


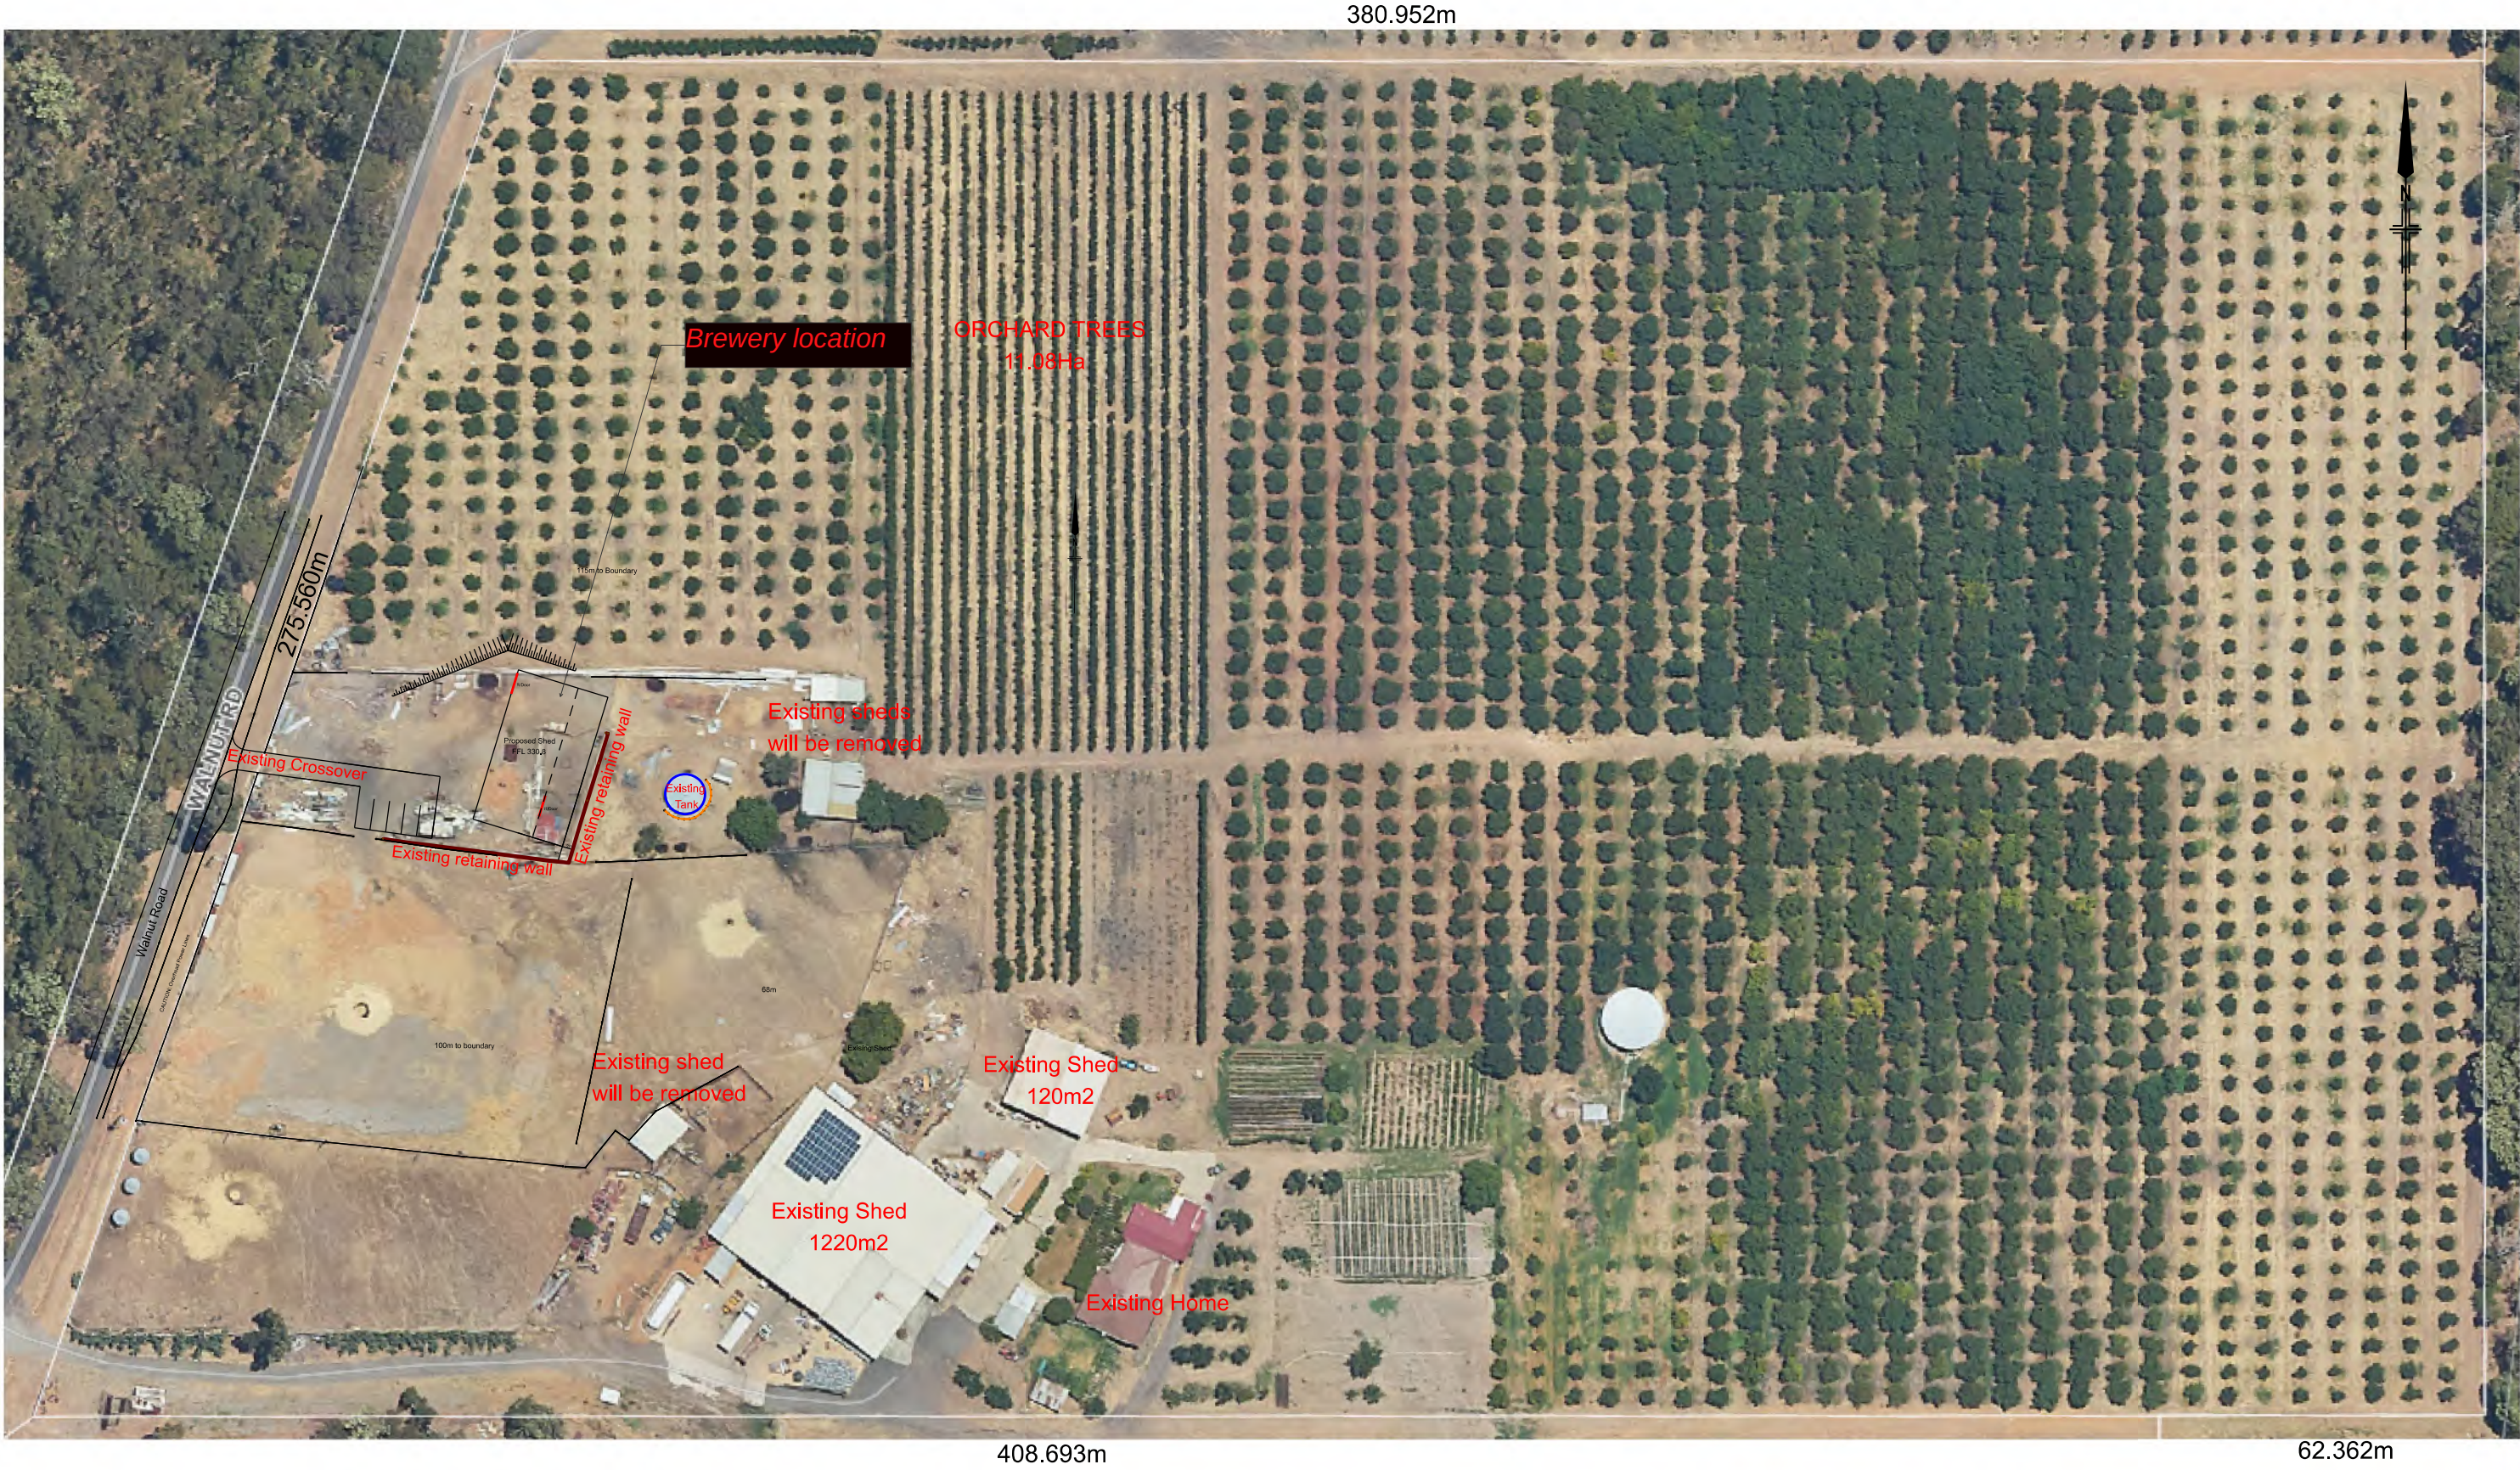



Survey completed by Brenton Tidow, Qualified Surveyor
Spatial Sciences- Surveying, Mining and Engineering 51384.

FILE: FM1024 Lot 787 Walnut Road.dgn

0	14/05/2024	ISSUED FOR REVIEW	BT	BT	BT
REV	DATE	DESCRIPTION	SURVEYED	DRAFT	APPROVED
REVISIONS					


CONTOUR AND FEATURE SURVEY LOT 787 Walnut Road. EXISTING OVERALL SITE PLAN	
DRAWING NUMBER FM1024_D002	REVISION 0



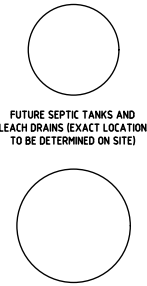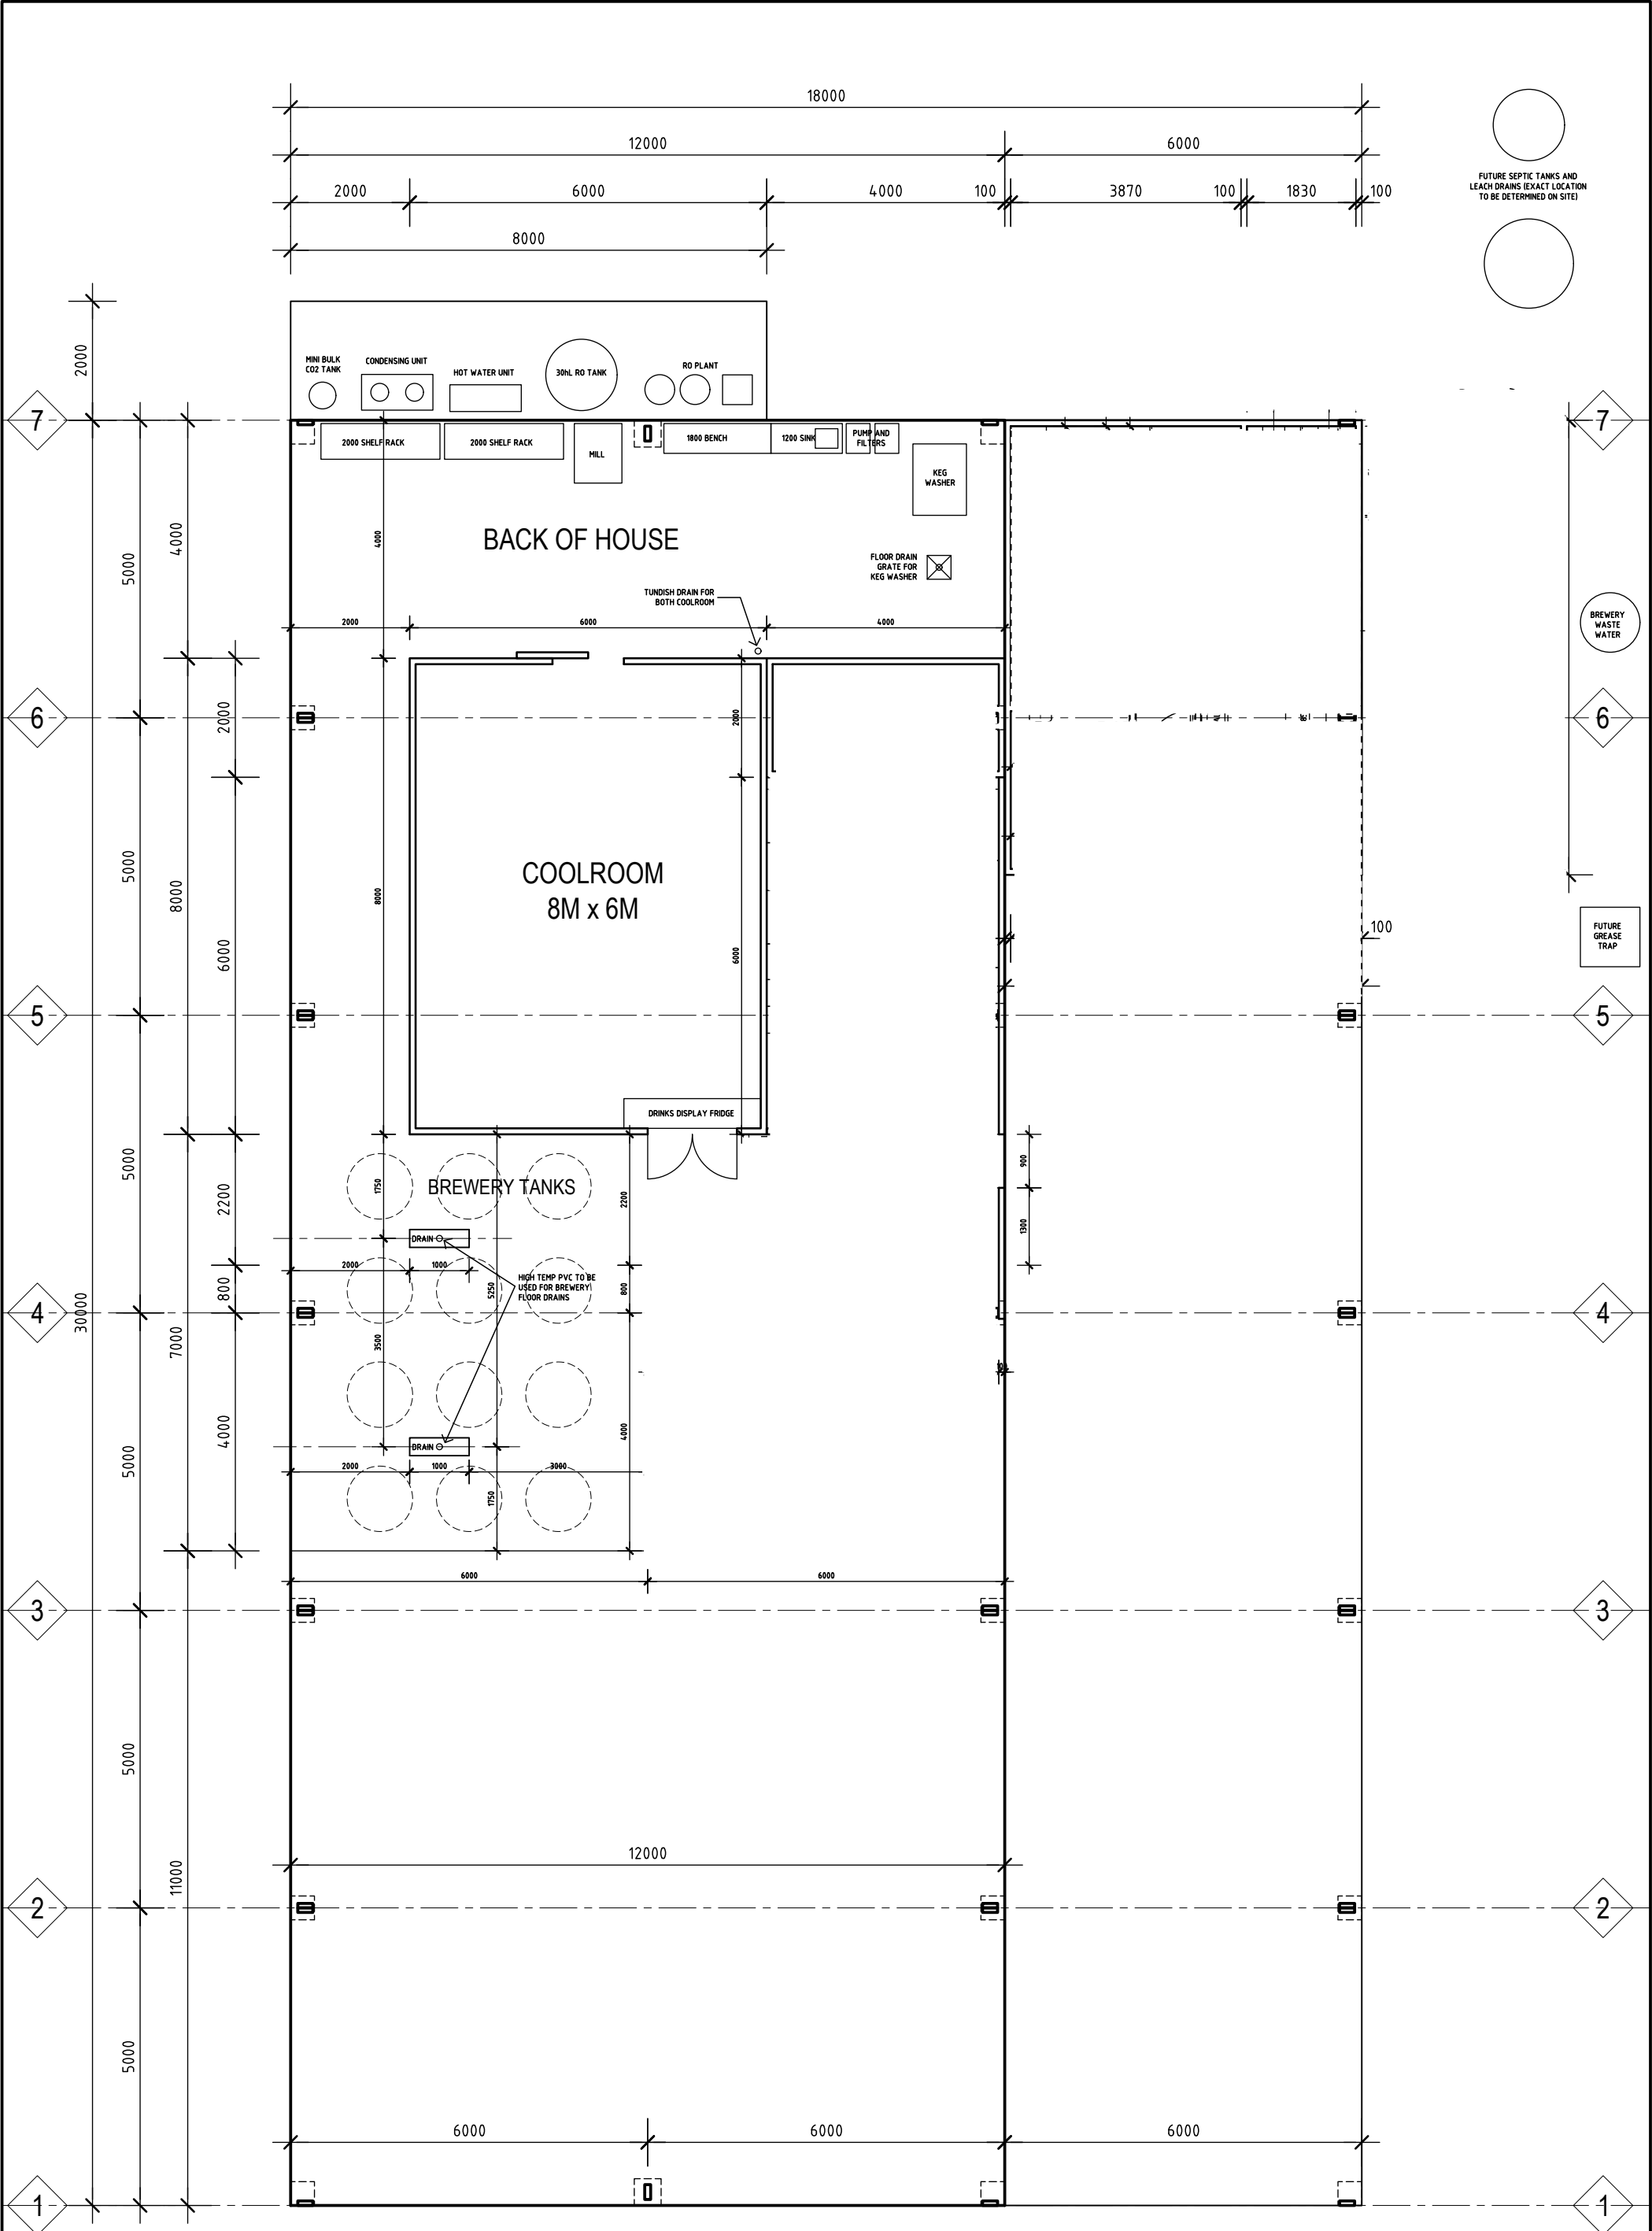

BREWERY
WASTE
WATER

FUTURE
GREASE
TRAP

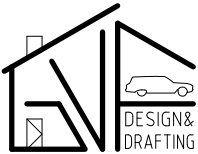

GVF ARCHITECTURAL DESIGN AND DRAFTING SOLUTIONS
Residential, Commercial, Additions, Alterations and Renovations
Specialising in Perth Hills, Unique Projects and Challenging Sites
Council Applications and Approvals Support and Advice
M: 0493 471 425 E: joe_furfaro@hotmail.com

HOGG CULTURE BREWING CO.
485 WALNUT RD, PICKERING BROOK


FLOOR PLAN

drawn: JOE


date: 09 JULY 2025

1:100 @ A3
rev: G
for review


SK1g

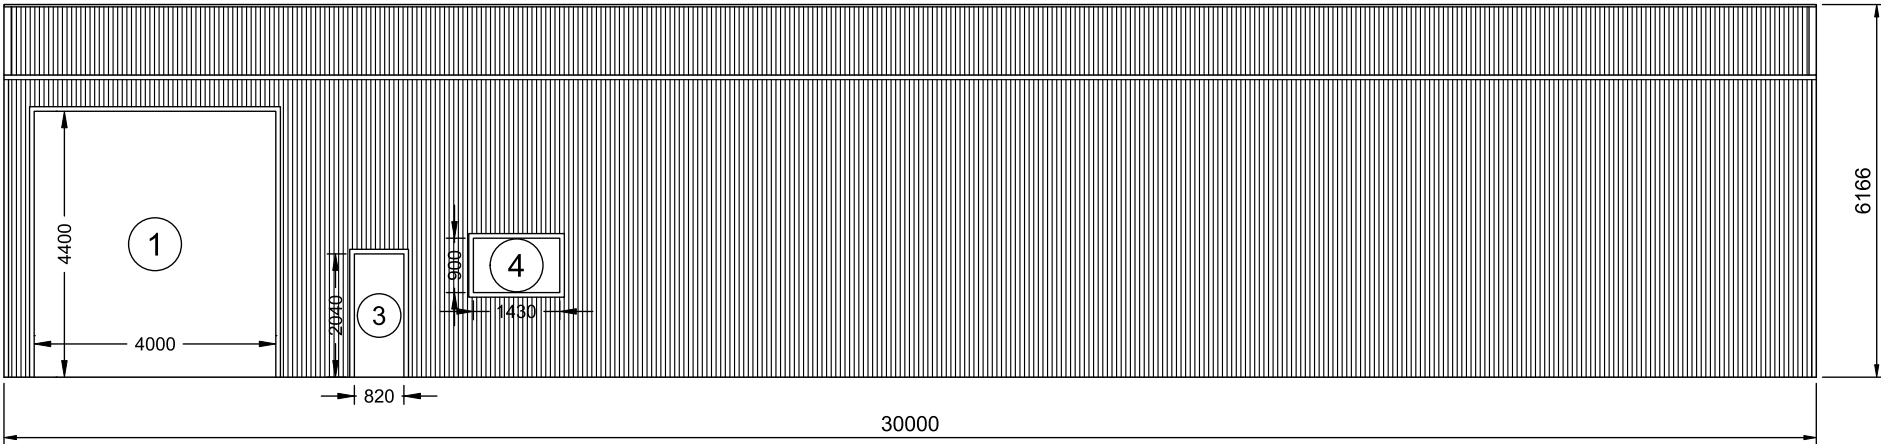

2 LEFT ELEVATION
2 SCALE: 1:125

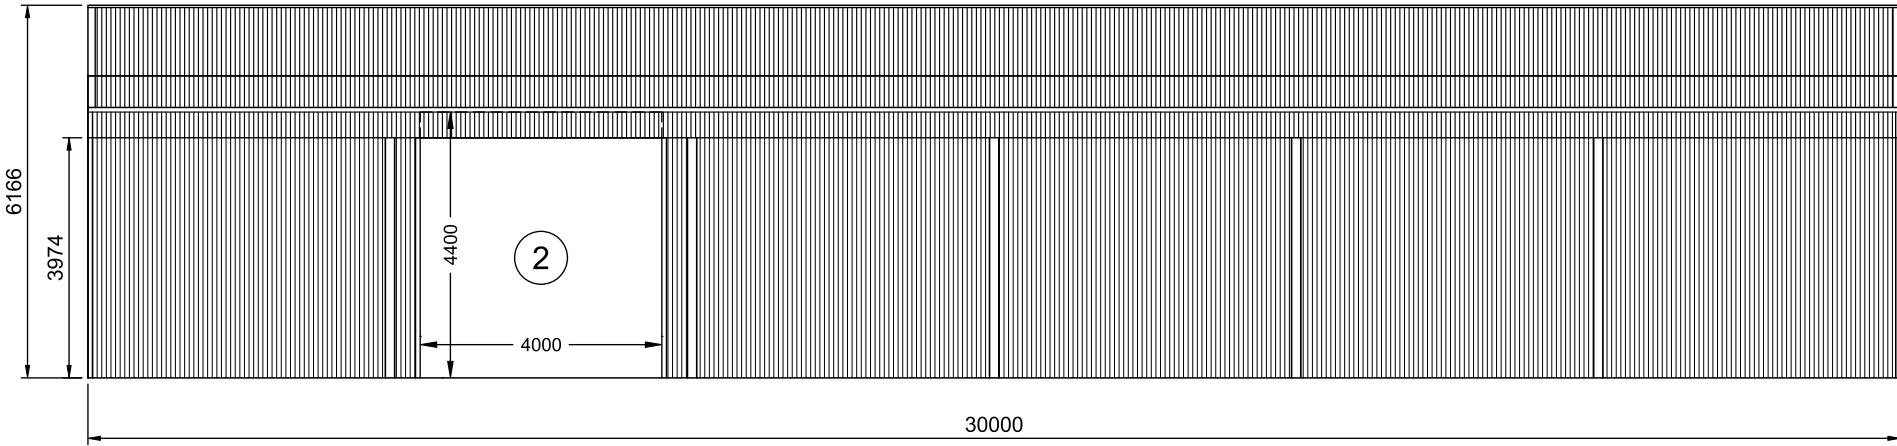


1 RIGHT ELEVATION
2 SCALE: 1:125

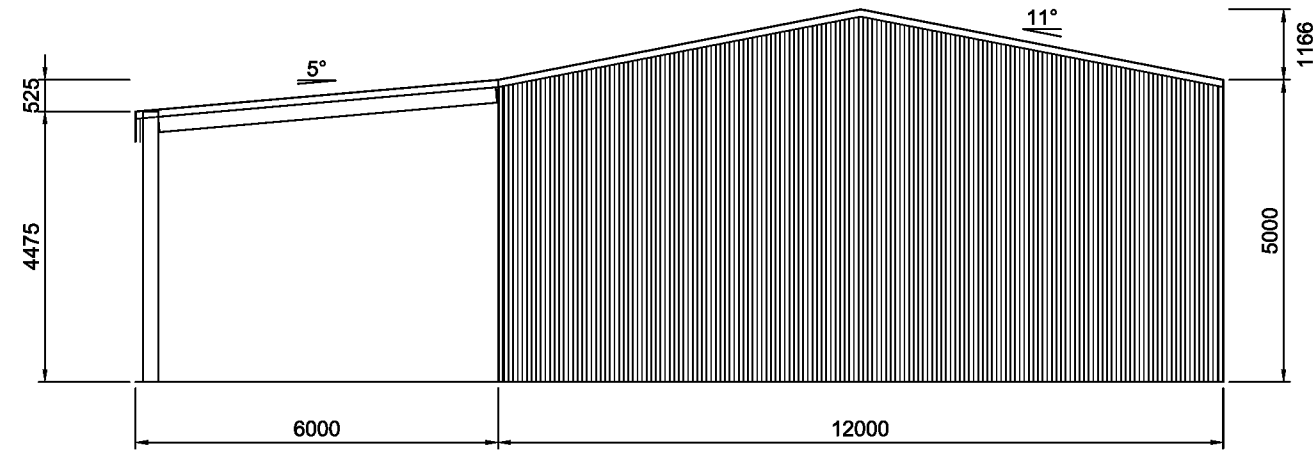

1 REAR ELEVATION
3

SCALE: 1:125

FRAME #7

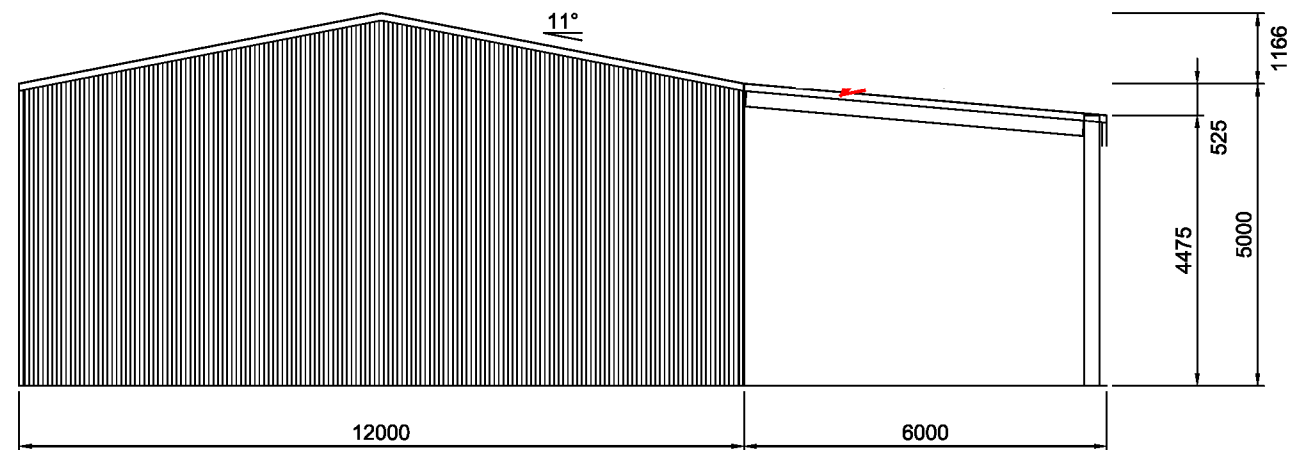

2 FRONT ELEVATION
3

SCALE: 1:125

FRAME #1