


DEVELOPMENT APPLICATION

COMMUNITY HALL DEVELOPMENT

FOUNT OF LIFE SANCTUARY INC.

LOT 213, 28 LEWIS ROAD, WATTLE GROVE

peter hunt architect

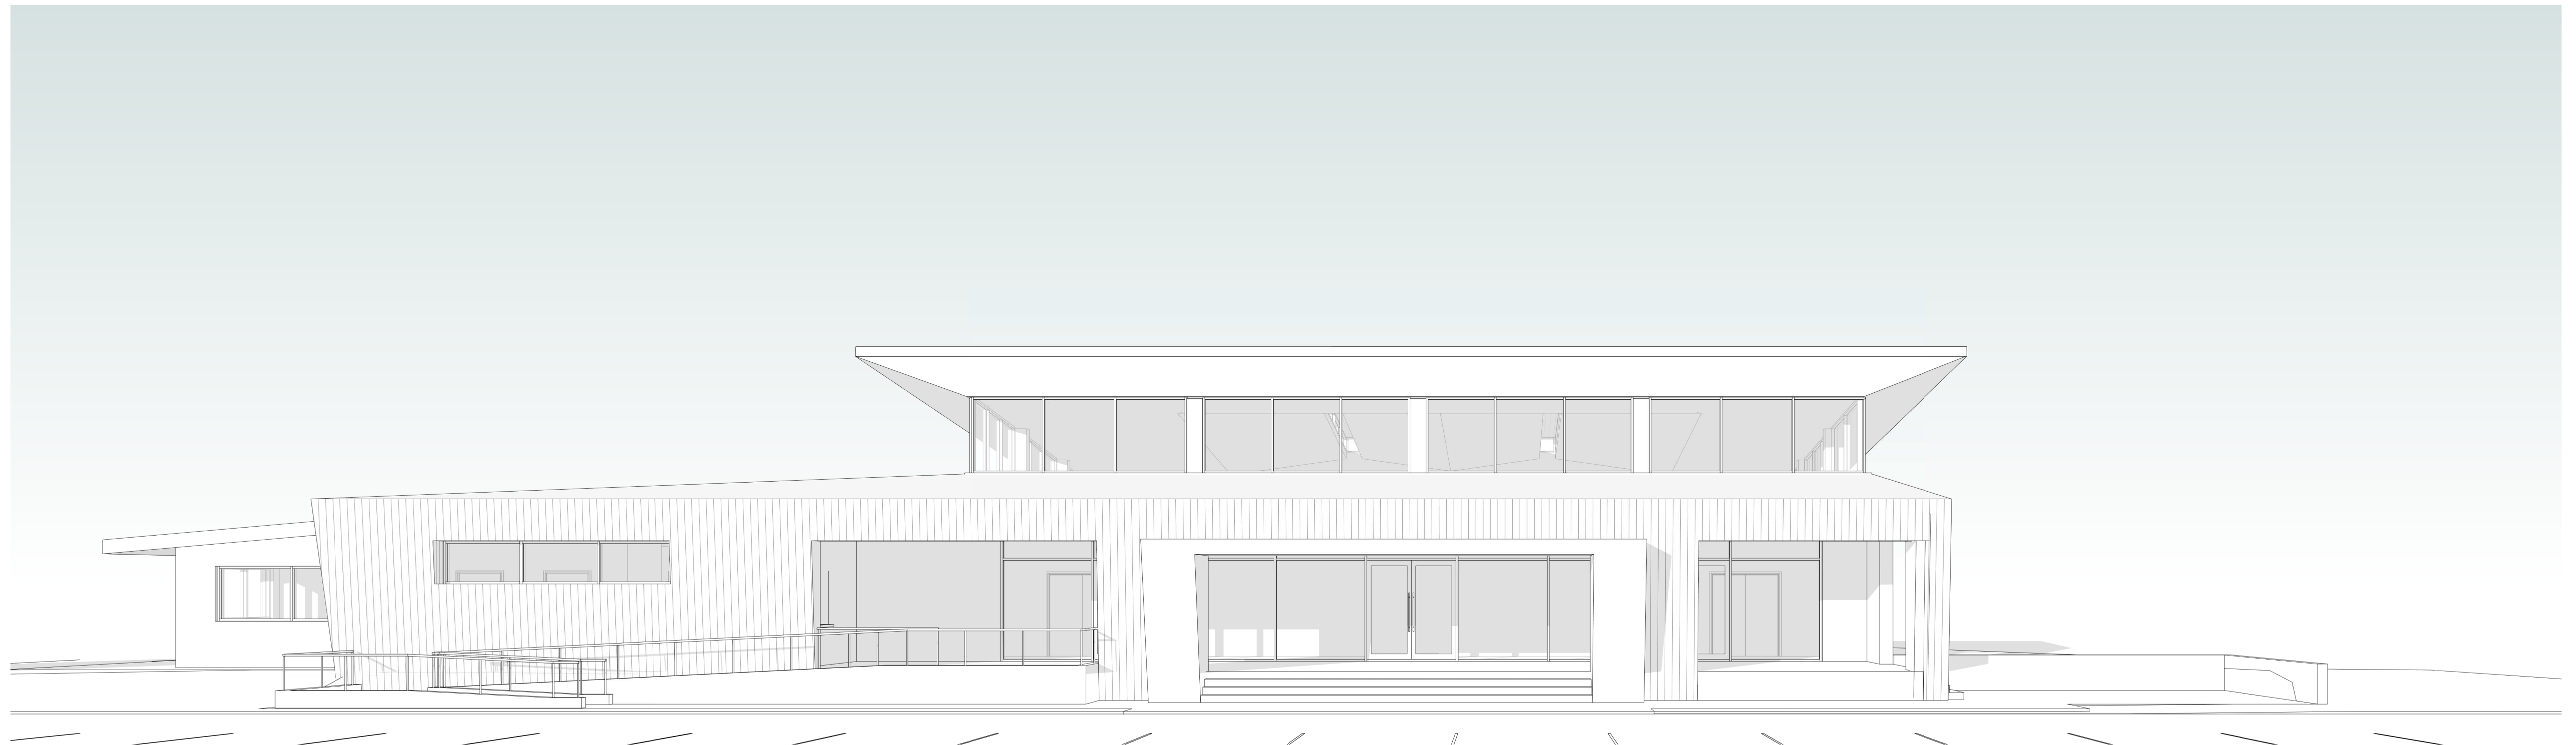



COMMUNITY HALL DEVELOPMENT

FOUNT OF LIFE OUTREACH MINISTRIES INC


LOT 213, 28 LEWIS ROAD, WATTLE GROVE

PERSPECTIVES

DEVELOPMENT APPLICATION


peter hunt architect

Scale @ A1

 

02/03/2018

DA001

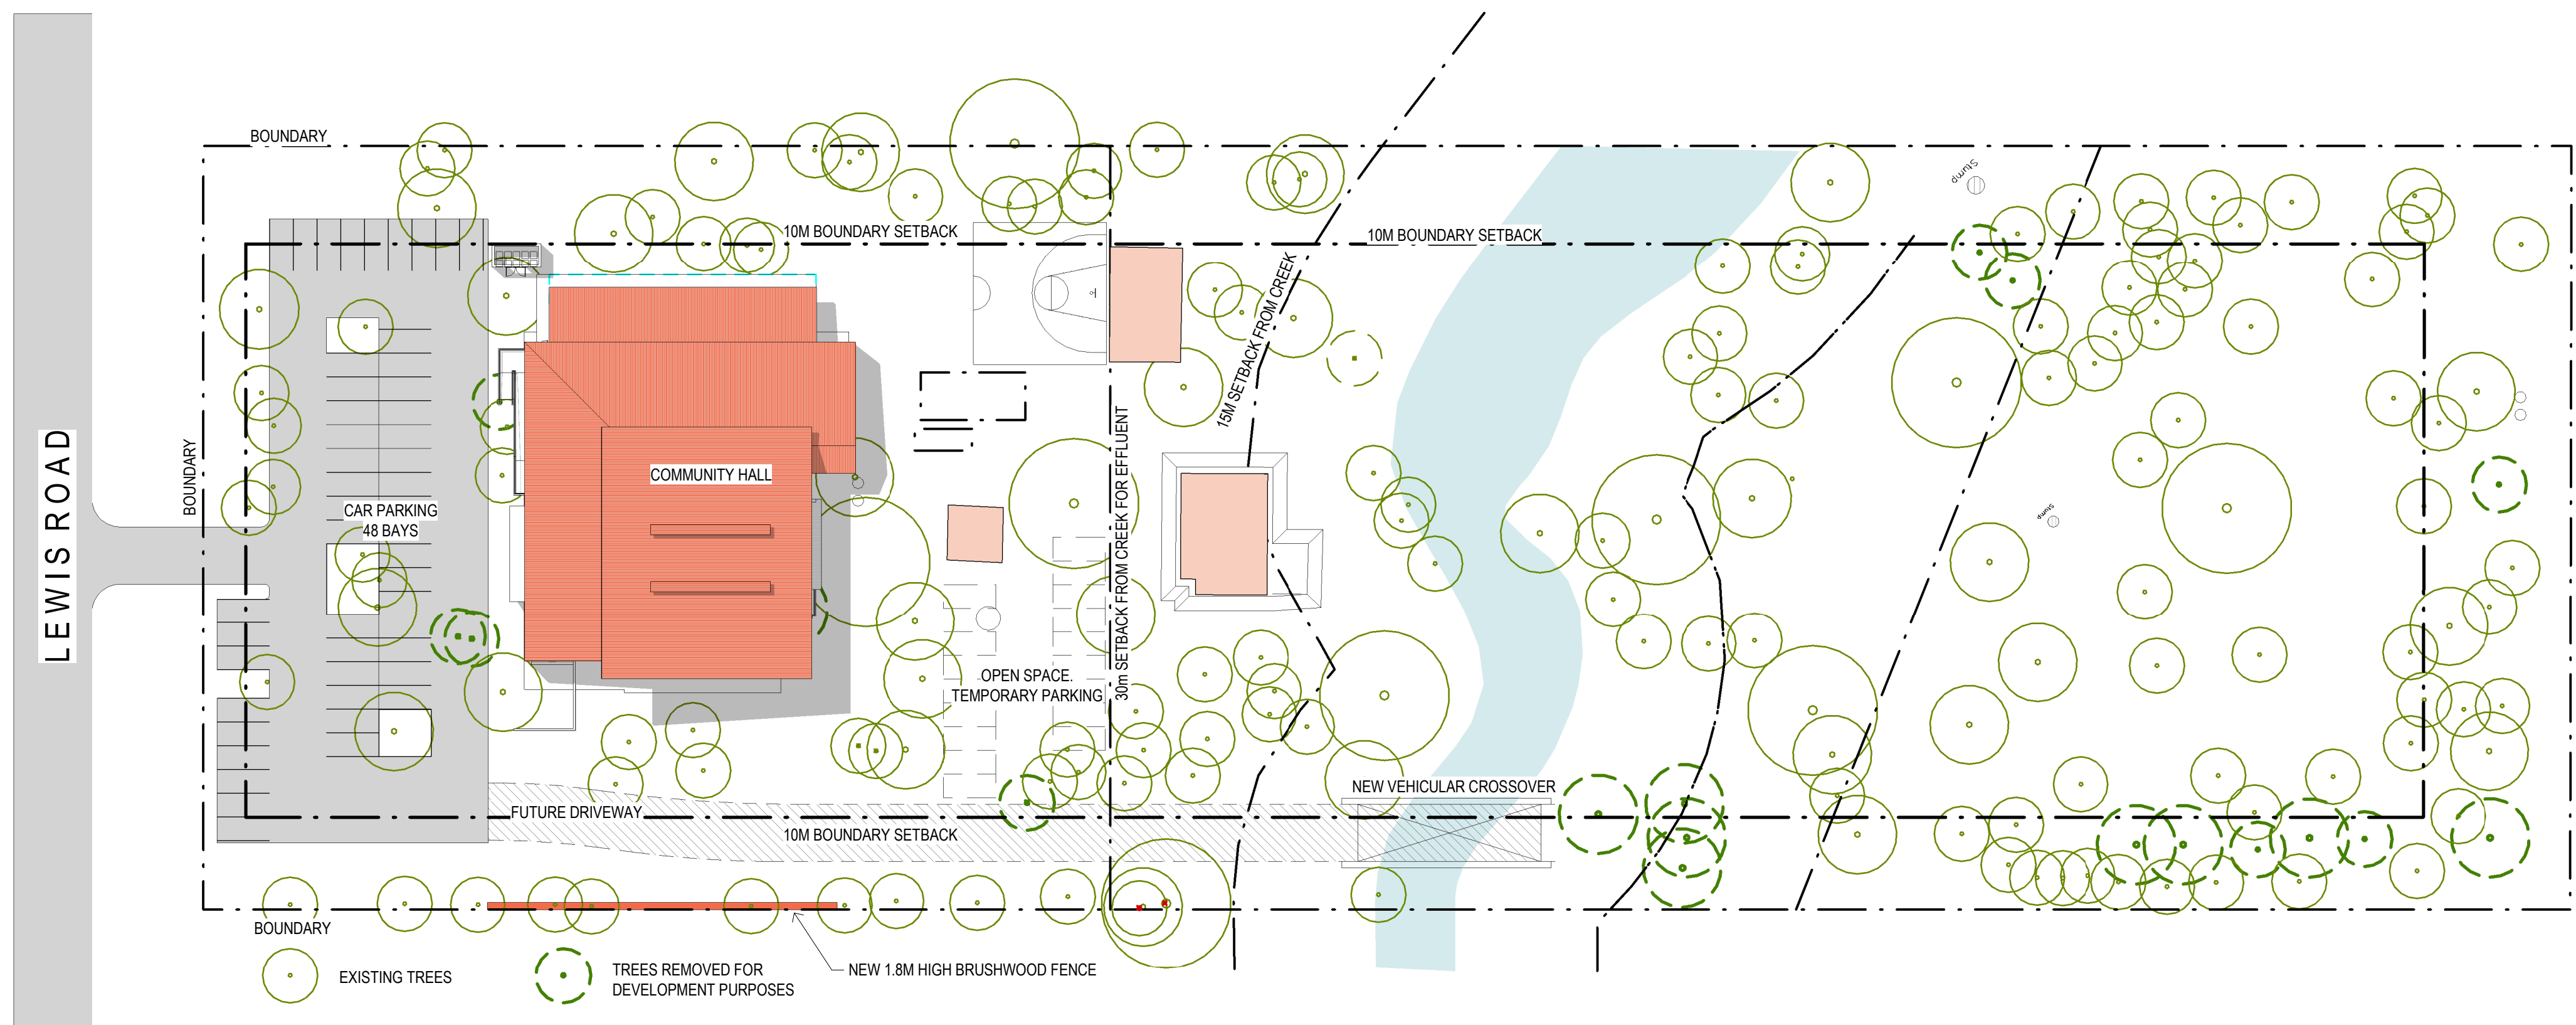

COMMUNITY HALL DEVELOPMENT

FOUNT OF LIFE SANCTUARY INC

LOT 213, 28 LEWIS ROAD, WATTLE GROVE

SITE PLAN


DEVELOPMENT APPLICATION


peter hunt architect

Scale 1 : 500@ A1



02/03/2018 **DA100**

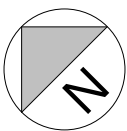

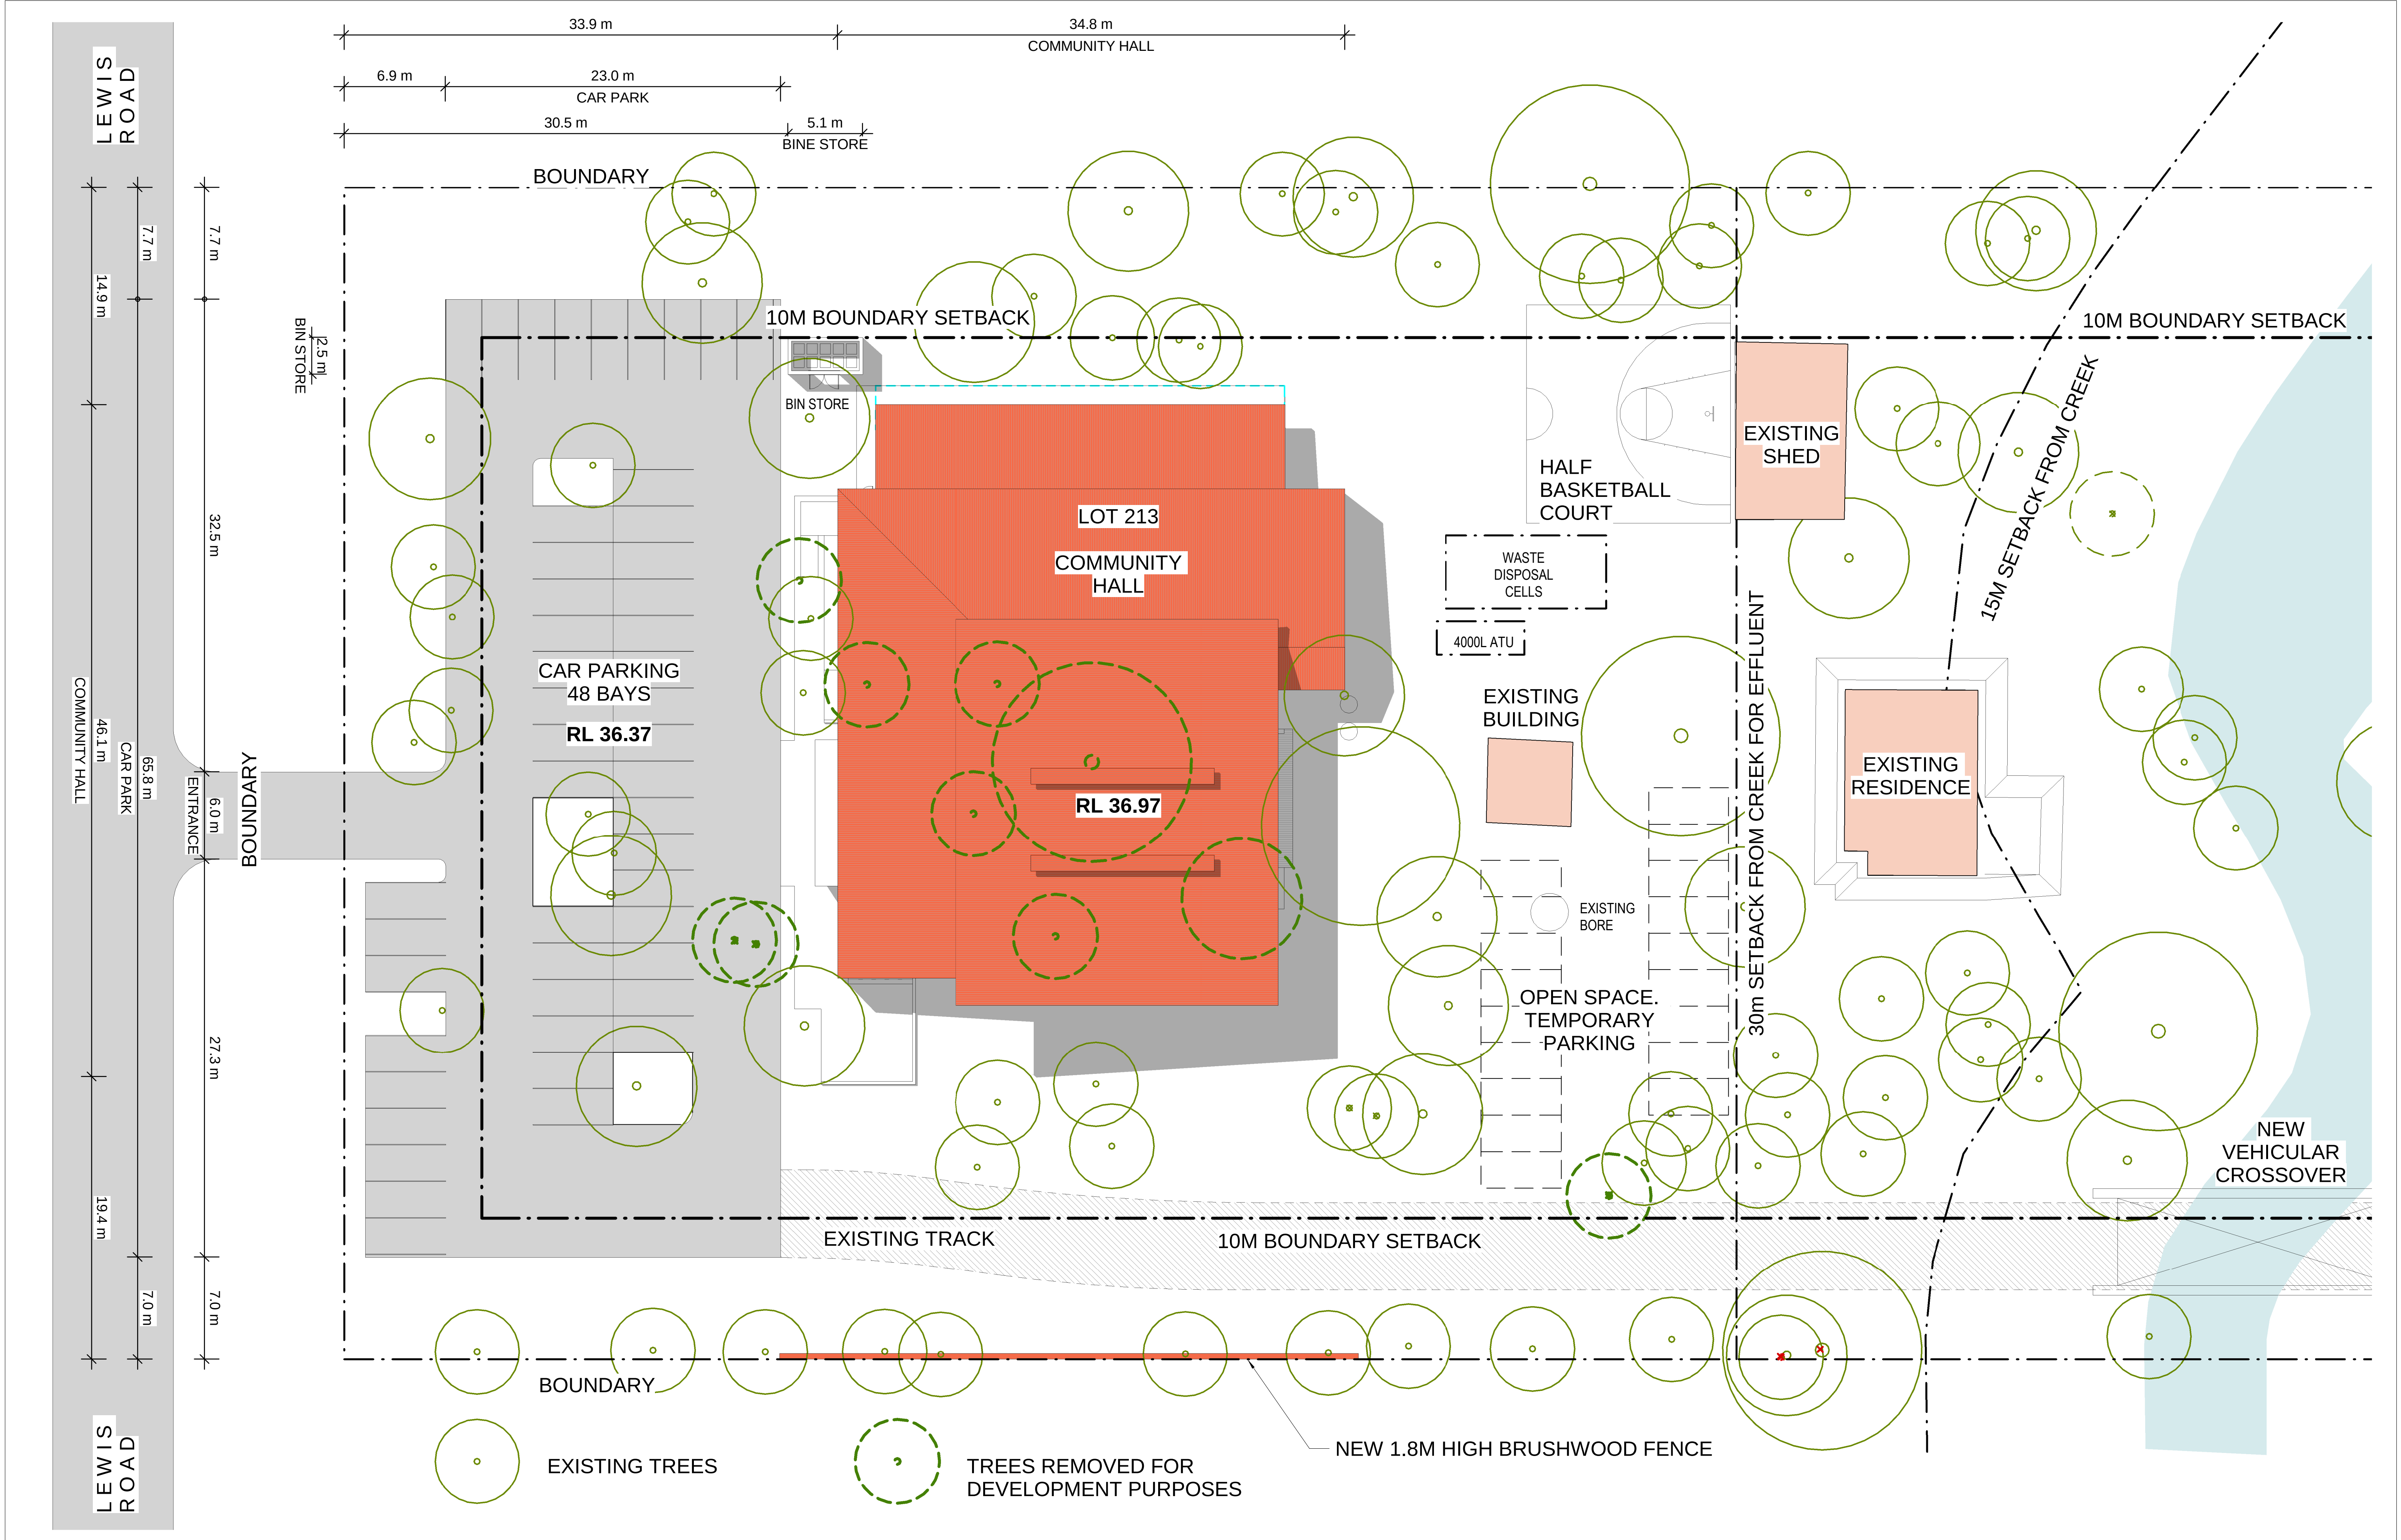

COMMUNITY HALL DEVELOPMENT

FOUNT OF LIFE SANCTUARY INC

LOT 213, 28 LEWIS ROAD, WATTLE GROVE

SITE PLAN

DEVELOPMENT APPLICATION



APPROXIMATE ROOM NET AREA	
Name	Area
MAIN HALL	349 m²
FOYER 1	156 m²
FOYER 2	102 m²
KITCHEN	52 m²
STAFF OFFICE	16 m²
CLINIC	22 m²
CRECHE	22 m²
YOUTH	51 m²
CHILDREN	55 m²
CLNR	2 m²
UAC	6 m²
MALE	13 m²
FEMALE	13 m²
STORE 1	27 m²
STORE 2	18 m²
Total: 15	904 m²

GROSS AREA
BUILDING AREA | 1086m²
VERANDAH AREA | 280 m²

COMMUNITY HALL DEVELOPMENT


FOUNT OF LIFE OUTREACH MINISTRIES INC

LOT 213, 28 LEWIS ROAD, WATTLE GROVE

FLOOR PLAN
DEVELOPMENT APPLICATION

peter hunt architect


Scale 1 : 100@ A1

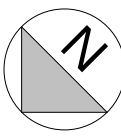


02/03/2018 DA200




1 NORTH-WEST ELEVATION
1 : 100

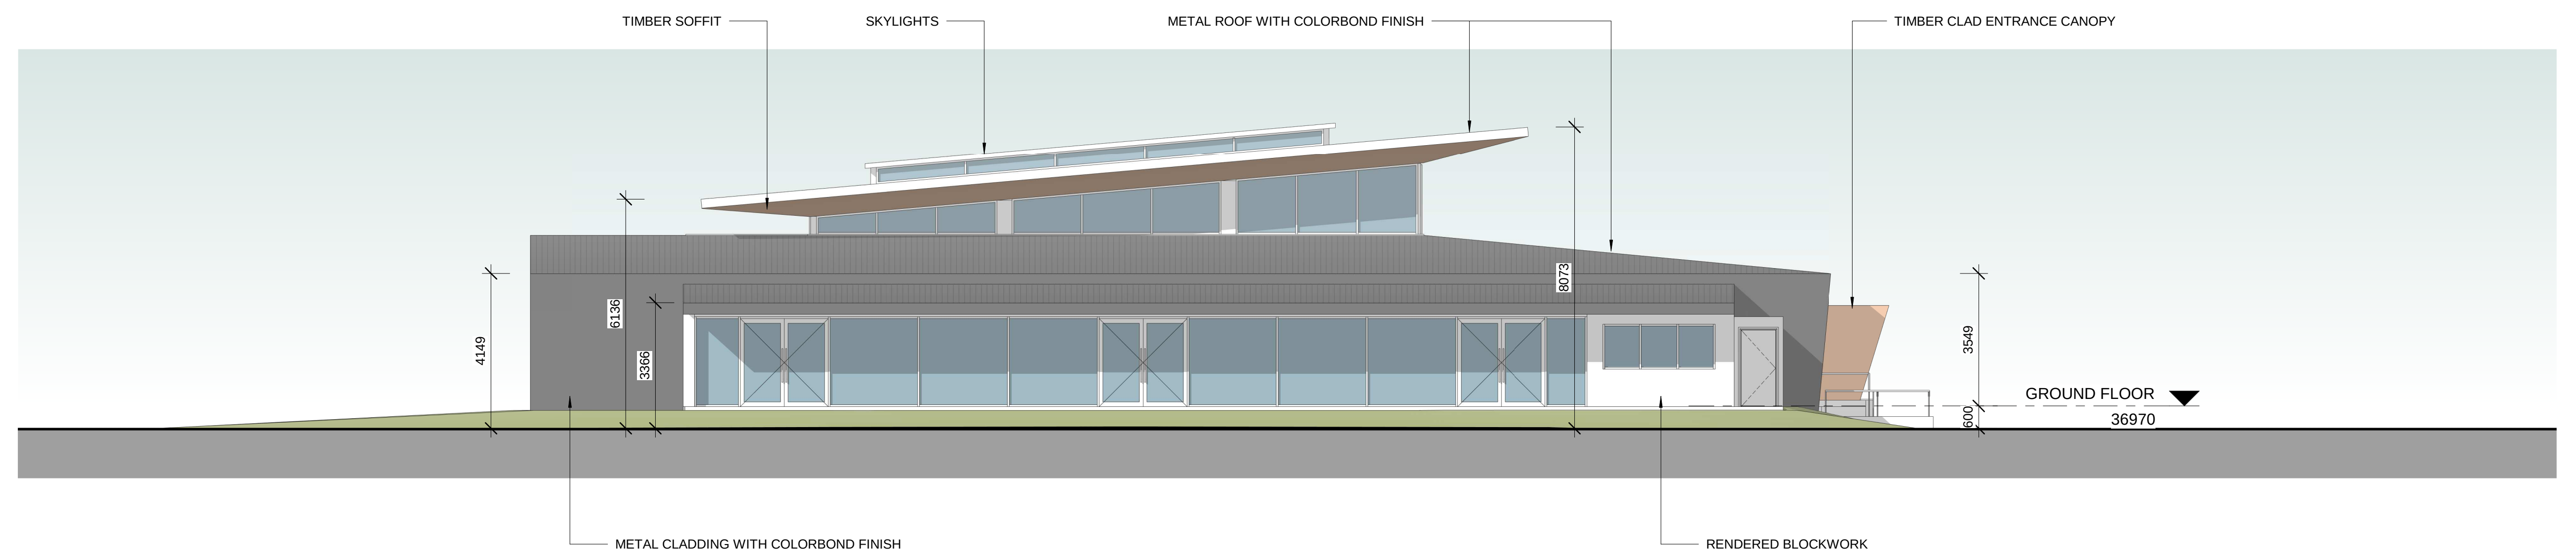

2 NORTH-EAST ELEVATION
1 : 100

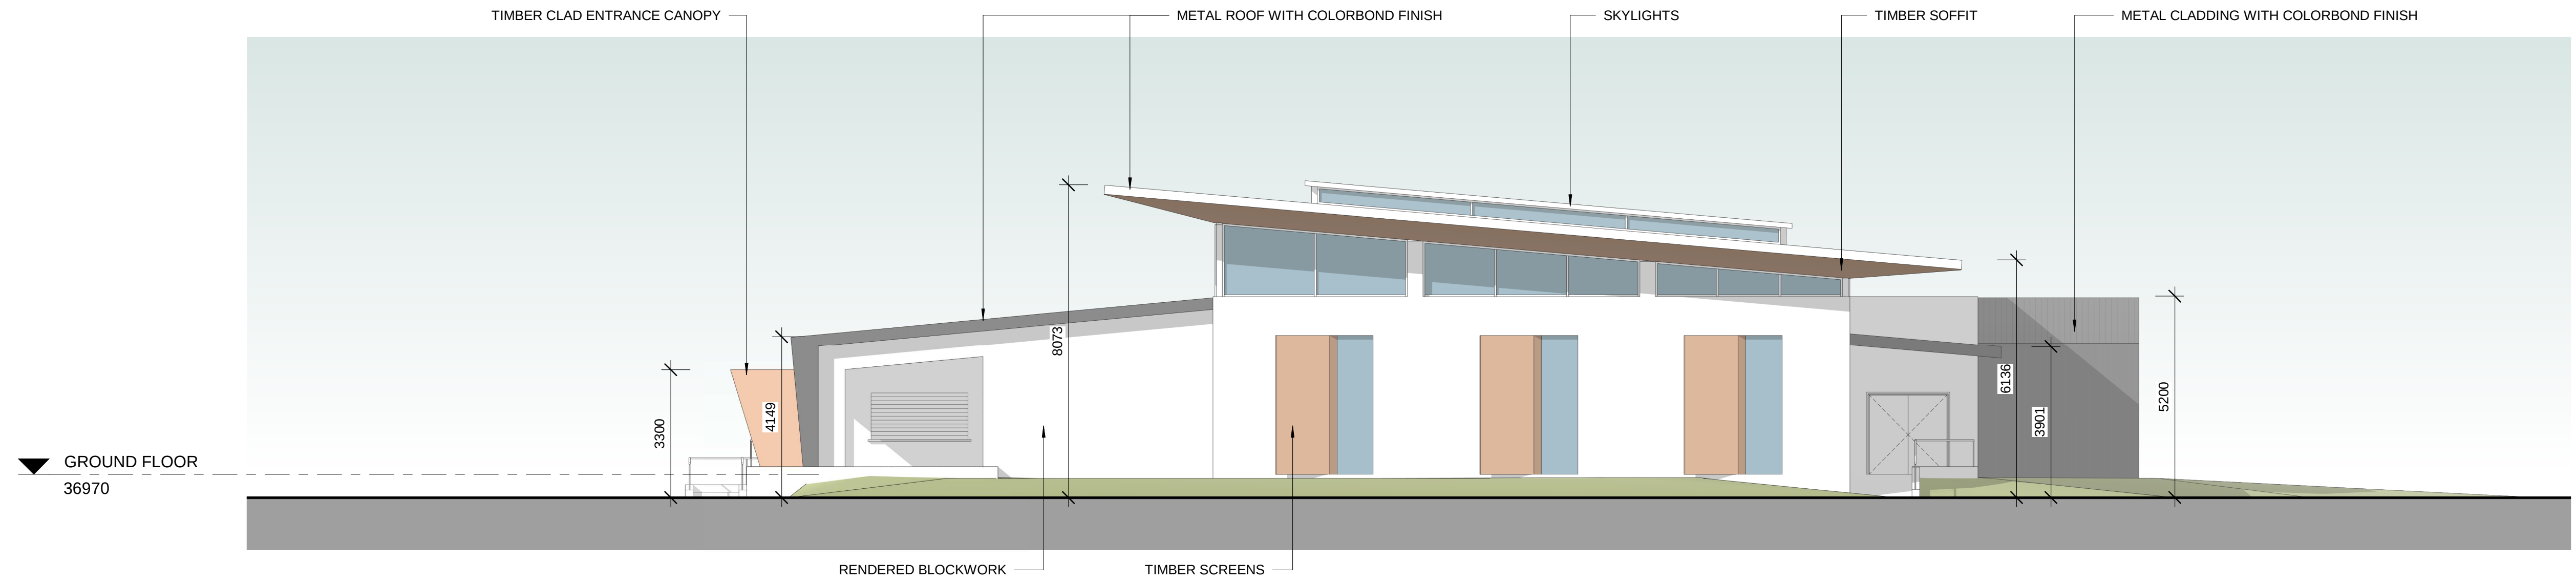

1 SOUTH-WEST ELEVATION
1 : 100

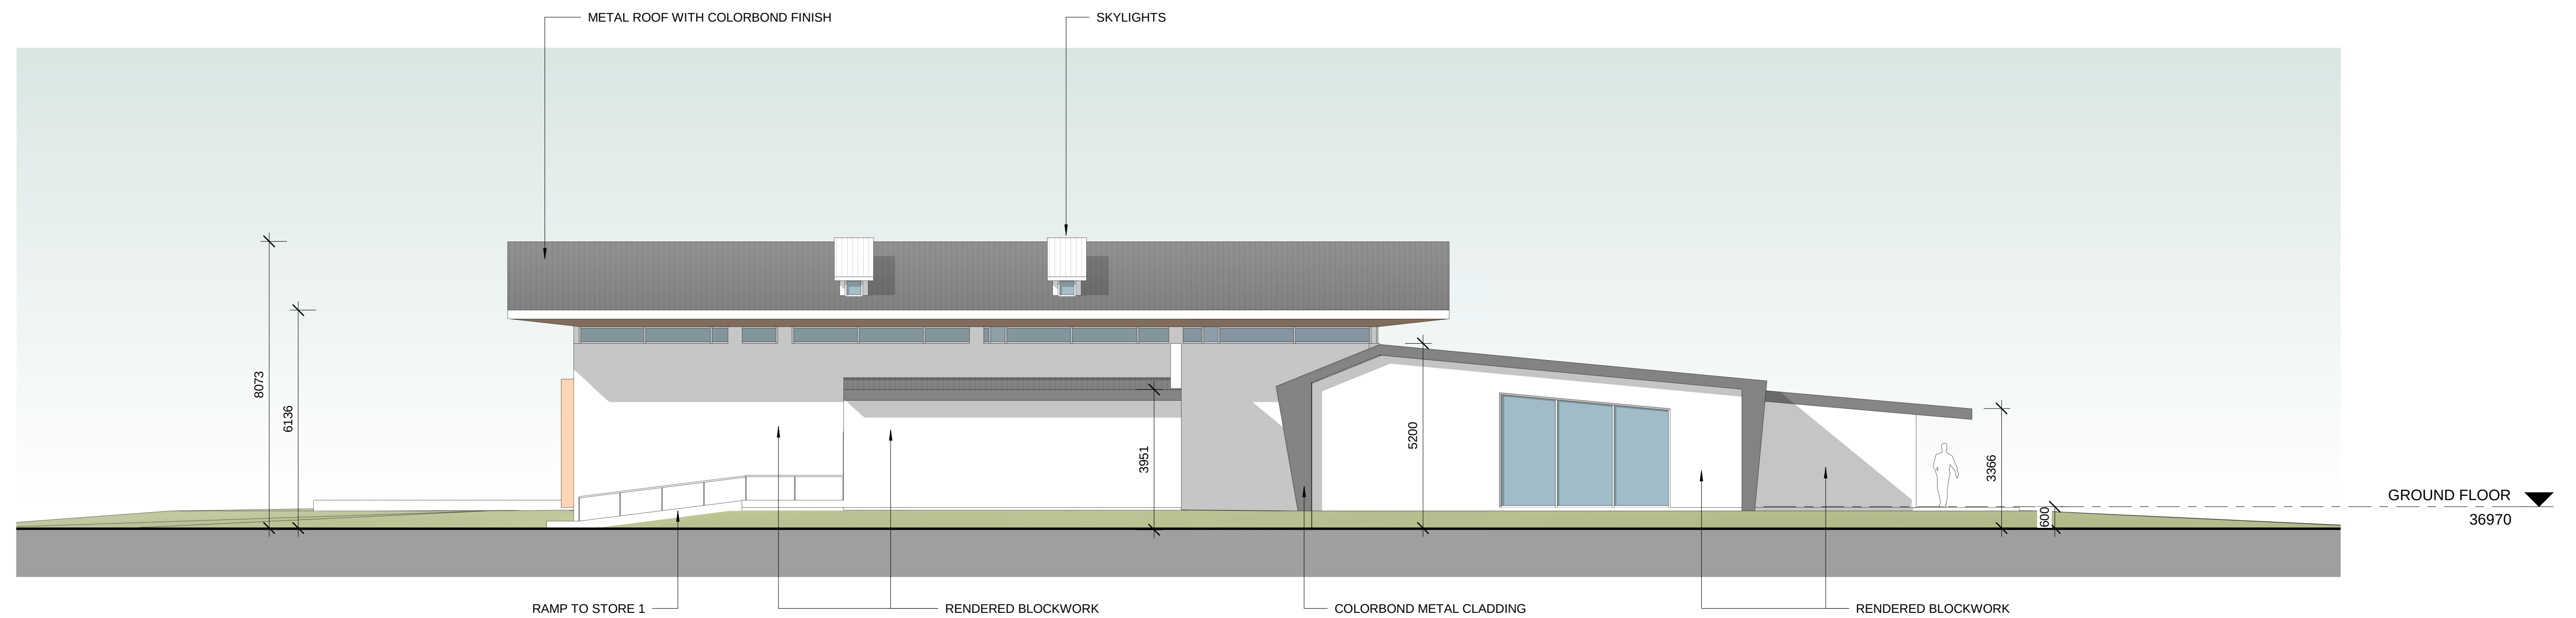

2 SOUTH-EAST ELEVATION
1 : 100



1 SECTION A | 1:50


COMMUNITY HALL DEVELOPMENT

FOUNT OF LIFE OUTREACH MINISTRIES INC
 LOT 213, 28 LEWIS ROAD, WATTLE GROVE

SECTION A

DEVELOPMENT APPLICATION

peter hunt architect

 

02/03/2018 **DA302**