


PROVIDENCE LIFESTYLE	ALIVE & WELL DESIGN		
ALIVE & WELL	Project number	-	001.5
	Date	13.08.2025	
PROVIDENCE	Drawn by	RHA	Scale@A3 As indicated
	Checked by	RHA	

 


11.90m

LANDLEASE BOUNDARY

1.8m COLORBOND FENCE


1.8m COLORBOND FENCE

1.8m COLORBOND FENCE

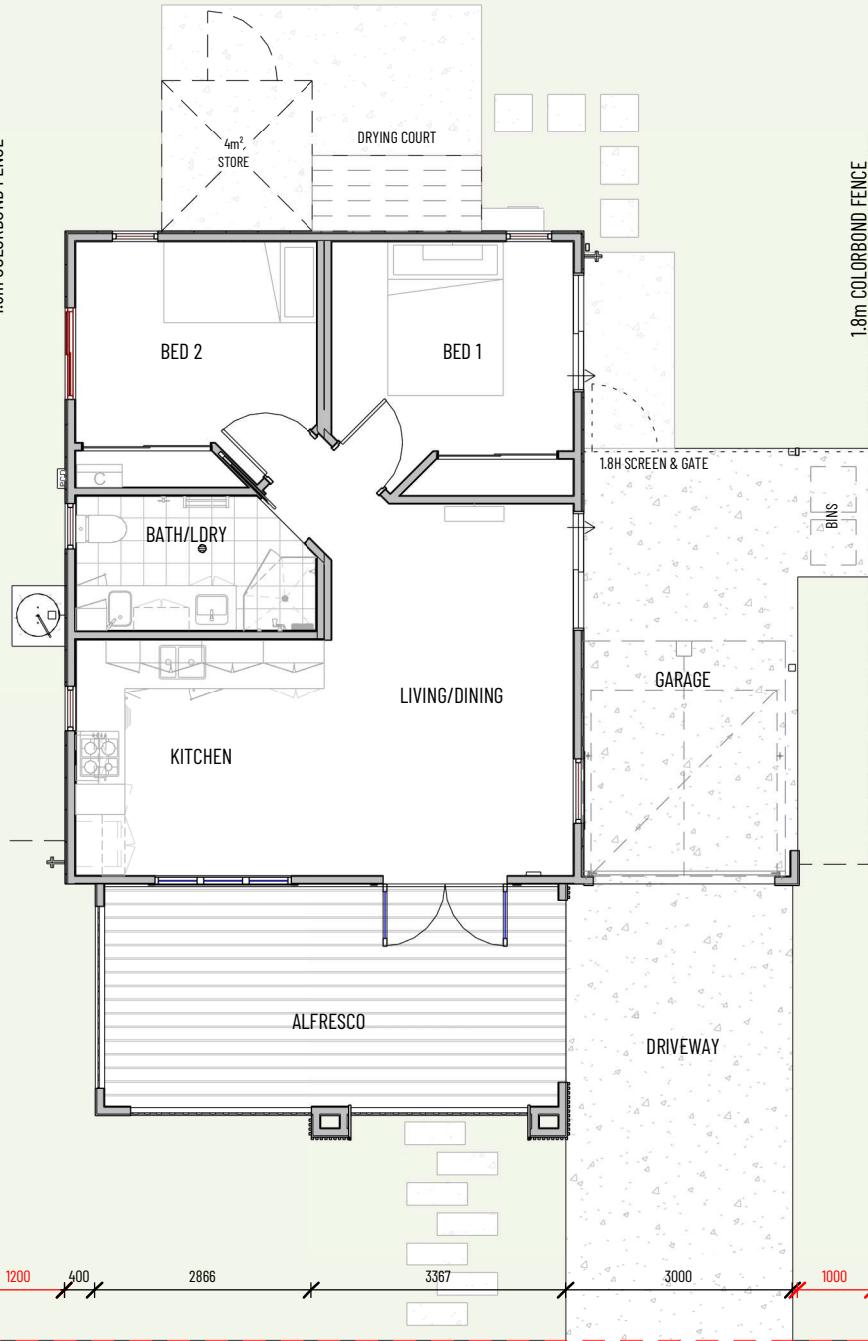

COMMUNAL STREET

21.0m

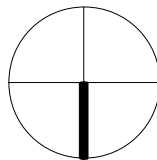

PREFERRED ORIENTATION



RICHARD HAMMOND ARCHITECT
1B LITTLE HOWARD STREET, FREMANTLE

0438 918 753 | RICHARD@HRARCHITECTS.COM.AU

© 2025 Reproduction of the whole or part of this document constitutes an infringement of copyright. The information, ideas and concepts contained in this document are confidential. The recipient(s) of this document is/are prohibited from disclosing such information, ideas and concepts to any person without prior written consent of the copyright holder.

No.	Description	Date
A	PRELIMINARY ISSUE	11.08.2025


PROVIDENCE LIFESTYLE

BILLIE JEAN

PROVIDENCE

BILLIE JEAN DESIGN



Project number		001.5
Date	11.08.2025	
Drawn by	RHA	
Checked by	RHA	Scale@A3
		As indicated

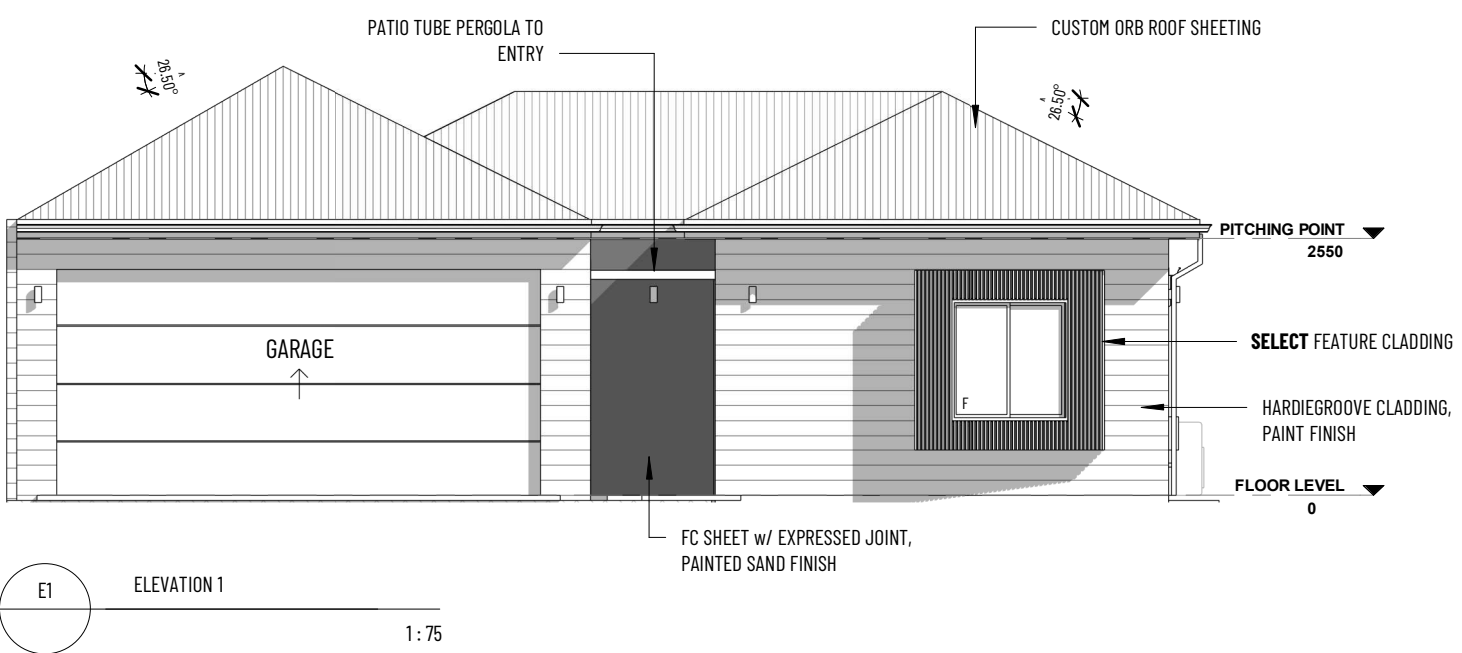

RICHARD HAMMOND ARCHITECT
1B LITTLE HOWARD STREET, FREMANTLE
0438 918 753 | RICHARD@HRARCHITECTS.COM.AU
© 2025 Reproduction of the whole or part of this document constitutes an infringement of copyright. The information, ideas and concepts contained in this document are confidential. The recipient(s) of this document is/are prohibited from disclosing such information, ideas and concepts to any person without prior written consent of the copyright holder.

No.	Description	Date
A	PRELIMINARY ISSUE	13.08.2025

PROVIDENCE LIFESTYLE		BRIGHTSIDE DESIGN	
BRIGHTSIDE PROVIDENCE	Project number	-	001.5
	Date	13.08.2025	
	Drawn by	RHA	
	Checked by	RHA	Scale@A3 As indicated

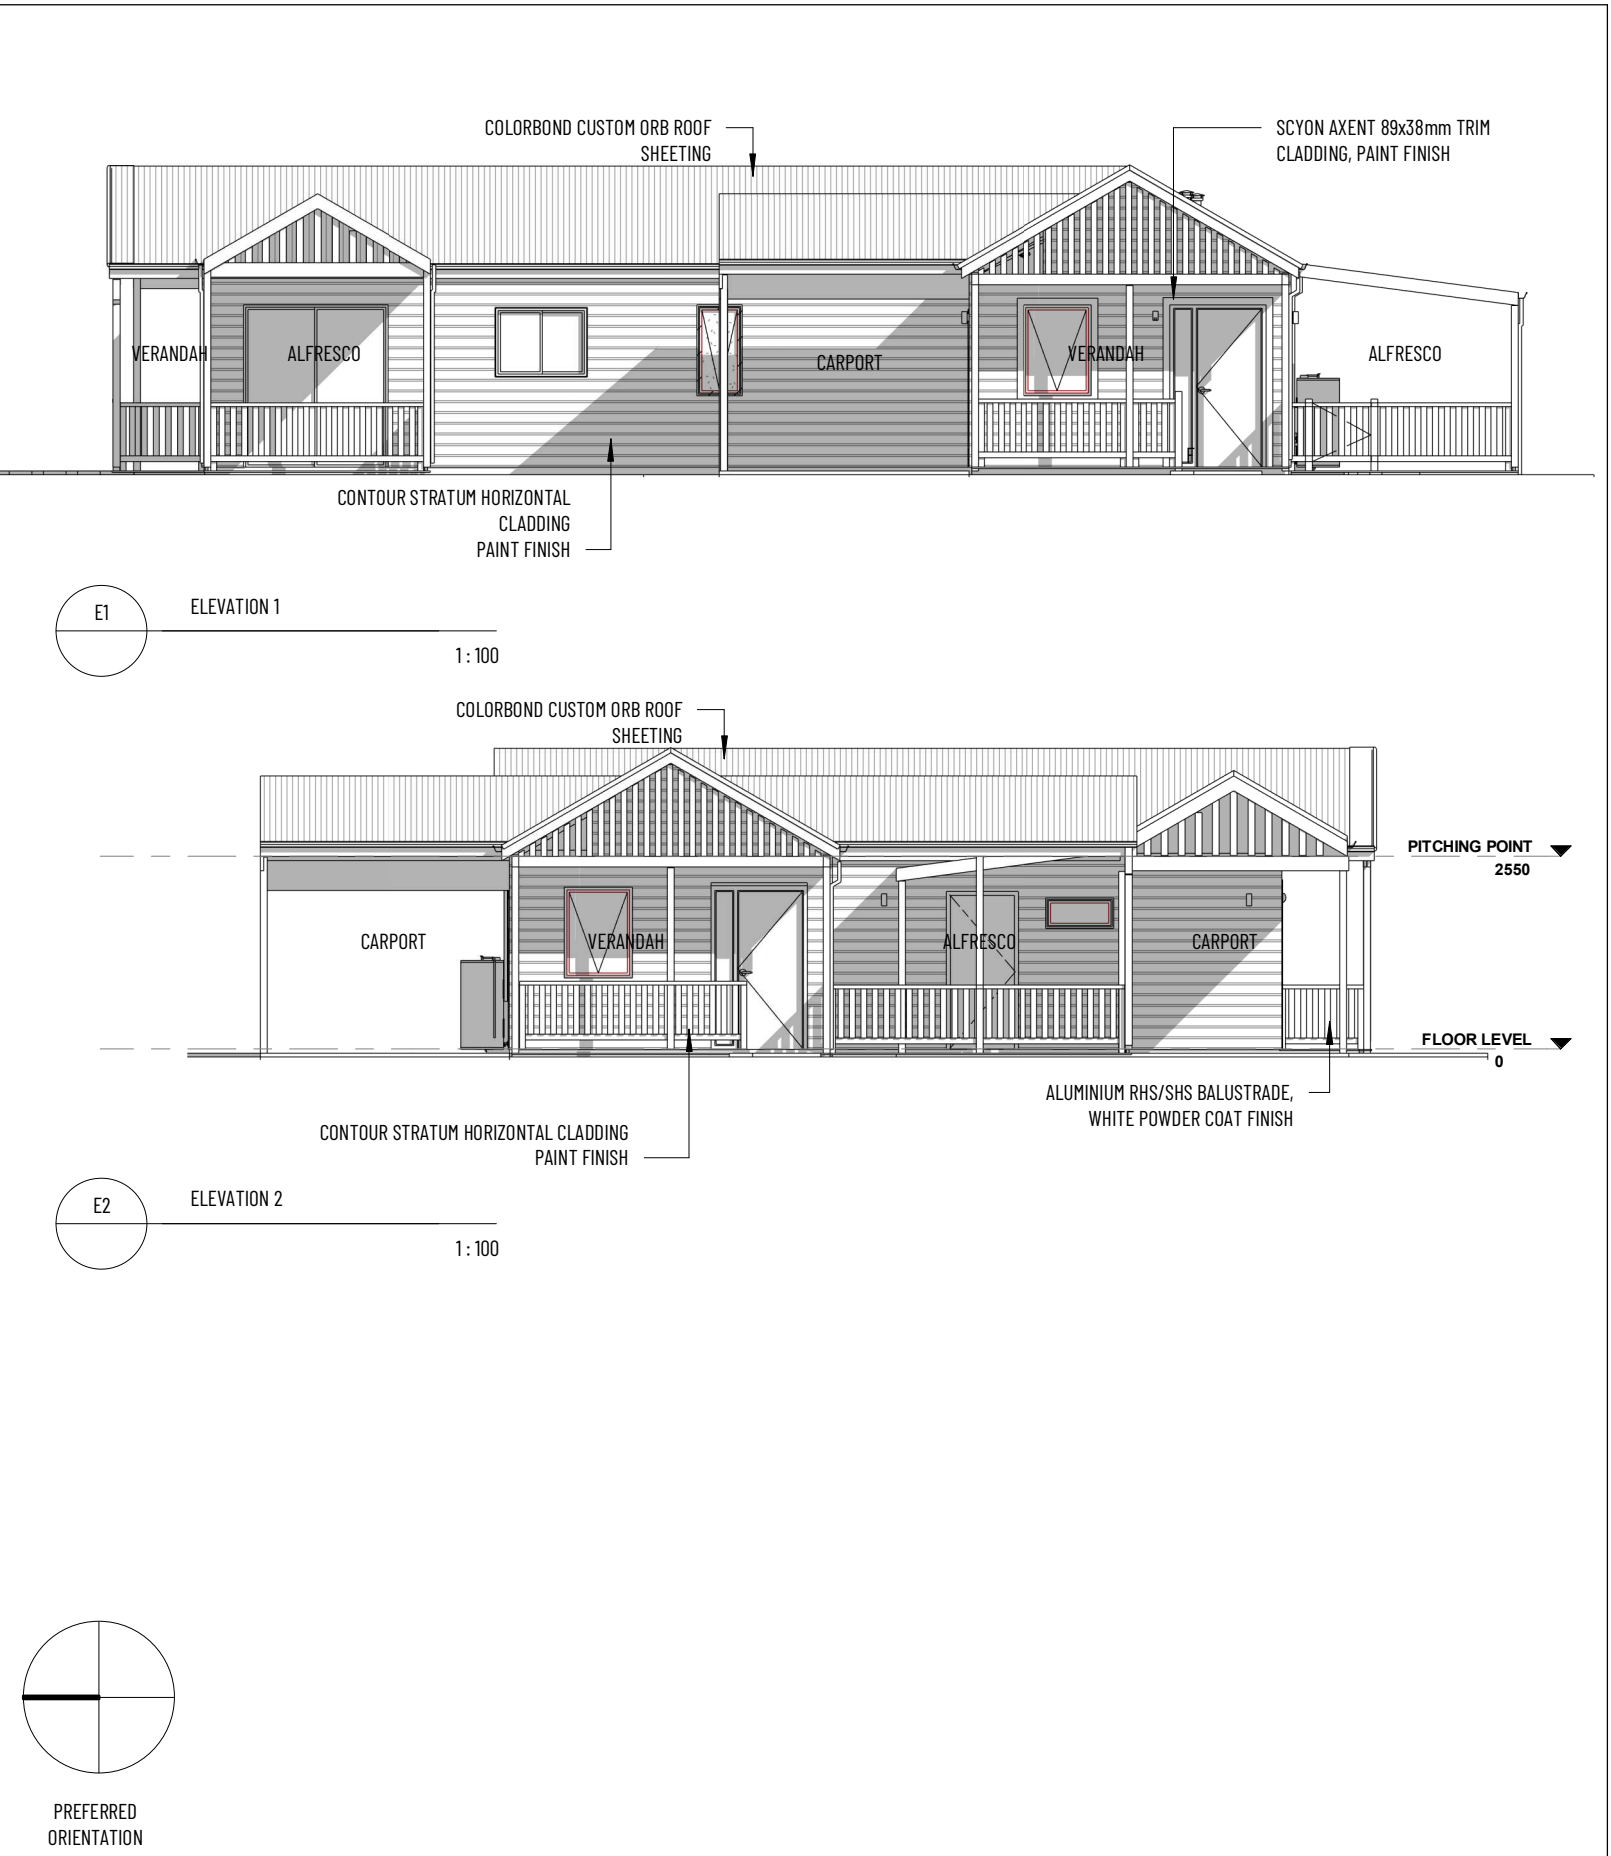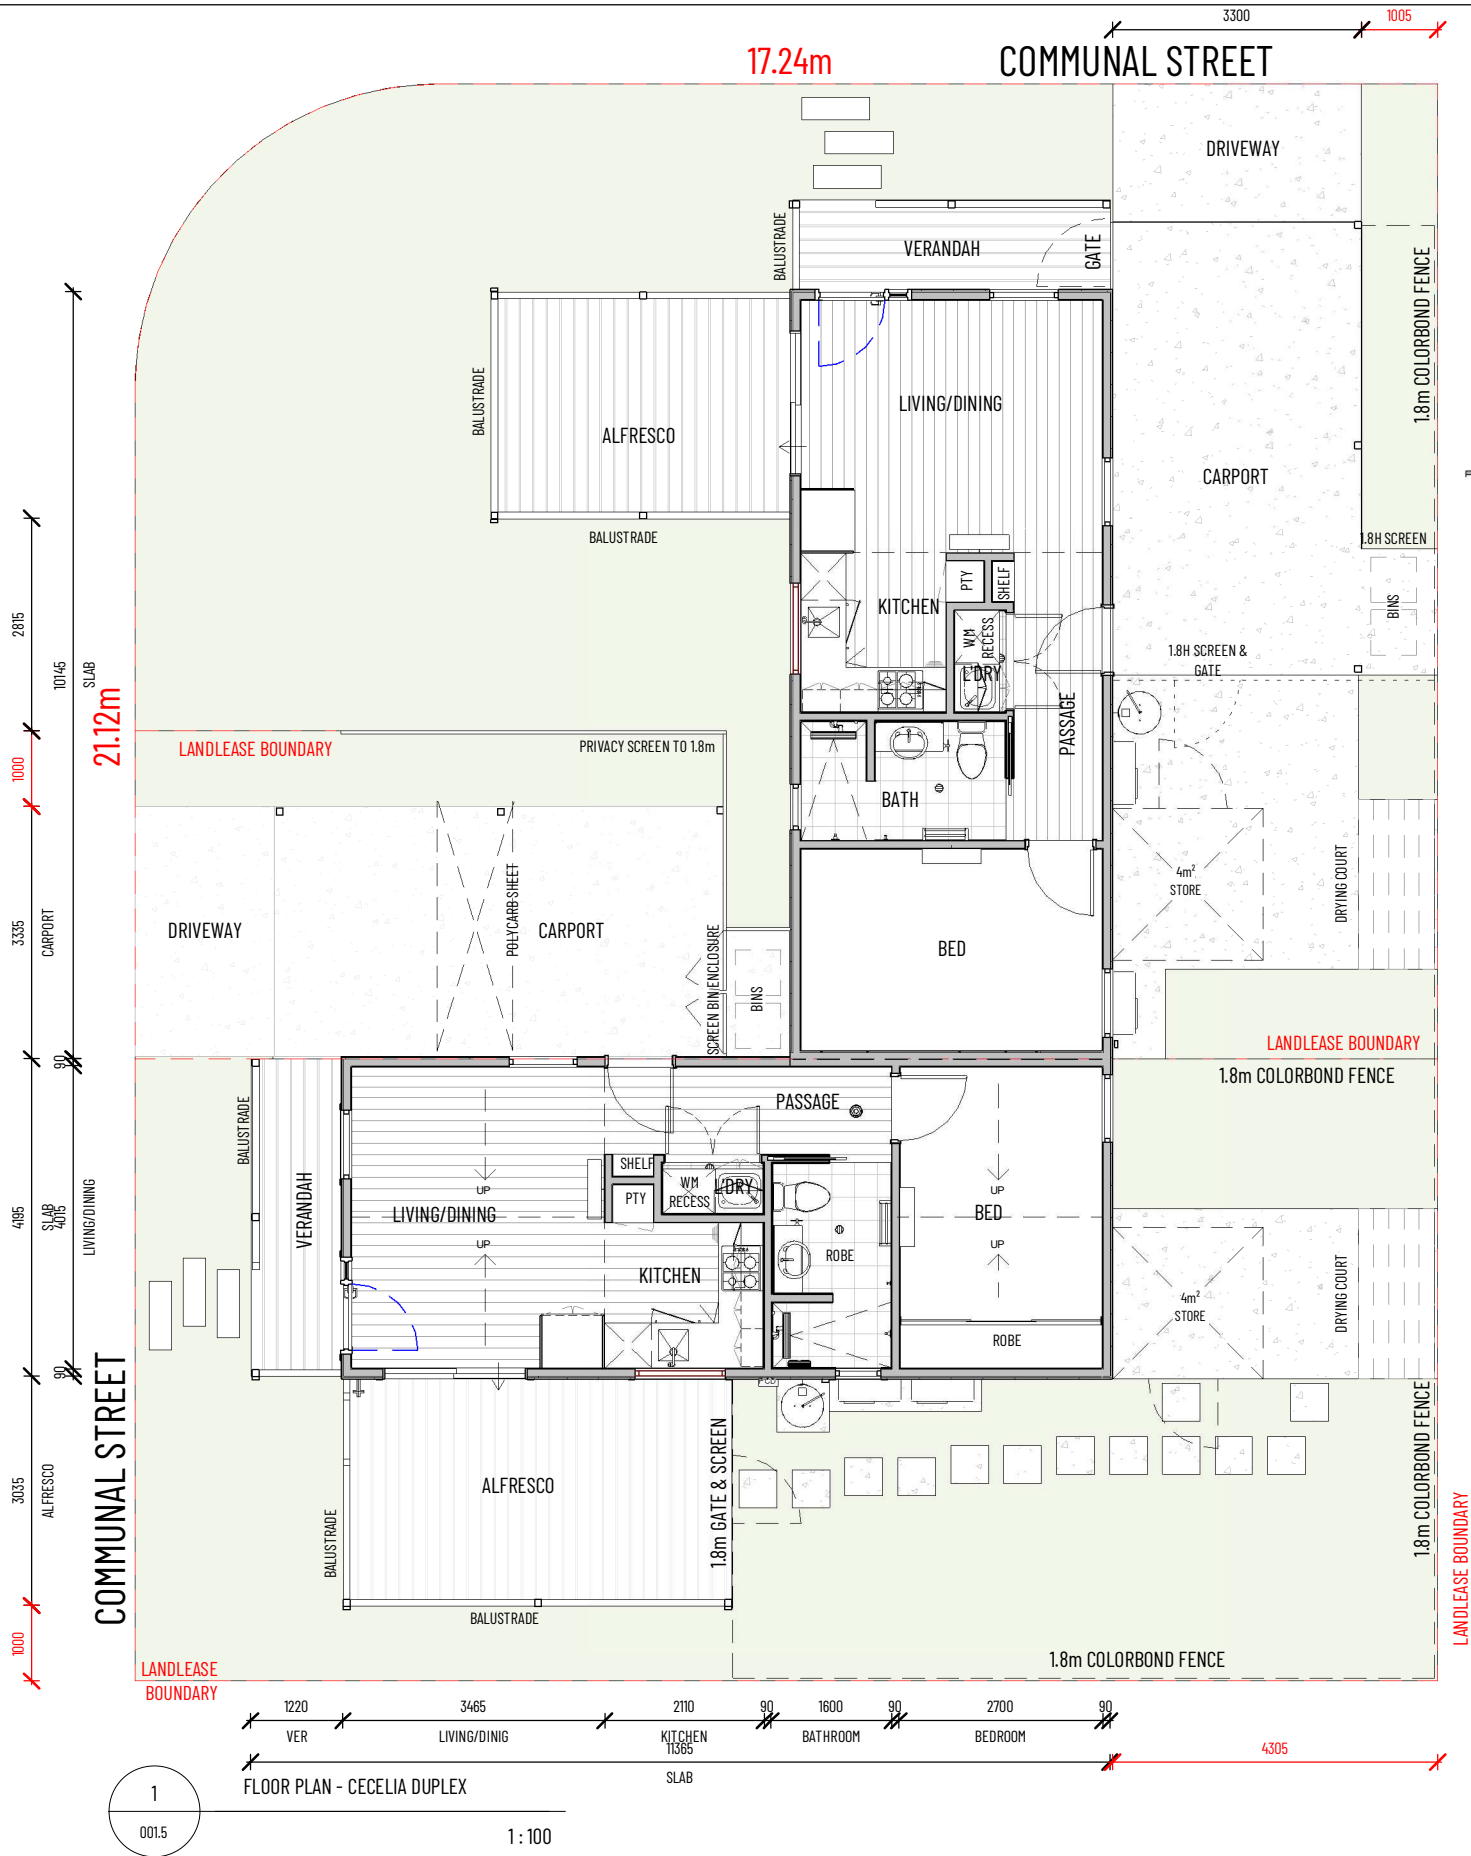




RICHARD HAMMOND ARCHITECT
18 LITTLE HOWARD STREET, FREMANTLE

0438 918 753 | RICHARD@HRARCHITECTS.COM.AU

© 2025 Reproduction of the whole or part of this document constitutes an infringement of copyright. The information, ideas and concepts contained in this document are confidential. The recipient(s) of this document is/are prohibited from disclosing such information, ideas and concepts to any person without prior written consent of the copyright holder.

No.	Description	Date
A	PRELIMINARY ISSUE	13.08.2025

PROVIDENCE LIFESTYLE	CECILIA DUPLEX DESIGN		
THE CECILIA	Project number	-	001.5
	Date	13.08.2025	
PROVIDENCE	Drawn by	RHA	
	Checked by	RHA	Scale@A31 : 100

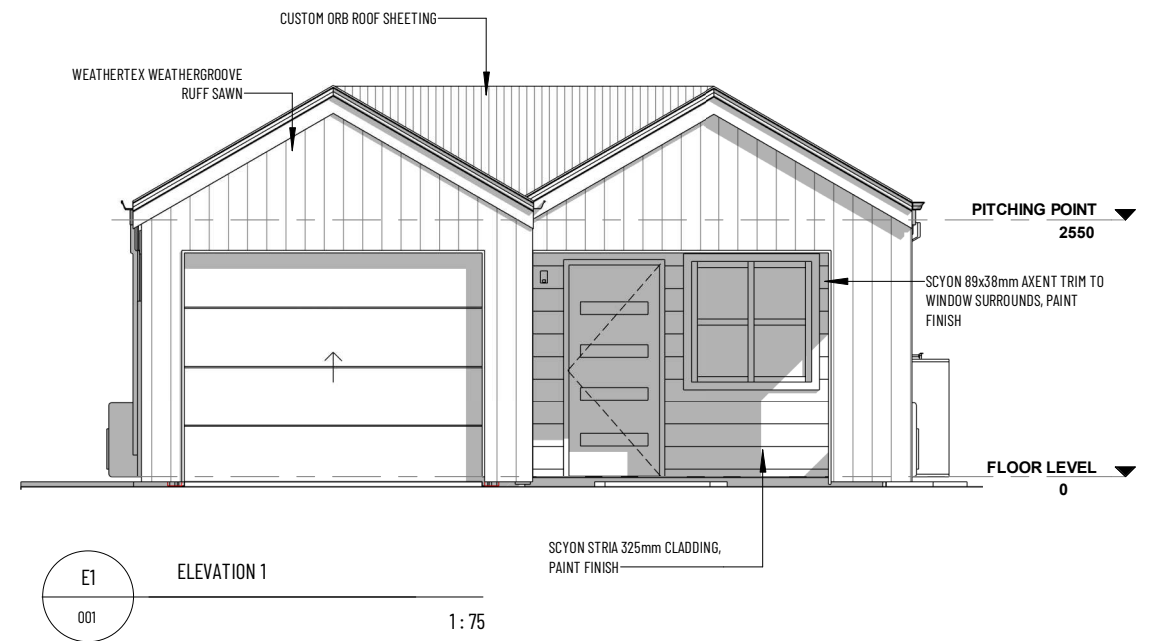



© 2025 Reproduction of the whole or part of this document constitutes an infringement of copyright. The information, ideas and concepts contained in this document are confidential. The recipient(s) of this document is/are prohibited from disclosing such information, ideas and concepts to any person without prior written consent of the copyright holder.



No.	Description	Date
A	PRELIMINARY ISSUE	08.08.202

PROVIDENCE

Scale@A3	As indicated
----------	--------------

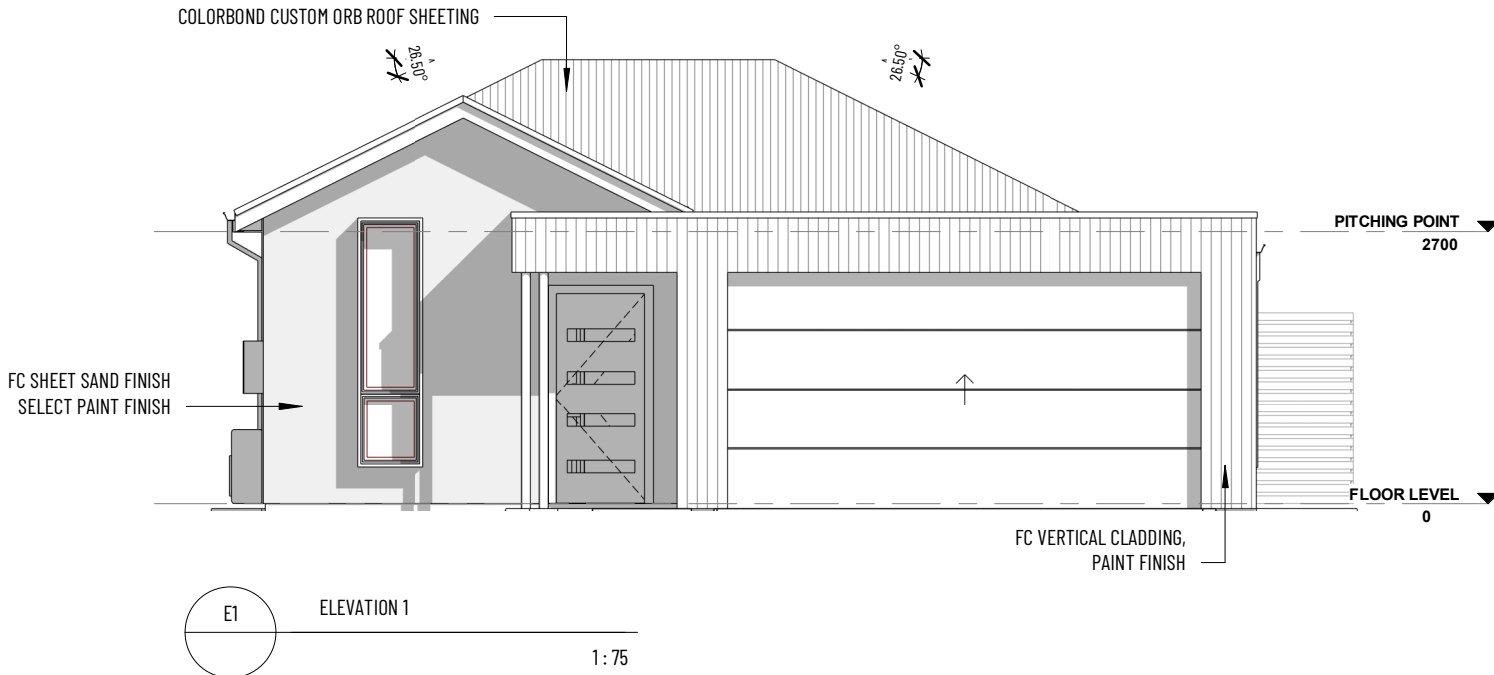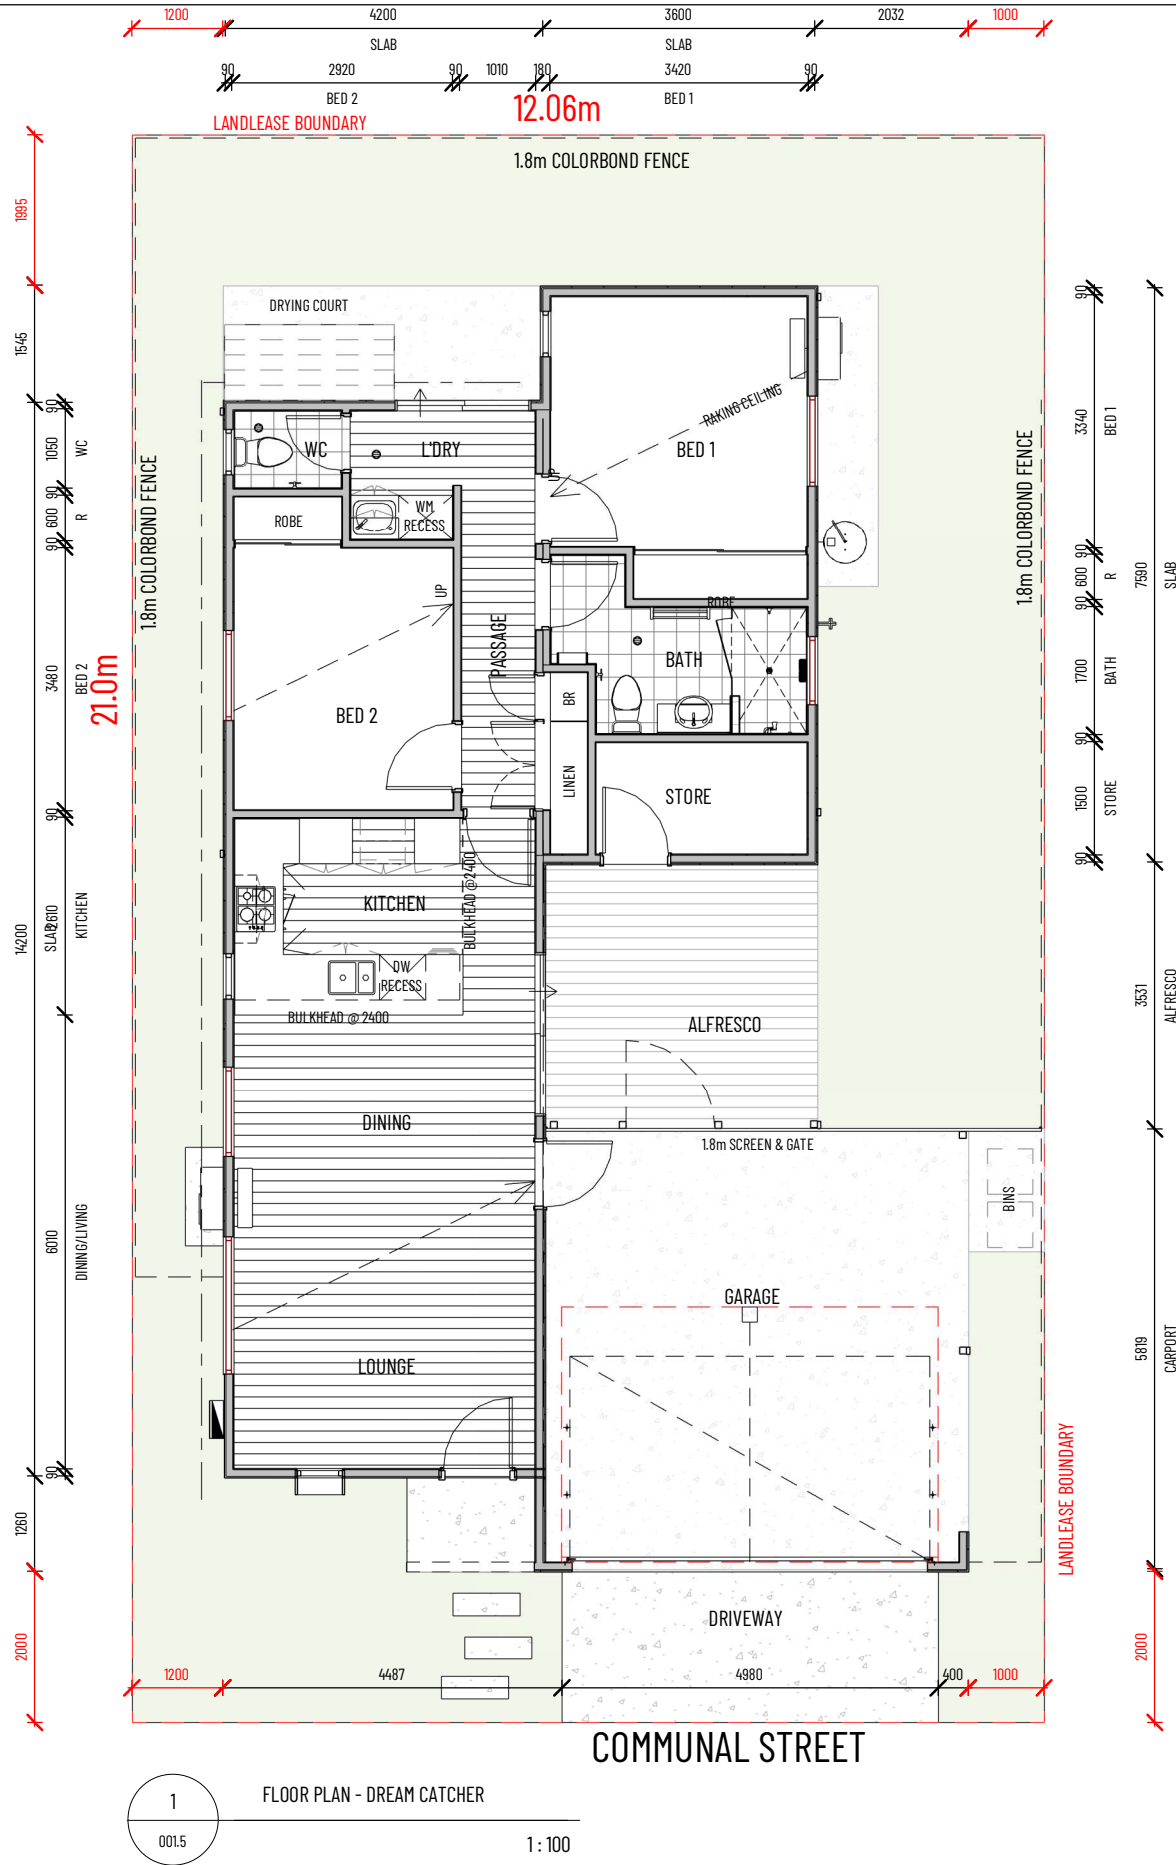

RICHARD HAMMOND ARCHITECT
1B LITTLE HOWARD STREET, FREMANTLE
0438 918 753 | RICHARD@HRARCHITECTS.COM.AU
© 2025 Reproduction of the whole or part of this document constitutes an infringement of copyright. The information, ideas and concepts contained in this document are confidential. The recipient(s) of this document is/are prohibited from disclosing such information, ideas and concepts to any person without prior written consent of the copyright holder.

No.	Description	Date
A	PRELIMINARY ISSUE	13.08.2025


PROVIDENCE LIFESTYLE

DREAM CATCHER

PROVIDENCE


DREAM CATCHER DESIGN

Project number	-	001.5
Date	13.08.2025	
Drawn by	RHA	
Checked by	RHA	Scale@A3 As indicated

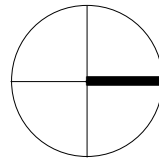

1:75

PROVIDENCE LIFESTYLE	FEELING GROOVY DESIGN	
FEELING GROOVY	Project number	-
	Date	08.08.2025
PROVIDENCE	Drawn by	RHA
	Checked by	RHA
	Scale@A3	As indicated

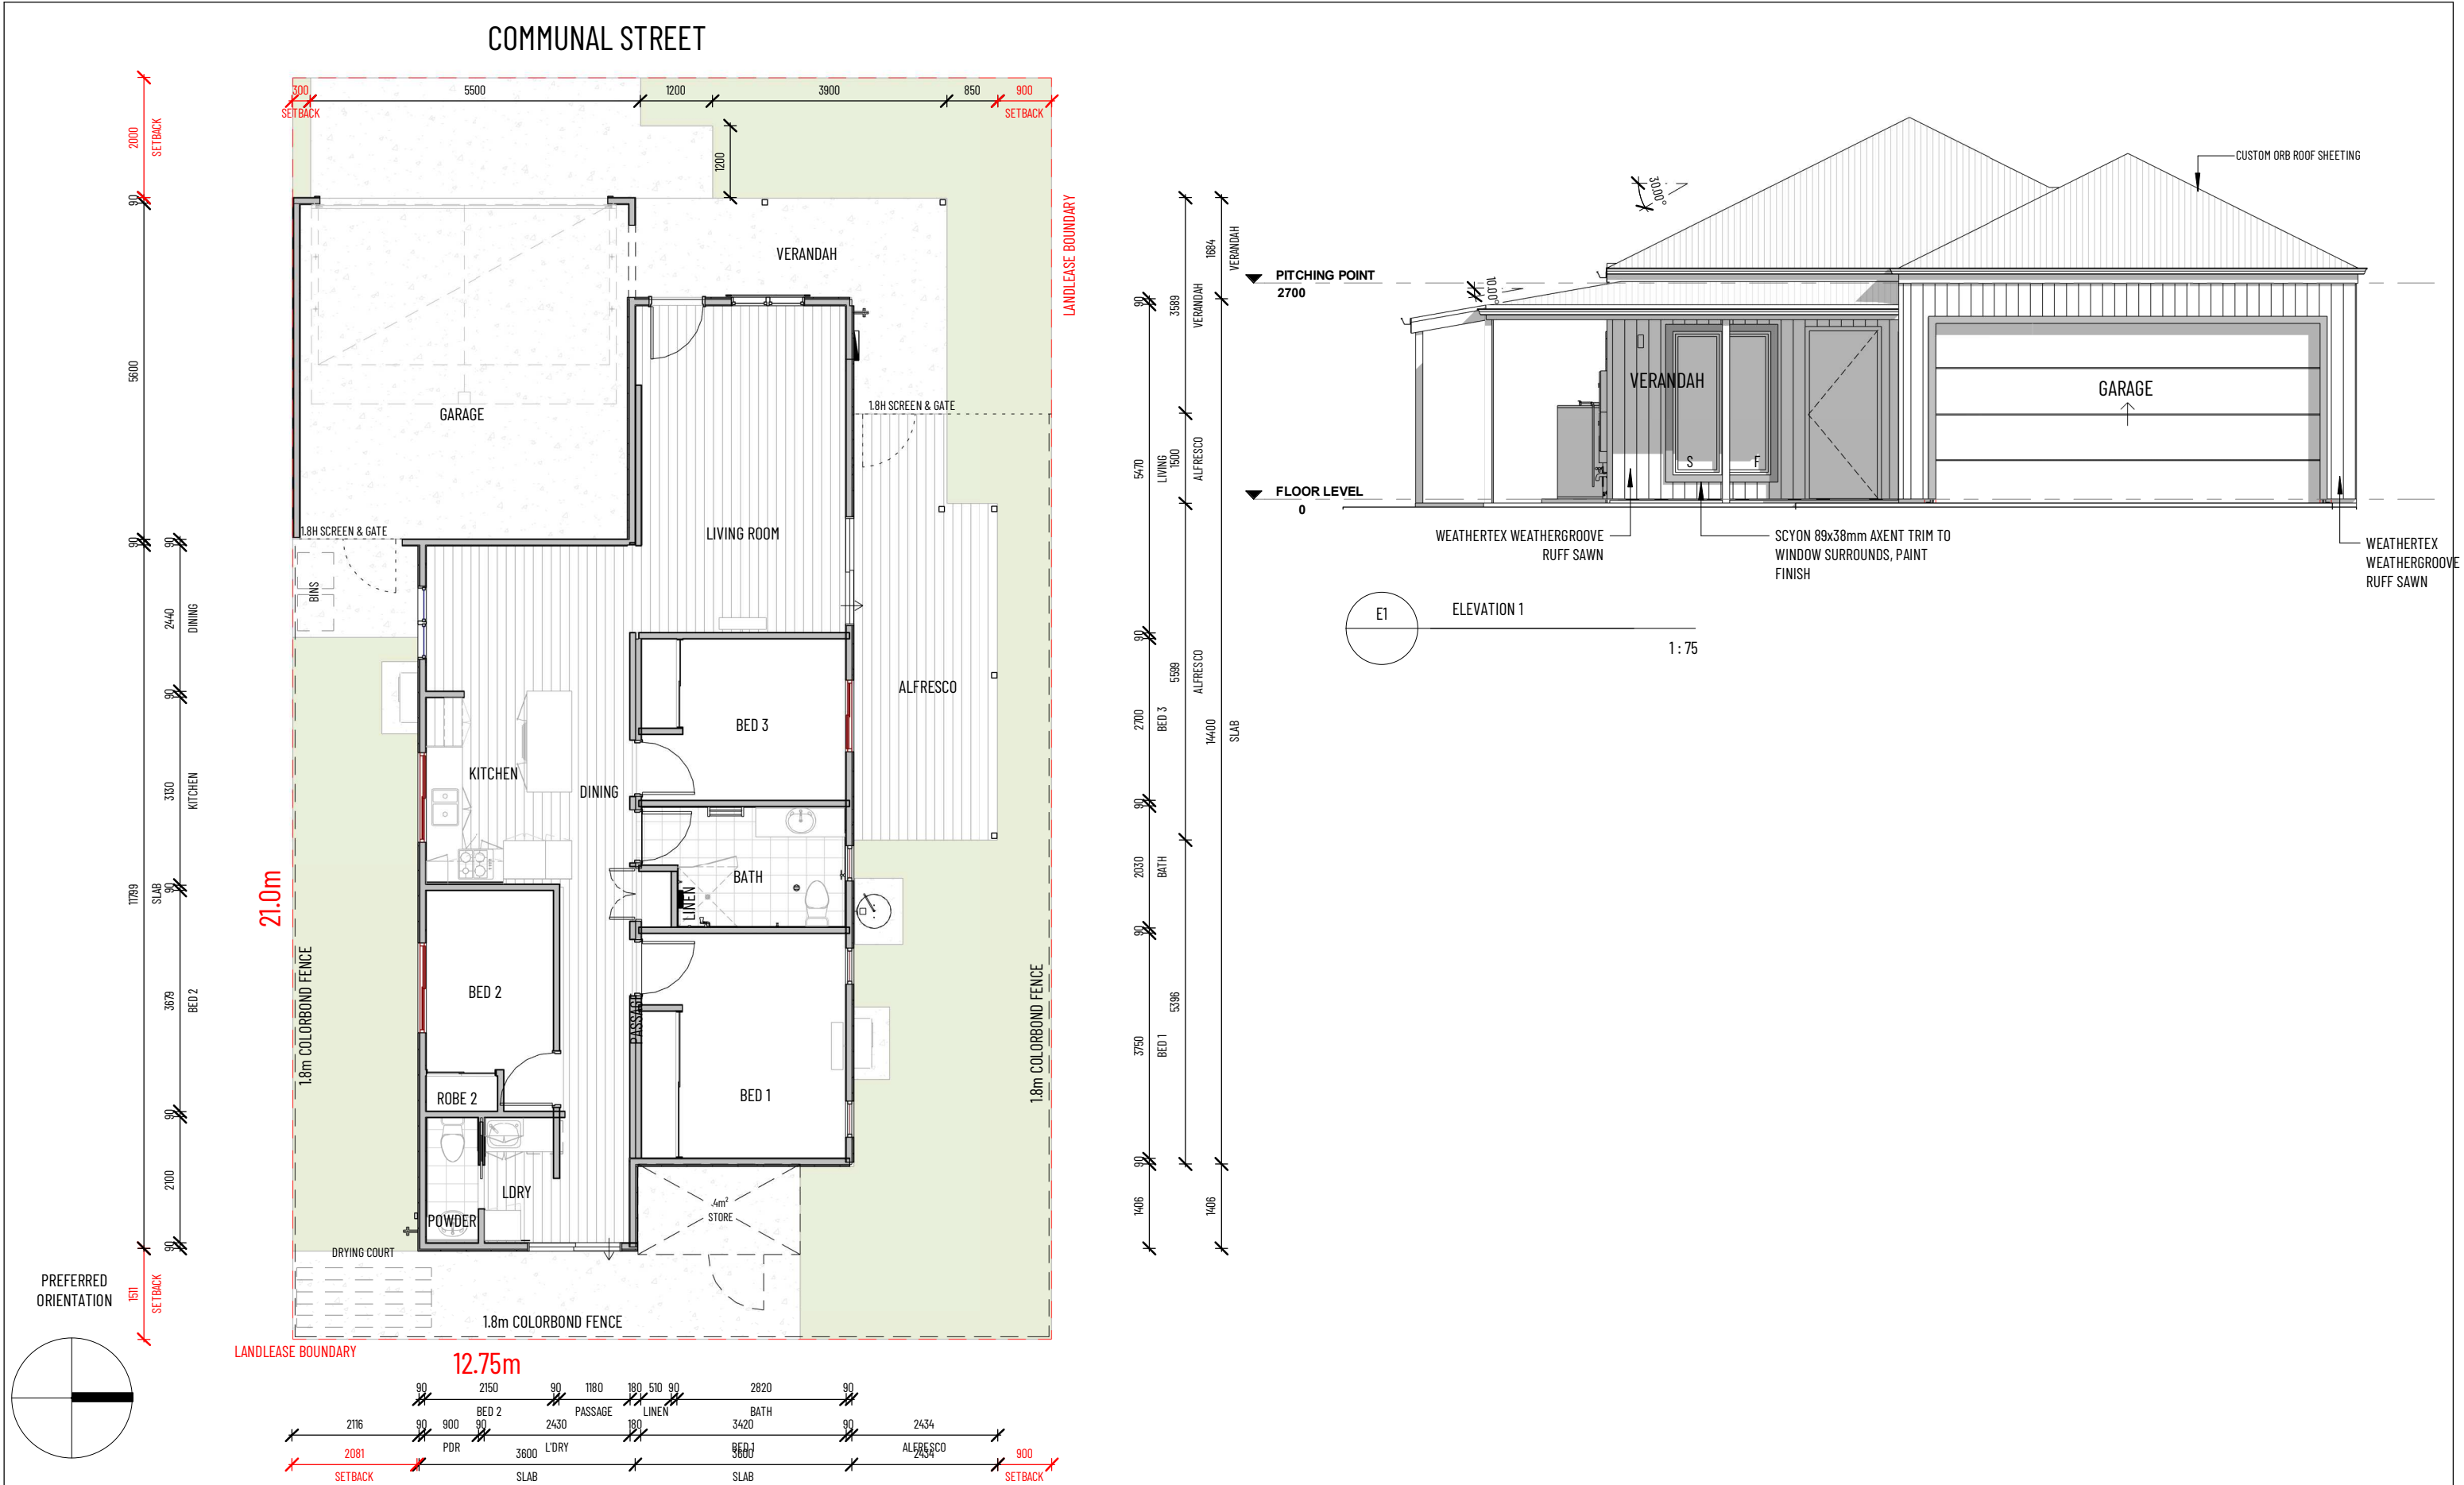





RICHARD HAMMOND ARCHITECT
1B LITTLE HOWARD STREET, FREMANTLE
0438 918 753 | RICHARD@HRARCHITECTS.COM.AU

© 2025 Reproduction of the whole or part of this document constitutes an infringement of copyright. The information, ideas and concepts contained in this document are confidential. The recipient(s) of this document is/are prohibited from disclosing such information, ideas and concepts to any person without prior written consent of the copyright holder.

No.	Description	Date
A	PRELIMINARY ISSUE	08.08.2025

PROVIDENCE LIFESTYLE	LAYLA DESIGN		
LAYLA	Project number	-	001.5
	Date	08.08.2025	
	Drawn by	RHA	
PROVIDENCE	Checked by	RHA	Scale@A3
			As indicated

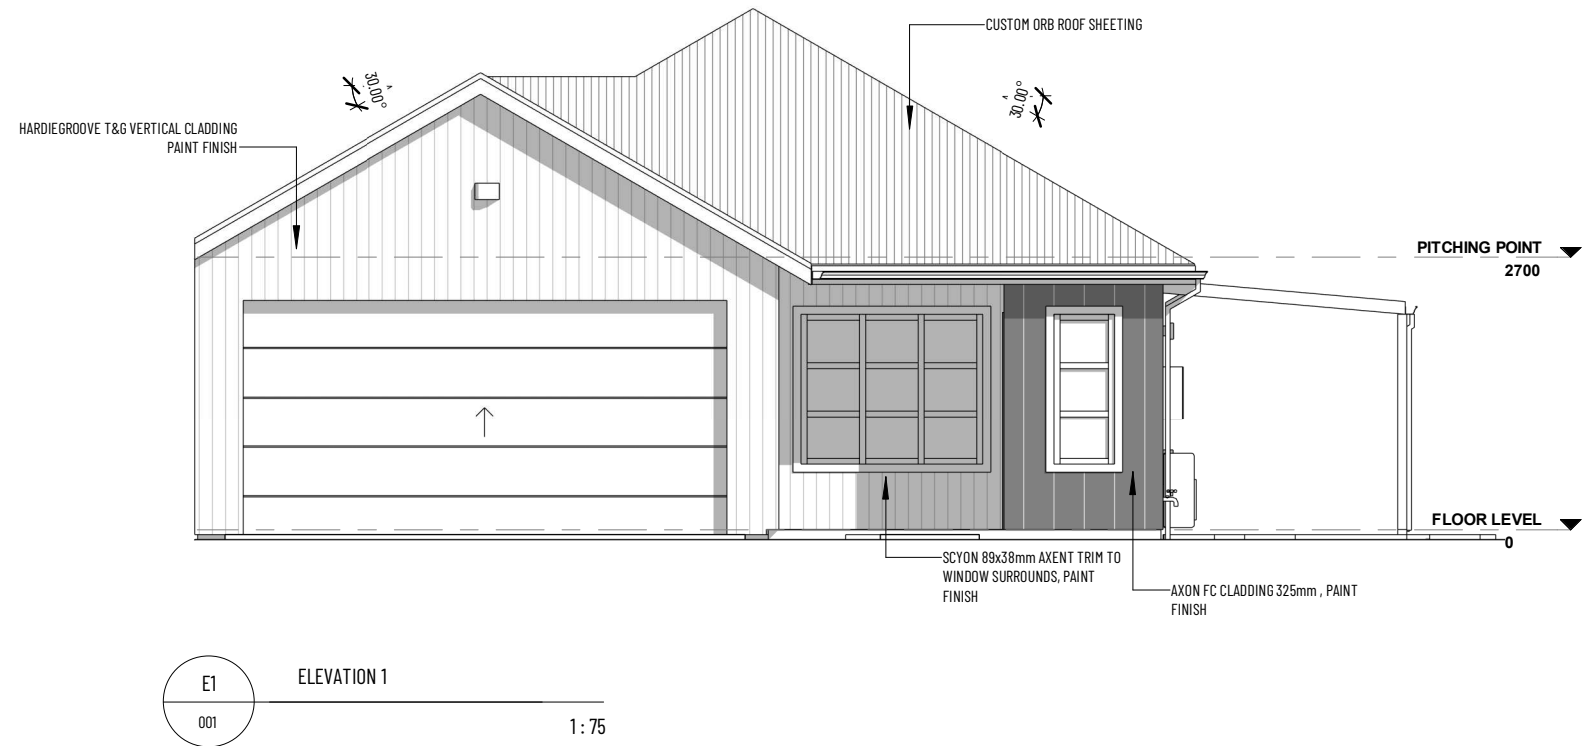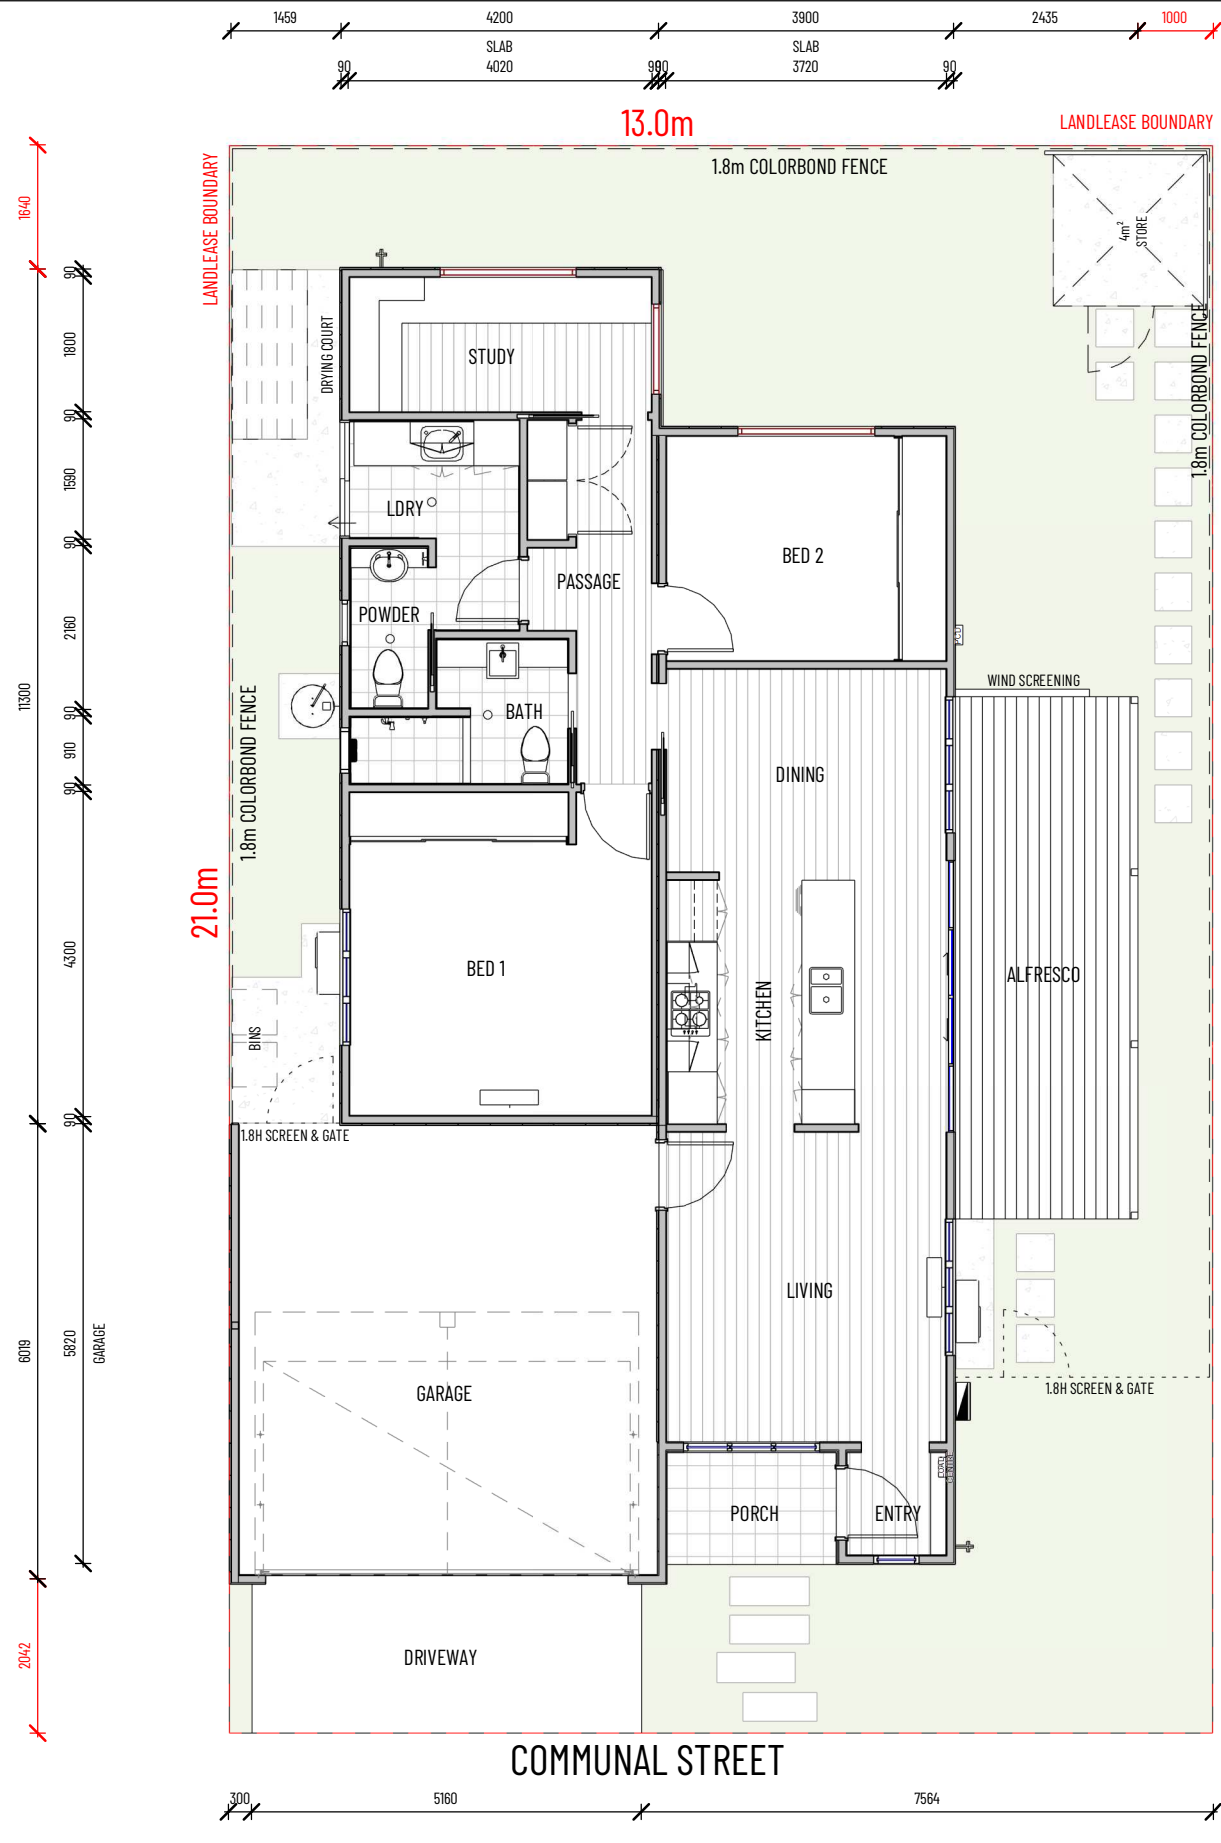

RICHARD HAMMOND ARCHITECT
1B LITTLE HOWARD STREET, FREMANTLE
0438 918 753 | RICHARD@HRARCHITECTS.COM.AU


© 2025 Reproduction of the whole or part of this document constitutes an infringement of copyright. The information, ideas and concepts contained in this document are confidential. The recipient(s) of this document is/are prohibited from disclosing such information, ideas and concepts to any person without prior written consent of the copyright holder.

No.	Description	Date
A	PRELIMINARY ISSUE	08.08.2025

PROVIDENCE LIFESTYLE
MOON SHADOW DELUXE
PROVIDENCE

MOONSHADOW DELUXE DESIGN

Project number	-	001.5
Date	08.08.2025	
Drawn by	RHA	
Checked by	RHA	Scale@A3
		As indicated

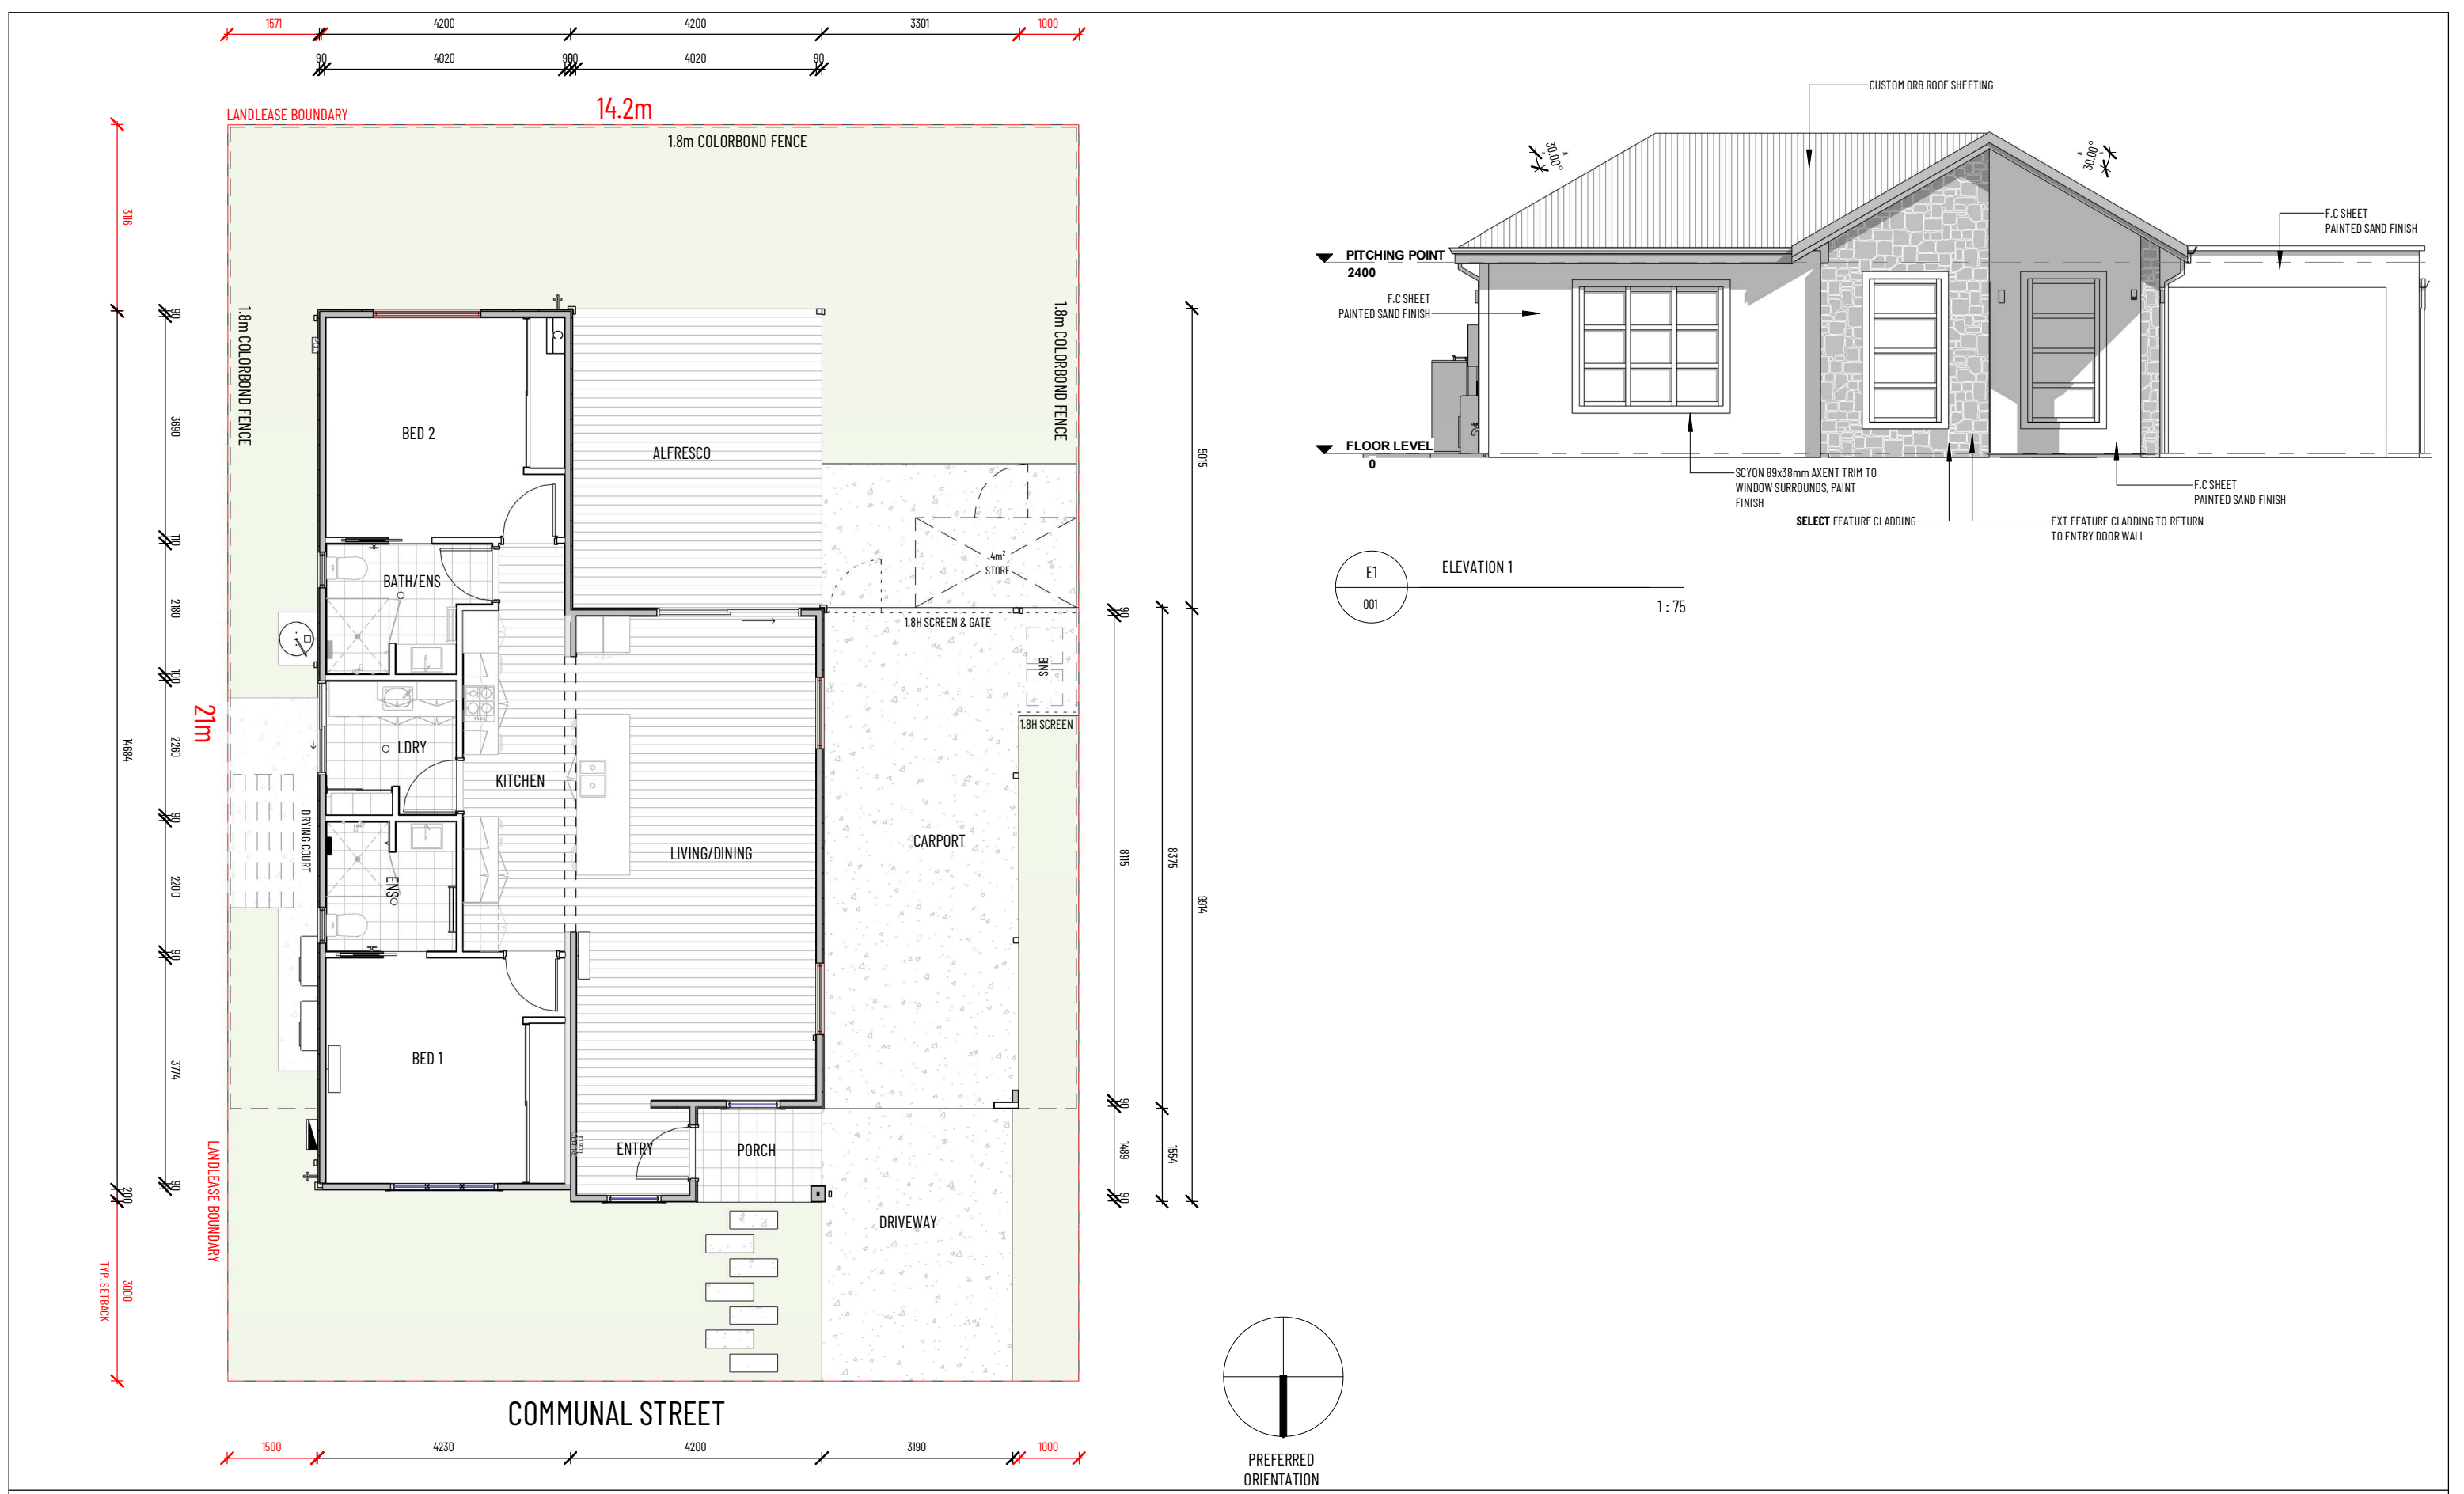


RICHARD HAMMOND ARCHITECT
1B LITTLE HOWARD STREET, FREMANTLE
0438 918 753 | RICHARD@HRARCHITECTS.COM.AU


© 2025 Reproduction of the whole or part of this document constitutes an infringement of copyright. The information, ideas and concepts contained in this document are confidential. The recipient(s) of this document is/are prohibited from disclosing such information, ideas and concepts to any person without prior written consent of the copyright holder.

No.	Description	Date
A	PRELIMINARY ISSUE	08.08.2025

PROVIDENCE LIFESTYLE		PARTY TIME DESIGN	
PARTY TIME		Project number	-
PROVIDENCE		Date	08.08.2025
		Drawn by	RHA
		Checked by	RHA
		001.5	
		Scale@A3	As indicated

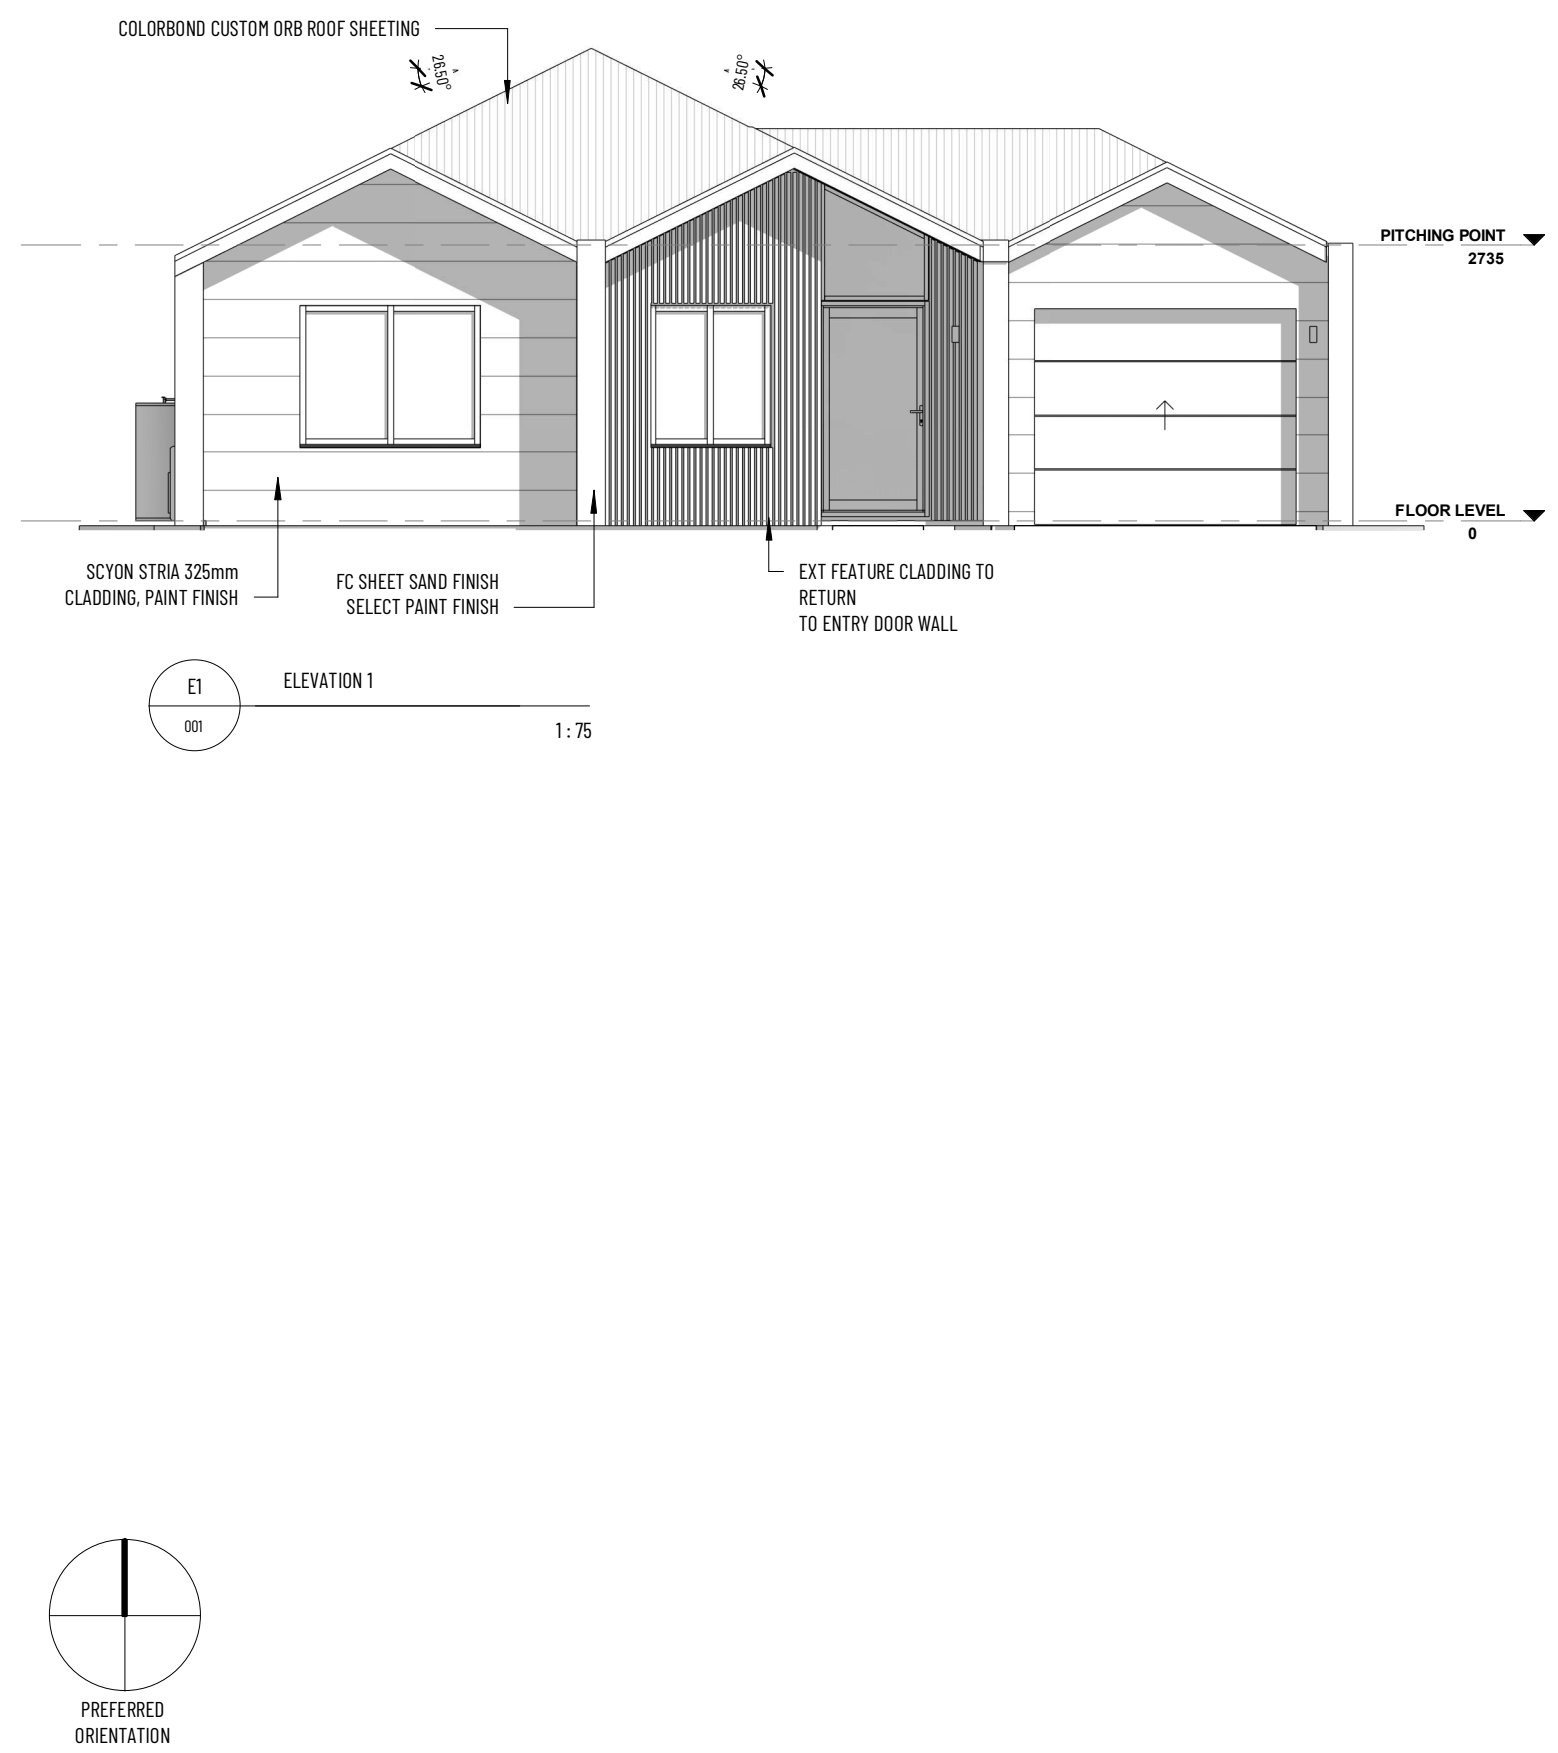

PROVIDENCE LIFESTYLE	SEVENTH HEAVEN DESIGN		
SEVENTH HEAVEN	Project number	-	001.5
	Date	13.08.2025	
	Drawn by	RHA	
PROVIDENCE	Checked by	RHA	Scale@A3 As indicated

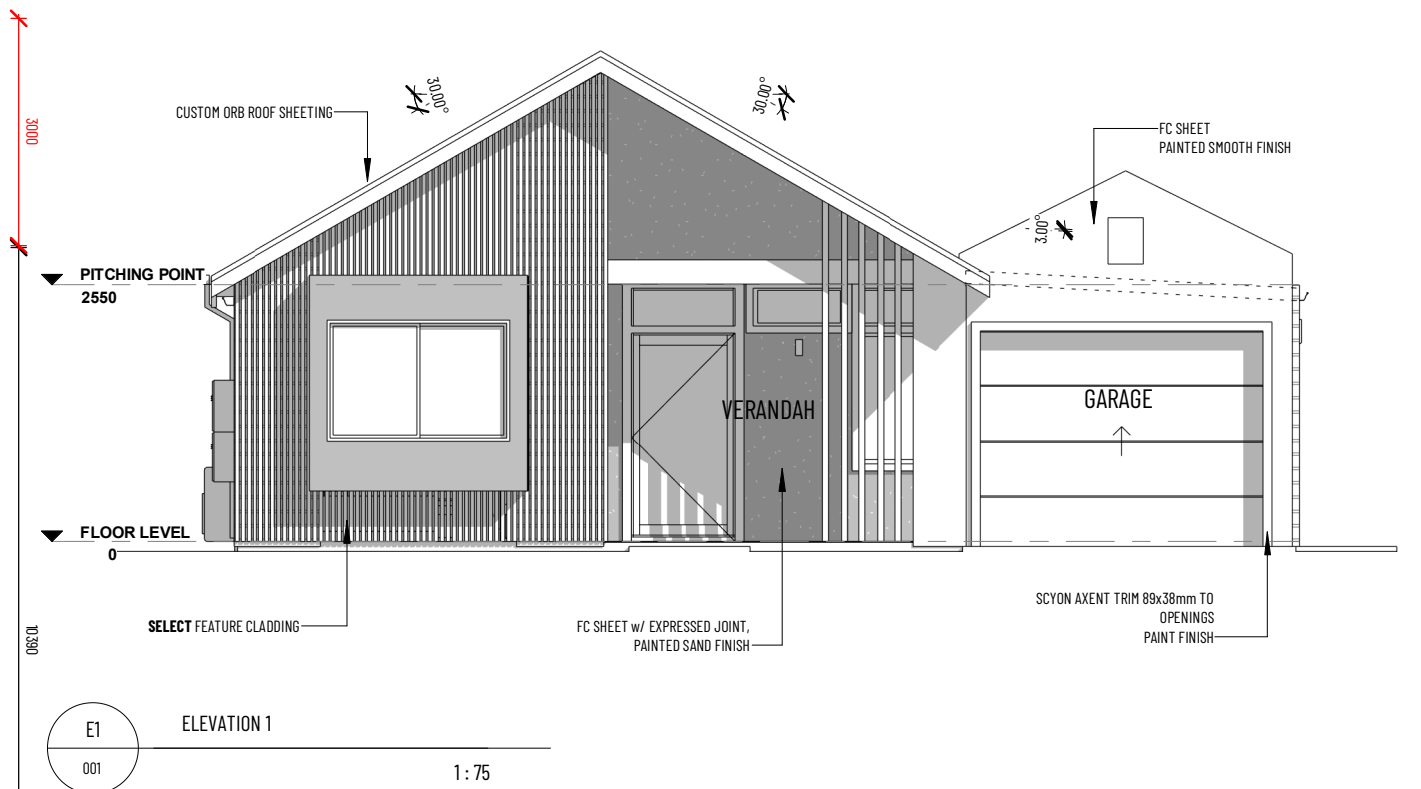


© 2025 Reproduction of the whole or part of this document constitutes an infringement of copyright. The information, ideas and concepts contained in this document are confidential. The recipient(s) of this document is/are prohibited from disclosing such information, ideas and concepts to any person without prior written consent of the copyright holder.




No.	Description	Date
A	PRELIMINARY ISSUE	08.08.202

PROVIDENCE


SUMMER BREEZE DESIGN			
Project number	-	001.5	
Date	08.08.2025		
Drawn by	RHA		
Checked by	RHA	Scale@A3	As indicated

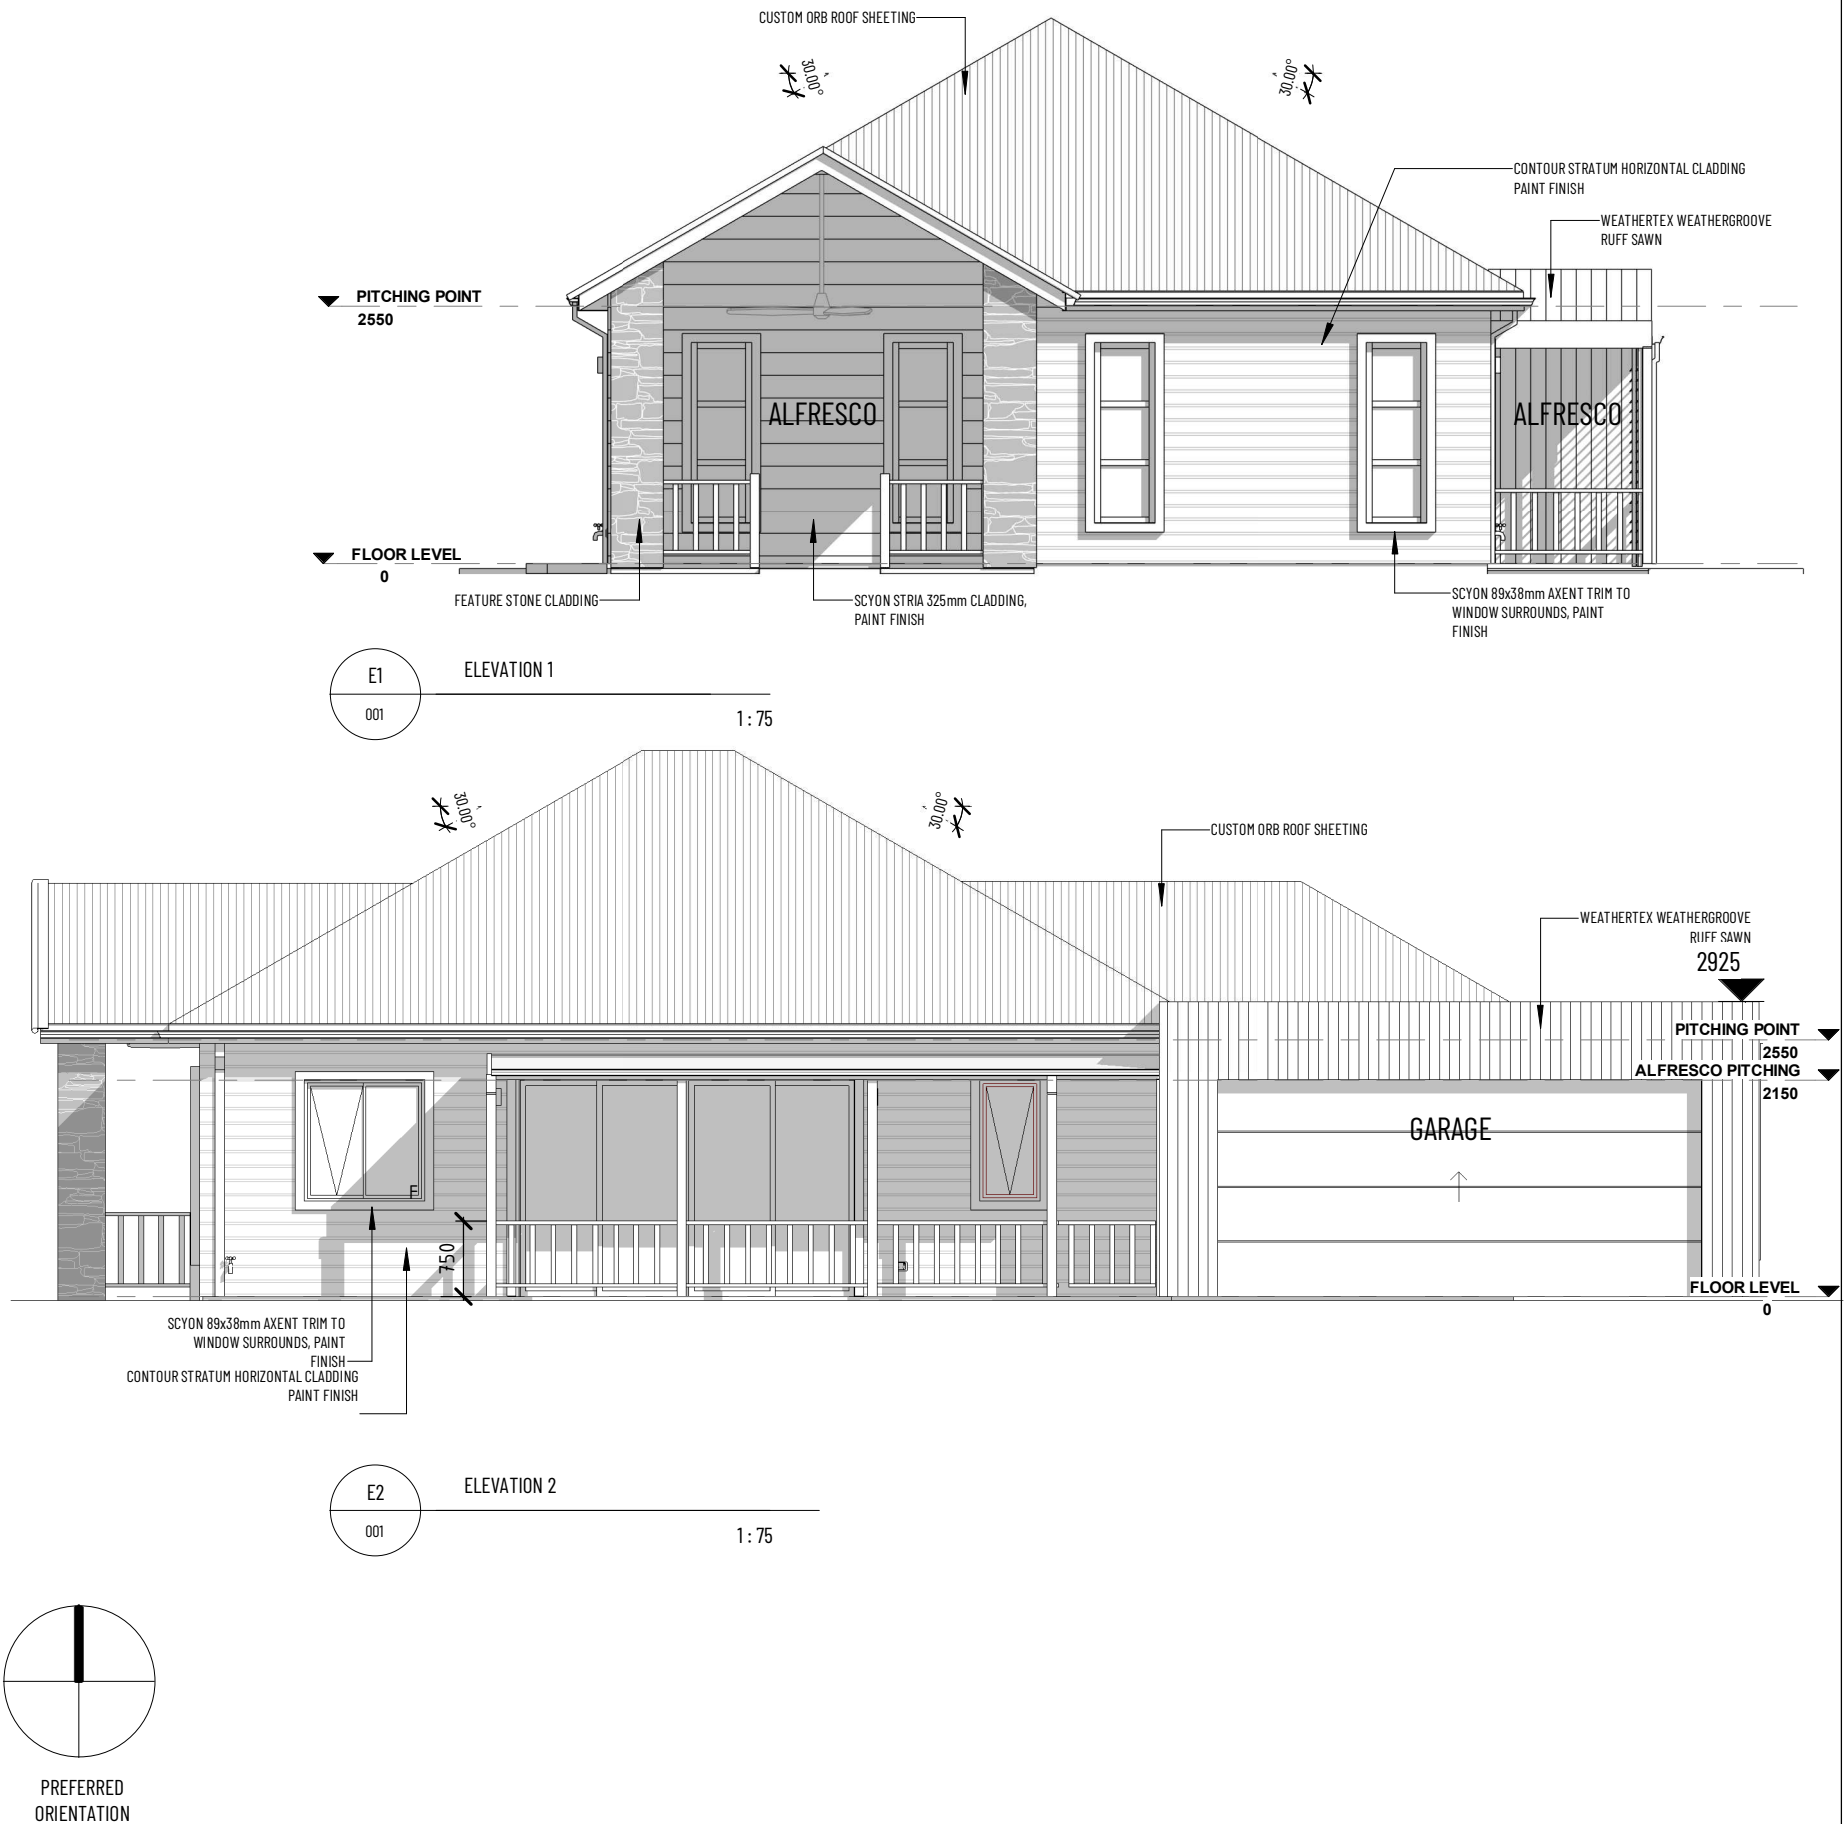

PROVIDENCE LIFESTYLE	SUNSHINE DESIGN	
SUNSHINE	Project number	001.5
	Date 08.08.2025	
PROVIDENCE	Drawn by RHA	
	Checked by RHA	Scale@A3 As indicated

 

PROVIDENCE LIFESTYLE	TICKLED PINK DESIGN	
TICKLED PINK	Project number	-
	Date	13.08.2025
PROVIDENCE	Drawn by	RHA
	Checked by	RHA
		001.5
	Scale@A3	As indicated

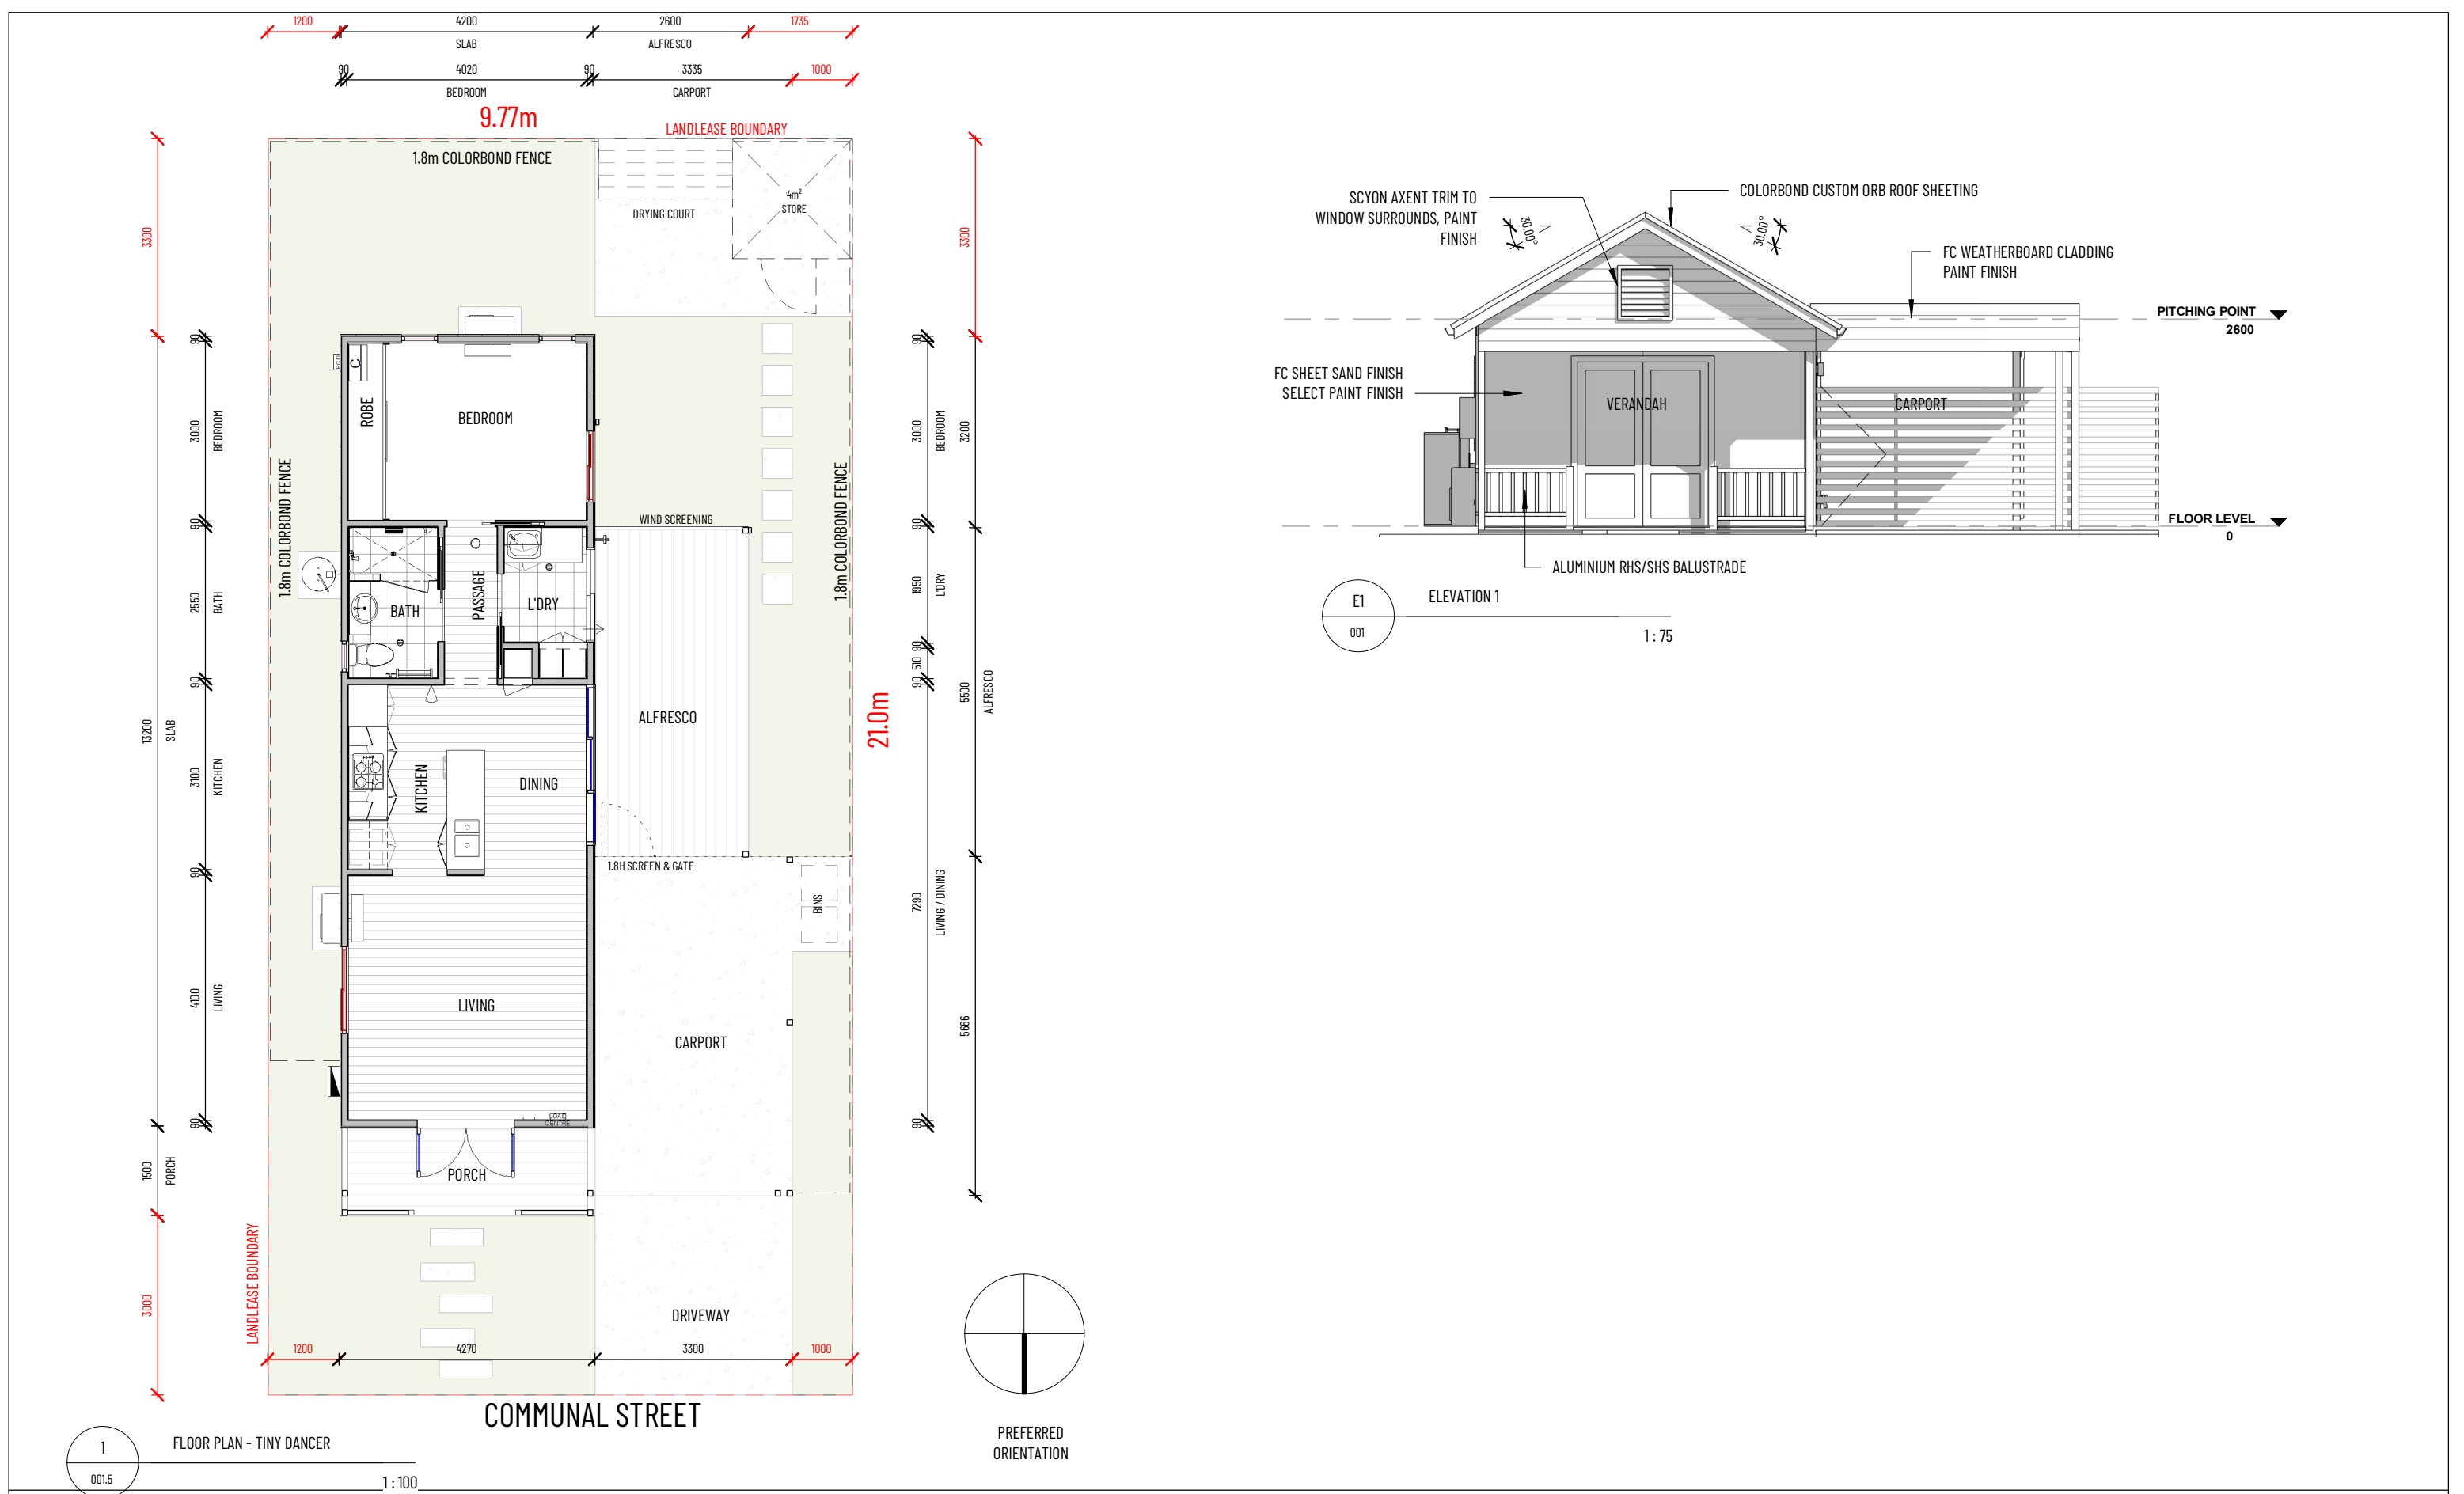


1 FLOOR PLAN - TINY DANCER
001.5 1 : 100



RICHARD HAMMOND ARCHITECT
18 LITTLE HOWARD STREET, FREMANTLE
0438 918 753 | RICHARD@HRARCHITECTS.COM.AU
© 2025 Reproduction of the whole or part of this document constitutes an infringement of copyright. The information, ideas and concepts contained in this document are confidential. The recipient(s) of this document is/are prohibited from disclosing such information, ideas and concepts to any person without prior written consent of the copyright holder.

No.	Description	Date
A	PRELIMINARY ISSUE	13.08.2025

PROVIDENCE LIFESTYLE	TINY DANCER DESIGN		
TINY DANCER	Project number	-	001.5
	Date	13.08.2025	
PROVIDENCE	Drawn by	RHA	
	Checked by	RHA	Scale@A3 As indicated

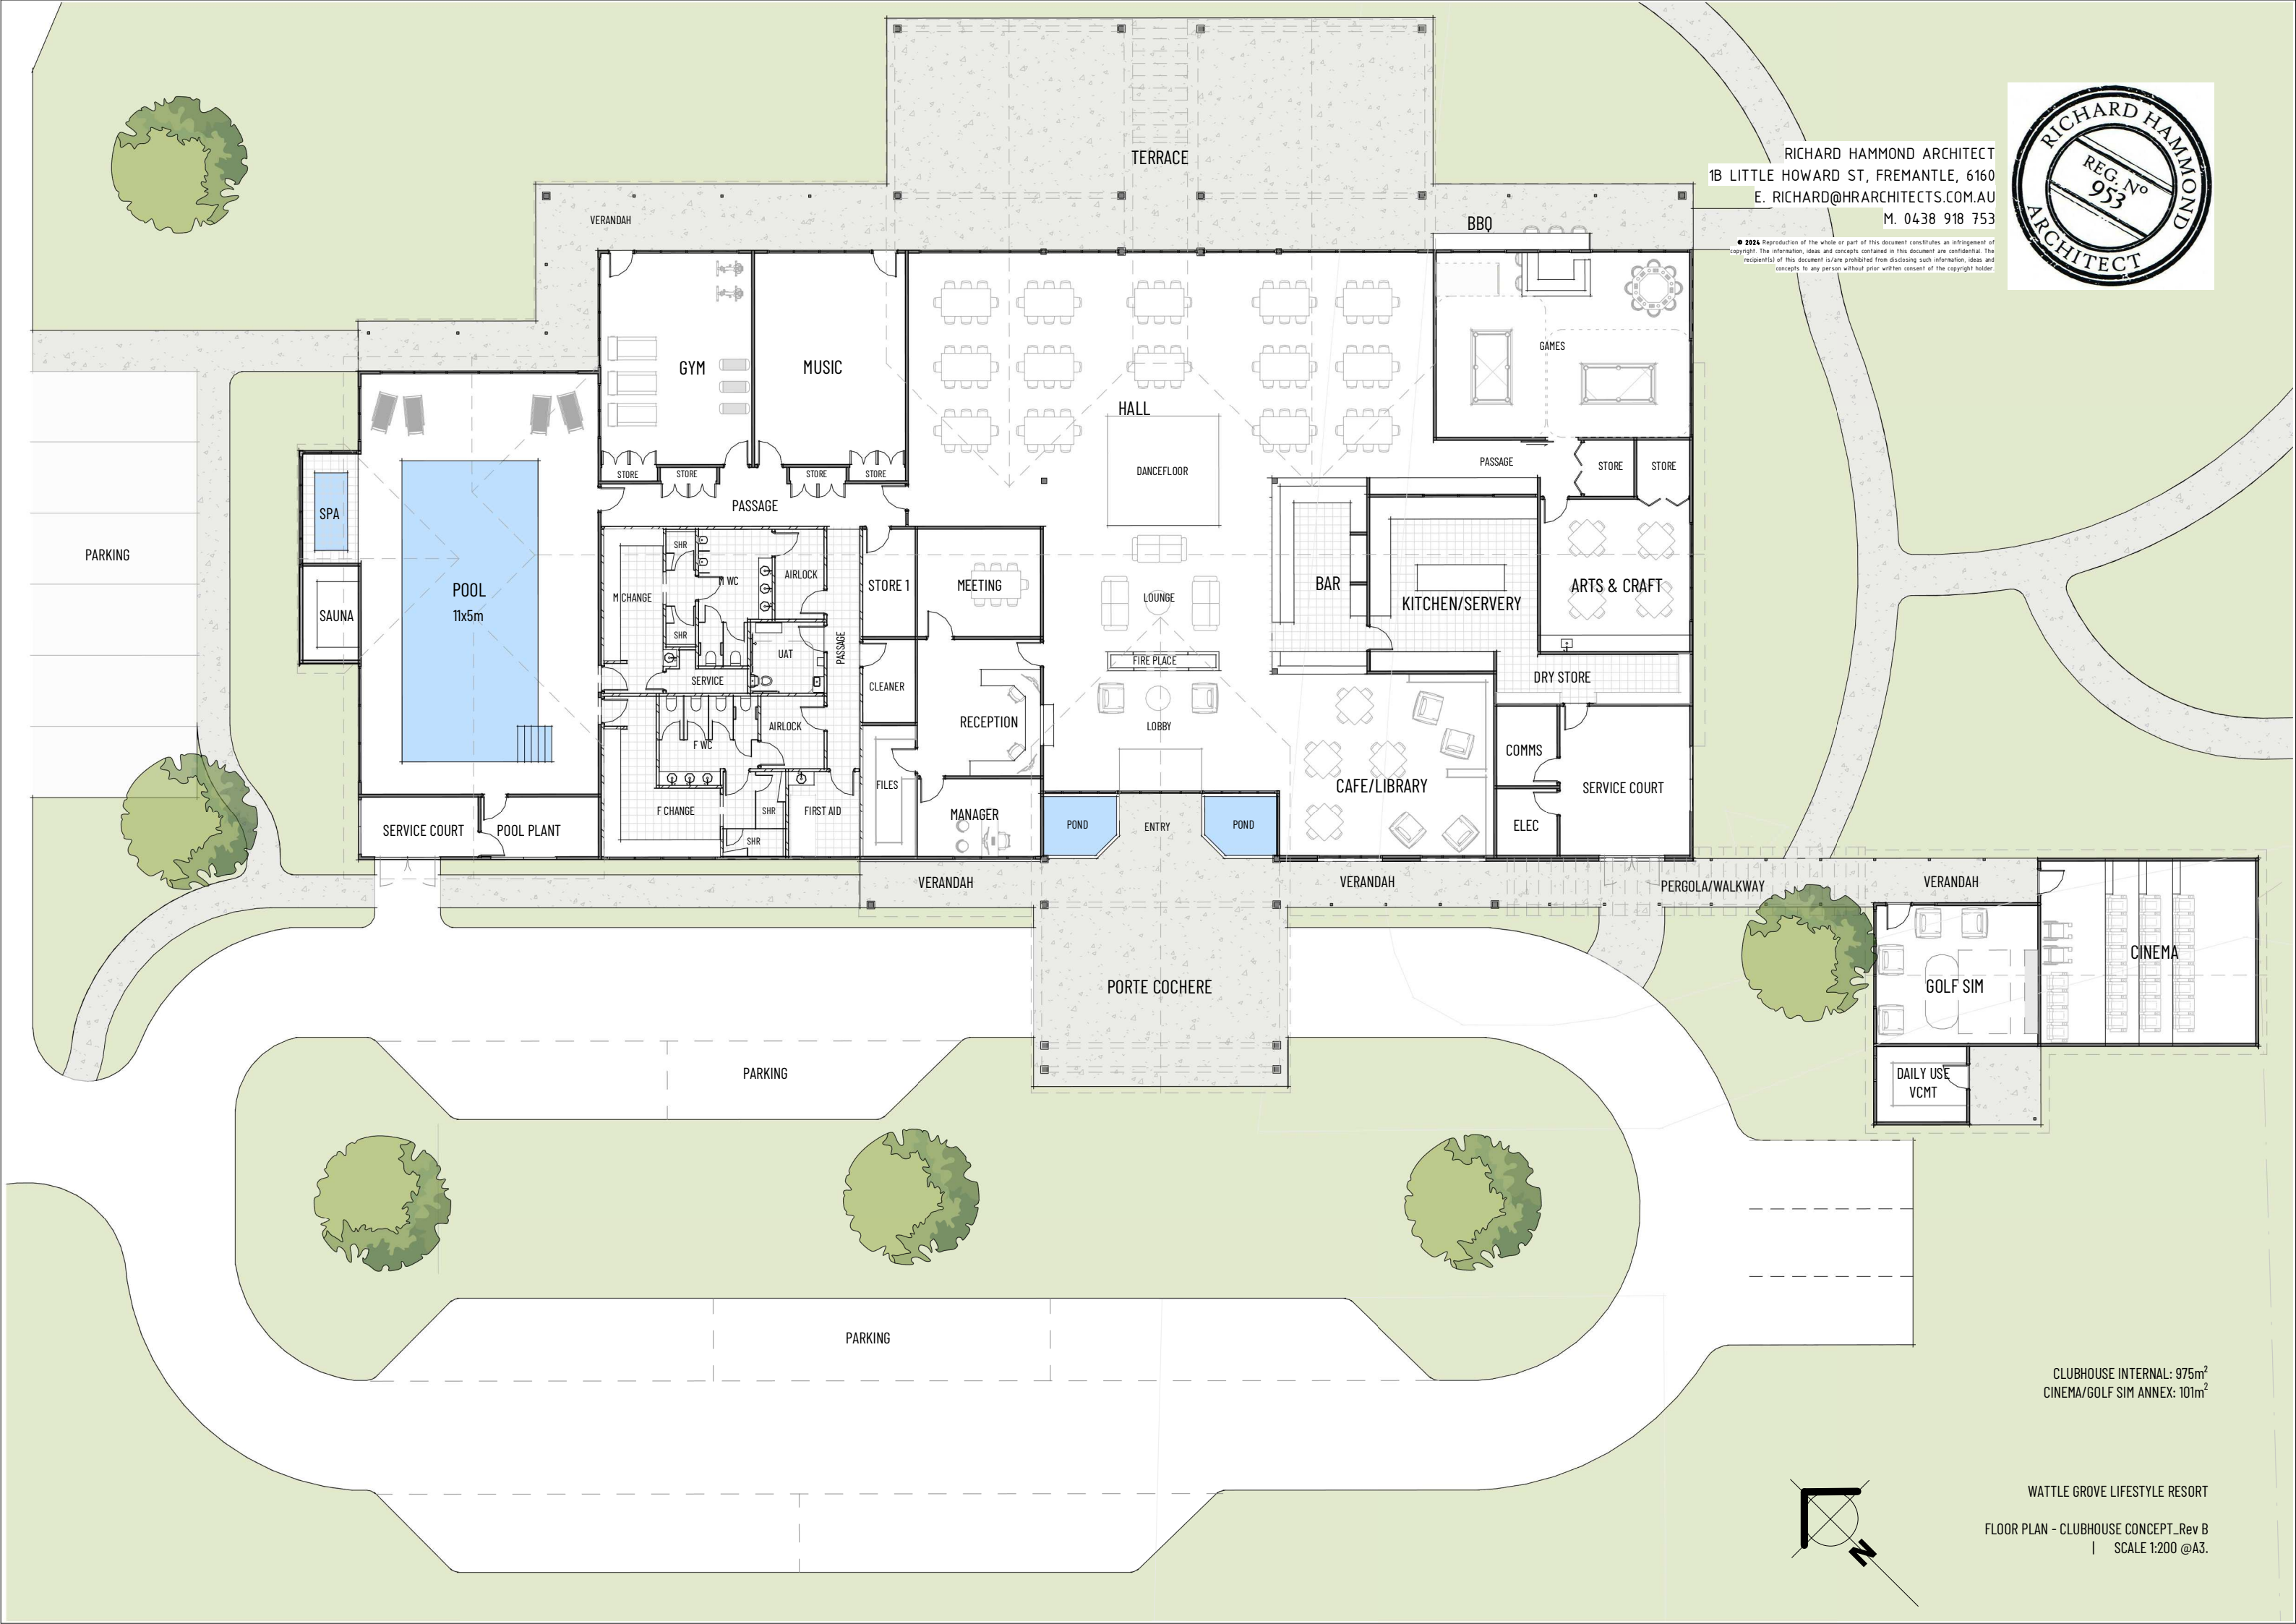


RICHARD HAMMOND ARCHITECT
1B LITTLE HOWARD ST, FREMANTLE, 6160
E. RICHARD@HRARCHITECTS.COM.AU
M. 0438 918 753



© 2024 Reproduction of the whole or part of this document constitutes an infringement of copyright. The information, ideas and concepts contained in this document are confidential. The recipient(s) of this document is/are prohibited from disclosing such information, ideas and concepts to any person without prior written consent of the copyright holder.






CLUBHOUSE INTERNAL: 975m²
CINEMA/GOLF SIM ANNEX: 101m²

WATTLE GROVE LIFESTYLE RESORT
FLOOR PLAN - CLUBHOUSE CONCEPT_Rev B
| SCALE 1:200 @A3.

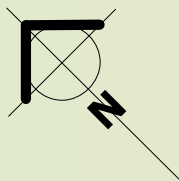

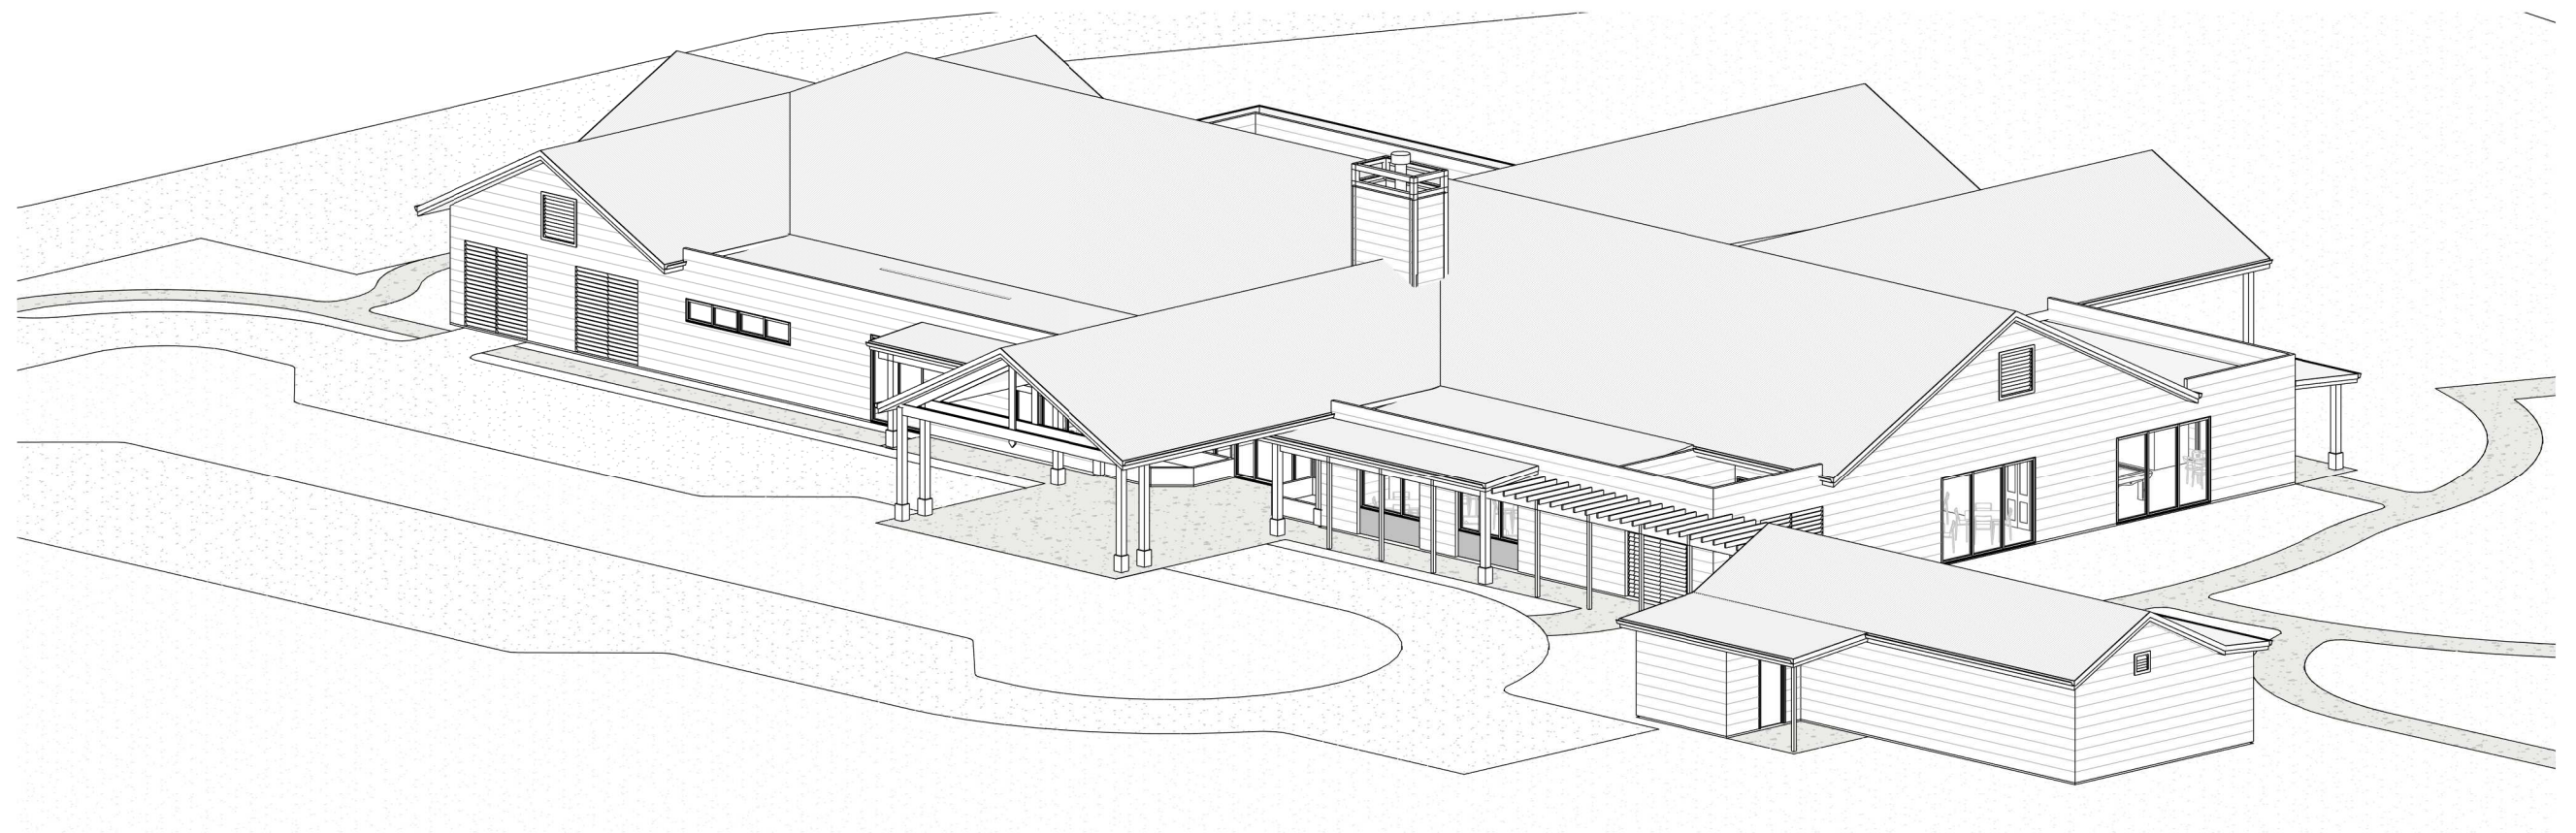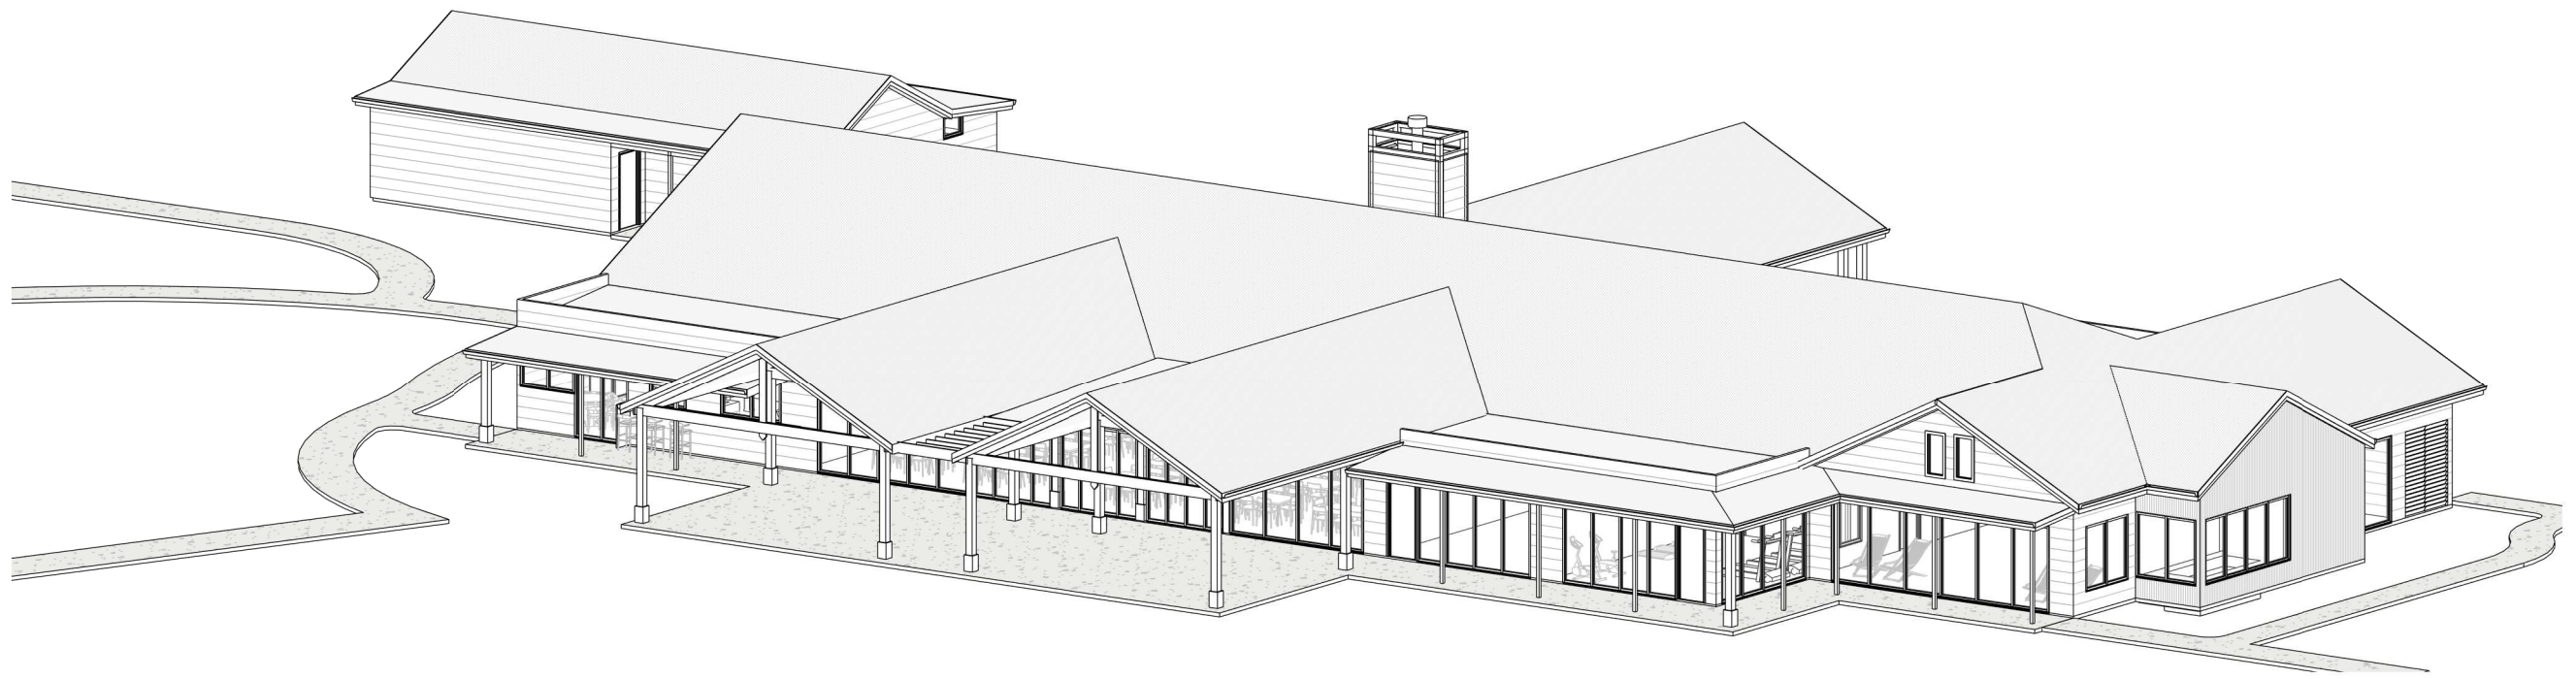

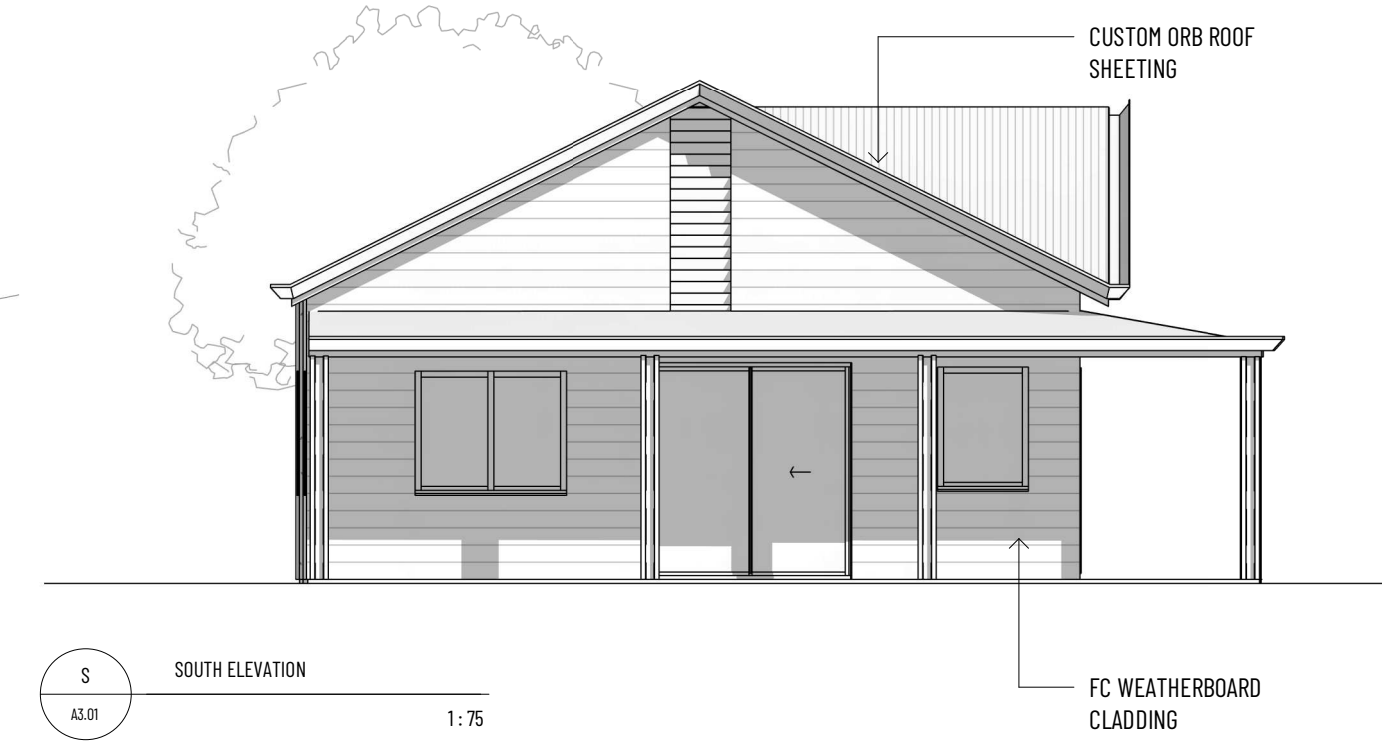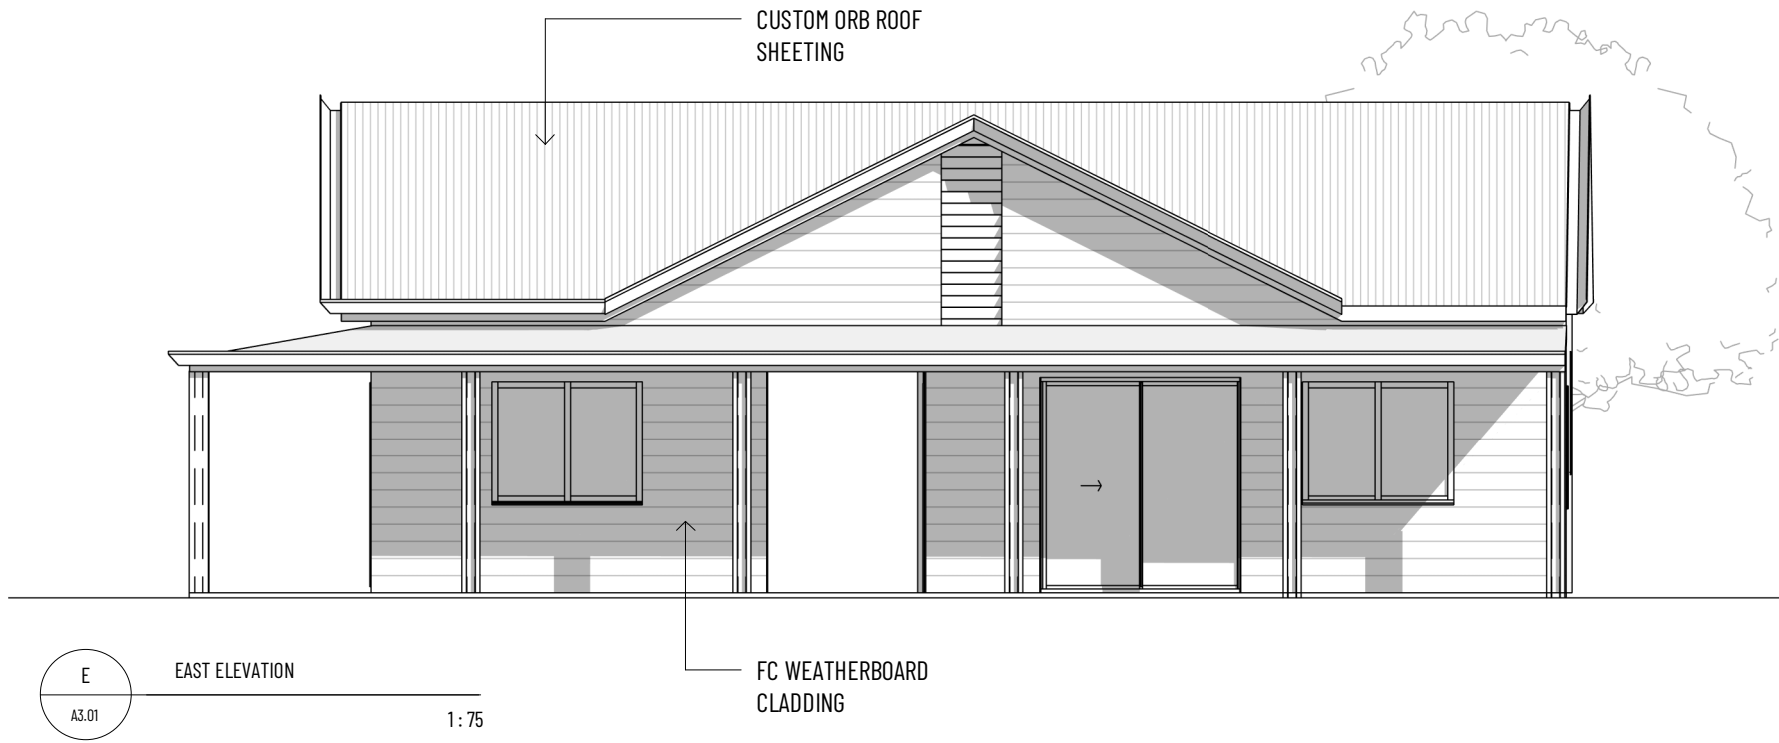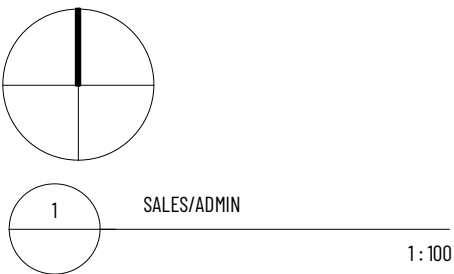

RICHARD HAMMOND ARCHITECT
18 LITTLE HOWARD STREET, FREMANTLE
0438 918 753 | RICHARD@HRARCHITECTS.COM.AU

© 2024 Reproduction of the whole or part of this document constitutes an infringement of copyright. The information, ideas and concepts contained in this document are confidential. The recipient(s) of this document is/are prohibited from disclosing such information, ideas and concepts to any person without prior written consent of the copyright holder.

No.	Description	Date
A	PRELIMINARY ISSUE	18.08.2025

PROVIDENCE LIFESTYLE


WATTLE GROVE LIFESTYLE RESORT

LOT 500 GAVOUR RD, WATTLE GROVE

SALES/ADMIN OFFICE

Project number	0001
Date	18.08.2025
Drawn by	RHA
Checked by	RHA

A3.01	
Scale@A3	As indicated




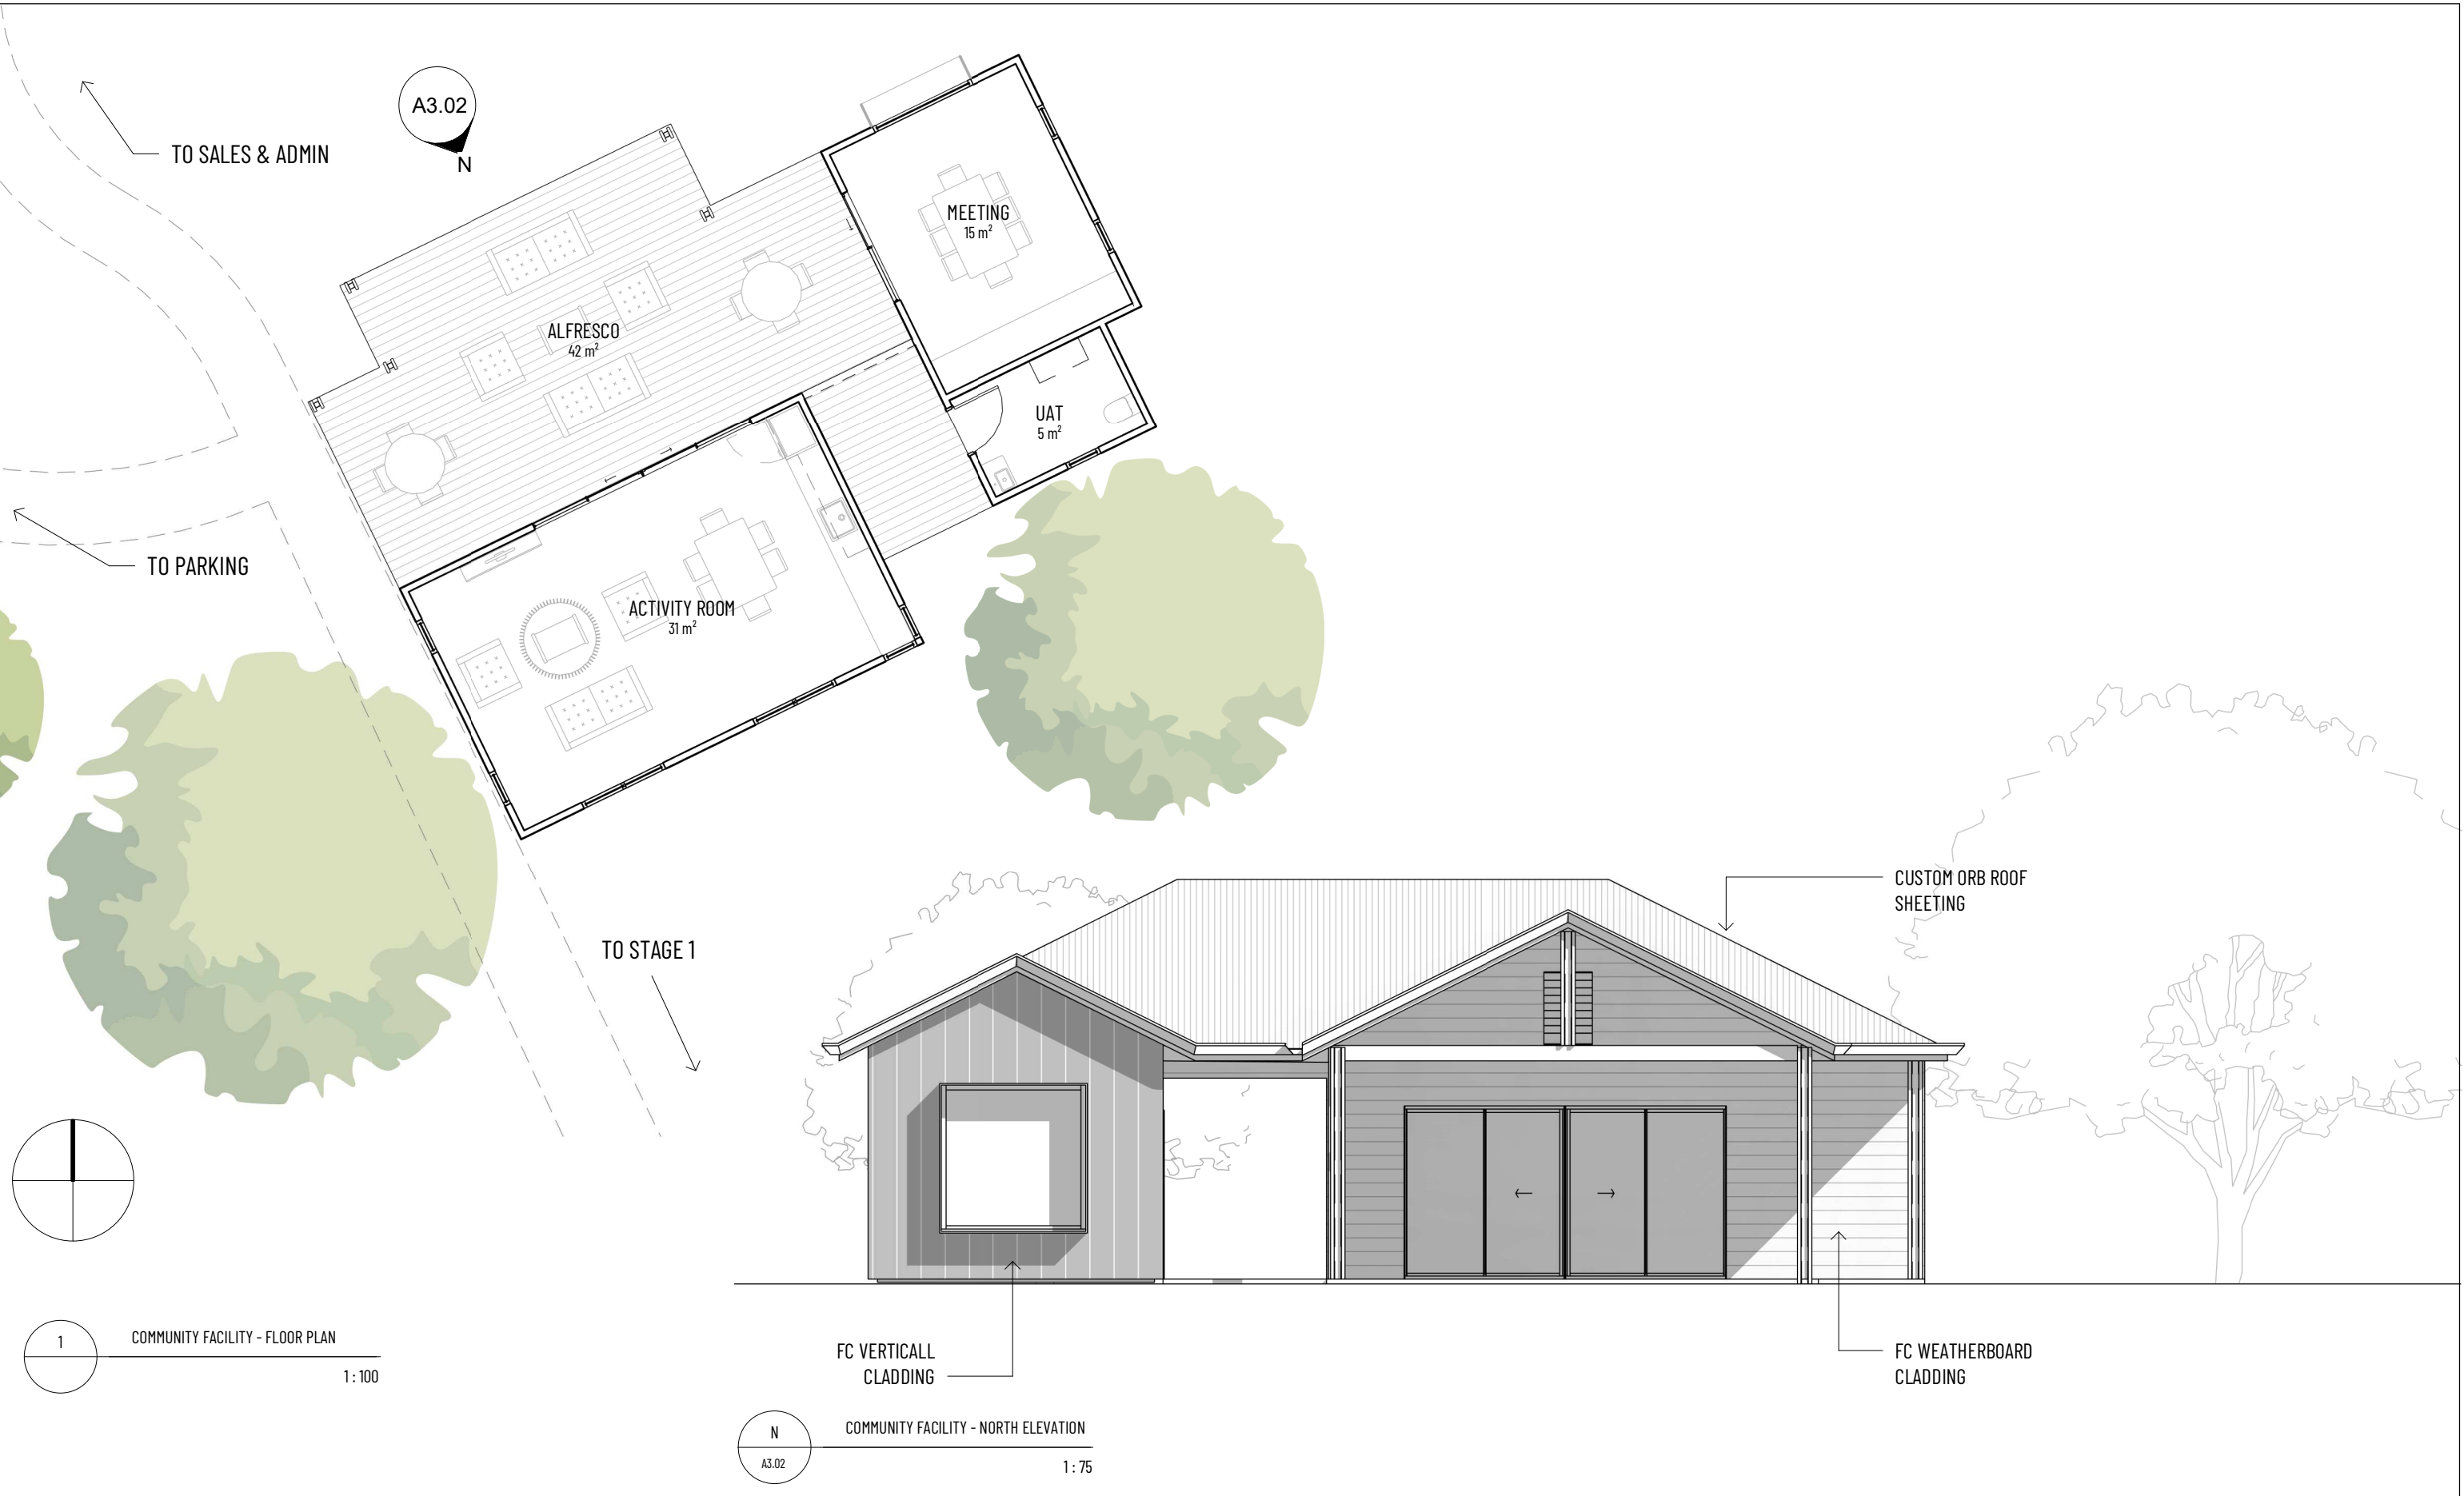


RICHARD HAMMOND ARCHITECT
1B LITTLE HOWARD STREET, FREMANTLE
0438 918 753 | RICHARD@HRARCHITECTS.COM.AU

© 2024 Reproduction of the whole or part of this document constitutes an infringement of copyright. The information, ideas and concepts contained in this document are confidential. The recipient(s) of this document is/are prohibited from disclosing such information, ideas and concepts to any person without prior written consent of the copyright holder.

No.	Description	Date
A	PRELIMINARY ISSUE	18.08.2025

PROVIDENCE LIFESTYLE		COMMUNITY FACILITY	
WATTLE GROVE LIFESTYLE RESORT		Project number	0001
LOT 500 GAVOUR RD, WATTLE GROVE		Date	18.08.2025
		Drawn by	RHA
		Checked by	RHA
		A3.02	
		Scale@A3	As indicated

 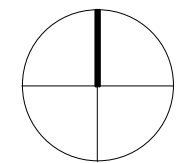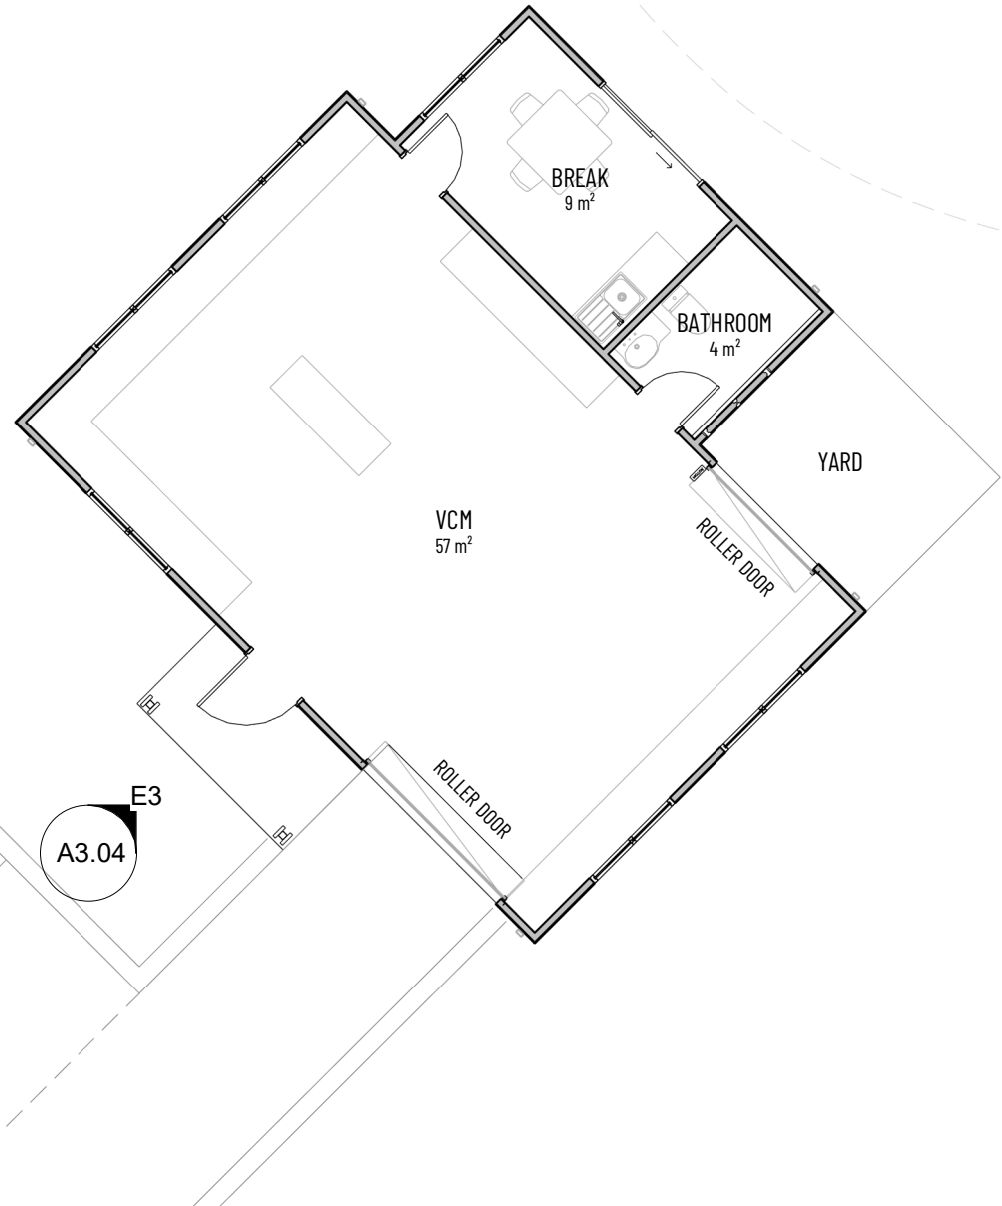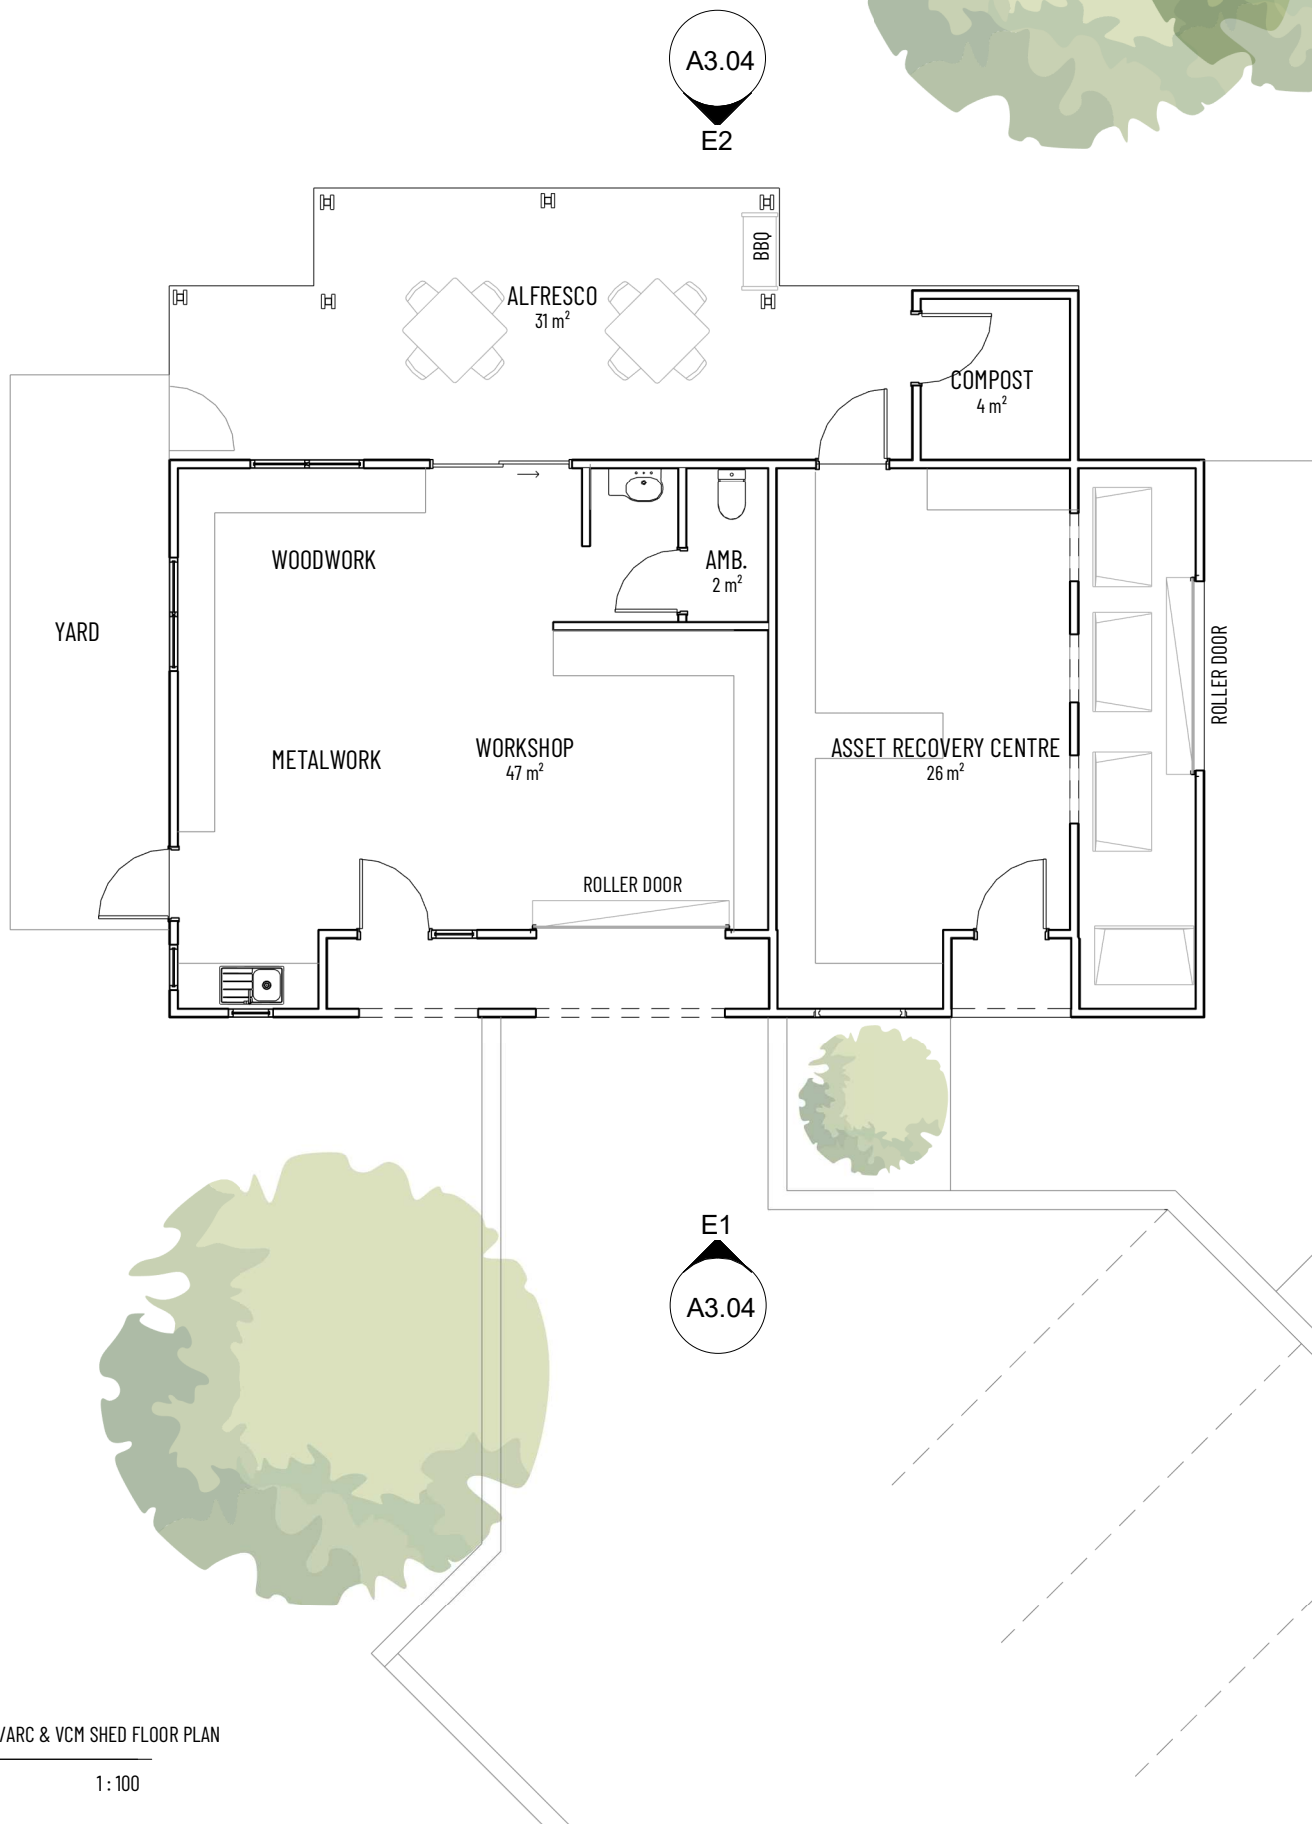

RESIDENT'S WORKSHOP/ARC & VCM SHED FLOOR PLAN

1 : 100



RICHARD HAMMOND ARCHITECT
18 LITTLE HOWARD STREET, FREMANTLE

0438 918 753 | RICHARD@HRARCHITECTS.COM.AU

© 2024 Reproduction of the whole or part of this document constitutes an infringement of copyright. The information, ideas and concepts contained in this document are confidential. The recipient(s) of this document is/are prohibited from disclosing such information, ideas and concepts to any person without prior written consent of the copyright holder.

No.	Description	Date
A	PRELIMINARY ISSUE	18.08.2025

PROVIDENCE LIFESTYLE

WATTLE GROVE LIFESTYLE RESORT

LOT 500 GAVOUR RD, WATTLE GROVE




VCM SHED & RESIDENTS WORKSHOP

Project number	0001
Date	18.08.2025
Drawn by	RHA
Checked by	RHA

A3.03

Scale@A3

1 : 100

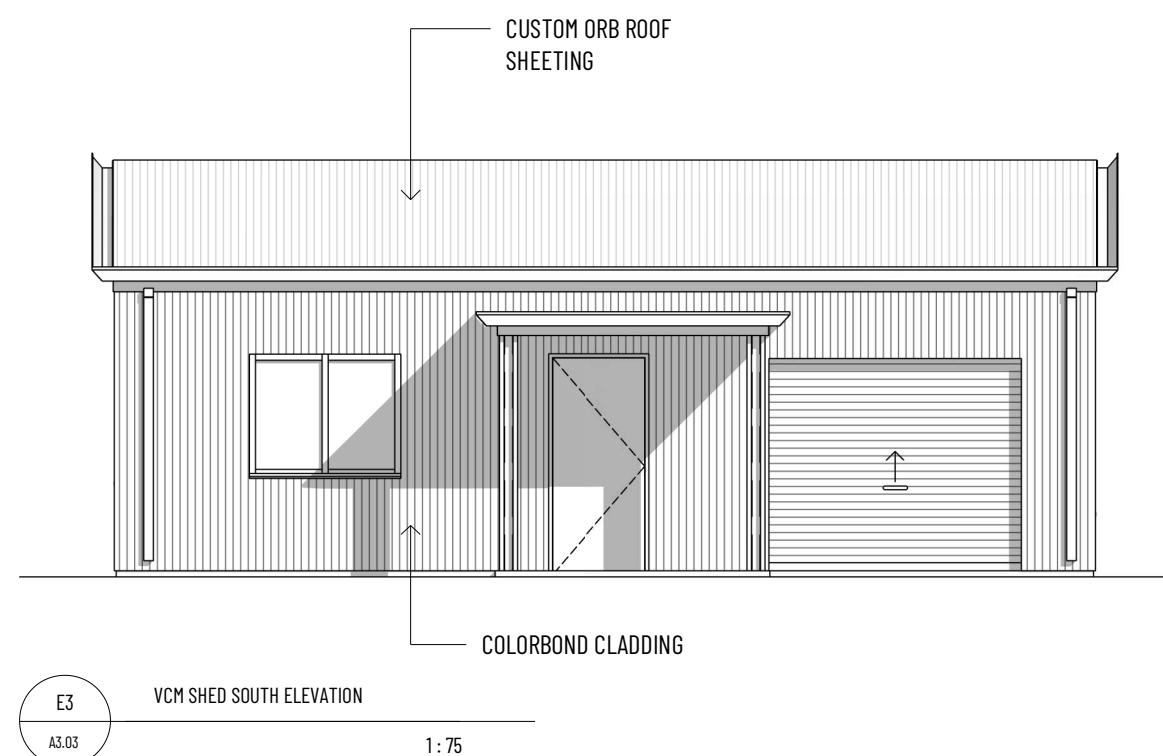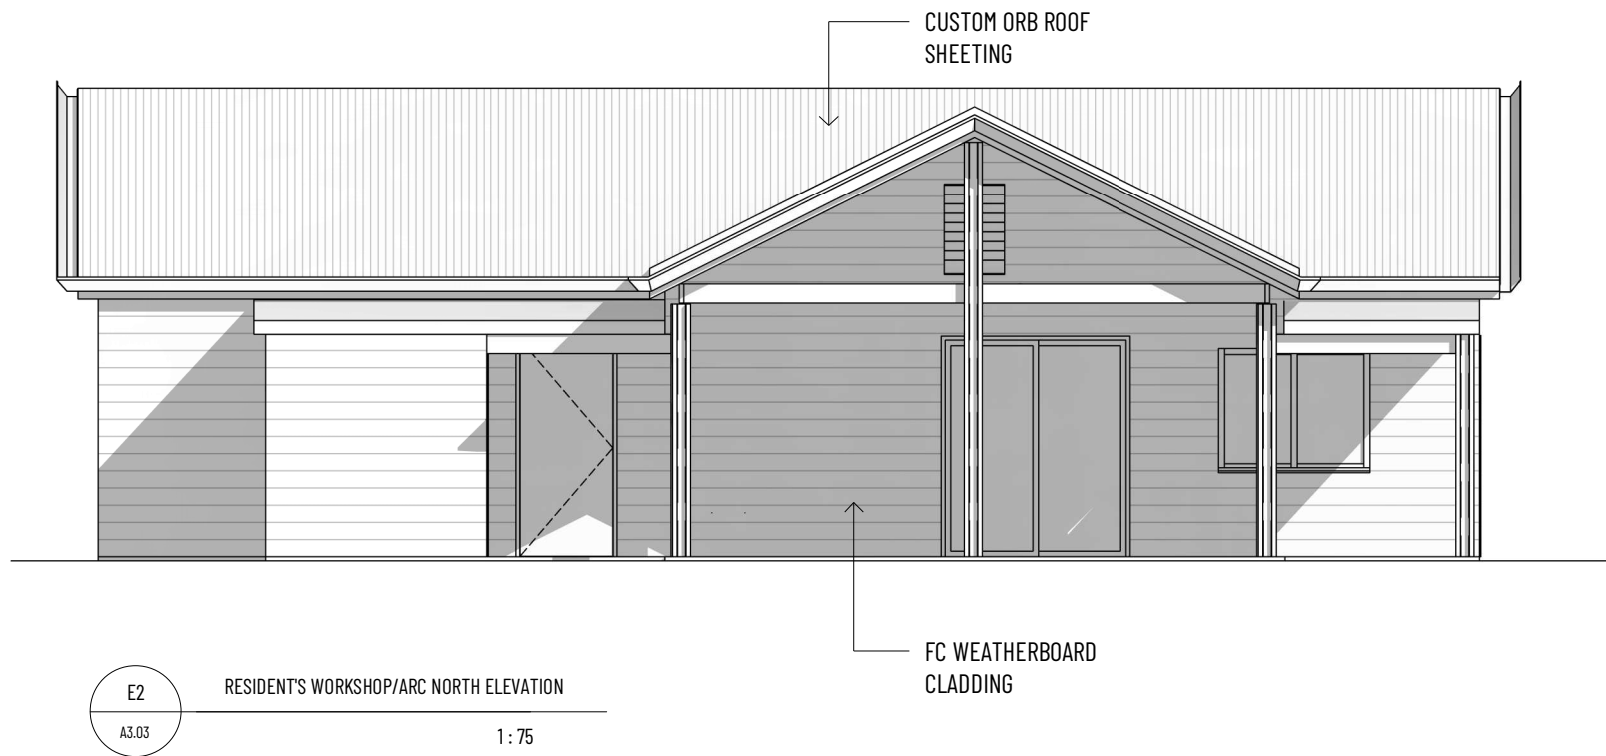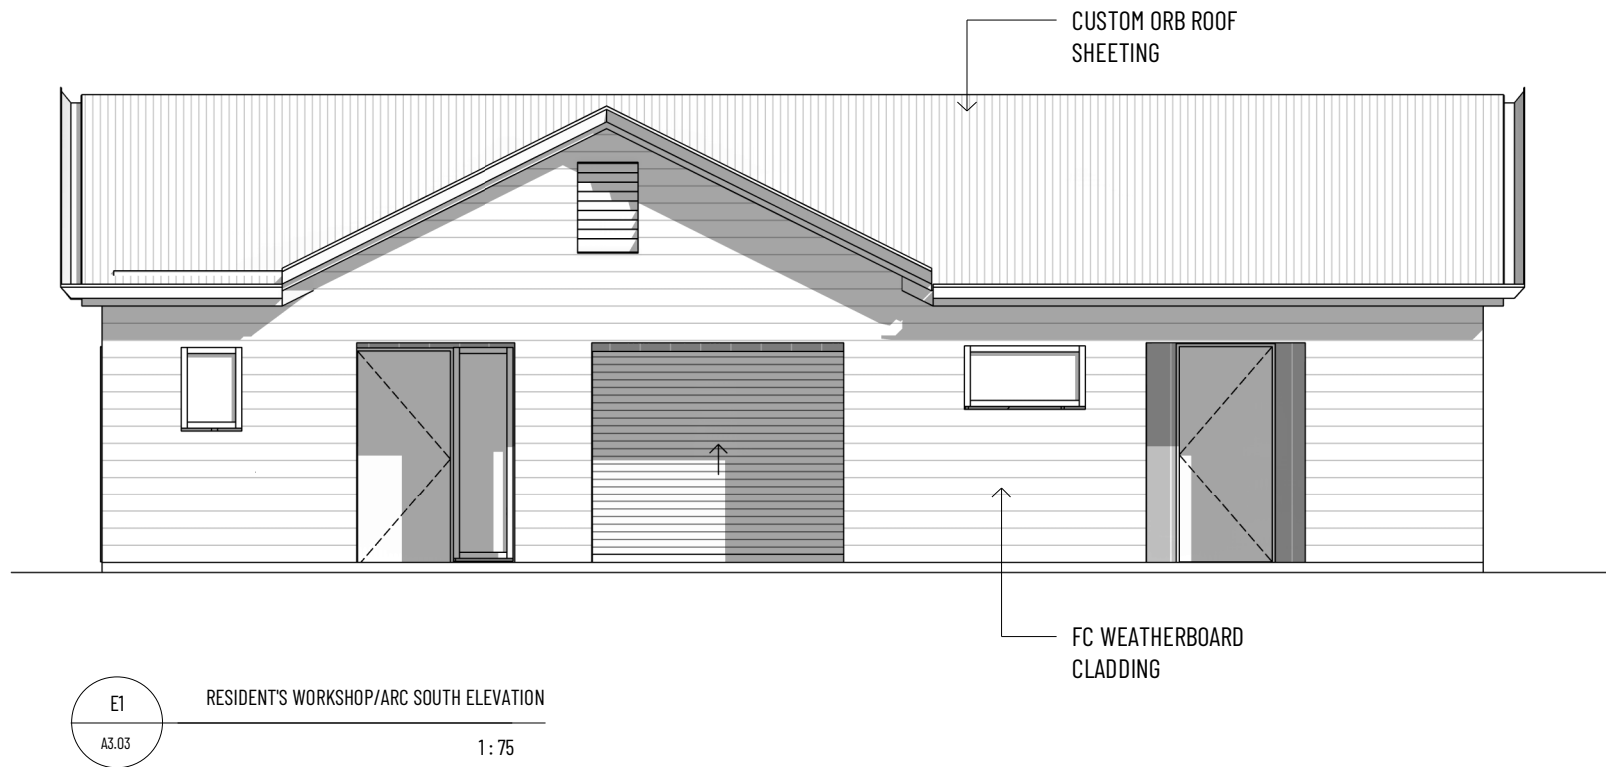

RICHARD HAMMOND ARCHITECT
18 LITTLE HOWARD STREET, FREMANTLE
0438 918 753 | RICHARD@HRARCHITECTS.COM.AU

© 2024 Reproduction of the whole or part of this document constitutes an infringement of copyright. The information, ideas and concepts contained in this document are confidential. The recipient(s) of this document is/are prohibited from disclosing such information, ideas and concepts to any person without prior written consent of the copyright holder.

No.	Description	Date
A	PRELIMINARY ISSUE	18.08.2025

PROVIDENCE LIFESTYLE

WATTLE GROVE LIFESTYLE RESORT

LOT 500 GAVOUR RD, WATTLE GROVE

RESIDENTS WORKSHOP & VCM SHED

Project number	0001	A3.04
Date	18.08.2025	
Drawn by	RHA	
Checked by	RHA	Scale@A3
		1 : 75