



COMMUNITY HALL DEVELOPMENT

FOUNT OF LIFE OUTREACH MINISTRIES INC

LOT 213, 28 LEWIS ROAD, WATTLE GROVE

PERSPECTIVES


DEVELOPMENT APPLICATION

peter hunt architect

Scale @ A1
0 5 10

02/03/2018

DA001

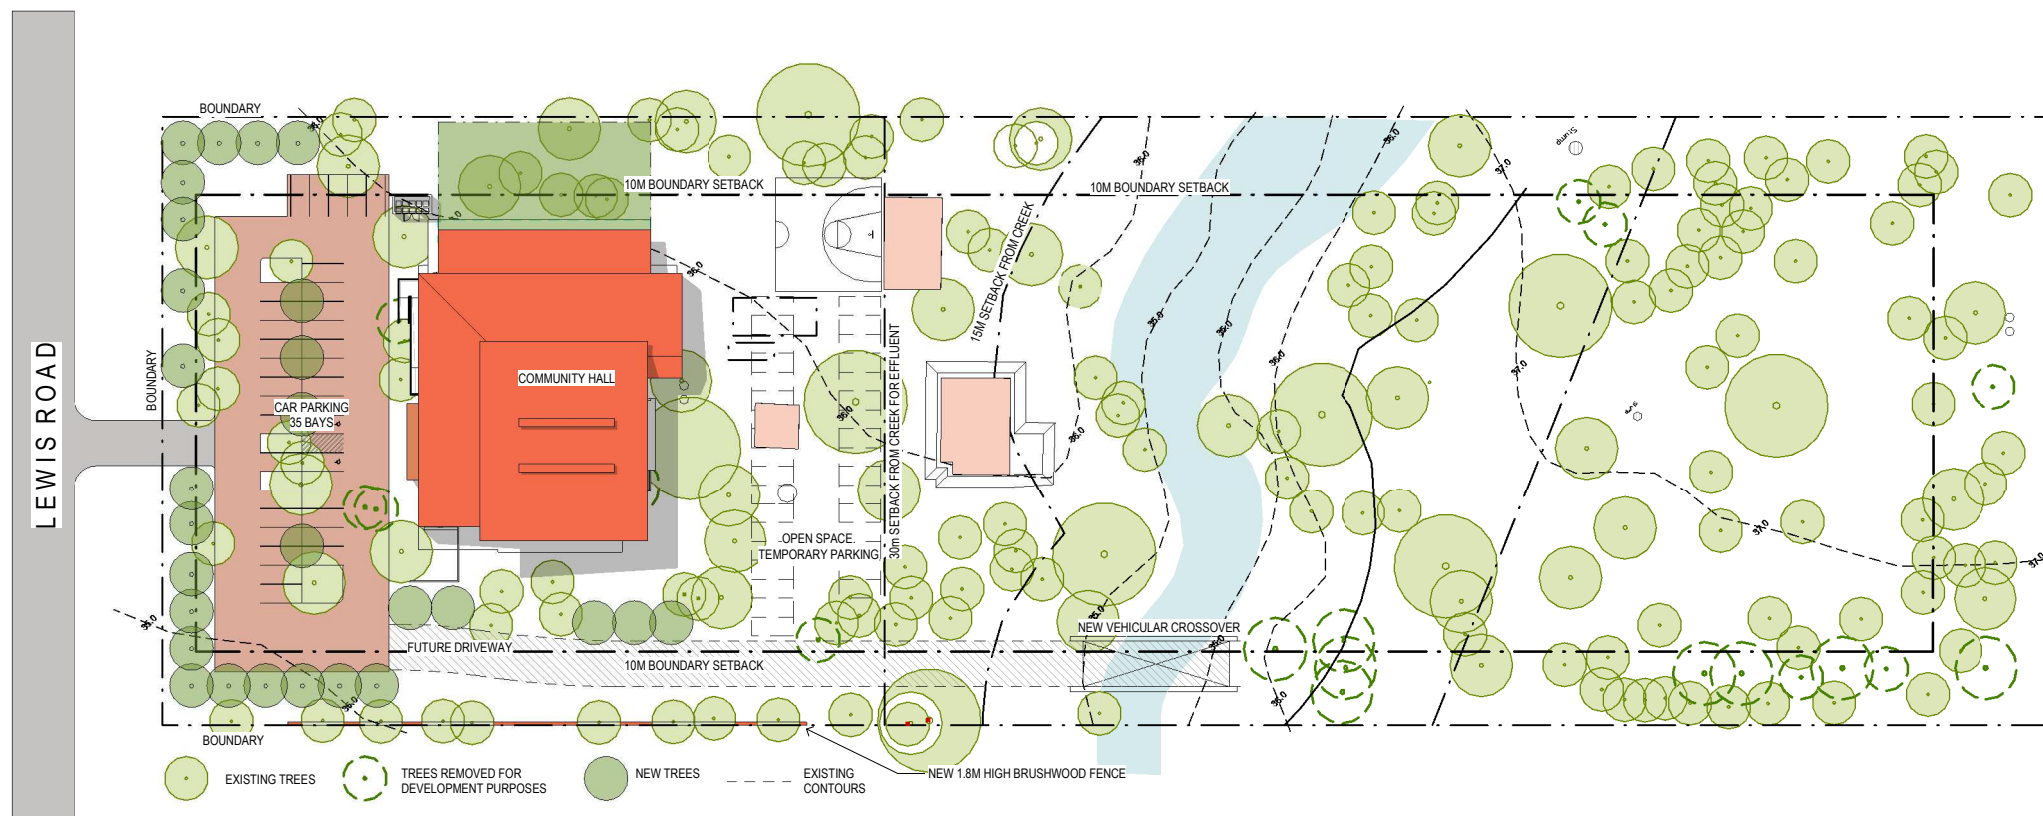

COMMUNITY HALL DEVELOPMENT

FOUNT OF LIFE SANCTUARY INC

LOT 213, 28 LEWIS ROAD, WATTLE GROVE

SITE PLAN

DEVELOPMENT APPLICATION


peter hunt architect

Scale 1 : 500@ A1



0 25 50


29/11/2018 REV 4 **DA100**

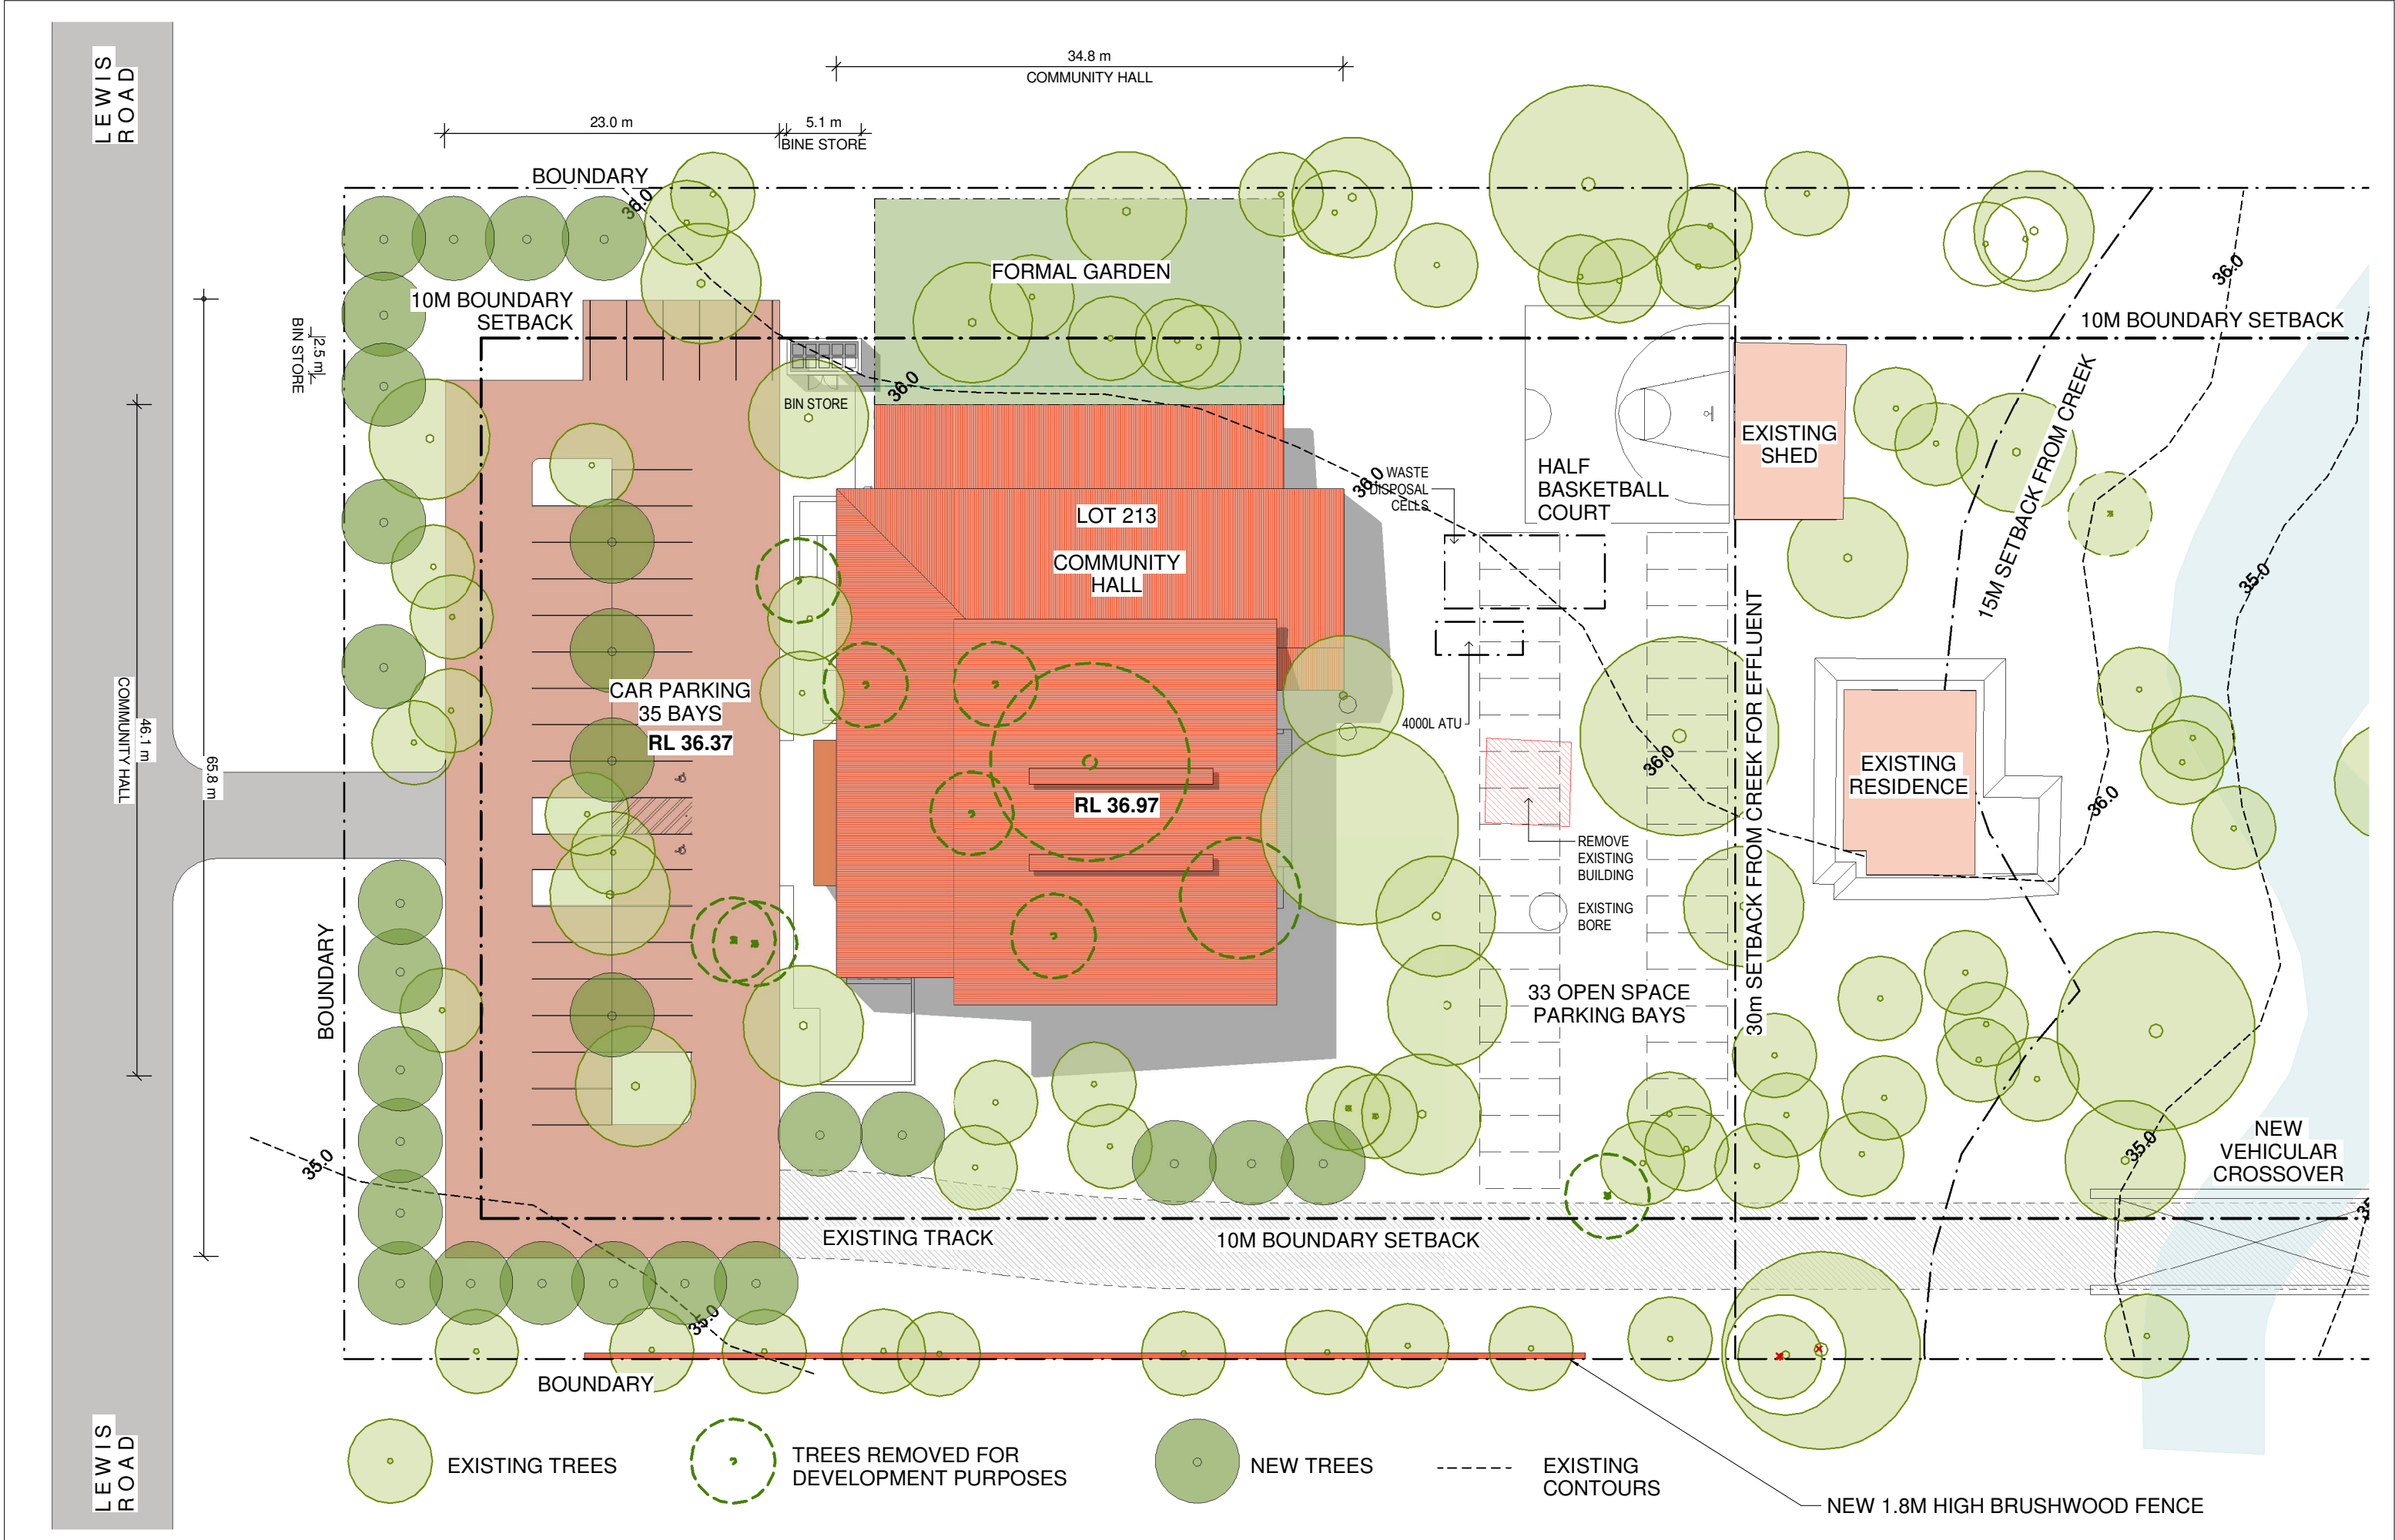

COMMUNITY HALL DEVELOPMENT

FOUNT OF LIFE SANCTUARY INC
LOT 213, 28 LEWIS ROAD, WATTLE GROVE

SITE PLAN
DEVELOPMENT APPLICATION

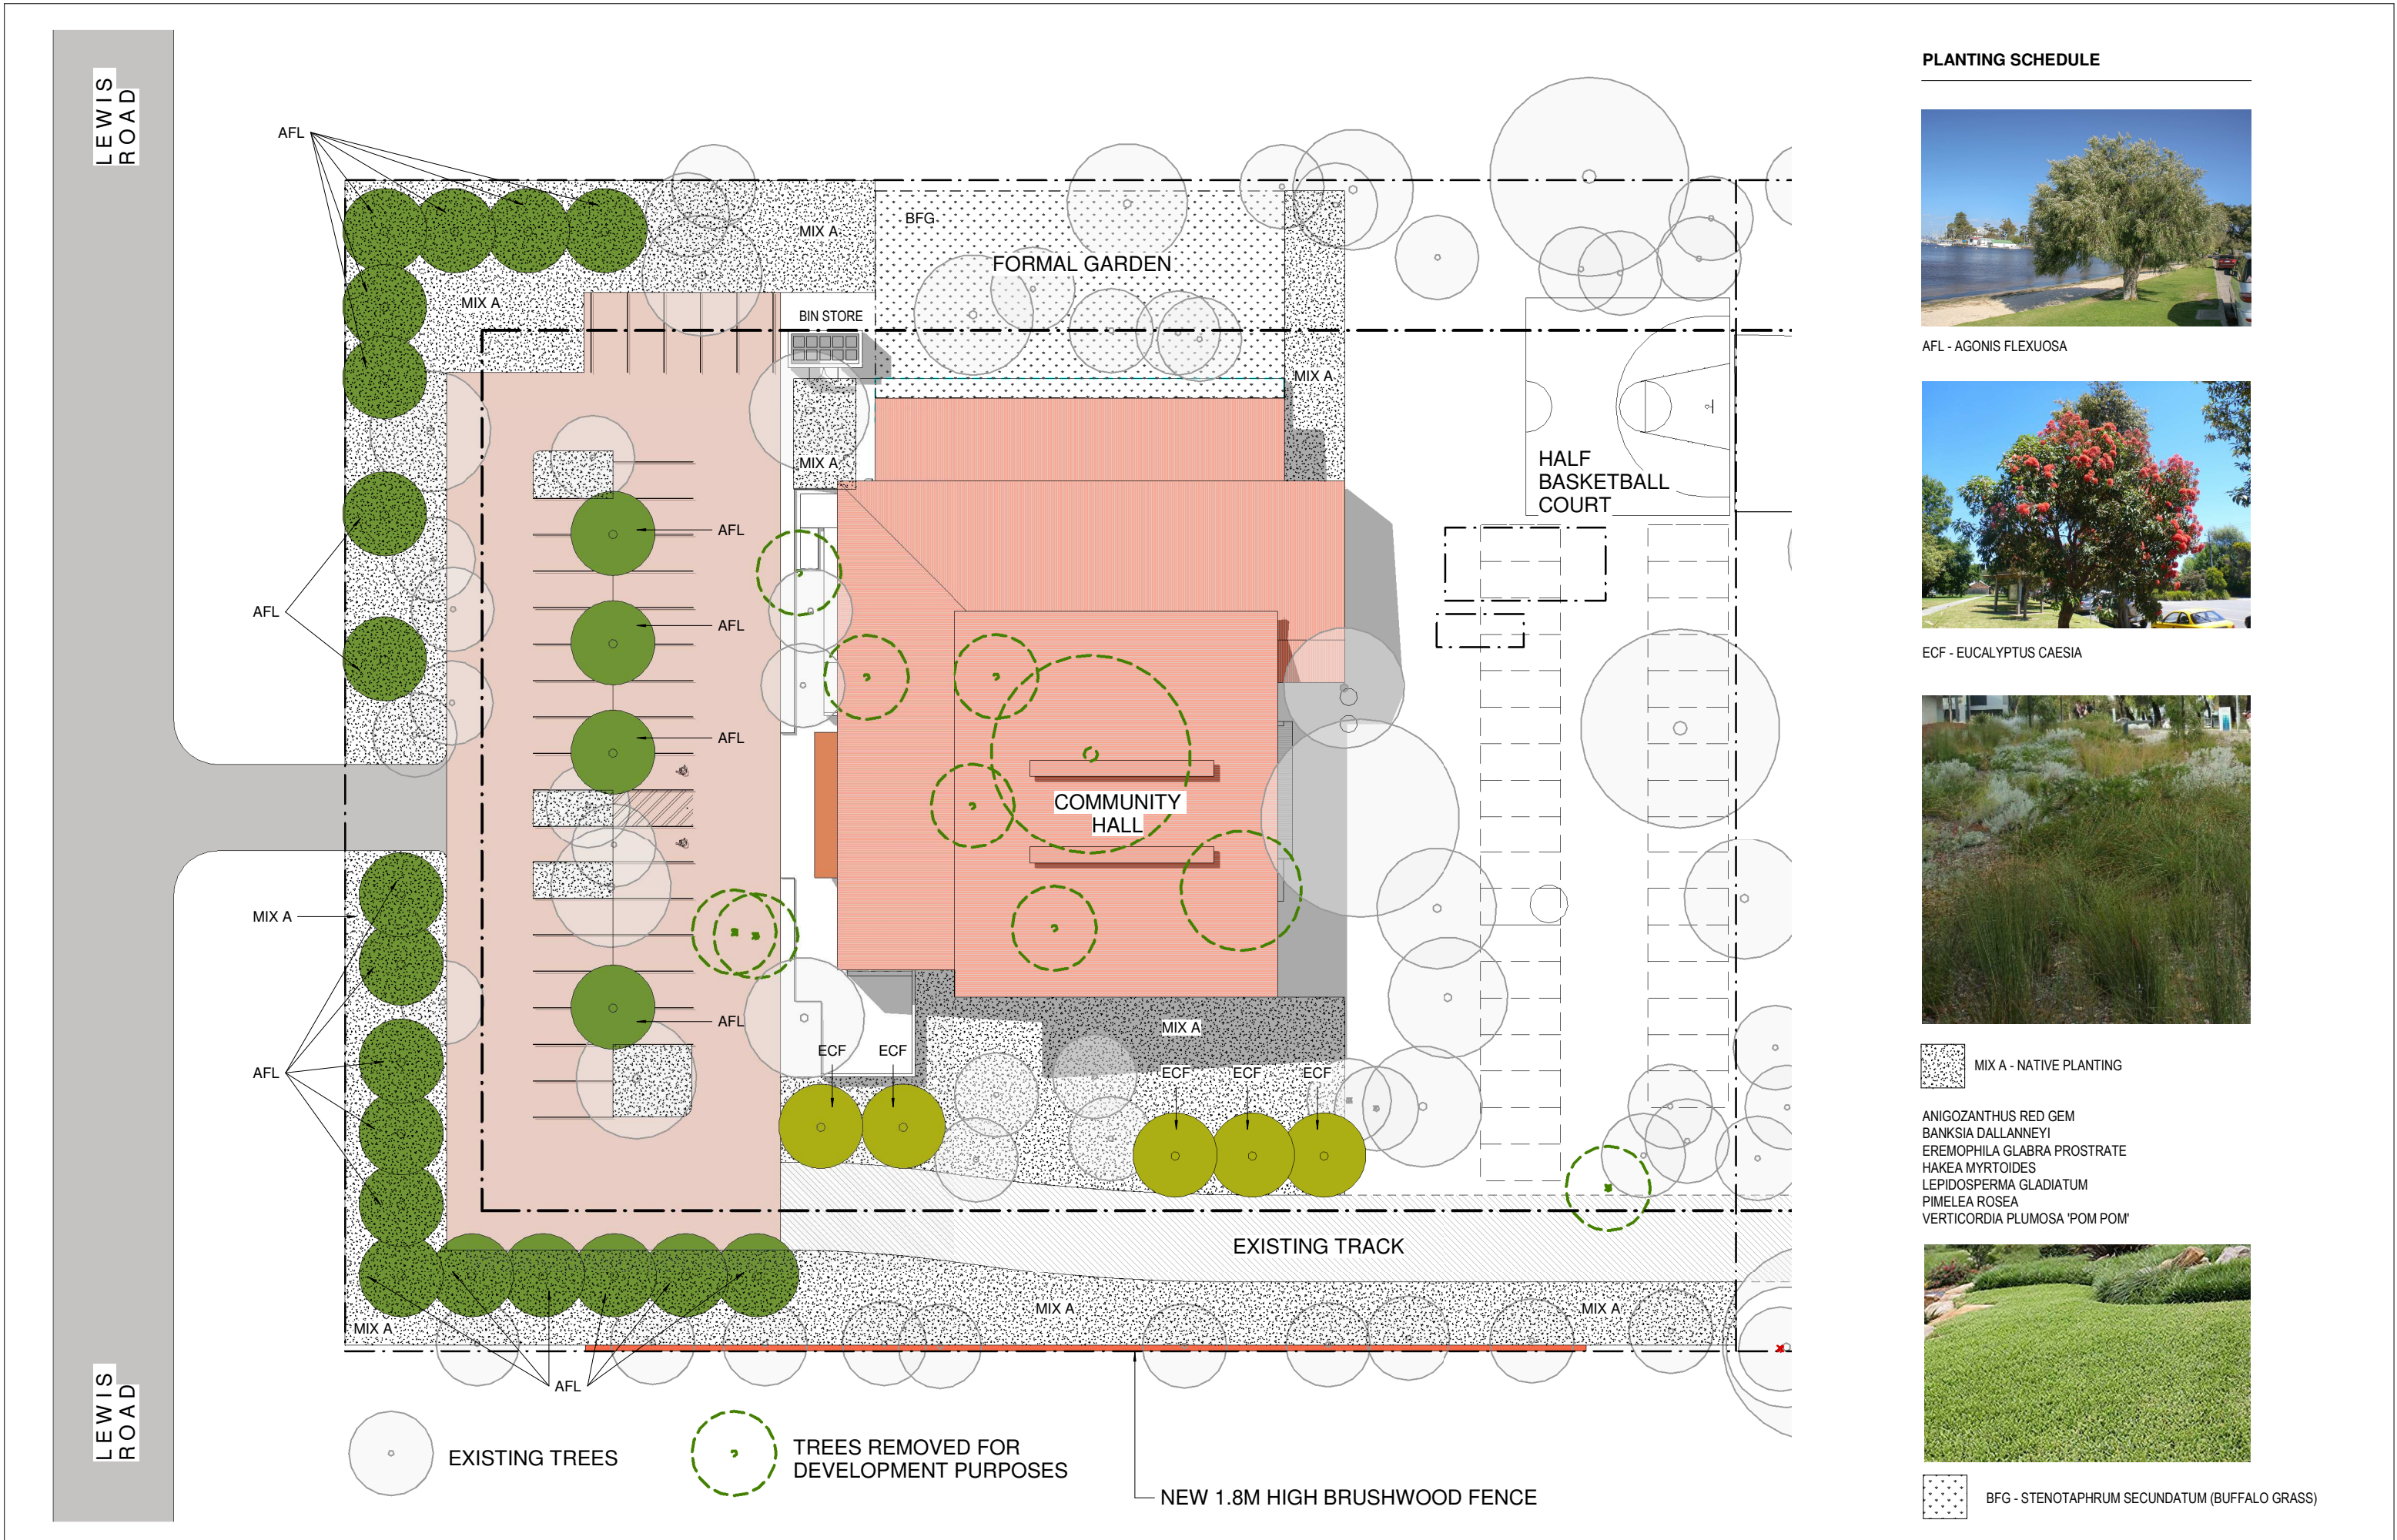

PLANTING SCHEDULE



AFL - AGONIS FLEXUOSA



ECF - EUCALYPTUS CAESIA



MIX A - NATIVE PLANTING

- ANIGOZANTHUS RED GEM
- BANKSIA DALLANNEYI
- EREMOPHILA GLABRA PROSTRATE
- HAKEA MYRTOIDES
- LEPIDOSPERMA GLADIATUM
- PIMELEA ROSEA
- VERTICORDIA PLUMOSA 'POM POM'



BFG - STENOTAPHRUM SECUNDATUM (BUFFALO GRASS)

COMMUNITY HALL DEVELOPMENT

FOUNT OF LIFE OUTREACH MINISTRIES INC

LOT 213, 28 LEWIS ROAD, WATTLE GROVE

LANDSCAPE PLAN

DEVELOPMENT APPLICATION

peter hunt architect



18/01/19

DA102



APPROXIMATE ROOM NET AREA	
Name	Area
MAIN HALL	349 m²
FOYER 1	156 m²
FOYER 2	102 m²
KITCHEN	52 m²
STAFF OFFICE	16 m²
OFFICE	22 m²
CRECHE	22 m²
YOUTH	51 m²
CHILDREN	55 m²
CLNR	2 m²
UAC	6 m²
MALE	13 m²
FEMALE	13 m²
STORE 1	27 m²
STORE 2	18 m²
Total: 15	904 m²

GROSS AREA
BUILDING AREA | 1086m²
VERANDAH AREA | 280 m²

COMMUNITY HALL DEVELOPMENT

FOUNT OF LIFE OUTREACH MINISTRIES INC

LOT 213, 28 LEWIS ROAD, WATTLE GROVE

FLOOR PLAN
DEVELOPMENT APPLICATION



peter hunt architect

Scale 1 : 100@ A1


0 5 10

02/11/2018 REV 2

DA200

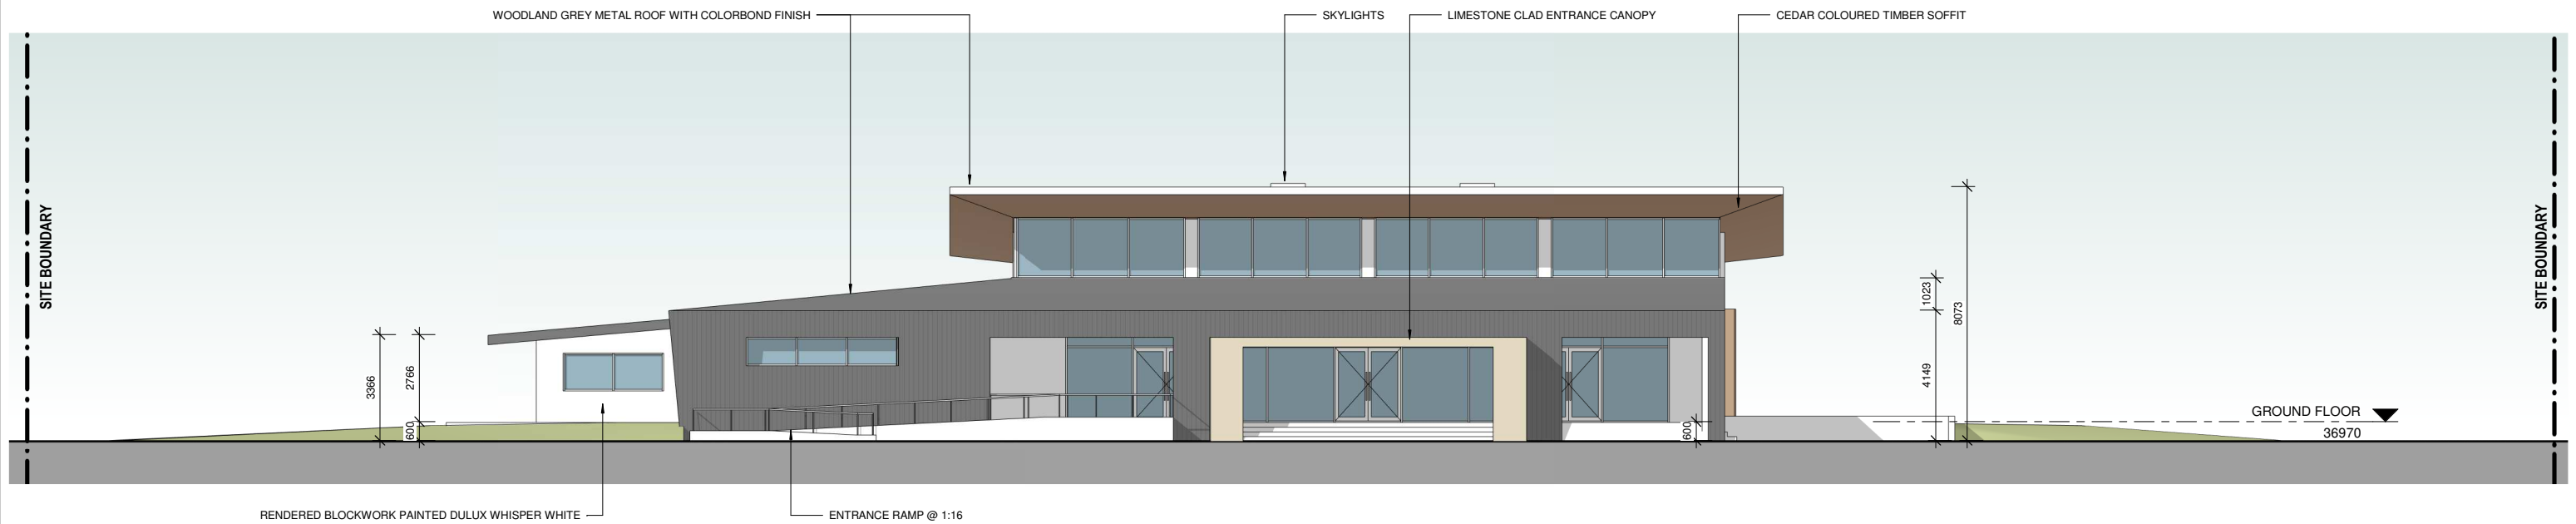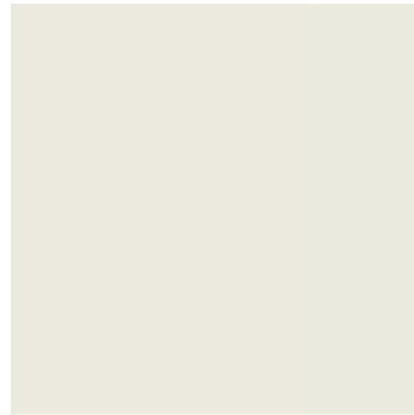

1 NORTH-WEST ELEVATION
1 : 100

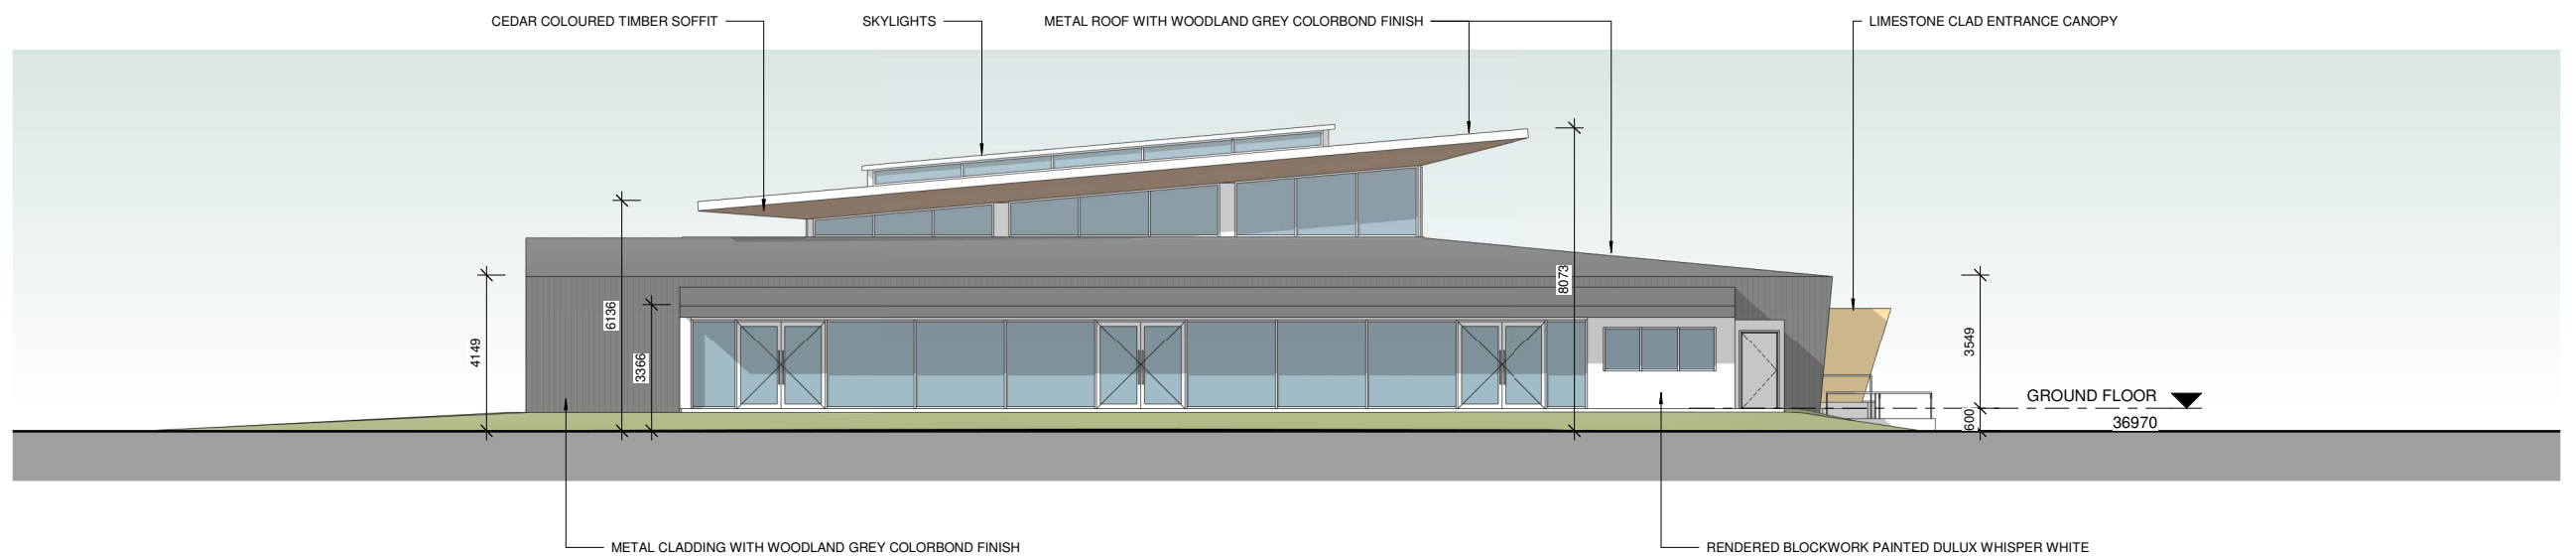

2 NORTH-EAST ELEVATION
1 : 100

COMMUNITY HALL DEVELOPMENT

FOUNT OF LIFE OUTREACH MINISTRIES INC


LOT 213, 28 LEWIS ROAD, WATTLE GROVE

ELEVATIONS

DEVELOPMENT APPLICATION




peter hunt architect

Scale 1 : 100@ A1

 

18/01/2019

DA300

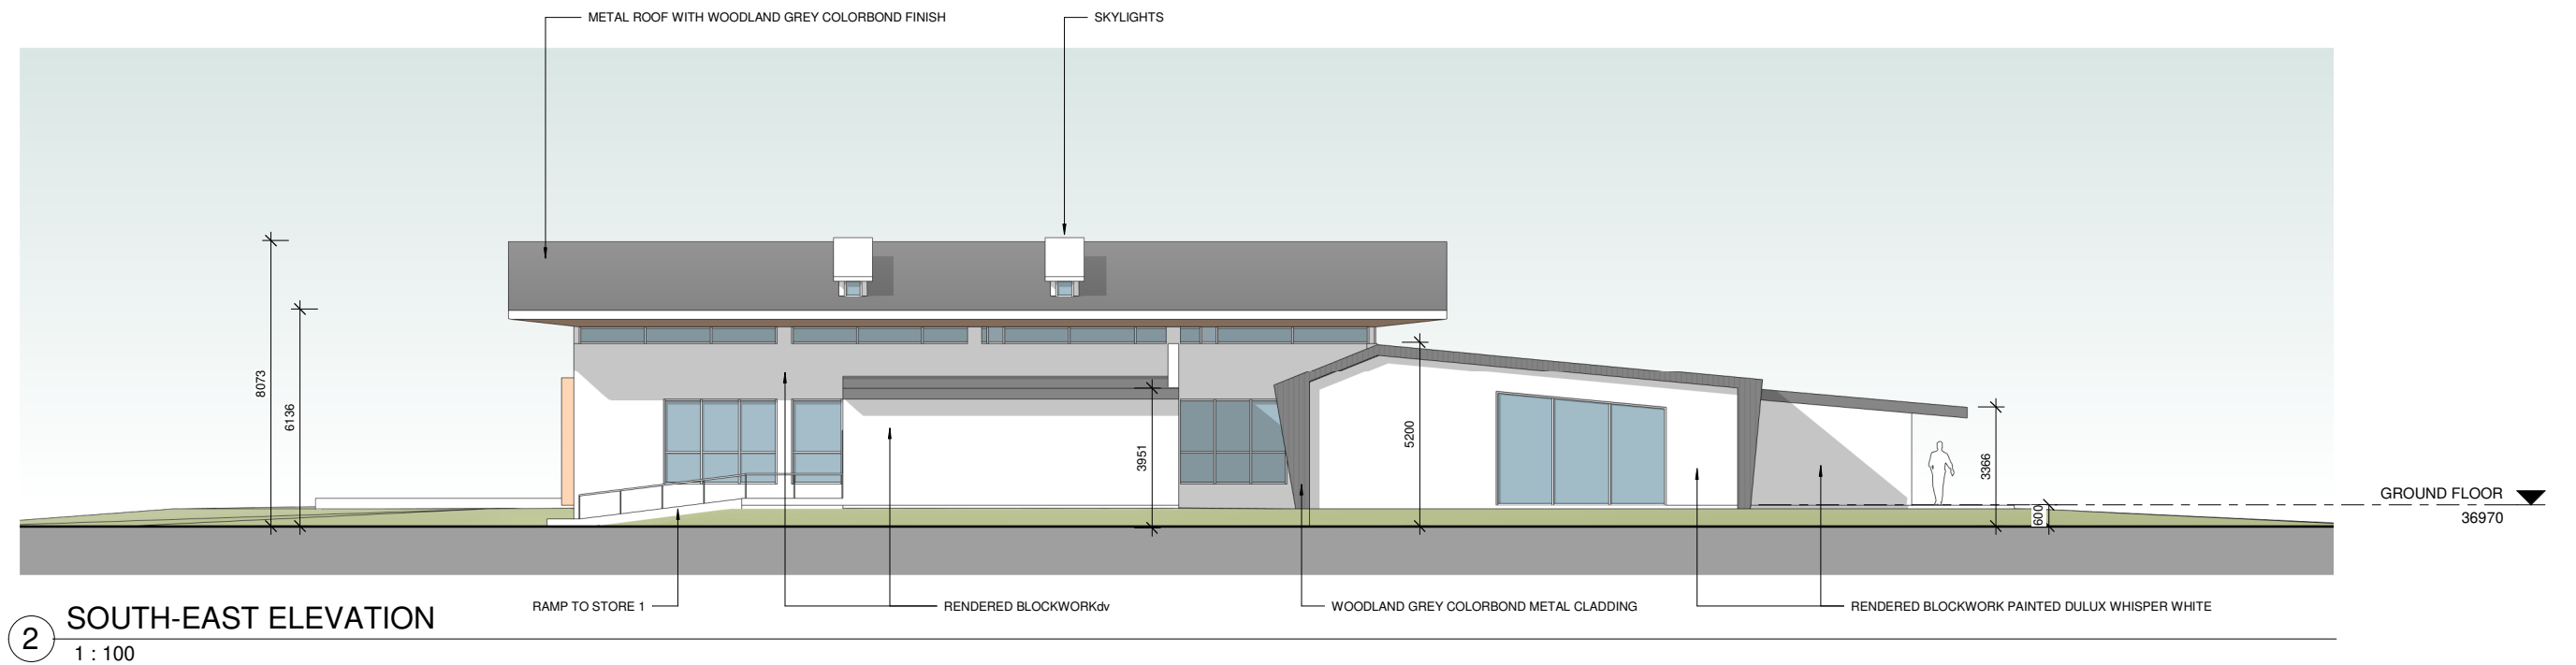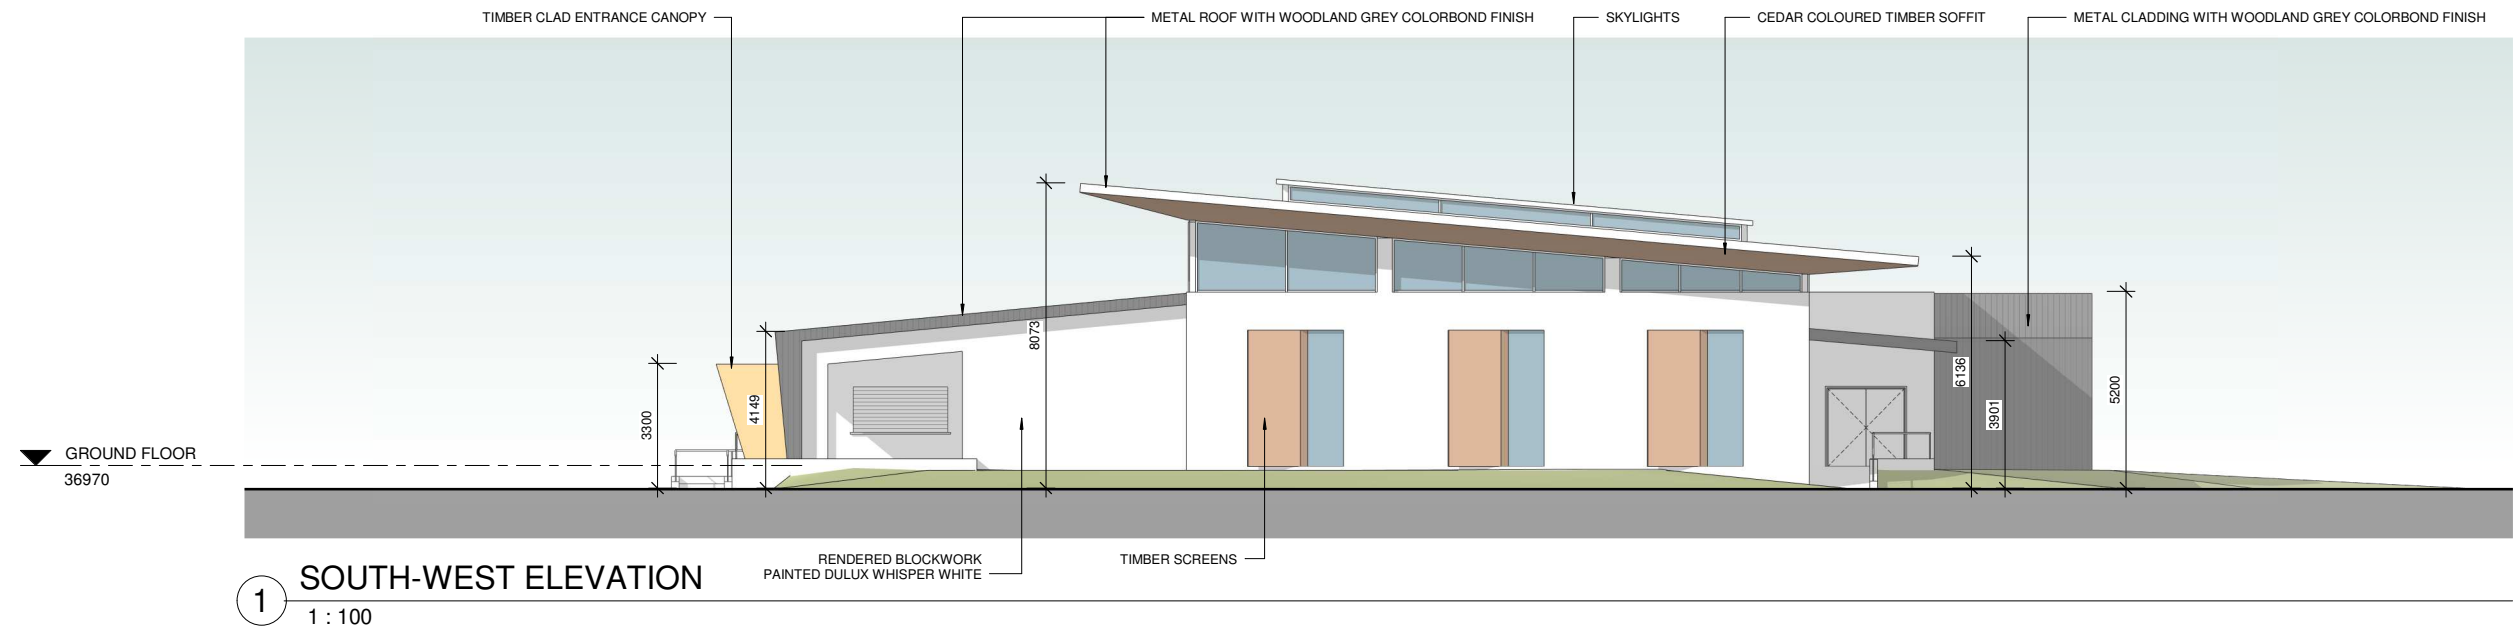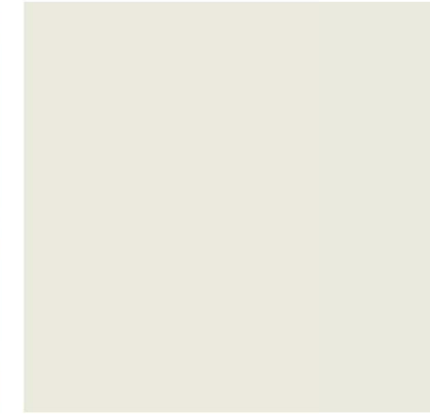

COMMUNITY HALL DEVELOPMENT

FOUNT OF LIFE OUTREACH MINISTRIES INC


LOT 213, 28 LEWIS ROAD, WATTLE GROVE

ELEVATIONS

DEVELOPMENT APPLICATION

peter hunt architect

Scale 1:100@ A1

 

02/11/2018 REV 2

DA301



1 SECTION A | 1:50

COMMUNITY HALL DEVELOPMENT

FOUNT OF LIFE OUTREACH MINISTRIES INC

LOT 213, 28 LEWIS ROAD, WATTLE GROVE

SECTION A

DEVELOPMENT APPLICATION

peter hunt architect

Scale @ A1
0 5 10

02/11/2018 REV 2

DA302