



NOTE:
DRAWINGS HAVE BEEN PREPARED TO INDICATED SCALES AT
A1 SIZE. PRINTING AND COPYING CAN DISTORT SCALES.
THEREFORE DO NOT RELY ON SCALING OF DRAWINGS TO
OBTAIN SIZES AND QUANTITIES.

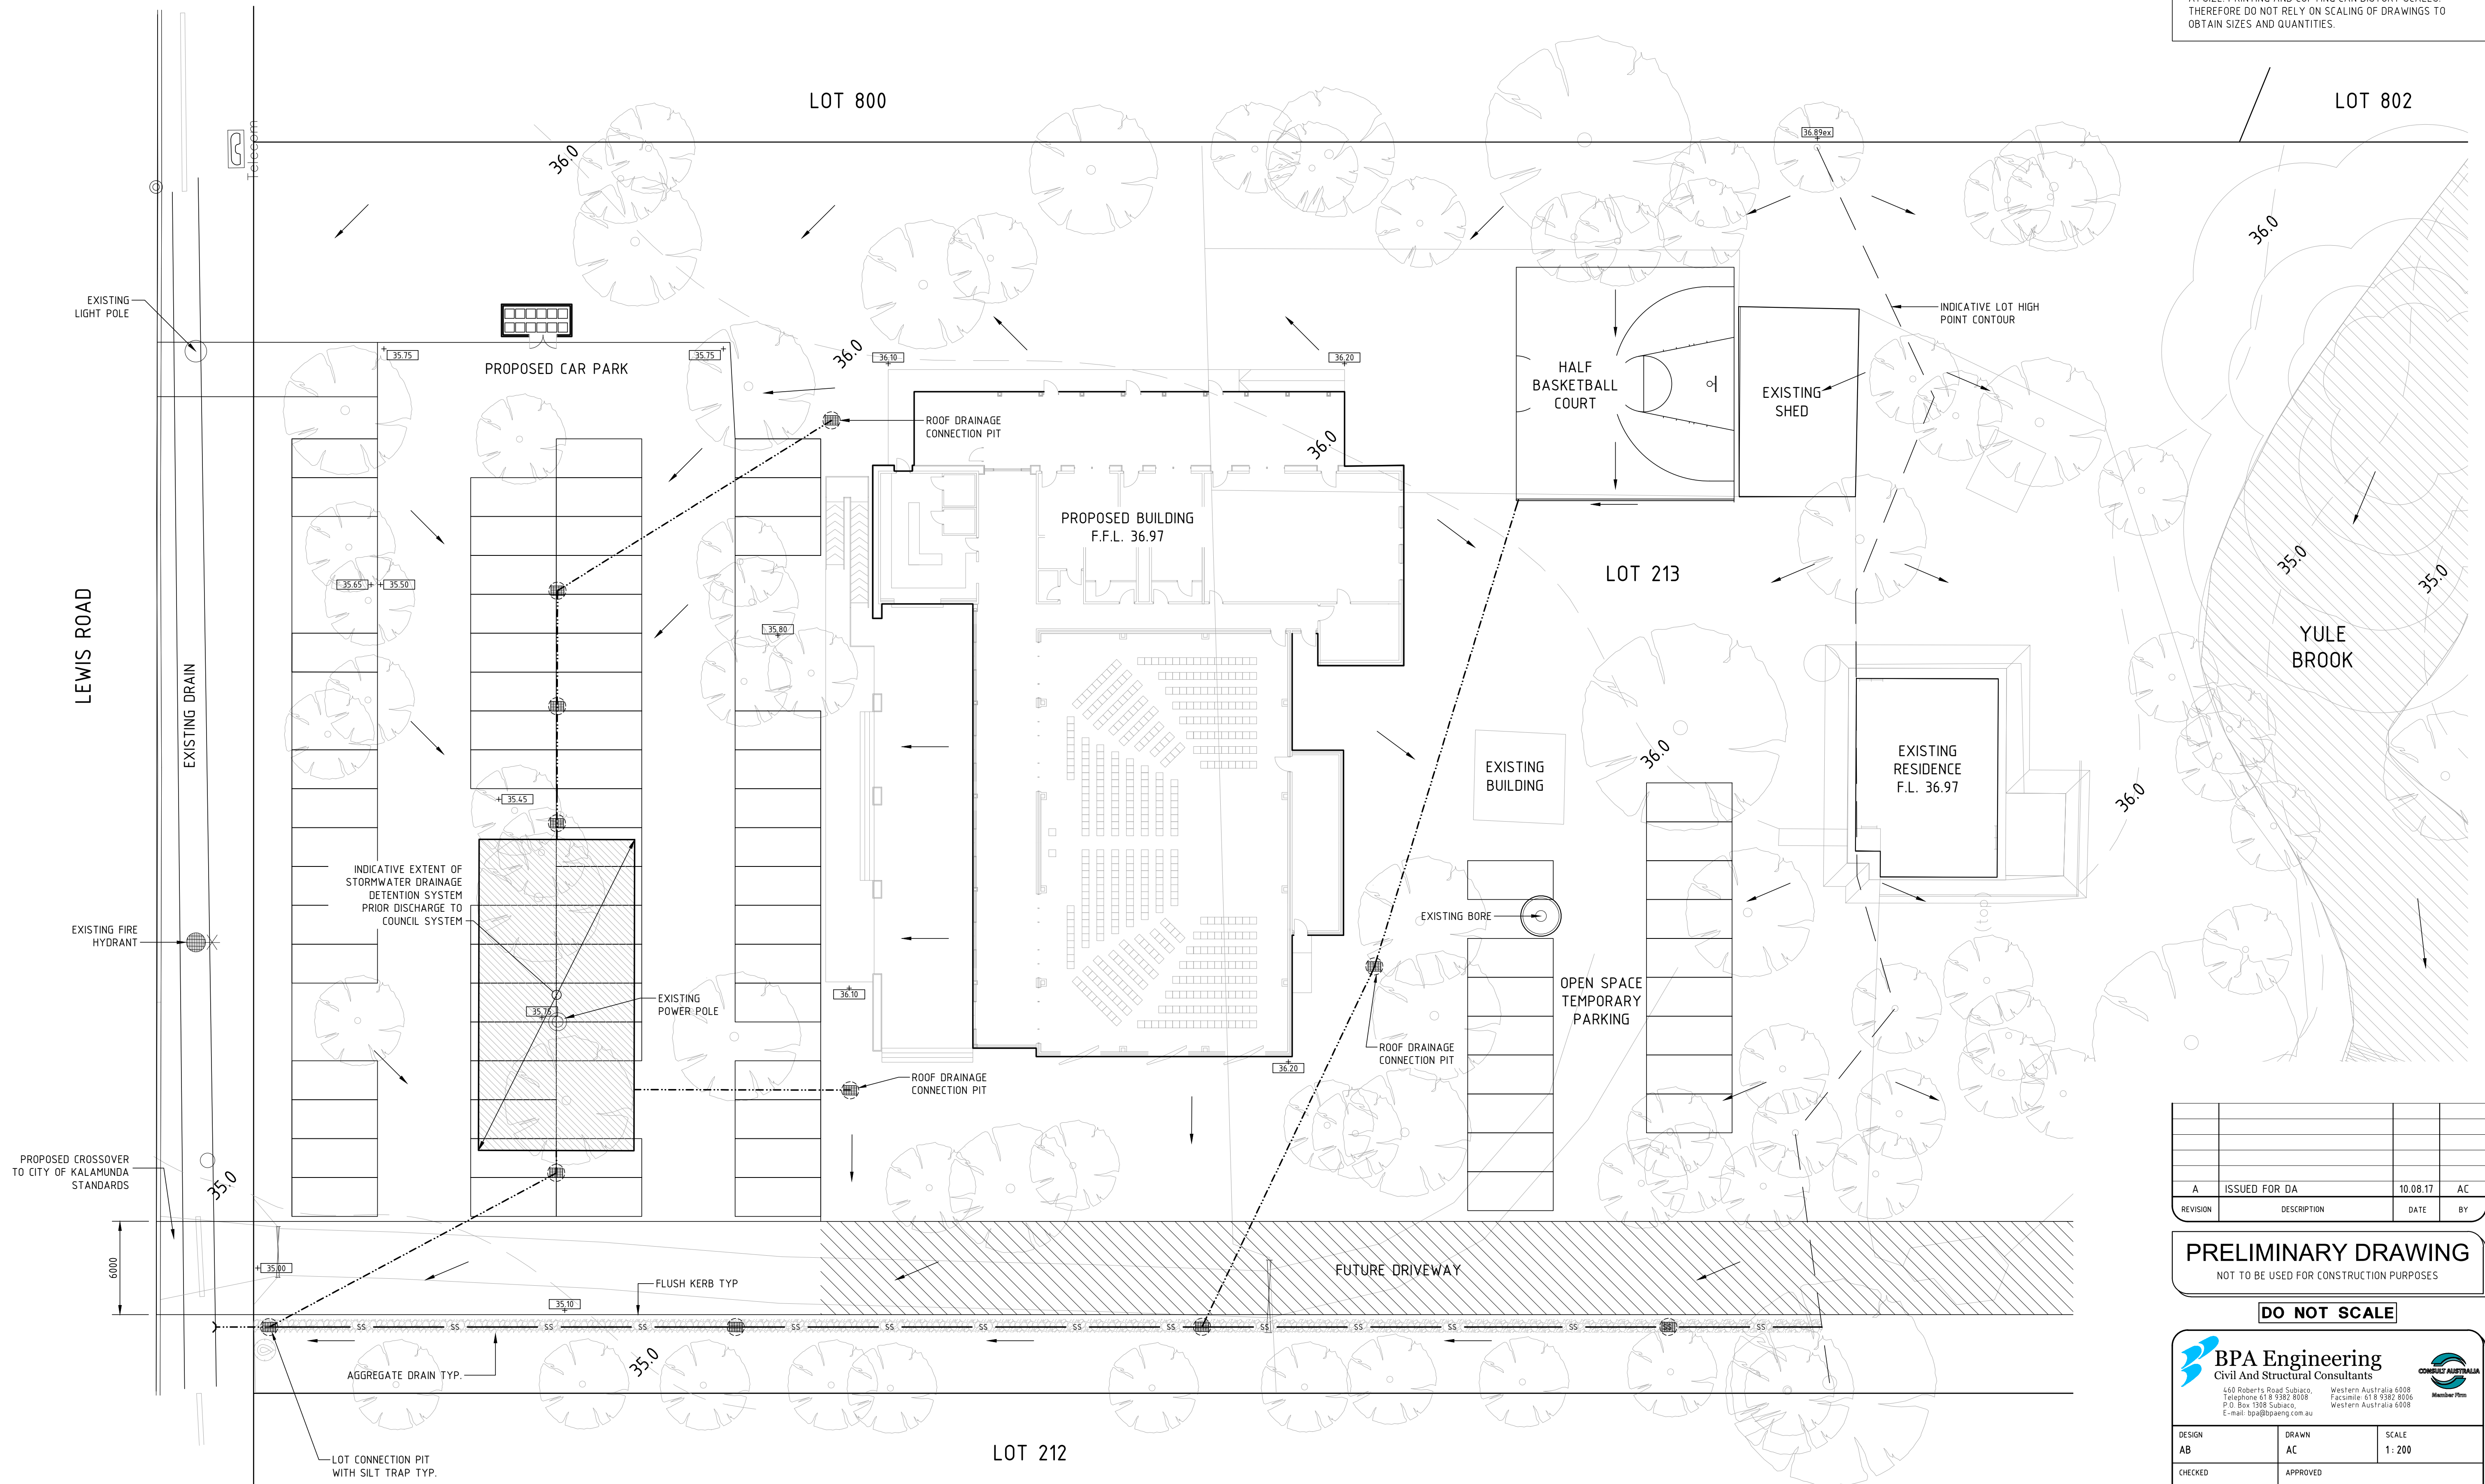

LEGEND:

- 35.0 NATURAL SURFACE LEVEL CONTOURS FROM SURVEY INFORMATION (1.0m INTERVALS)
- PROPOSED STORMWATER DRAINAGE PIPE
- PROPOSED PIT


STORMWATER DRAINAGE DESIGN INFORMATION. DESIGN CRITERIA UP TP 100 YEAR A.R.I. EVENT		
CATCHMENT	IMPERVIOUS AREA SERVED	
PROPOSED AREAS	PAVED - 2500m ² ROOF - 1500m ² TOTAL - 4000m ²	DETAIN ON SITE UP TO 1:100 YEAR ARI DISCHARGE TO COUNCIL SYSTEM UP TO 1:5 YEAR ARI

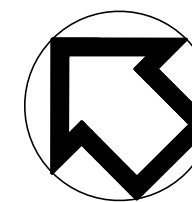

STORMWATER DRAINAGE PLAN
SCALE 1 : 200



ALL EXISTING & PROPOSED SERVICES SHOWN ARE INDICATIVE.
CONTRACTOR TO DETERMINE THE LOCATION & DEPTH OF ALL
EXISTING SERVICES PRIOR TO CONSTRUCTION & PROTECT AT ALL
TIMES. ANY SERVICE'S LOCATION OR DEPTH FOUND TO BE
CONTRARY TO THE DRAWINGS WHICH CAUSES ISSUES OR CLASHES
WITH THE CIVIL DESIGN TO BE BROUGHT TO THE ATTENTION OF
THE SUPERINTENDENT PRIOR TO CONTINUING WORKS

 

REVISION	DESCRIPTION	DATE	BY
A	ISSUED FOR DA	10.08.17	AC

PRELIMINARY DRAWING
NOT TO BE USED FOR CONSTRUCTION PURPOSES

DO NOT SCALE

BPA Engineering
Civil And Structural Consultants
460 Roberts Road Subiaco, Western Australia 6008
Telephone 61 8 9382 8008 Facsimile 61 8 9382 8006
P.O. Box 1808 Subiaco, Western Australia 6008
E-mail: bpa@bpaeng.com.au

DESIGN AB	DRAWN AC	SCALE 1: 200
CHECKED	APPROVED	

PETER HUNT ARCHITECT

COMMUNITY HALL DEVELOPMENT
LOT 213 LEWIS ROAD
WATTLE GROVE

STORMWATER DRAINAGE PLAN