


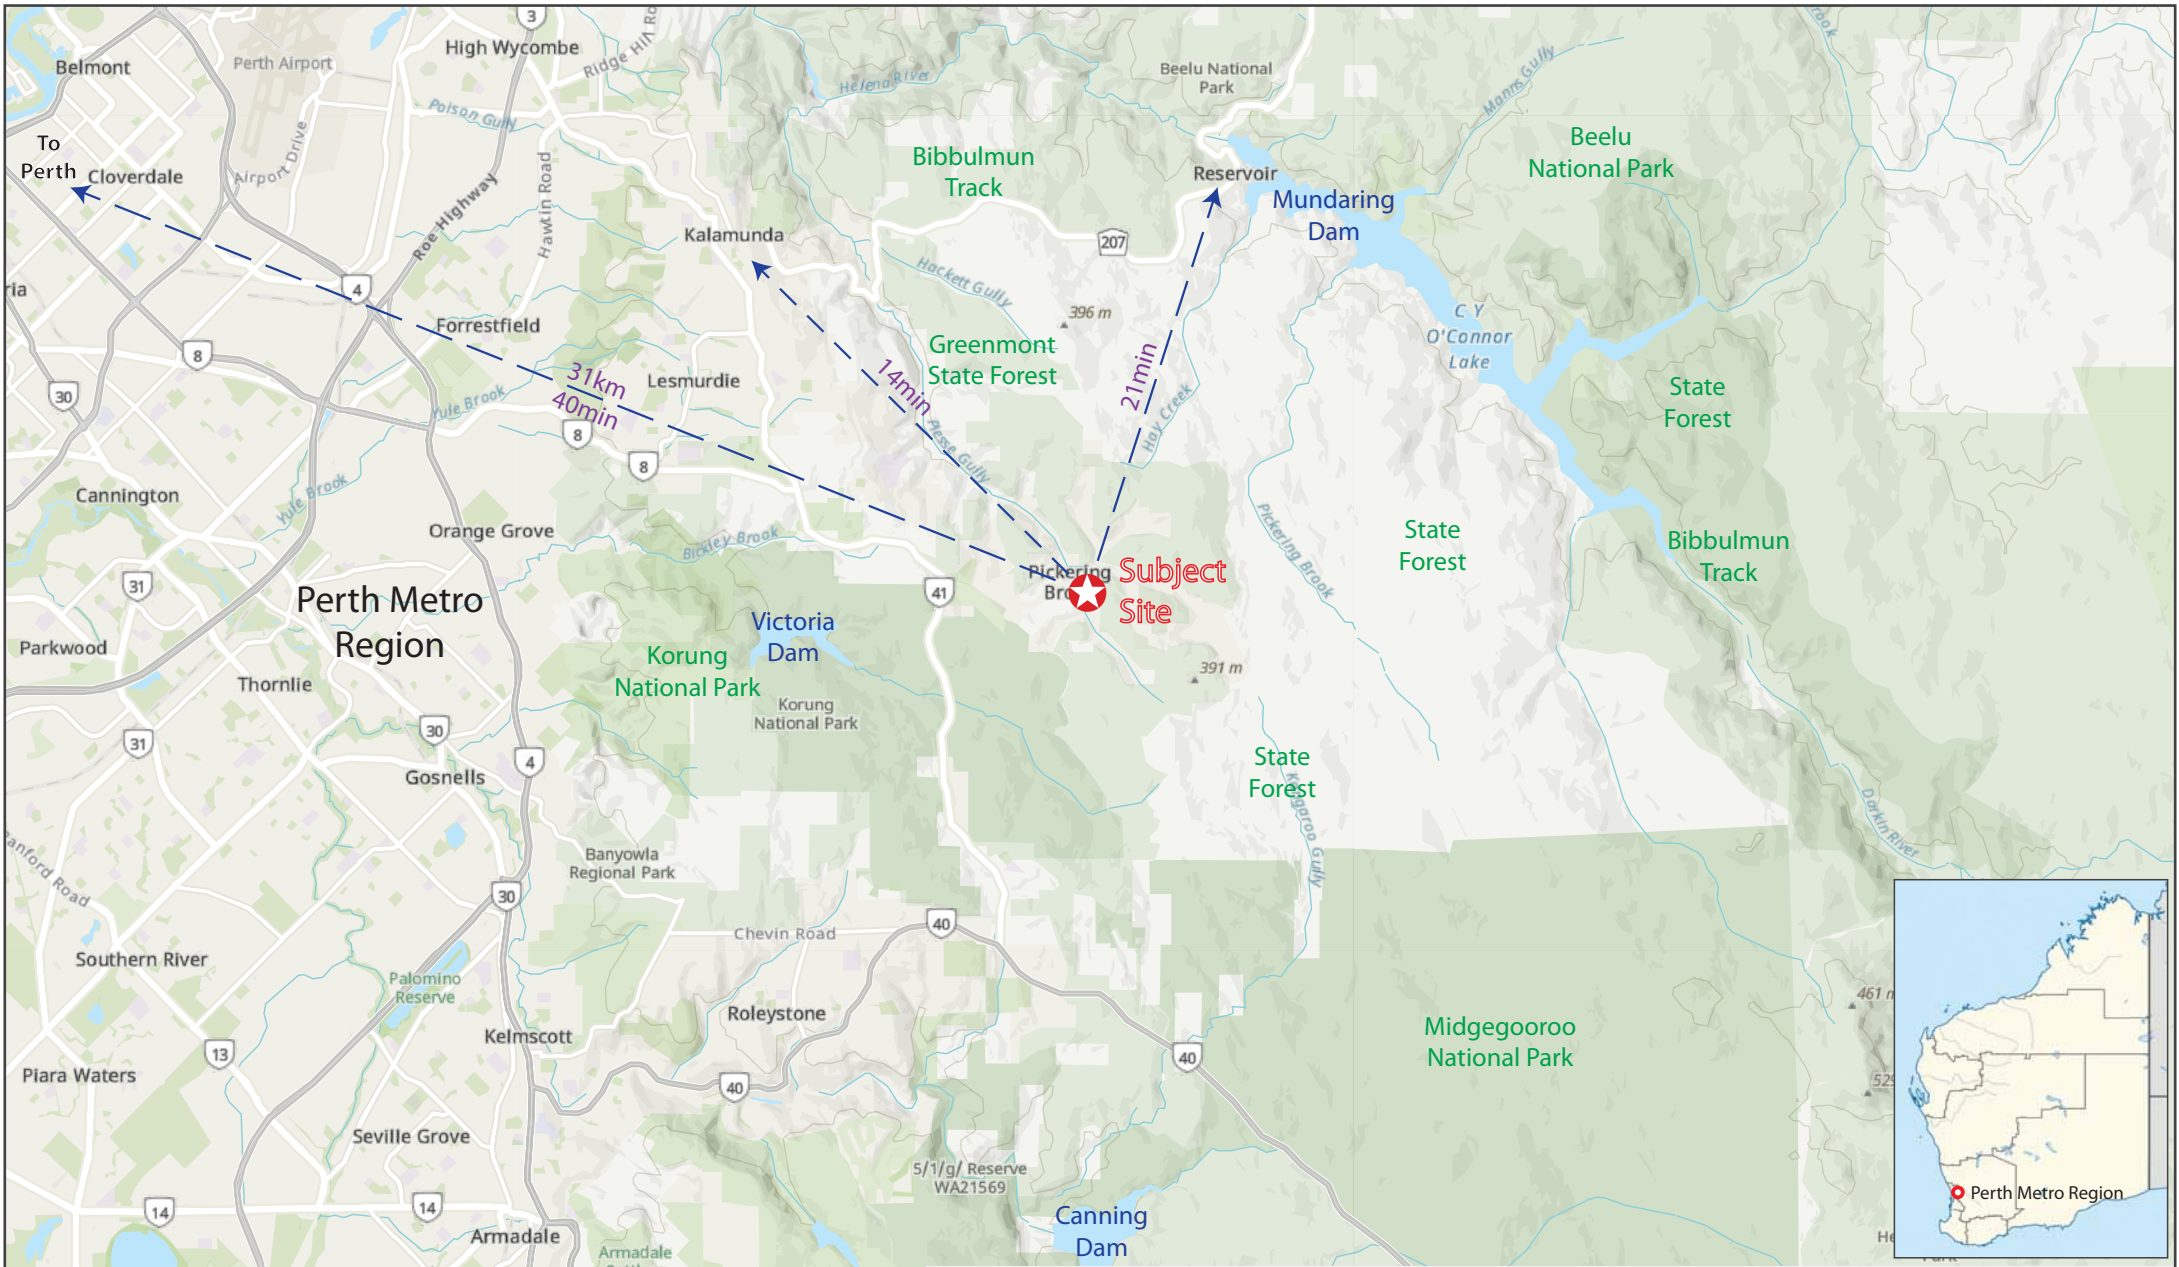




Planning Outcomes WA

town planning, urban design, landscaping + appeals

M: 0408 000 477
W: www.townplanningadvice.com.au



© Copyright protects this plan, unauthorised reproduction or amendment not permitted

 

0 1 3 6 10 Kilometres

Rev. F - February 2026
Core Cider

No. 35 (Lot 3) Merrivale Road, Pickering Brook

DA for 10 x Cabins & 2 x Wellness Units – Appx.D1: Regional & District Plan


1:150k(A4)



No Restrictive Covenants,
Caveats, or
Easements for the
Subject Site


LEGEND

- use Existing building or use
- use Proposed building or use
- Entry point (NtS)
- Driveway, 2WD, 4000W
(limestone / gravel / sealed)
- Food & dining
- Alfresco garden
- Toilets
- Playground
- First aid
- Skip bins

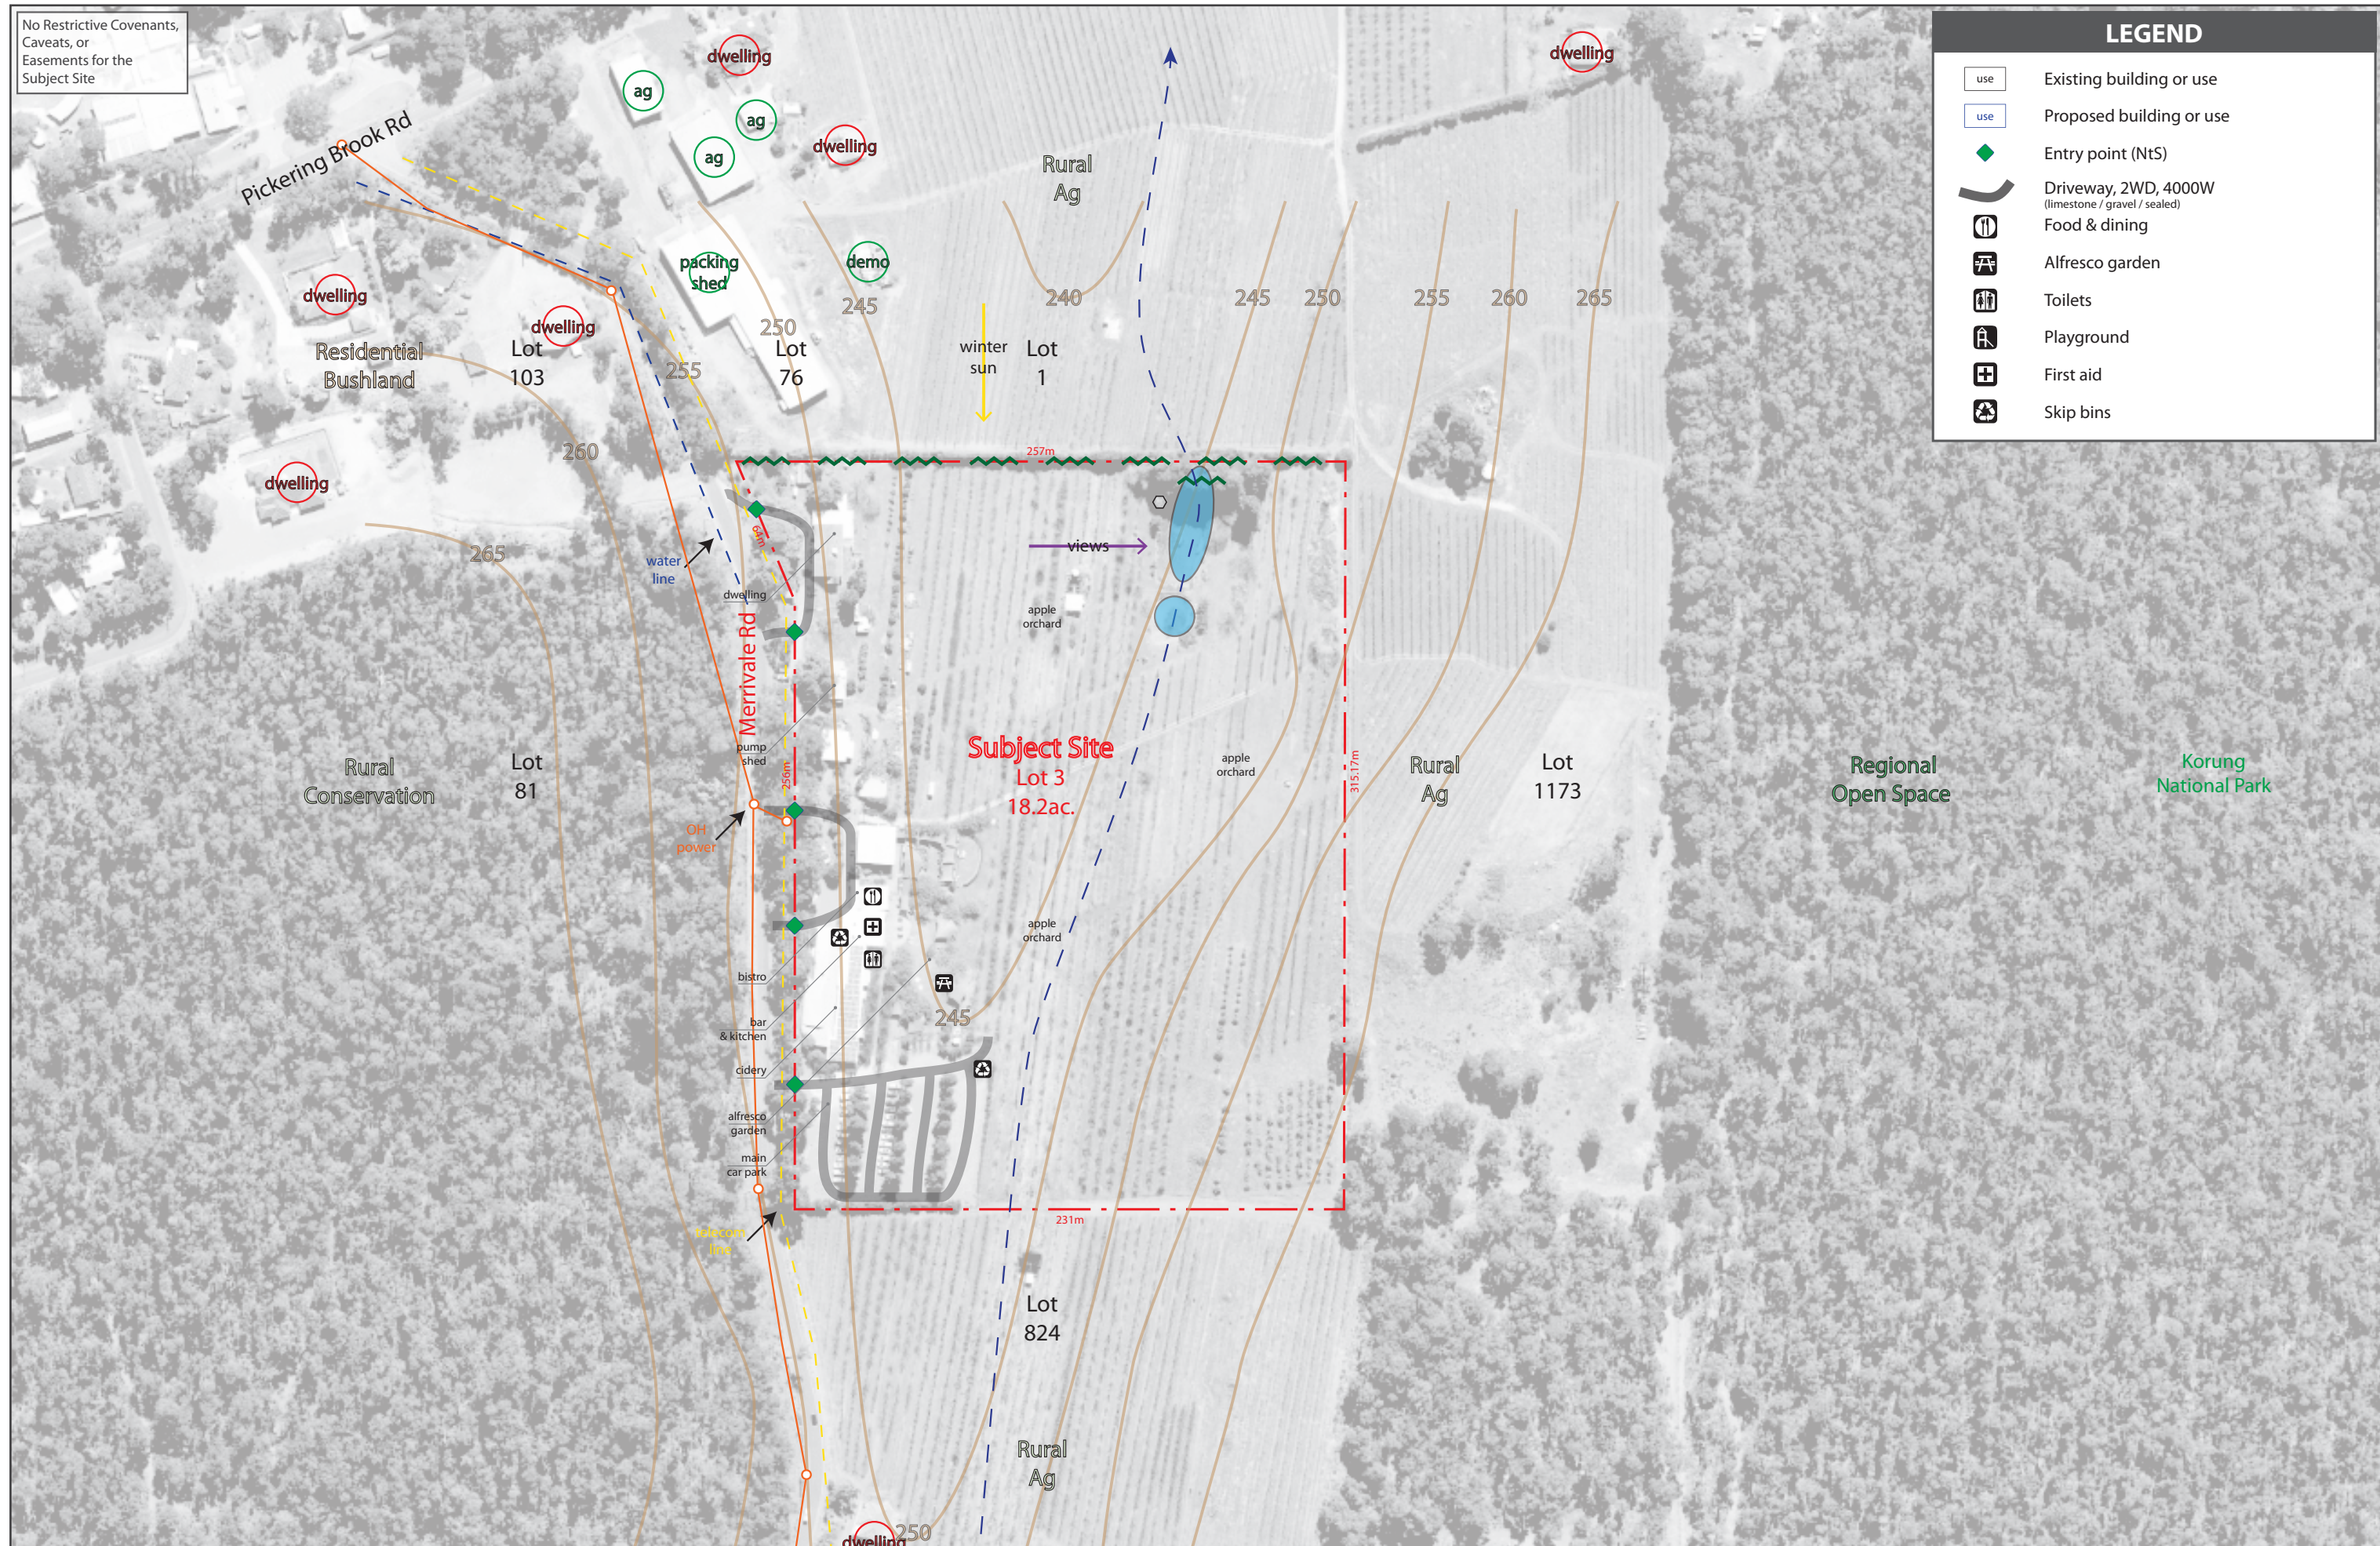

Planning Outcomes WA
town planning, urban design, landscaping + appeals

M: 0408 000 477
W: www.townplanningadvice.com.au

 

© Copyright protects this plan, unauthorised reproduction or amendment not permitted

No. 35 (Lot 3) Merrivale Road, Pickering Brook

DA for 10 x Cabins & 2 x Wellness Units – Appx.D2: Locality Plan

Rev. F - February 2026

Core Cider



1:2.5k(A3)



SITE PLAN
1 : 750



1. THIS DRAWING IS COPYRIGHT PROTECTED & REMAINS THE PROPERTY OF WABI DESIGN (ABN 74 148 215 070) & ECO STRUCTURES AUSTRALIA (ABN 76 112 623 284) & SHALL NOT BE USED FOR ANY OTHER PURPOSE THAN ORIGINALLY INTENDED.
2. READ FIGURED DIMENSIONS IN PREFERENCE TO SCALE ALL DIMENSIONS IN mm U.O.N.
3. BUILDER TO CHECK AND CONFIRM ALL MEASUREMENTS, LEVELS & DETAILS PRIOR TO THE COMMENCEMENT OF ANY WORK OR FINANCIAL COMMITMENT. BUILDER TO CHECK AND CONFIRM MEASUREMENTS OF EXISTING BUILDING.
4. THIS DRAWING TO BE READ IN CONJUNCTION WITH ALL BUILDING DESIGN DRAWINGS, ARCHITECTURAL NATSPEC SPECIFICATION, ALL CONSULTANTS DRAWINGS AND SPECIFICATIONS & MANUFACTURERS SPECIFICATION.
5. ALL WORKMANSHIP & MATERIALS TO BE IN ACCORDANCE WITH THE MOST CURRENT BUILDING REGULATIONS, S.A.A. CODES & AUSTRALIA STANDARDS.
6. CONCEPTS SHOWN ARE SUBJECT TO RELEVANT AUTHORITY APPROVALS.
7. FURNITURE, FIXTURE & LANDSCAPING FOR ILLUSTRATIVE PURPOSES ONLY.
8. 3D IMAGES FOR ILLUSTRATIVE PURPOSES ONLY.


UNIT SUMMARY

BUILDING / UNIT	TYPE	BED	QUANTITY	INTERNAL M ²	EXTERNAL M ²	TOTAL M ²
A	TOT	1 BED	10	43M ²	14M ²	57M ²
B	TOT - DUAL	2 BED	1	80M ²	33M ²	113M ²


NUMBER OF ACCOMMODATION:

C1 - 1 BED UNIT X 10 = 10 KEYS
SPA - 2 BED UNIT X 1 = 1 KEYS


TOTAL KEYS = 11
PARKING = 14

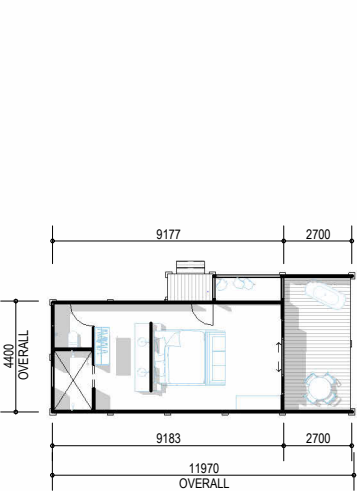

FLOOR PLAN C1
1 : 300

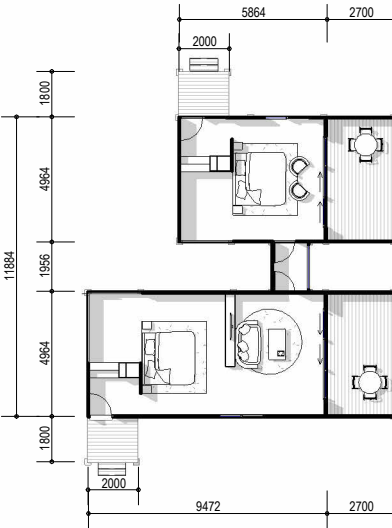

FLOOR PLAN SPA
1 : 300

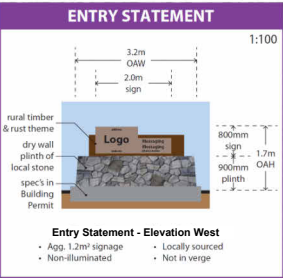

DESIGN APPROVAL
WE AUTHORISE WABI DESIGN TO PROGRESS WITH WORKING DRAWINGS.

OWNER.....
SIGNATURE.....
DATE.....


PROJECT:
CORE CIDER

ADDRESS:
35 Merrivale Rd, Pickering Brook WA 6076

CLIENT:
CORE CIDER

AA DRAWINGS

DRAWN JG	SCALE @ A3 As indicated	DATE & DESCRIPTION 08/01/2026
PROJECT NO. 8-1354	FOR INFO	
DRAWING SITE PLAN		
DRAWING NO. AA10	REVISION F	

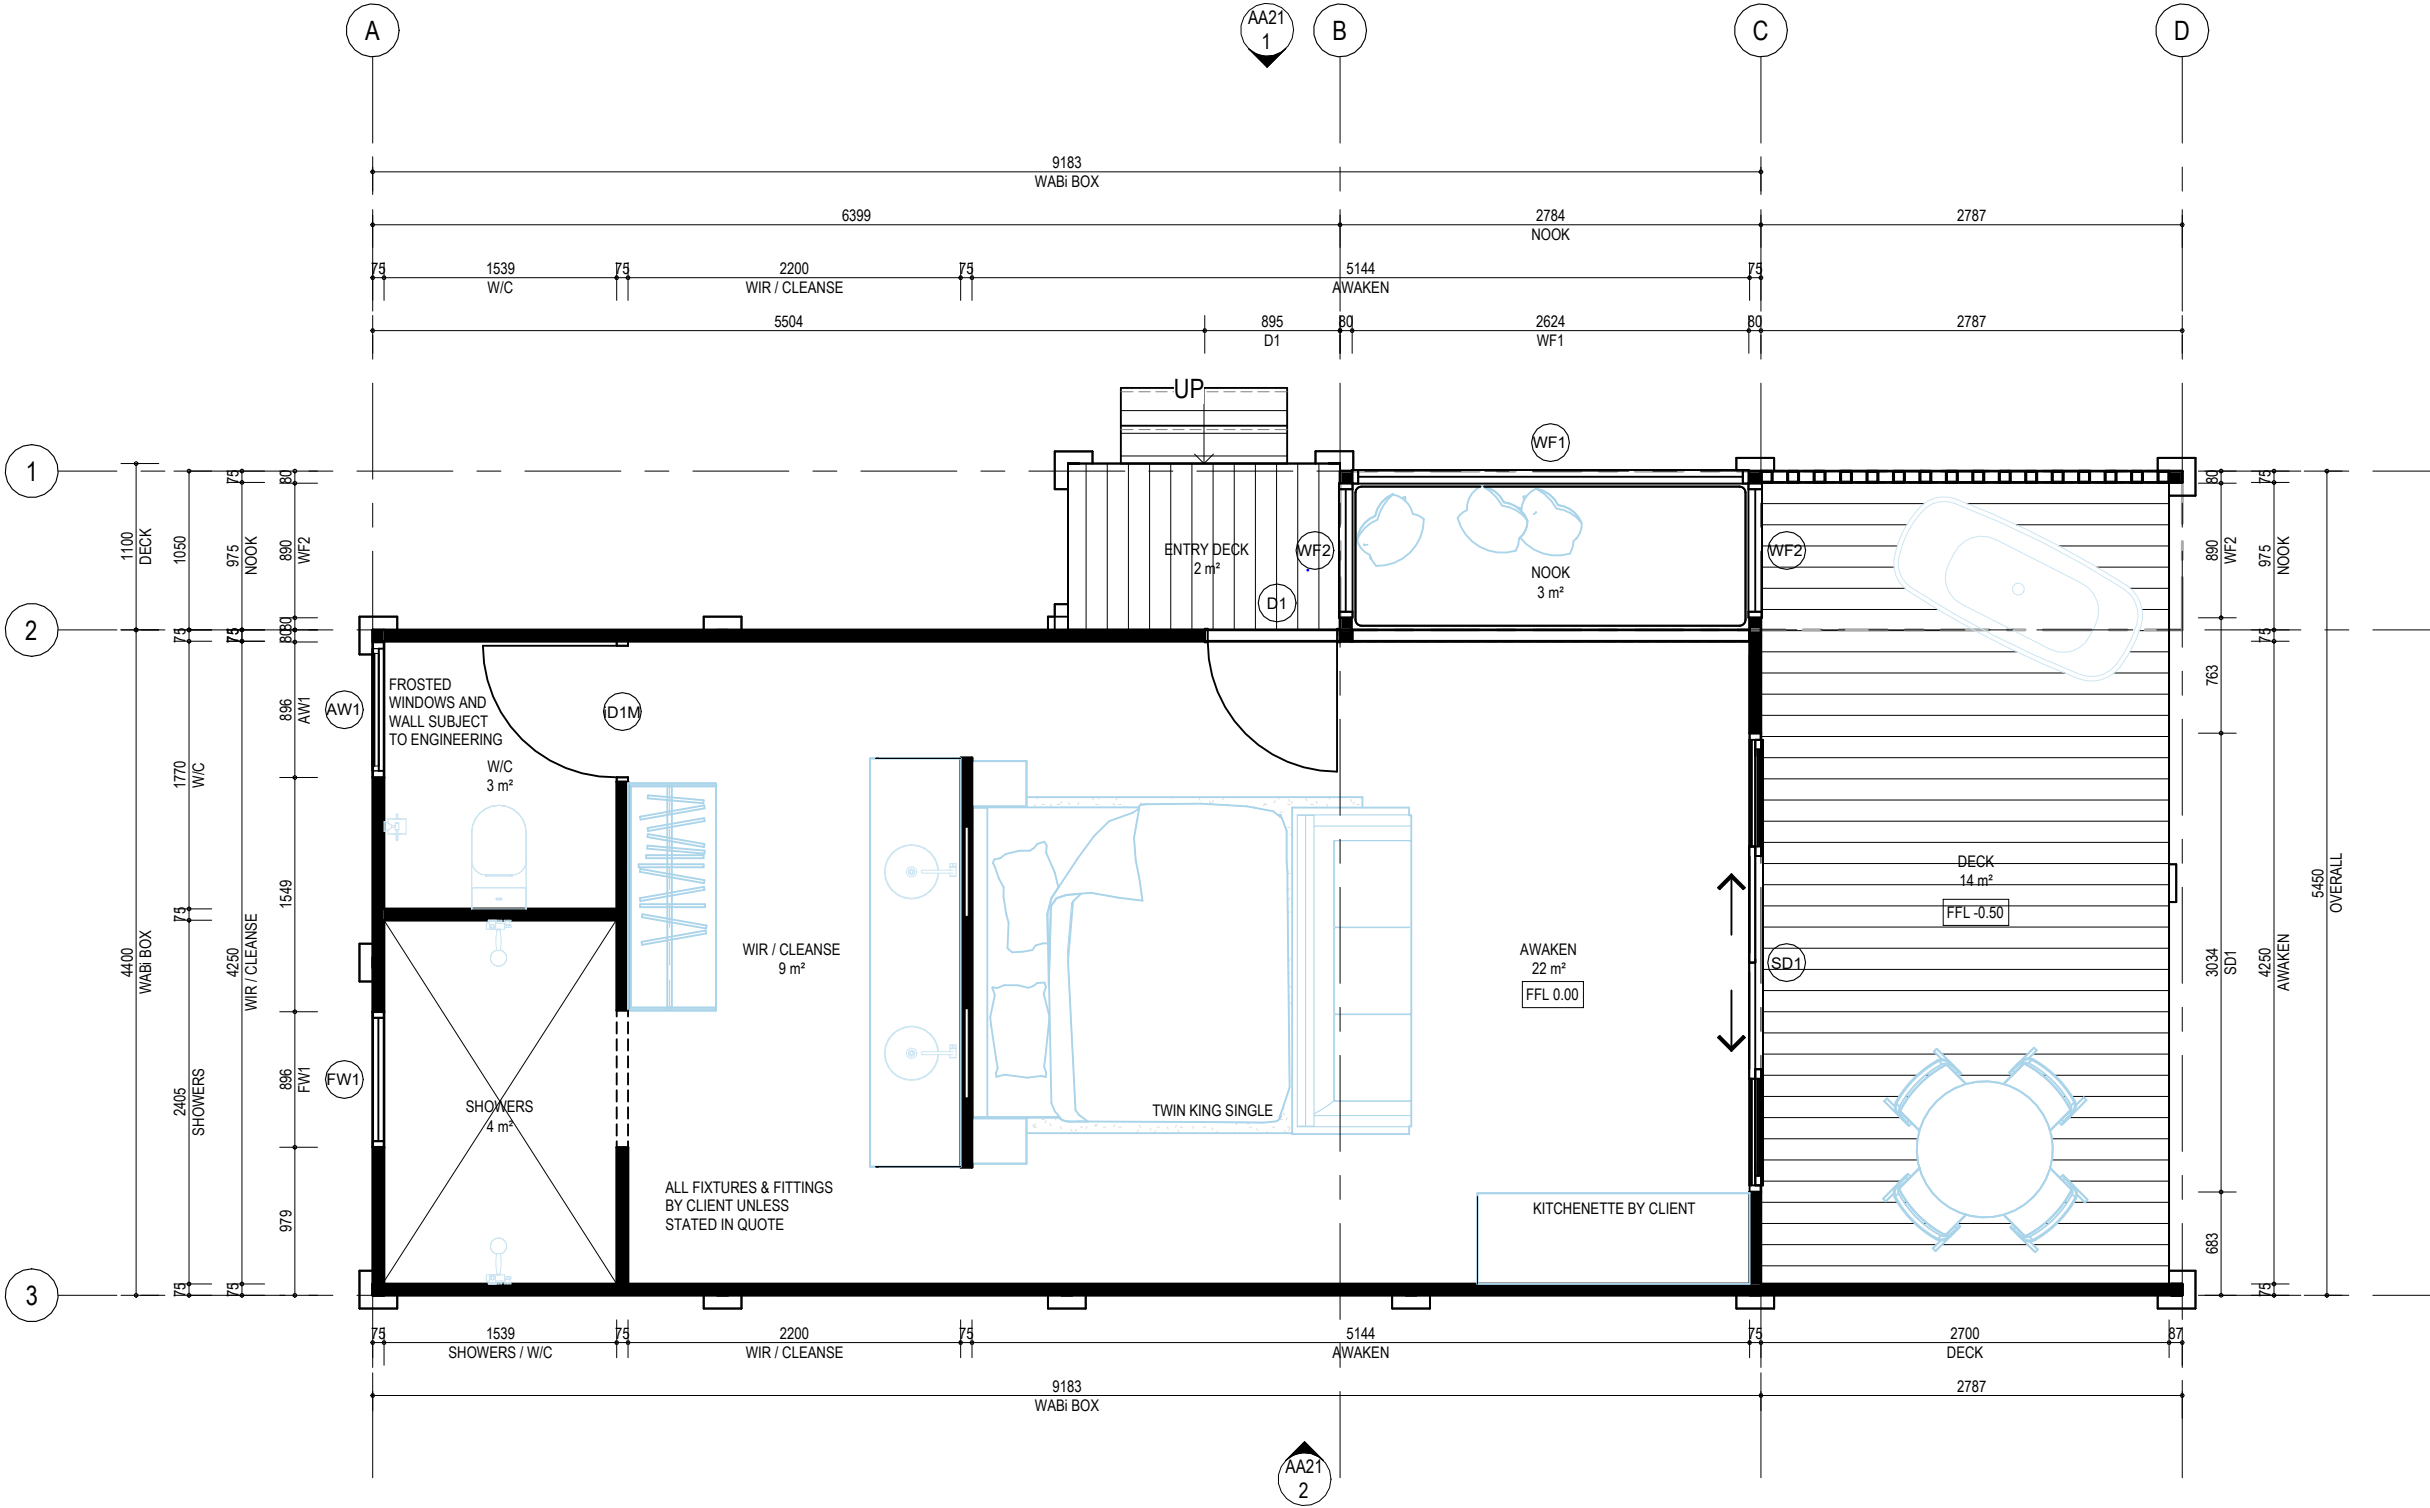

PROJECT:
**Core Cider Boutique
Accommodation**

ADDRESS:
35 Merrivale Road, Pickering Brook,
WA 6076


CLIENT:
Emily Lyons

CONCEPT DRAWING


DRAWN JG SCALE @ A3 1 : 50 DATE & DESCRIPTION 01/09/2025 FOR INFO

PROJECT NO. DRAWING FLOOR PLAN

DRAWING NO. **AA10** REVISION **D**

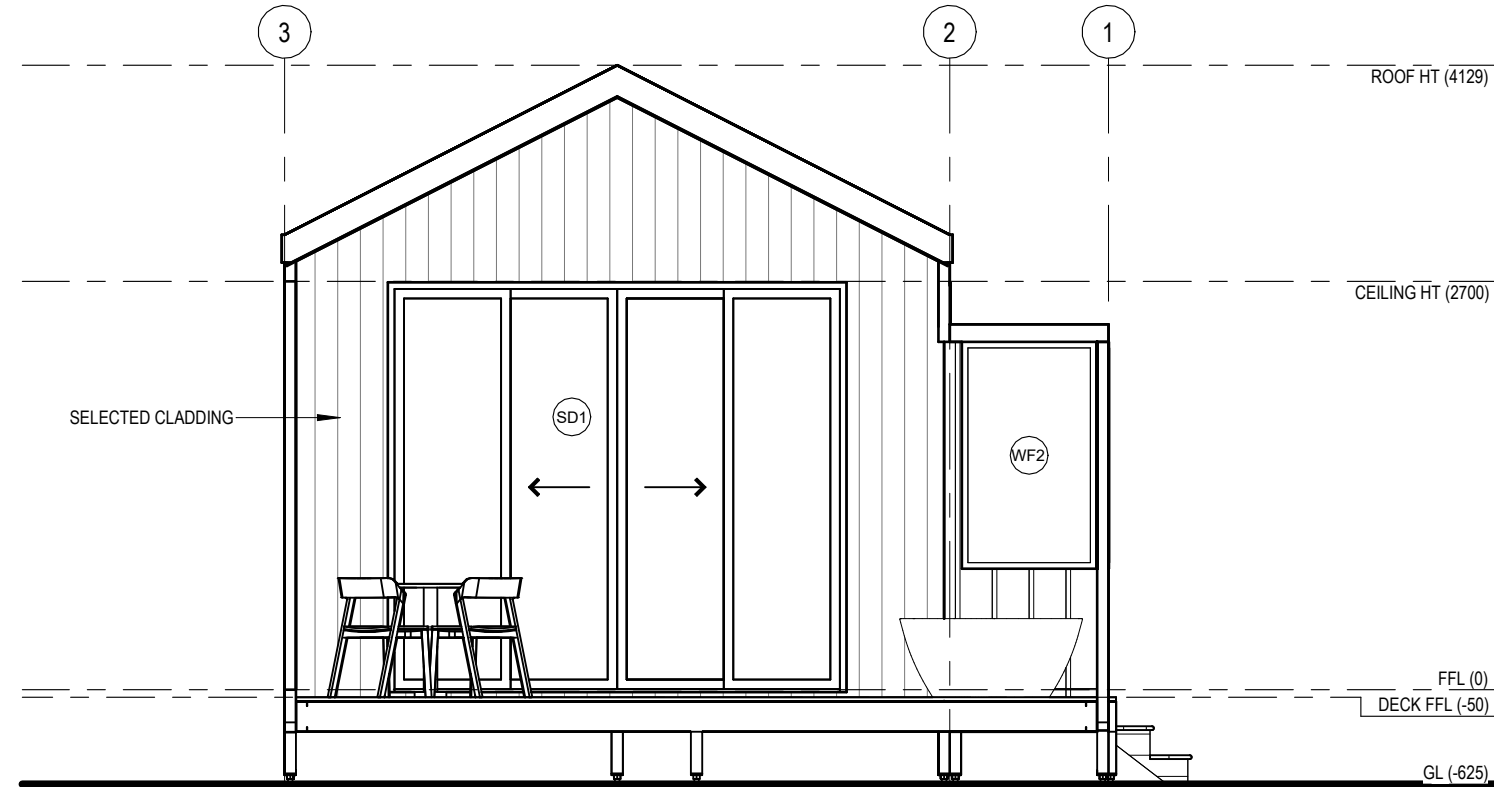

SIDE ELEVATION (2)
1 : 50

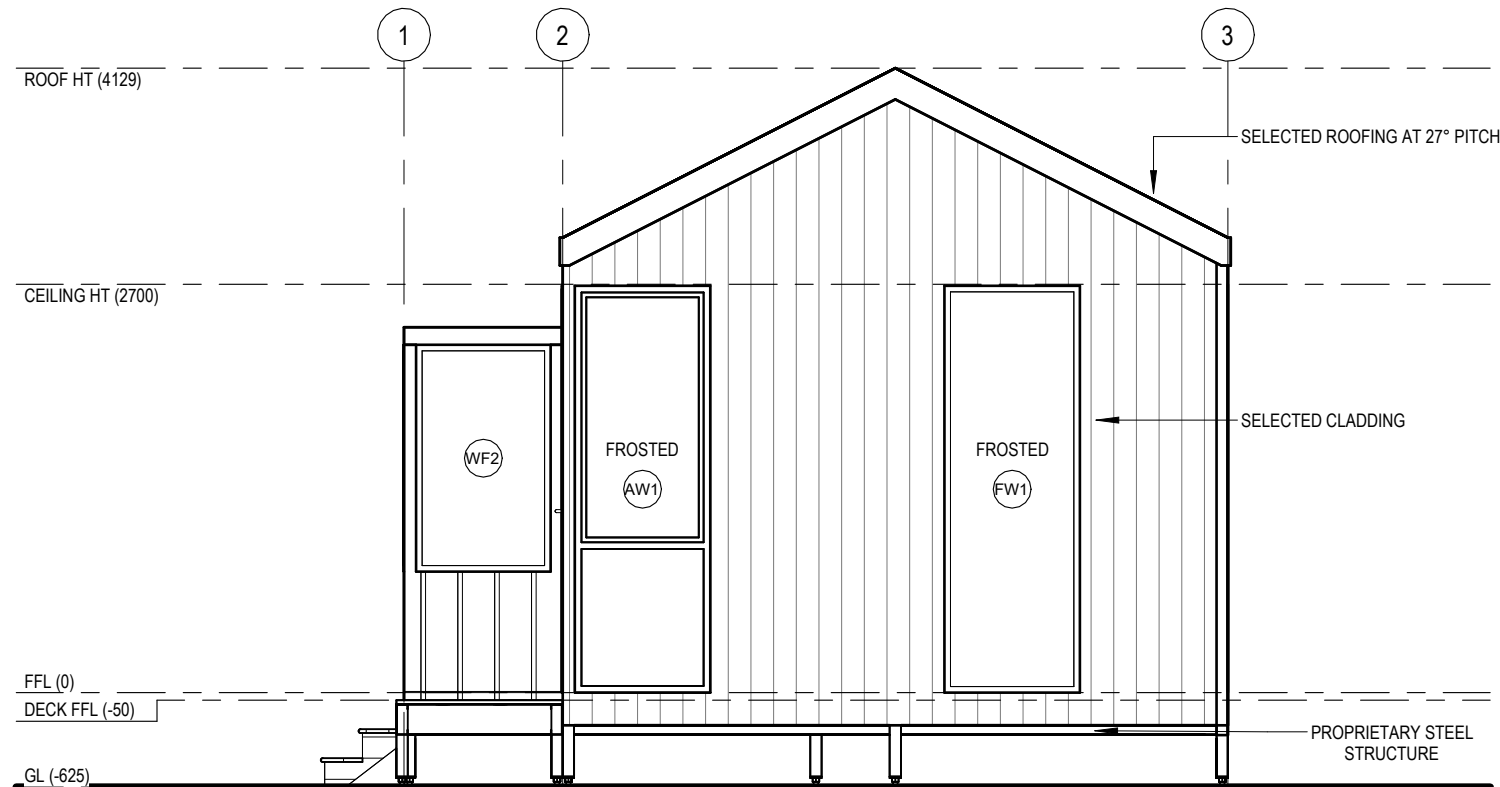

SIDE ELEVATION
1 : 50

0 500 1000 1500 mm
SCALE 1: 50 AT ORIGINAL SIZE


PROJECT:
**Core Cider Boutique
Accommodation**

ADDRESS:
35 Merrivale Road, Pickering Brook,
WA 6076

CLIENT:
Emily Lyons


CONCEPT DRAWING

DRAWN JG	SCALE @ A3 1 : 50	DATE & DESCRIPTION 01/09/2025 FOR INFO
PROJECT NO.	DRAWING ELEVATIONS	
DRAWING NO. AA20	REVISION D	

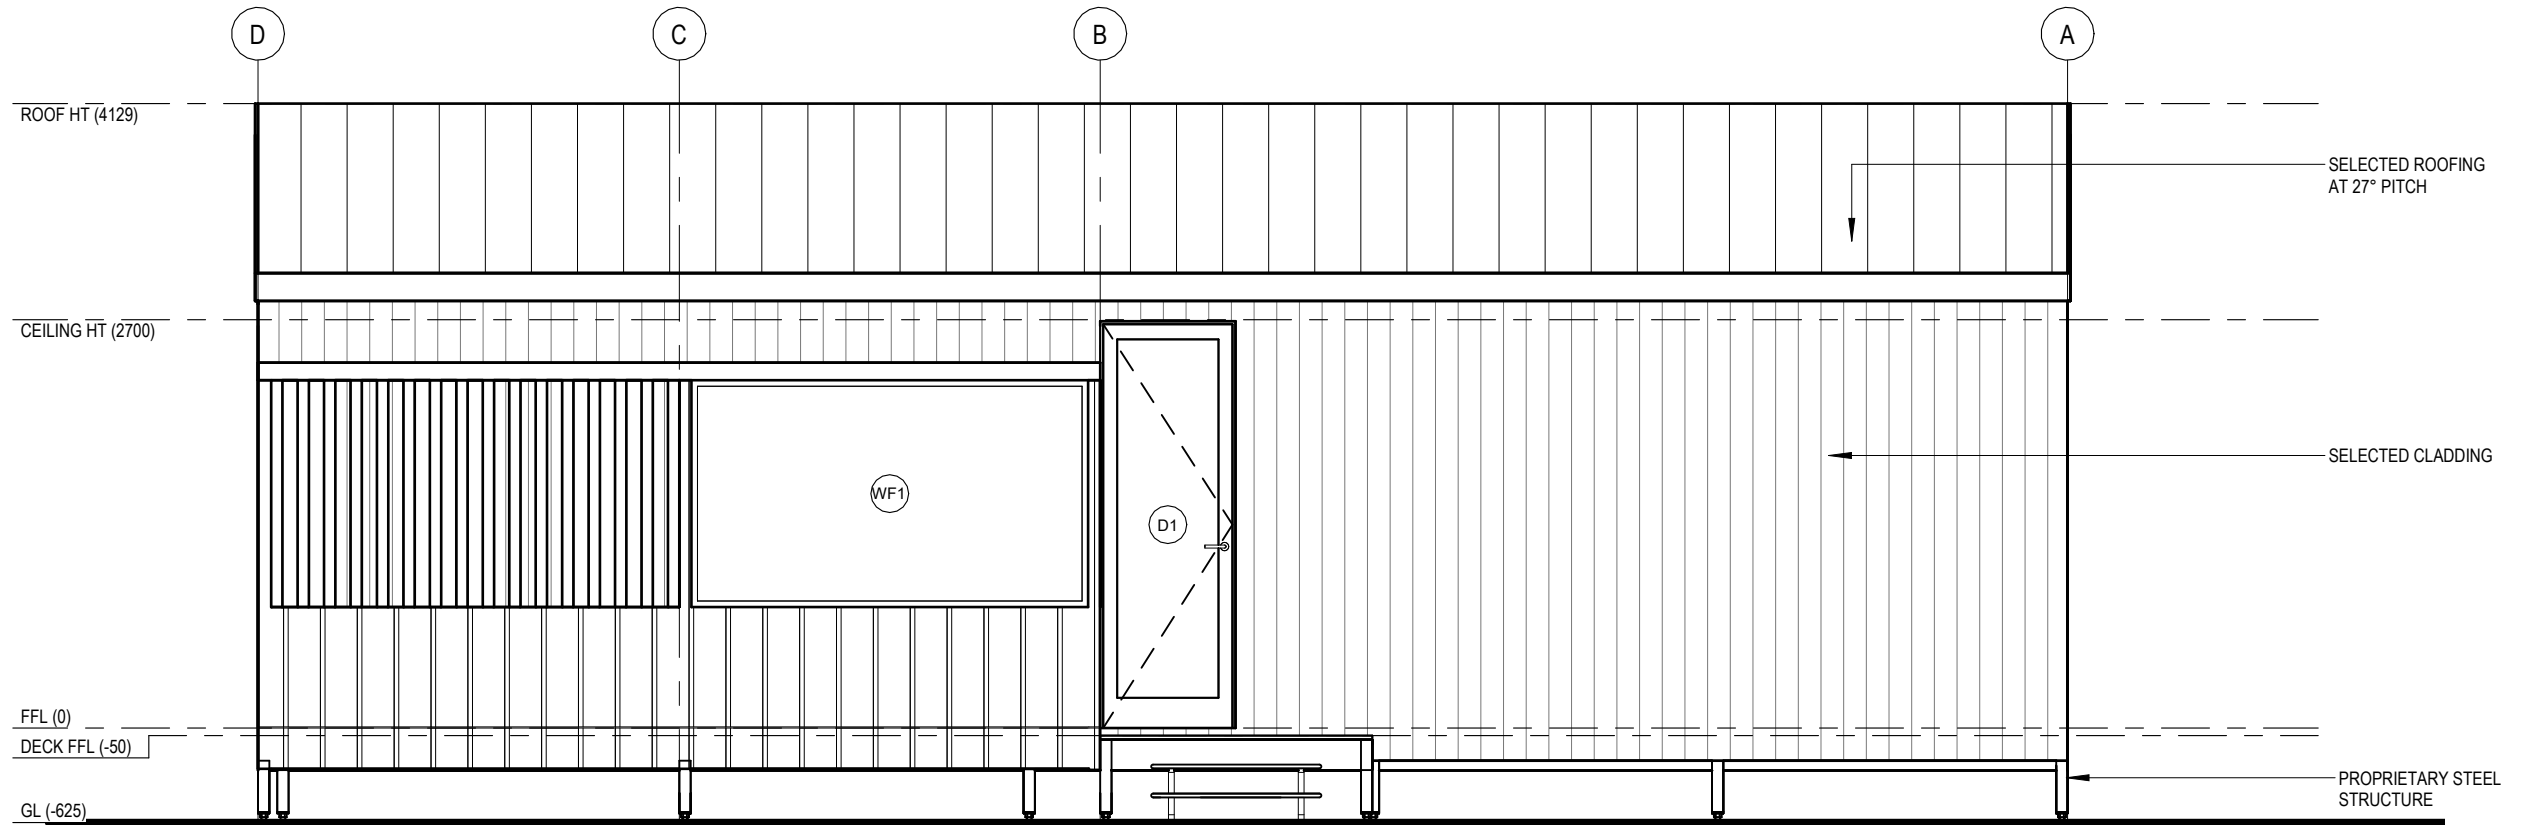

REAR ELEVATION

1 : 50

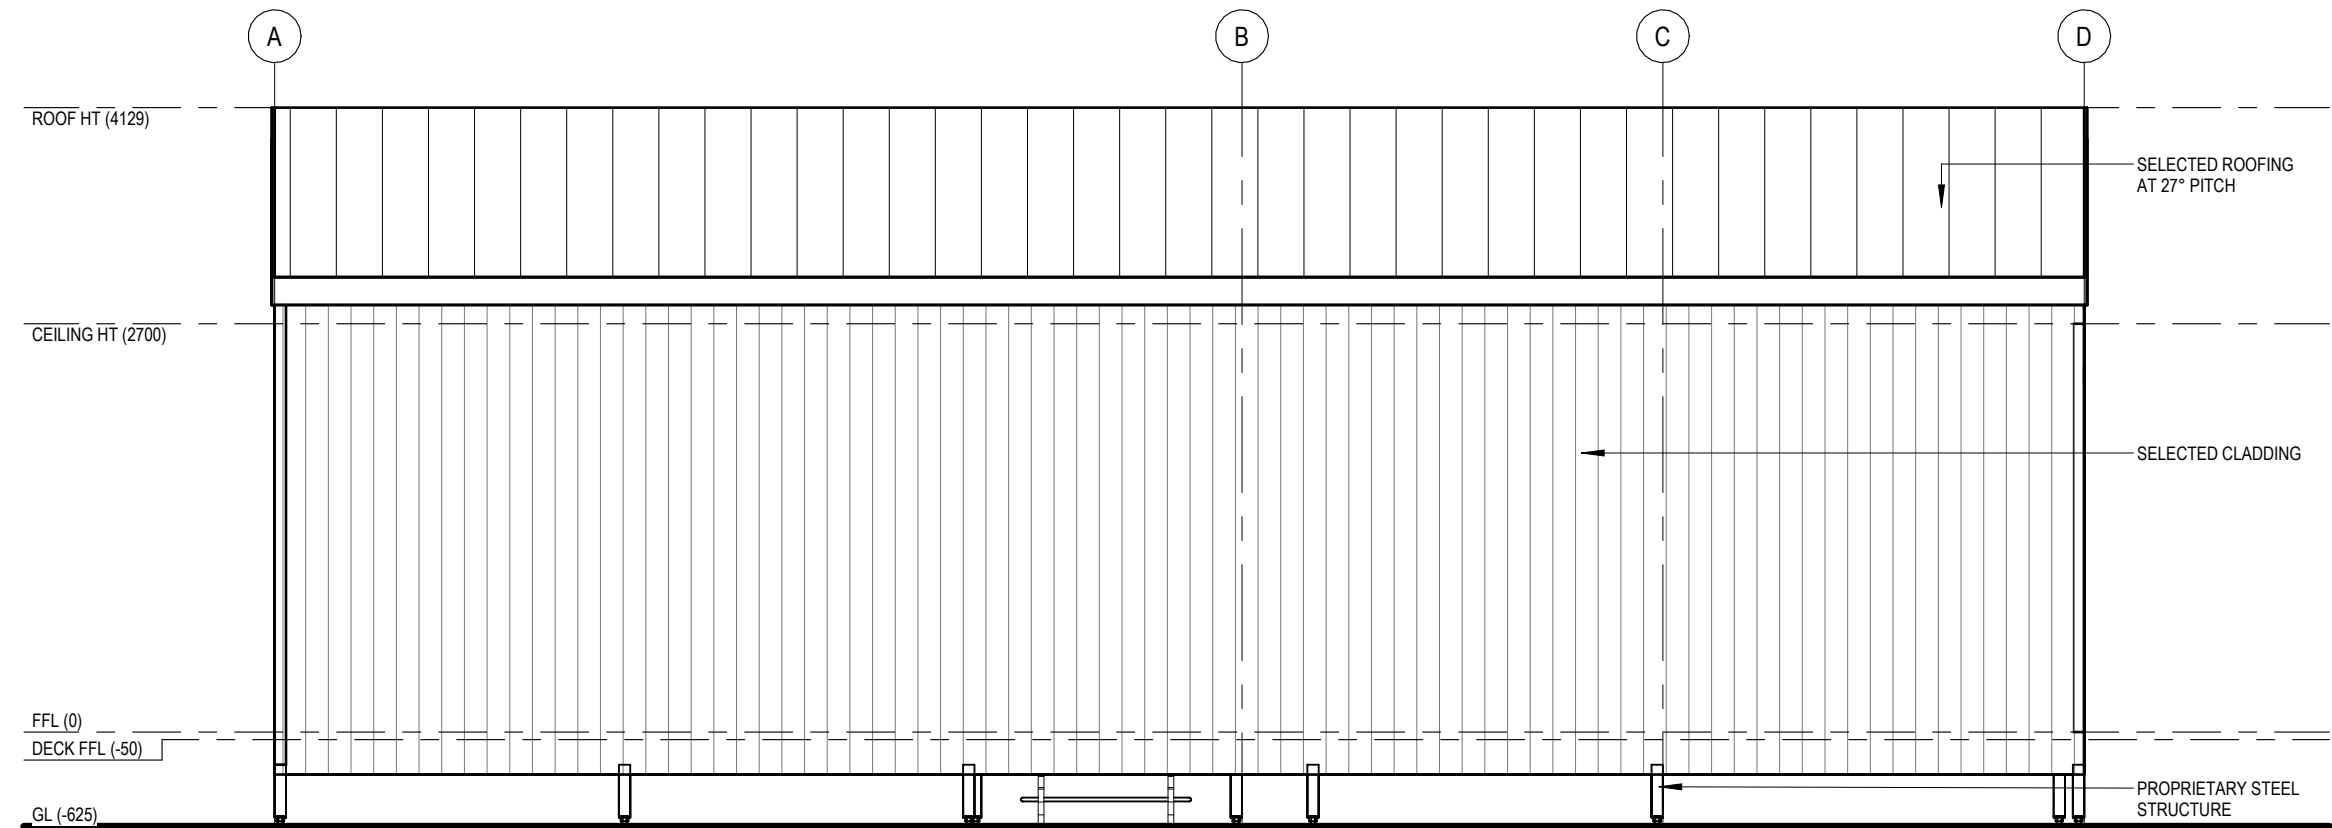

FRONT ELEVATION

1 : 50

WABI
DESIGN

1. THIS DRAWING IS COPYRIGHT PROTECTED & REMAINS THE PROPERTY OF WABI DESIGN (ABN 74 148 215 070) & ECO STRUCTURES AUSTRALIA (ABN 76 112 623 284) & SHALL NOT BE USED FOR ANY OTHER PURPOSE THAN ORIGINALLY INTENDED.
2. READ FIGURED DIMENSIONS IN PREFERENCE TO SCALE ALL DIMENSIONS IN mm U.O.N.
3. BUILDER TO CHECK AND CONFIRM ALL MEASUREMENTS, LEVELS & DETAILS PRIOR TO THE COMMENCEMENT OF ANY WORK OR FINANCIAL COMMITMENT. BUILDER TO CHECK AND CONFIRM MEASUREMENTS OF EXISTING BUILDING.
4. THIS DRAWING TO BE READ IN CONJUNCTION WITH ALL BUILDING DESIGN DRAWINGS, ARCHITECTURAL NATSPEC SPECIFICATION, ALL CONSULTANTS DRAWINGS AND SPECIFICATIONS & MANUFACTURERS SPECIFICATION.
5. ALL WORKMANSHIP & MATERIALS TO BE IN ACCORDANCE WITH THE MOST CURRENT BUILDING REGULATIONS, S.A.A. CODES & AUSTRALIA STANDARDS.
6. CONCEPTS SHOWN ARE SUBJECT TO RELEVANT AUTHORITY APPROVALS.
7. FURNITURE, FIXTURE & LANDSCAPING FOR ILLUSTRATIVE PURPOSES ONLY.
8. 3D IMAGES FOR ILLUSTRATIVE PURPOSES ONLY.

0 500 1000 1500 mm
SCALE 1: 50 AT ORIGINAL SIZE


PROJECT:
**Core Cider Boutique
Accommodation**

ADDRESS:
35 Merrivale Road, Pickering Brook,
WA 6076


CLIENT:
Emily Lyons

CONCEPT DRAWING


DRAWN JG	SCALE @ A3 1 : 50	DATE & DESCRIPTION 01/09/2025 FOR INFO
PROJECT NO.	DRAWING ELEVATIONS	
DRAWING NO. AA21	REVISION D	

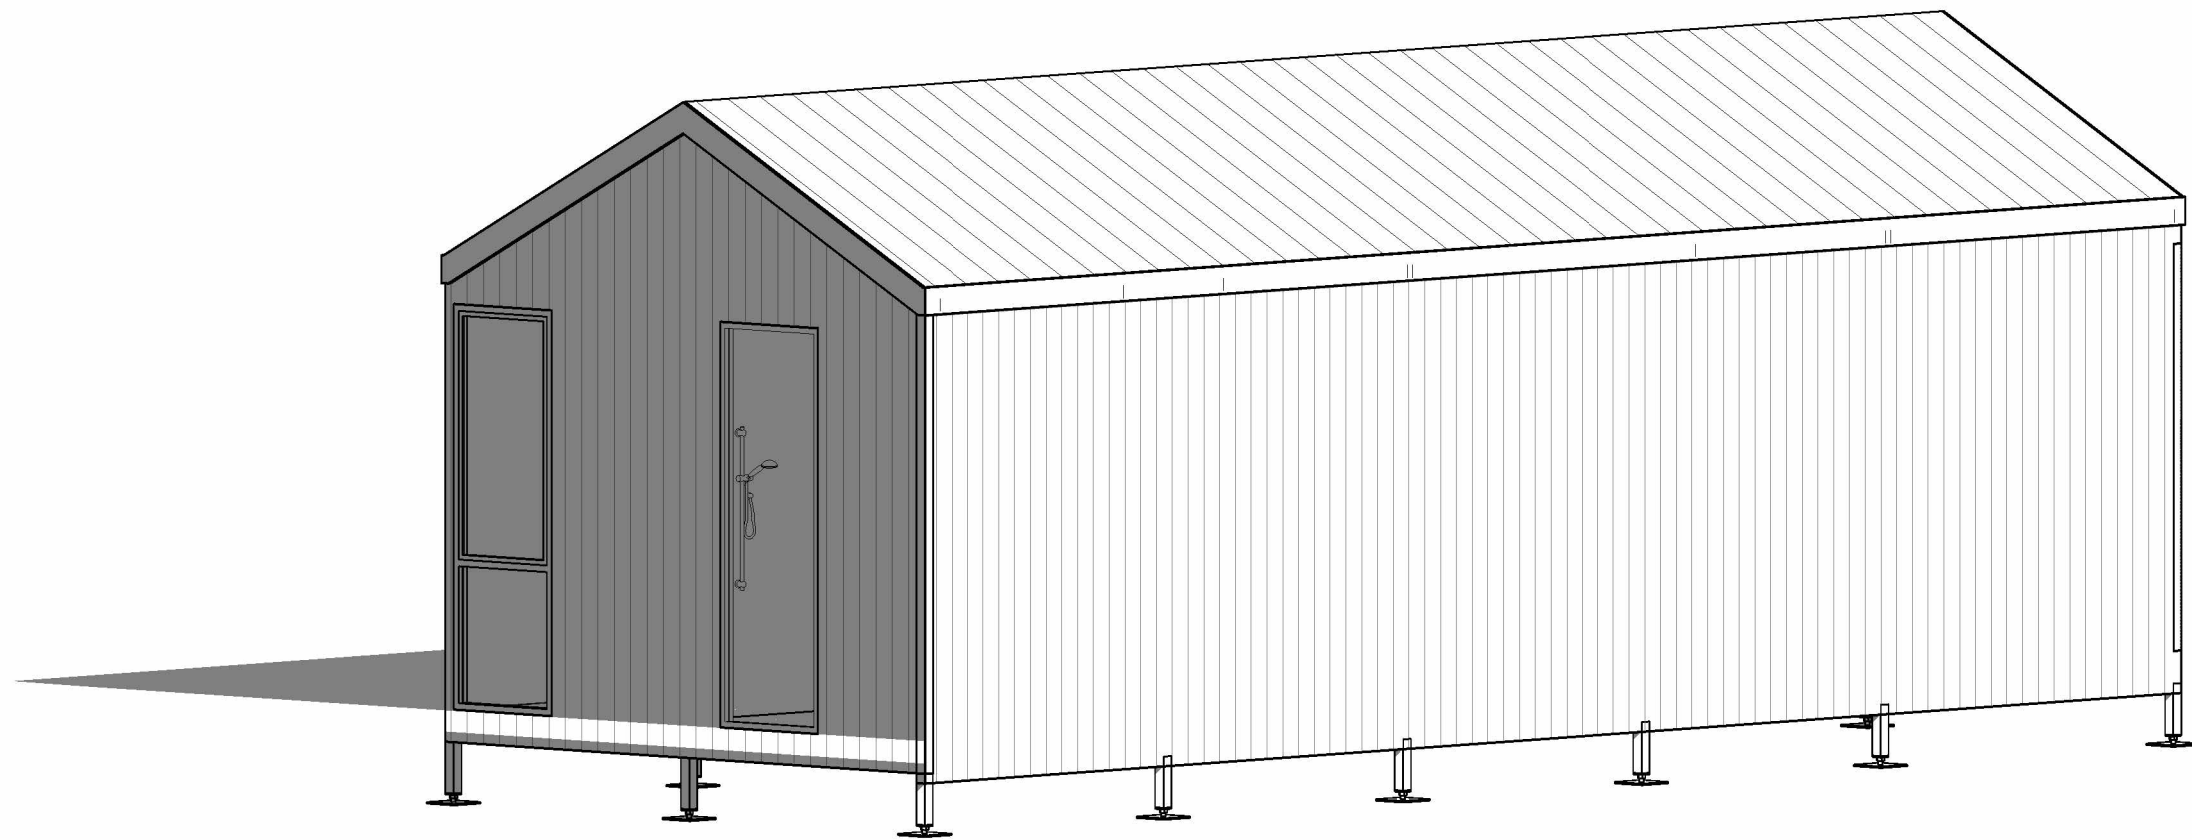

FRONT 3D

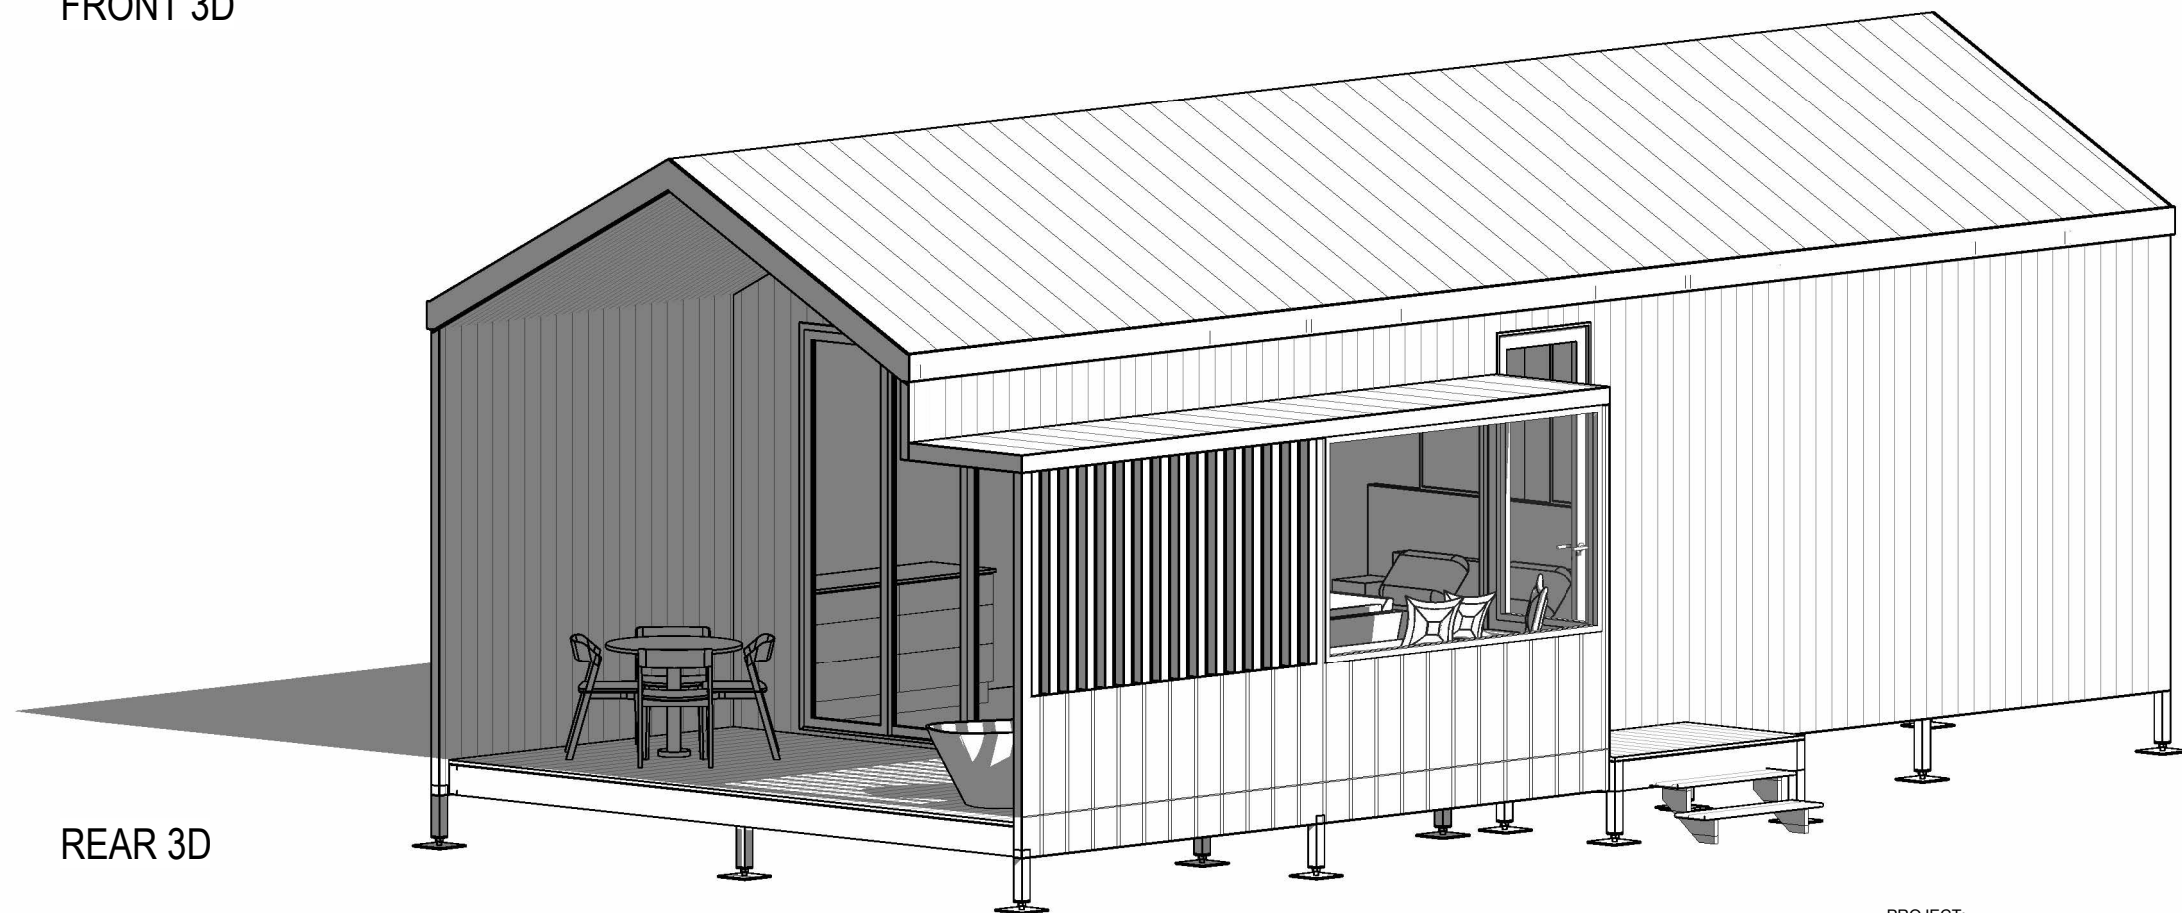

REAR 3D

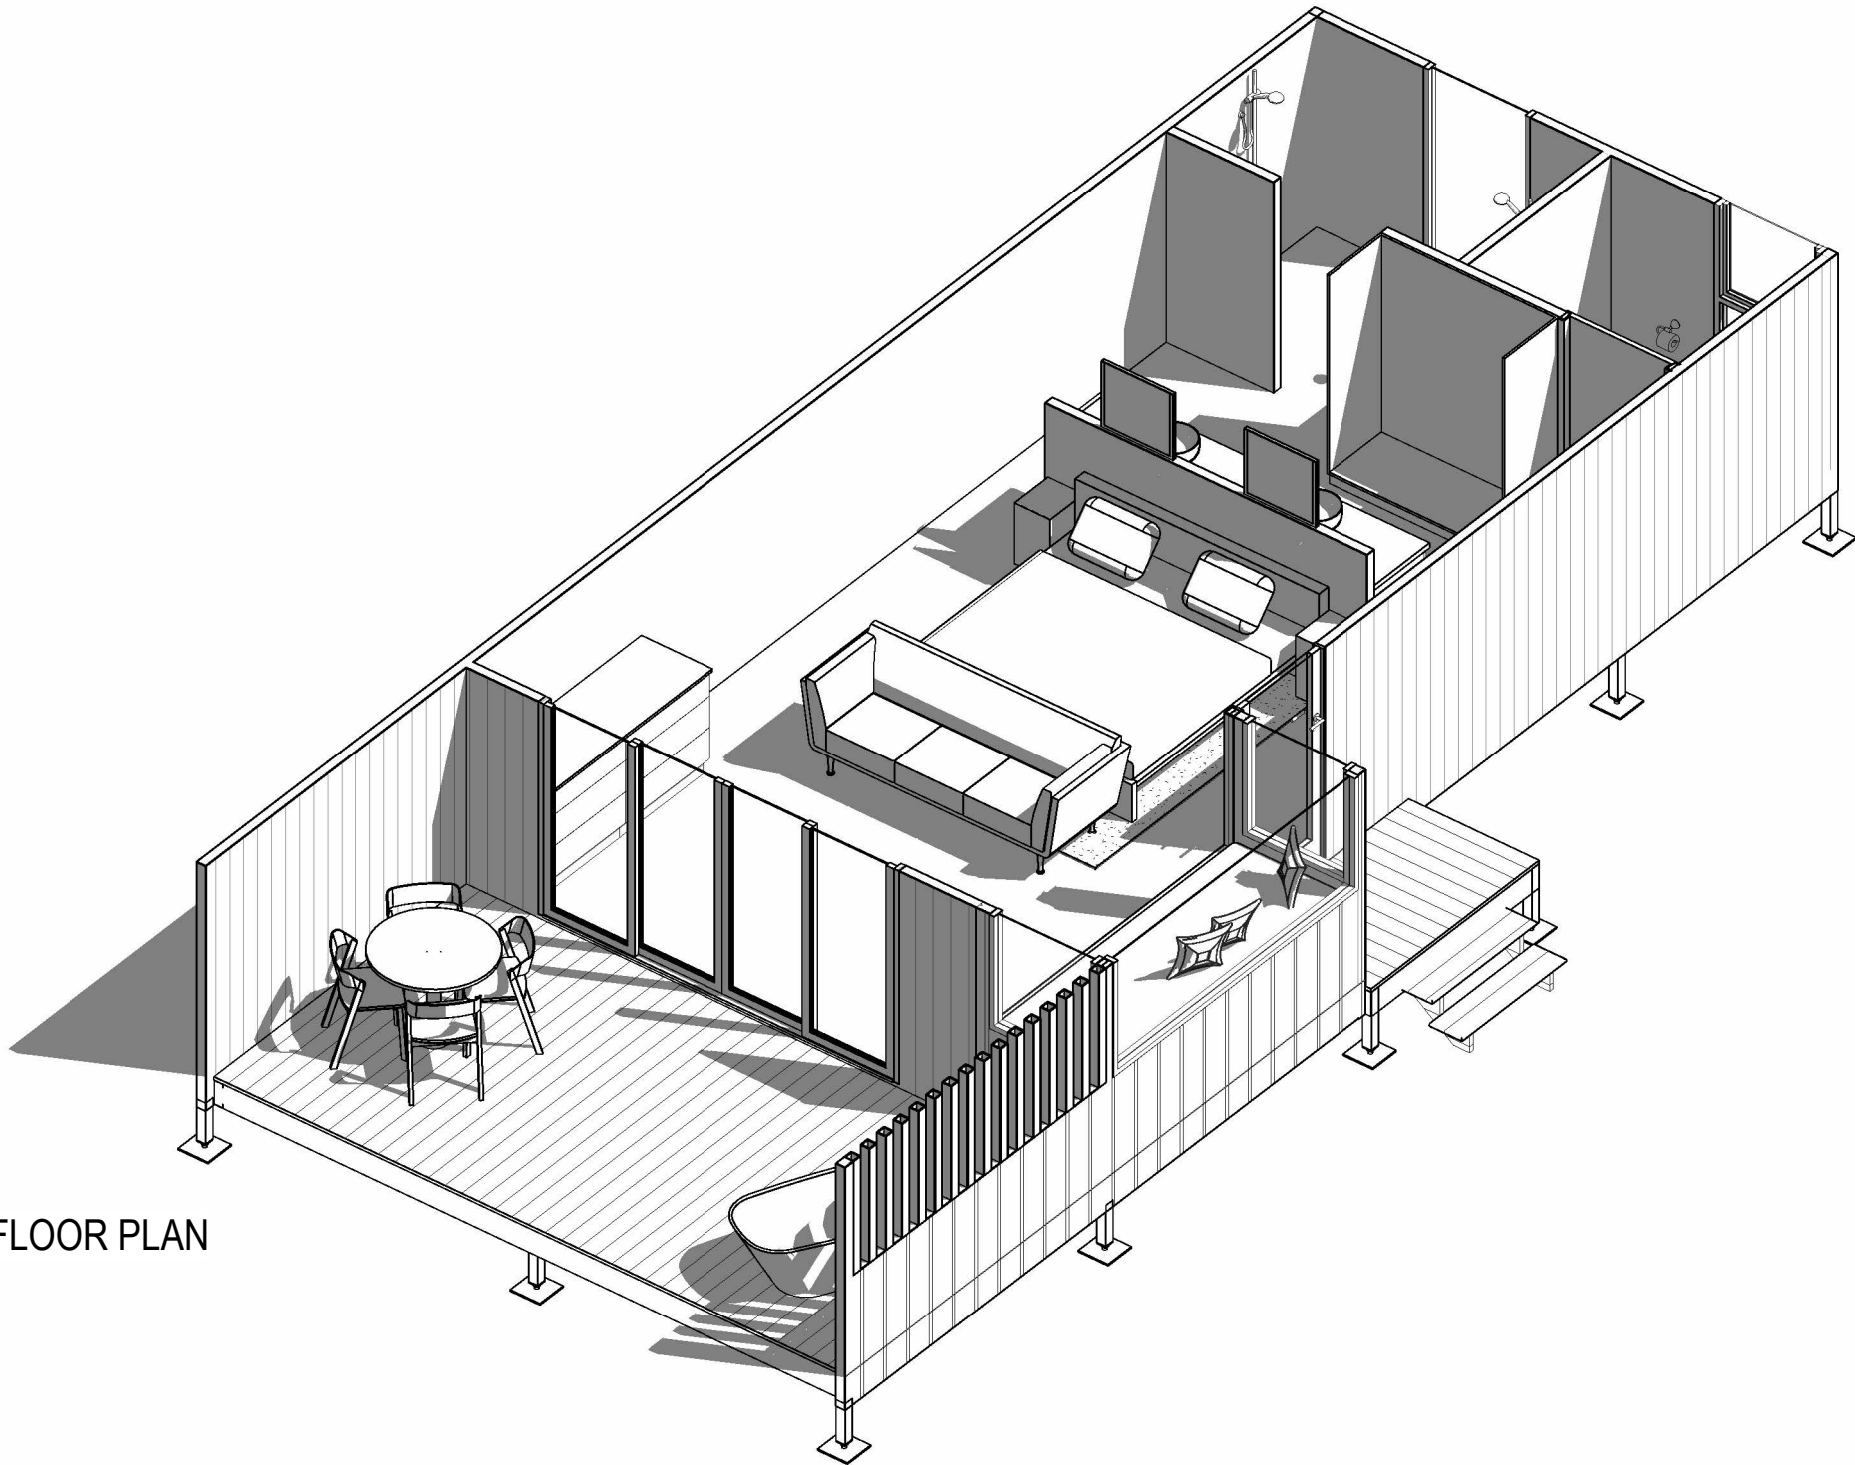


3D FLOOR PLAN

FLOOR PLAN
1:75

0 750 1500 2250 mm
SCALE 1: 75 AT ORIGINAL SIZE

W A B i
DESIGN

1. THIS DRAWING IS COPYRIGHT PROTECTED & REMAINS THE PROPERTY OF WABI DESIGN (ABN 74 148 215 070) & ECO STRUCTURES AUSTRALIA (ABN 76 112 623 284) & SHALL NOT BE USED FOR ANY OTHER PURPOSE THAN ORIGINALLY INTENDED.
2. READ FIGURED DIMENSIONS IN PREFERENCE TO SCALE ALL DIMENSIONS IN mm U.O.N.
3. BUILDER TO CHECK AND CONFIRM ALL MEASUREMENTS, LEVELS & DETAILS PRIOR TO THE COMMENCEMENT OF ANY WORK OR FINANCIAL COMMITMENT. BUILDER TO CHECK AND CONFIRM MEASUREMENTS OF EXISTING BUILDING.
4. THIS DRAWING TO BE READ IN CONJUNCTION WITH ALL BUILDING DESIGN DRAWINGS, ARCHITECTURAL NATSPEC SPECIFICATION, ALL CONSULTANTS DRAWINGS AND SPECIFICATIONS & MANUFACTURERS SPECIFICATION.
5. ALL WORKMANSHIP & MATERIALS TO BE IN ACCORDANCE WITH THE MOST CURRENT BUILDING REGULATIONS, S.A.A. CODES & AUSTRALIA STANDARDS.
6. CONCEPTS SHOWN ARE SUBJECT TO RELEVANT AUTHORITY APPROVALS.
7. FURNITURE, FIXTURE & LANDSCAPING FOR ILLUSTRATIVE PURPOSES ONLY.
8. 3D IMAGES FOR ILLUSTRATIVE PURPOSES ONLY.

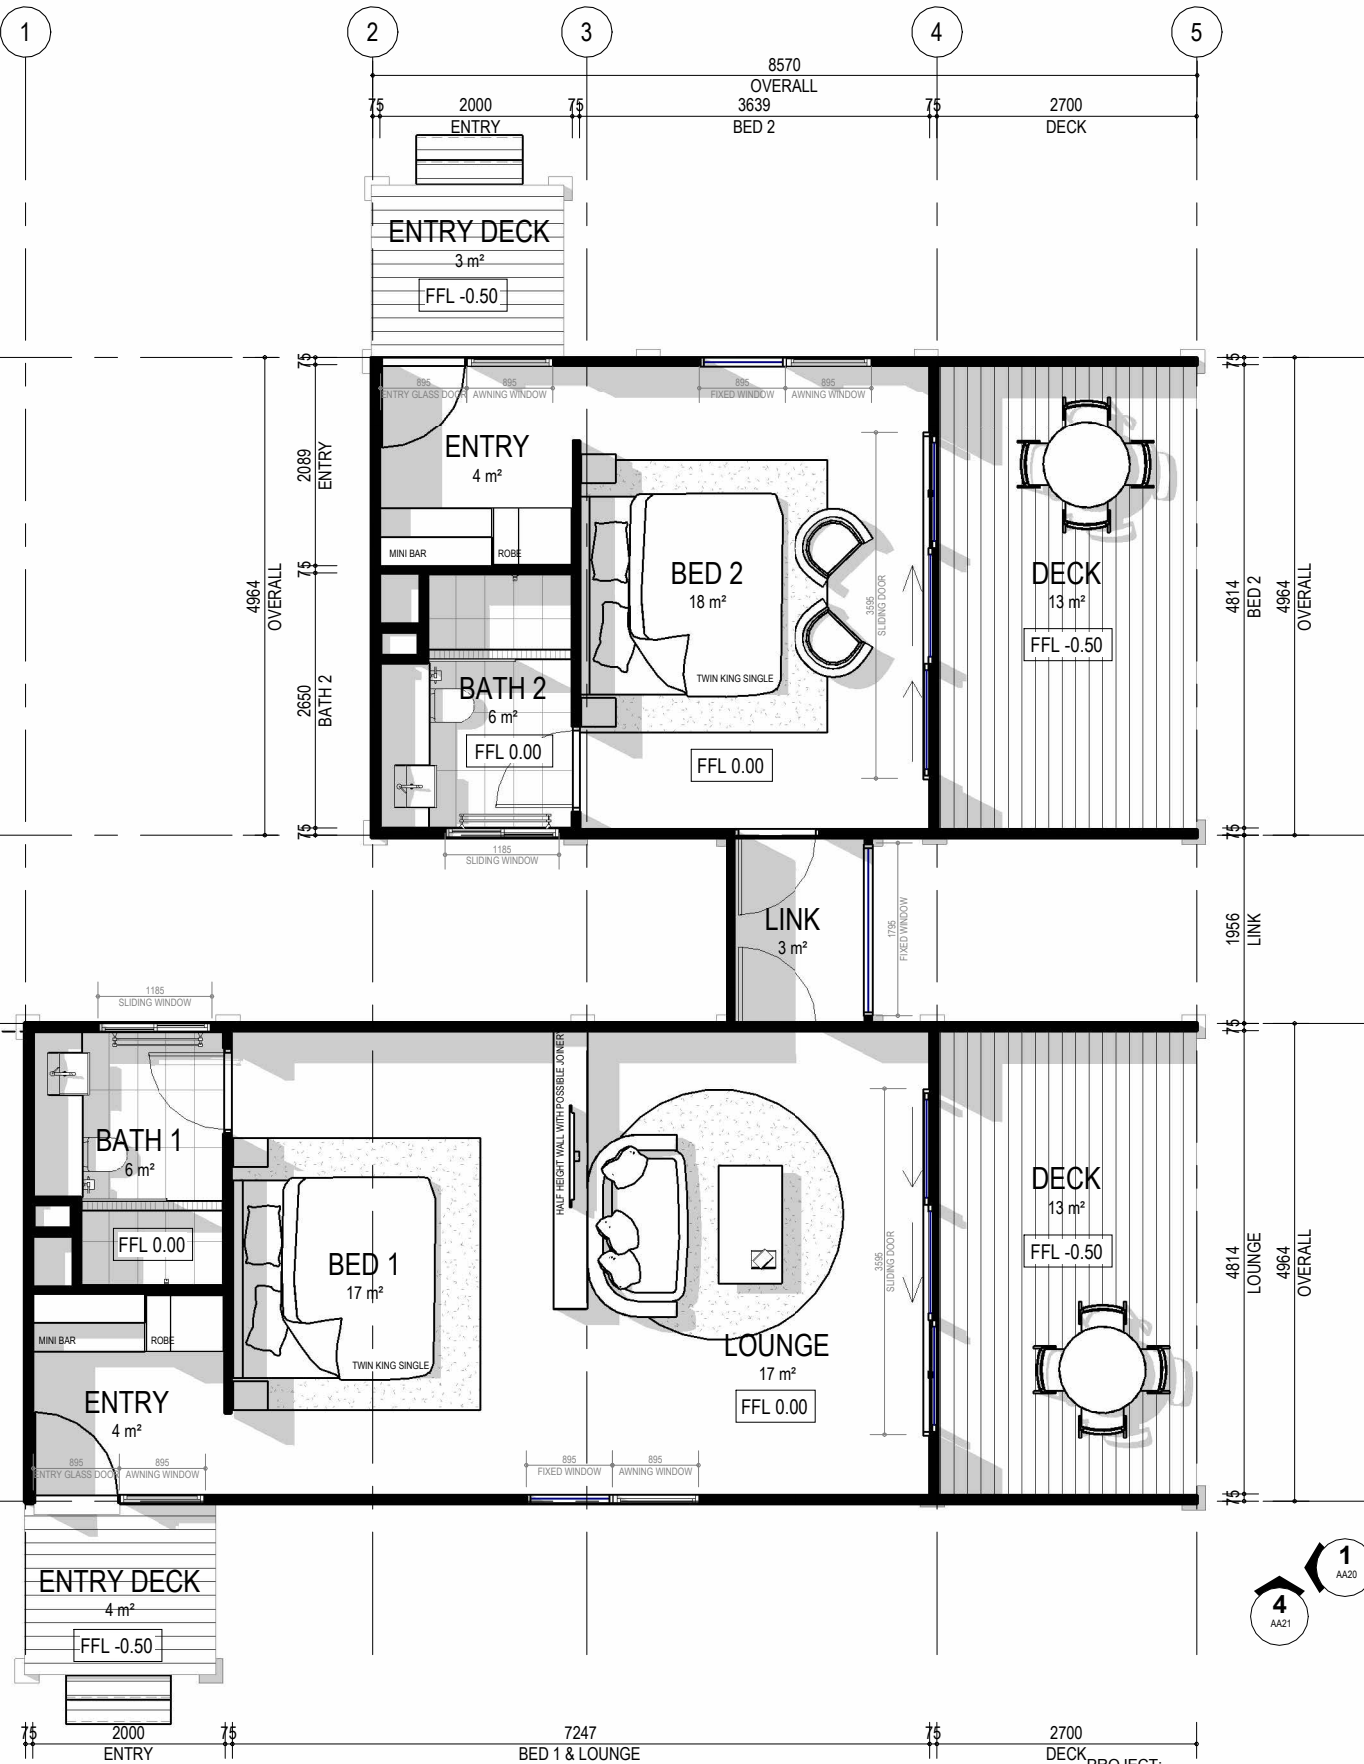


PROJECT:
BAROSSA GLAMPING (DUAL KEY)

ADDRESS:

CLIENT:


DRAFT DRAWINGS

DRAWN MR	SCALE @ A3 1:75	DATE & DESCRIPTION 15/04/2025 FOR INFO
PROJECT NO.	DRAWING FLOOR PLAN	
DRAWING NO. AA10	REVISION A	

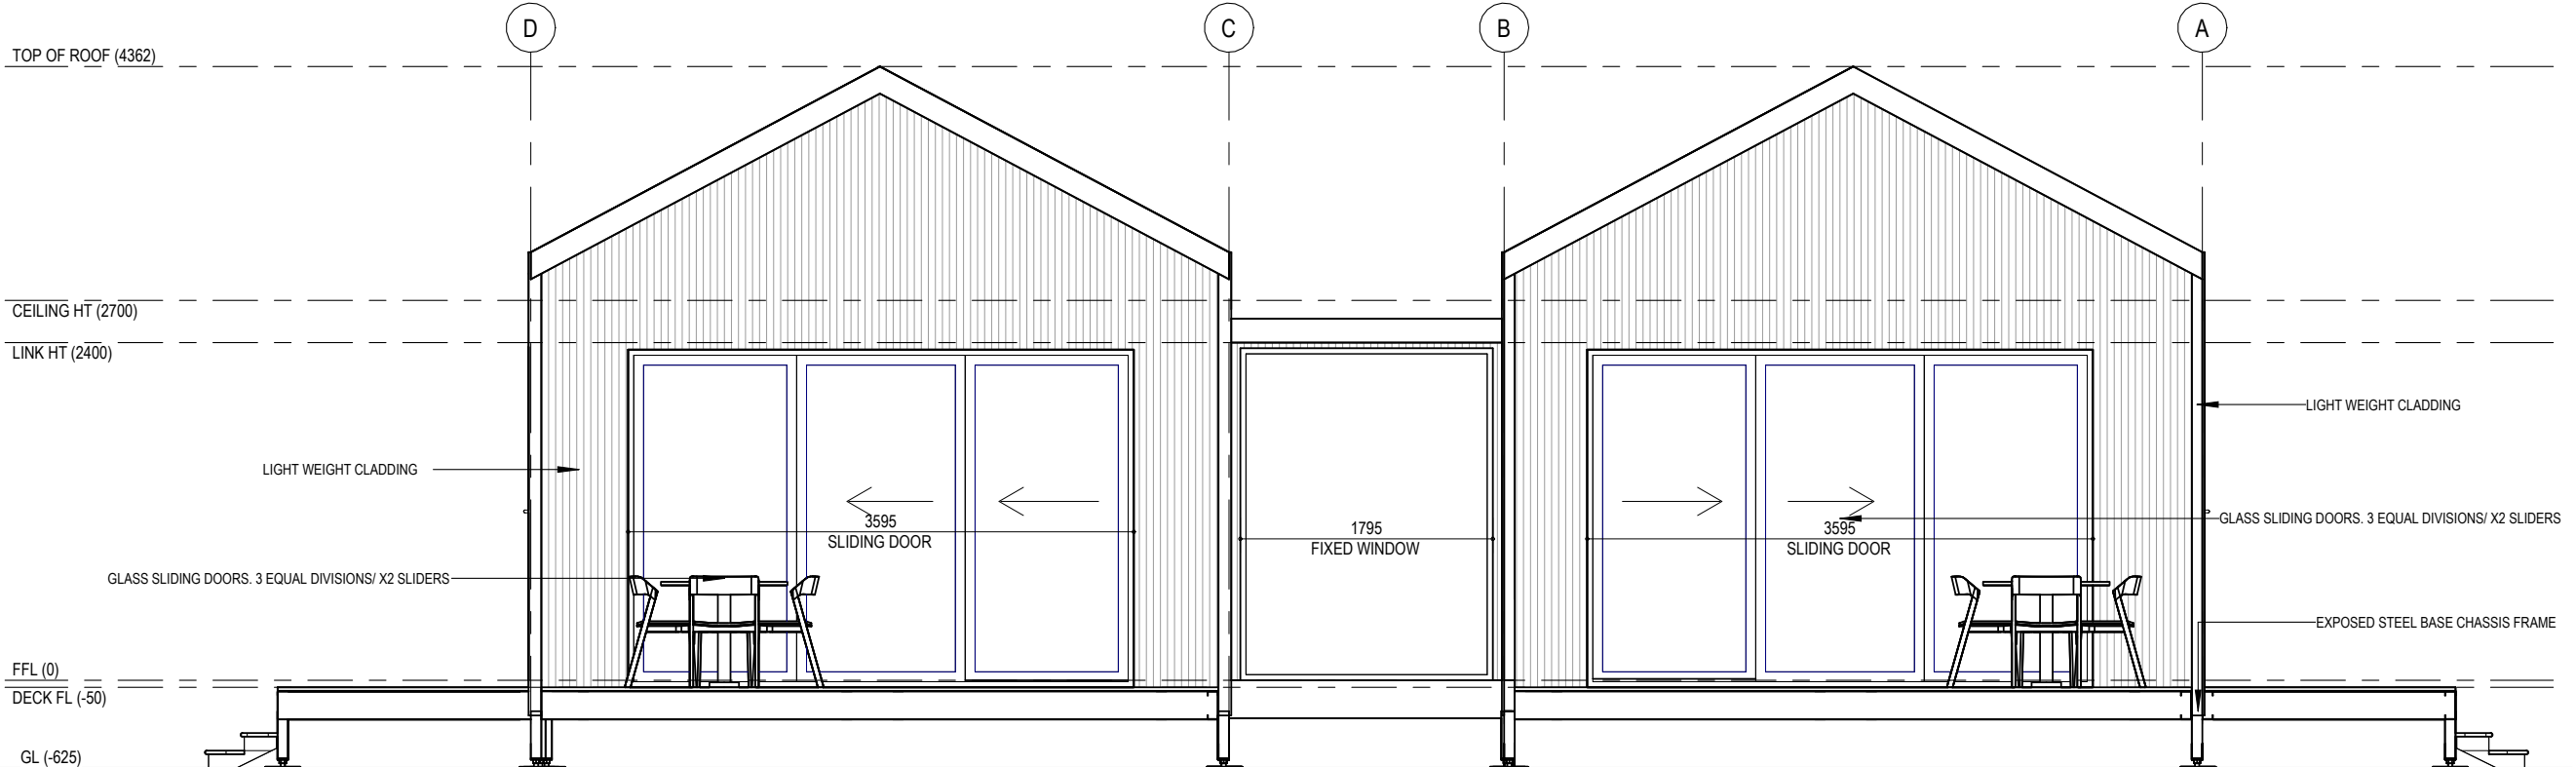

ELEVATION 1

1 : 50

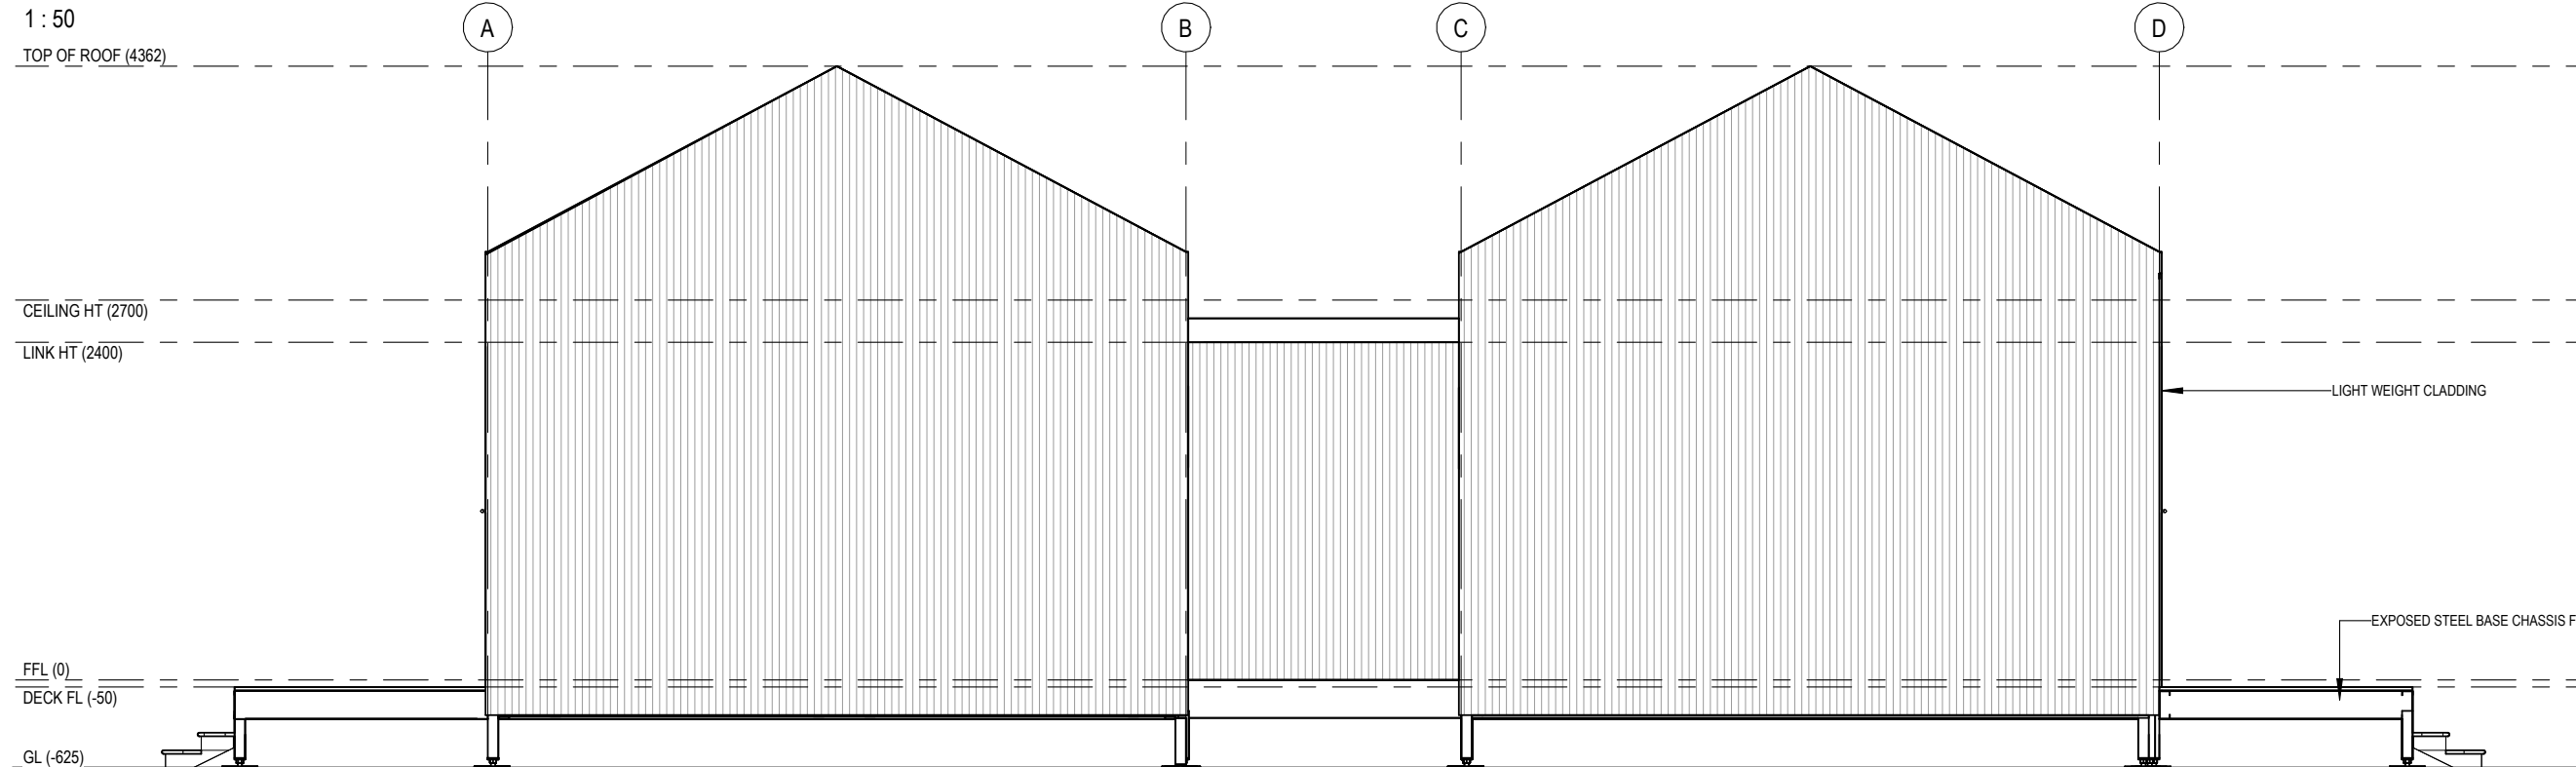

ELEVATION 2

1 : 50

WABI
DESIGN

1. THIS DRAWING IS COPYRIGHT PROTECTED & REMAINS THE PROPERTY OF WABI DESIGN (ABN 74 148 215 070) & ECO STRUCTURES AUSTRALIA (ABN 76 112 623 284) & SHALL NOT BE USED FOR ANY OTHER PURPOSE THAN ORIGINALLY INTENDED.
2. READ FIGURED DIMENSIONS IN PREFERENCE TO SCALE ALL DIMENSIONS IN mm U.O.N.
3. BUILDER TO CHECK AND CONFIRM ALL MEASUREMENTS, LEVELS & DETAILS PRIOR TO THE COMMENCEMENT OF ANY WORK OR FINANCIAL COMMITMENT. BUILDER TO CHECK AND CONFIRM MEASUREMENTS OF EXISTING BUILDING.
4. THIS DRAWING TO BE READ IN CONJUNCTION WITH ALL BUILDING DESIGN DRAWINGS, ARCHITECTURAL NATSPEC SPECIFICATION, ALL CONSULTANTS DRAWINGS AND SPECIFICATIONS & MANUFACTURERS SPECIFICATION.
5. ALL WORKMANSHIP & MATERIALS TO BE IN ACCORDANCE WITH THE MOST CURRENT BUILDING REGULATIONS, S.A.A. CODES & AUSTRALIA STANDARDS.
6. CONCEPTS SHOWN ARE SUBJECT TO RELEVANT AUTHORITY APPROVALS.
7. FURNITURE, FIXTURE & LANDSCAPING FOR ILLUSTRATIVE PURPOSES ONLY.
8. 3D IMAGES FOR ILLUSTRATIVE PURPOSES ONLY.

0 500 1000 1500 mm
SCALE 1: 50 AT ORIGINAL SIZE


PROJECT:
BAROSSA GLAMPING (DUAL KEY)

ADDRESS:

CLIENT:


DRAFT DRAWINGS

DRAWN MR	SCALE @ A3 1 : 50	DATE & DESCRIPTION 15/04/2025 FOR INFO
PROJECT NO.	DRAWING ELEVATIONS	
DRAWING NO. AA20	REVISION A	

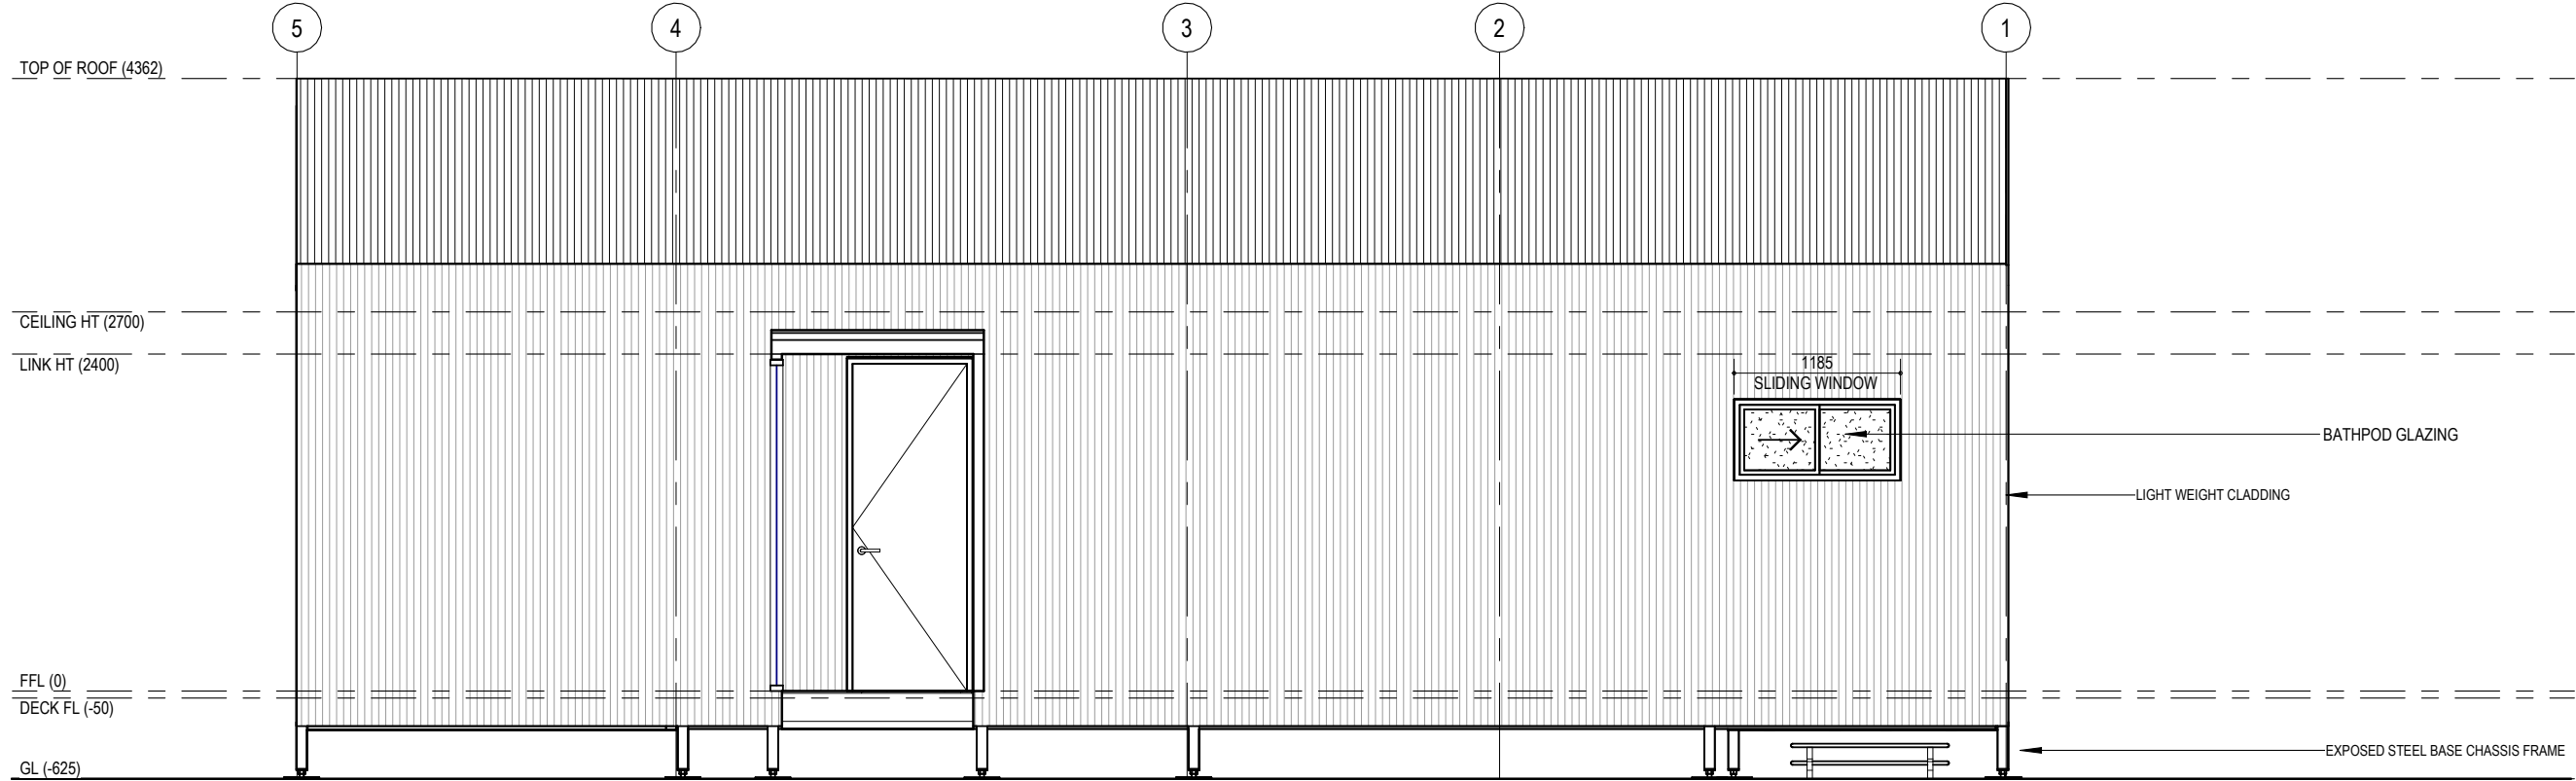

ELEVATION 3

1 : 50

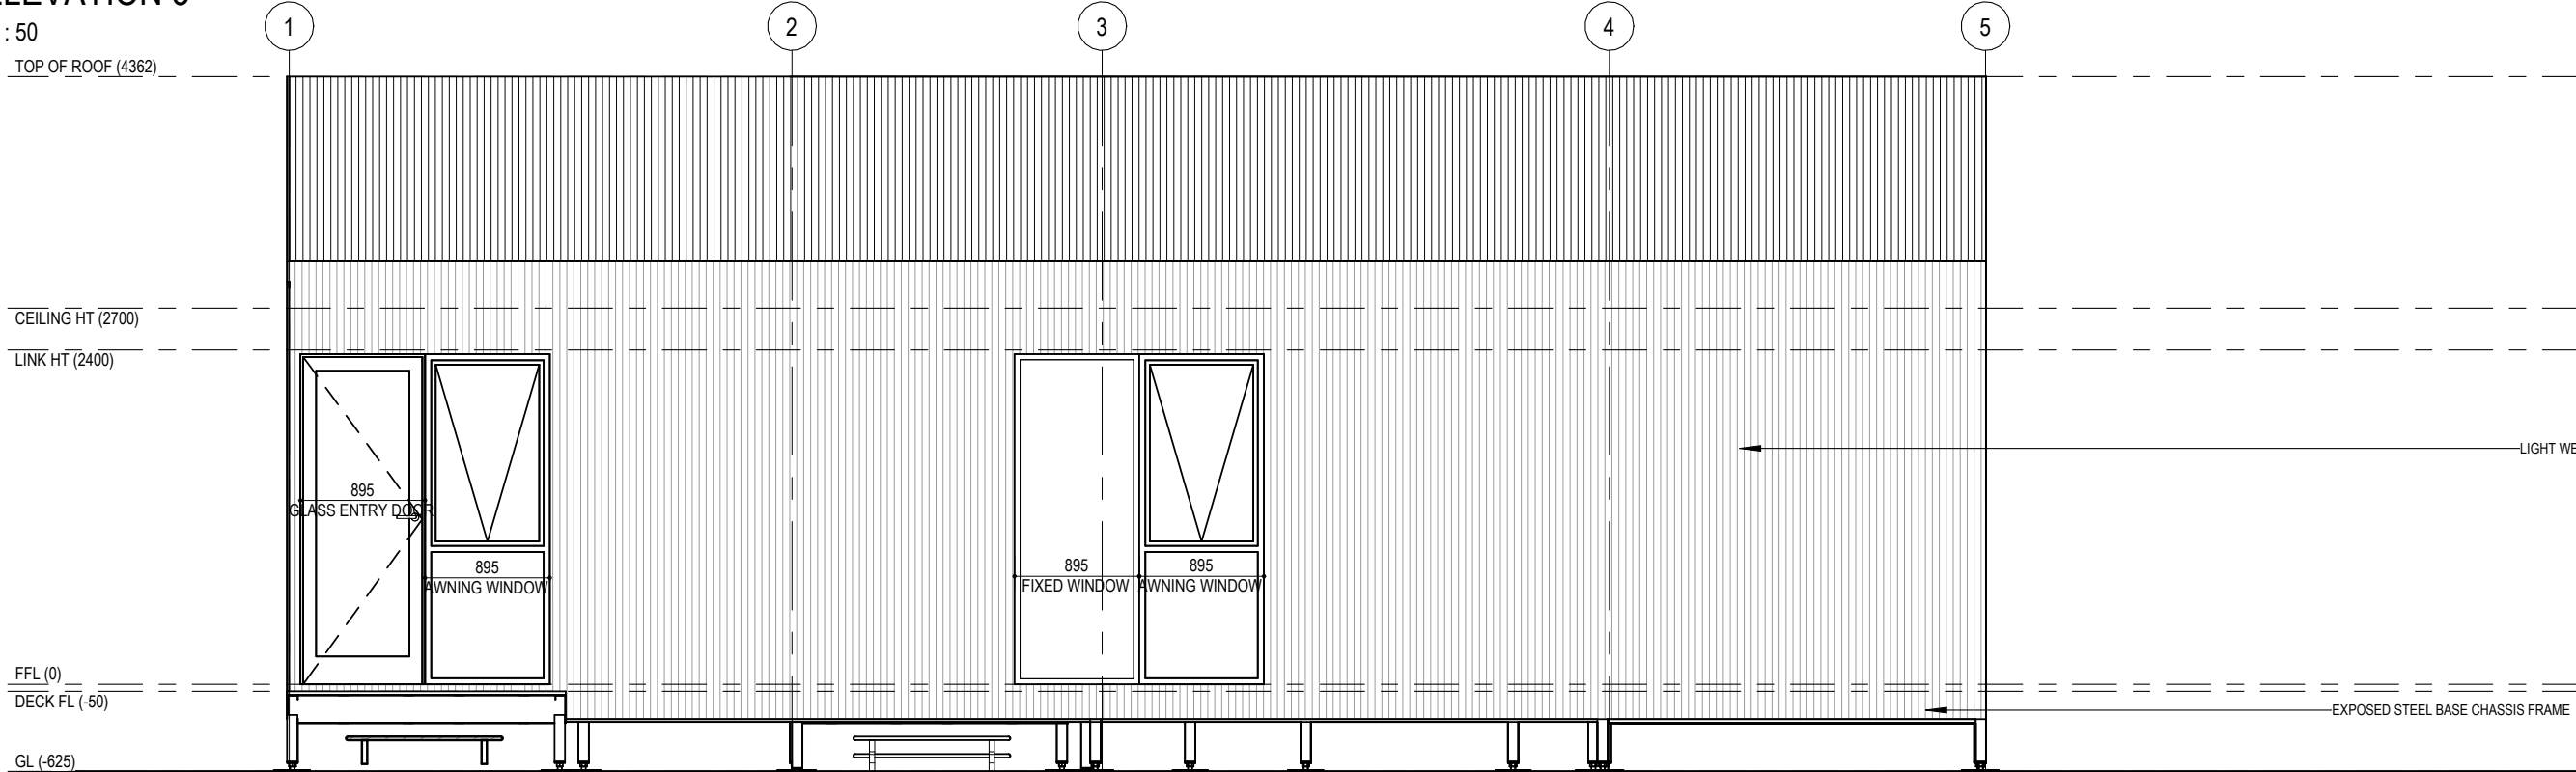

ELEVATION 4

1 : 50

W A B i
DESIGN

1. THIS DRAWING IS COPYRIGHT PROTECTED & REMAINS THE PROPERTY OF WABI DESIGN (ABN 74 148 215 070) & ECO STRUCTURES AUSTRALIA (ABN 76 112 623 284) & SHALL NOT BE USED FOR ANY OTHER PURPOSE THAN ORIGINALLY INTENDED.
2. READ FIGURED DIMENSIONS IN PREFERENCE TO SCALE ALL DIMENSIONS IN mm U.O.N.
3. BUILDER TO CHECK AND CONFIRM ALL MEASUREMENTS, LEVELS & DETAILS PRIOR TO THE COMMENCEMENT OF ANY WORK OR FINANCIAL COMMITMENT. BUILDER TO CHECK AND CONFIRM MEASUREMENTS OF EXISTING BUILDING.
4. THIS DRAWING TO BE READ IN CONJUNCTION WITH ALL BUILDING DESIGN DRAWINGS, ARCHITECTURAL NATSPEC SPECIFICATION, ALL CONSULTANTS DRAWINGS AND SPECIFICATIONS & MANUFACTURERS SPECIFICATION.
5. ALL WORKMANSHIP & MATERIALS TO BE IN ACCORDANCE WITH THE MOST CURRENT BUILDING REGULATIONS, S.A.A. CODES & AUSTRALIA STANDARDS.
6. CONCEPTS SHOWN ARE SUBJECT TO RELEVANT AUTHORITY APPROVALS.
7. FURNITURE, FIXTURE & LANDSCAPING FOR ILLUSTRATIVE PURPOSES ONLY.
8. 3D IMAGES FOR ILLUSTRATIVE PURPOSES ONLY.

0 500 1000 1500 mm
SCALE 1: 50 AT ORIGINAL SIZE


PROJECT:
BAROSSA GLAMPING (DUAL KEY)

ADDRESS:

CLIENT:


DRAFT DRAWINGS

DRAWN MR	SCALE @ A3 1 : 50	DATE & DESCRIPTION 15/04/2025 FOR INFO
PROJECT NO.	DRAWING ELEVATIONS	
DRAWING NO. AA21	REVISION A	

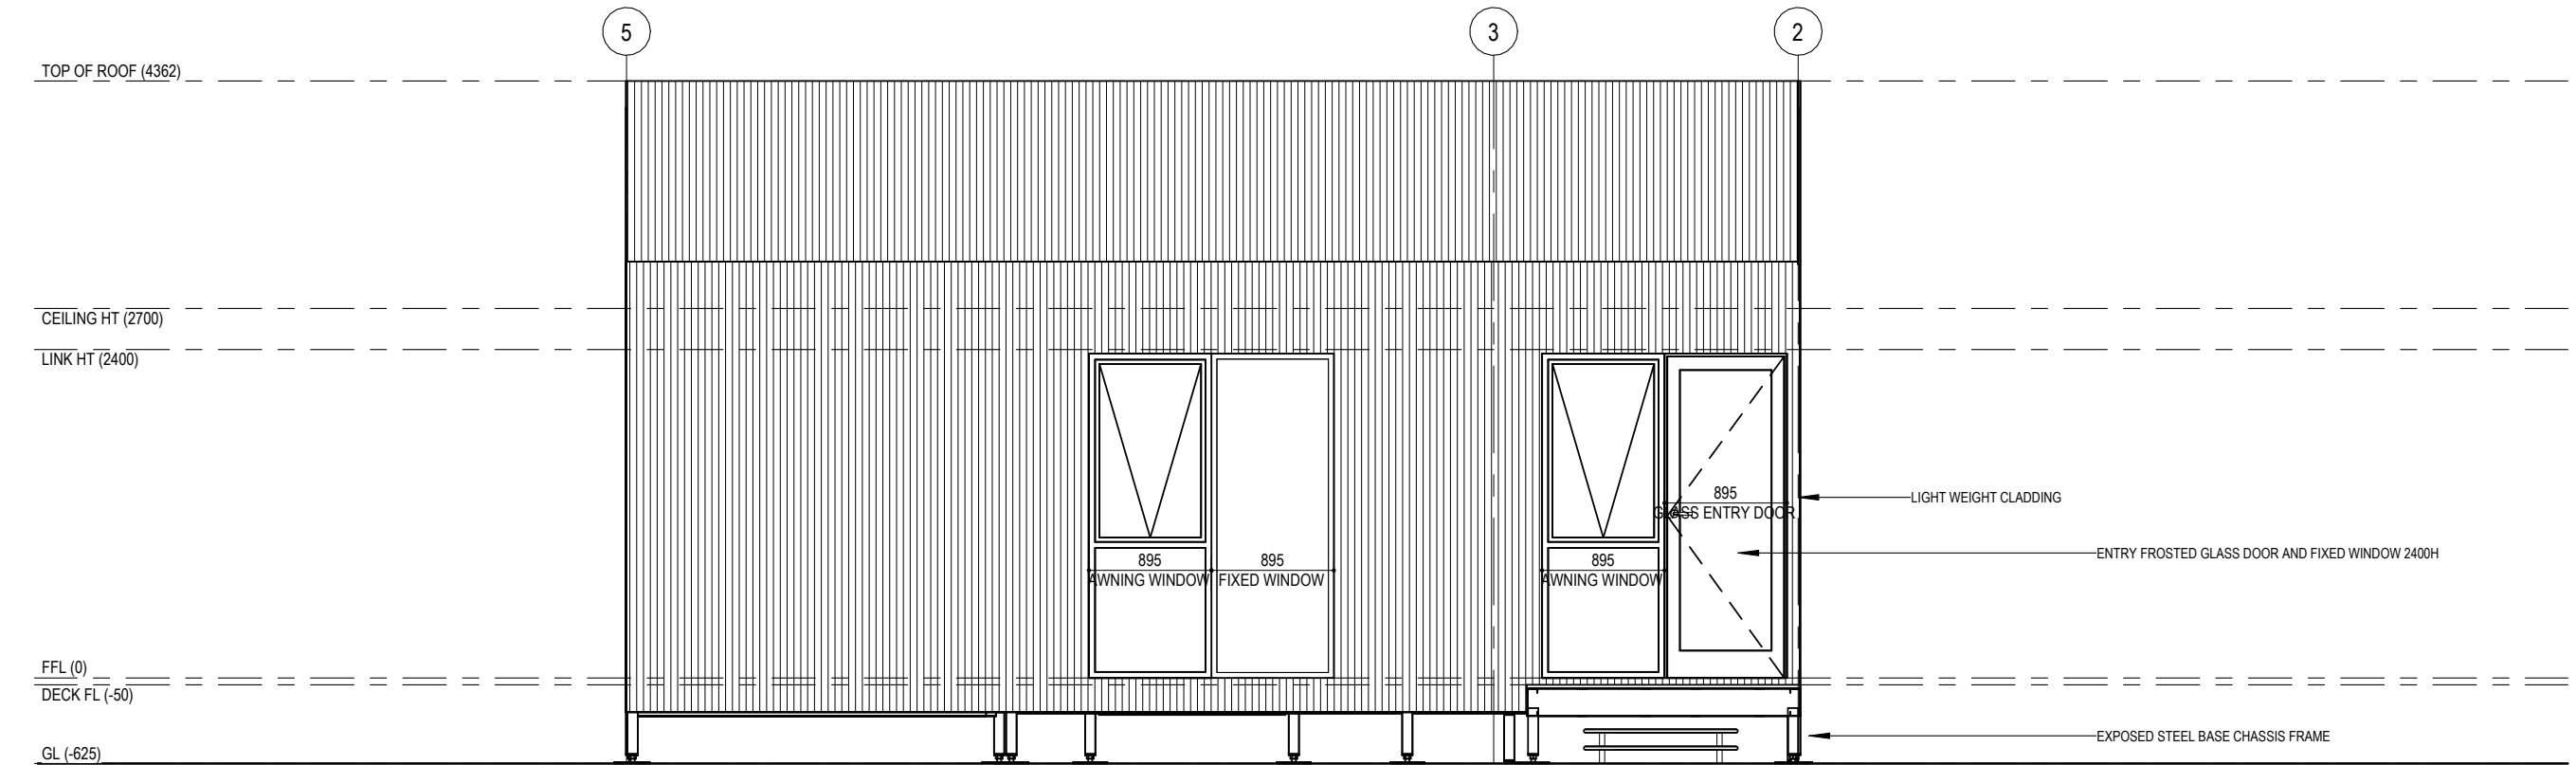

ELEVATION 5

1 : 50

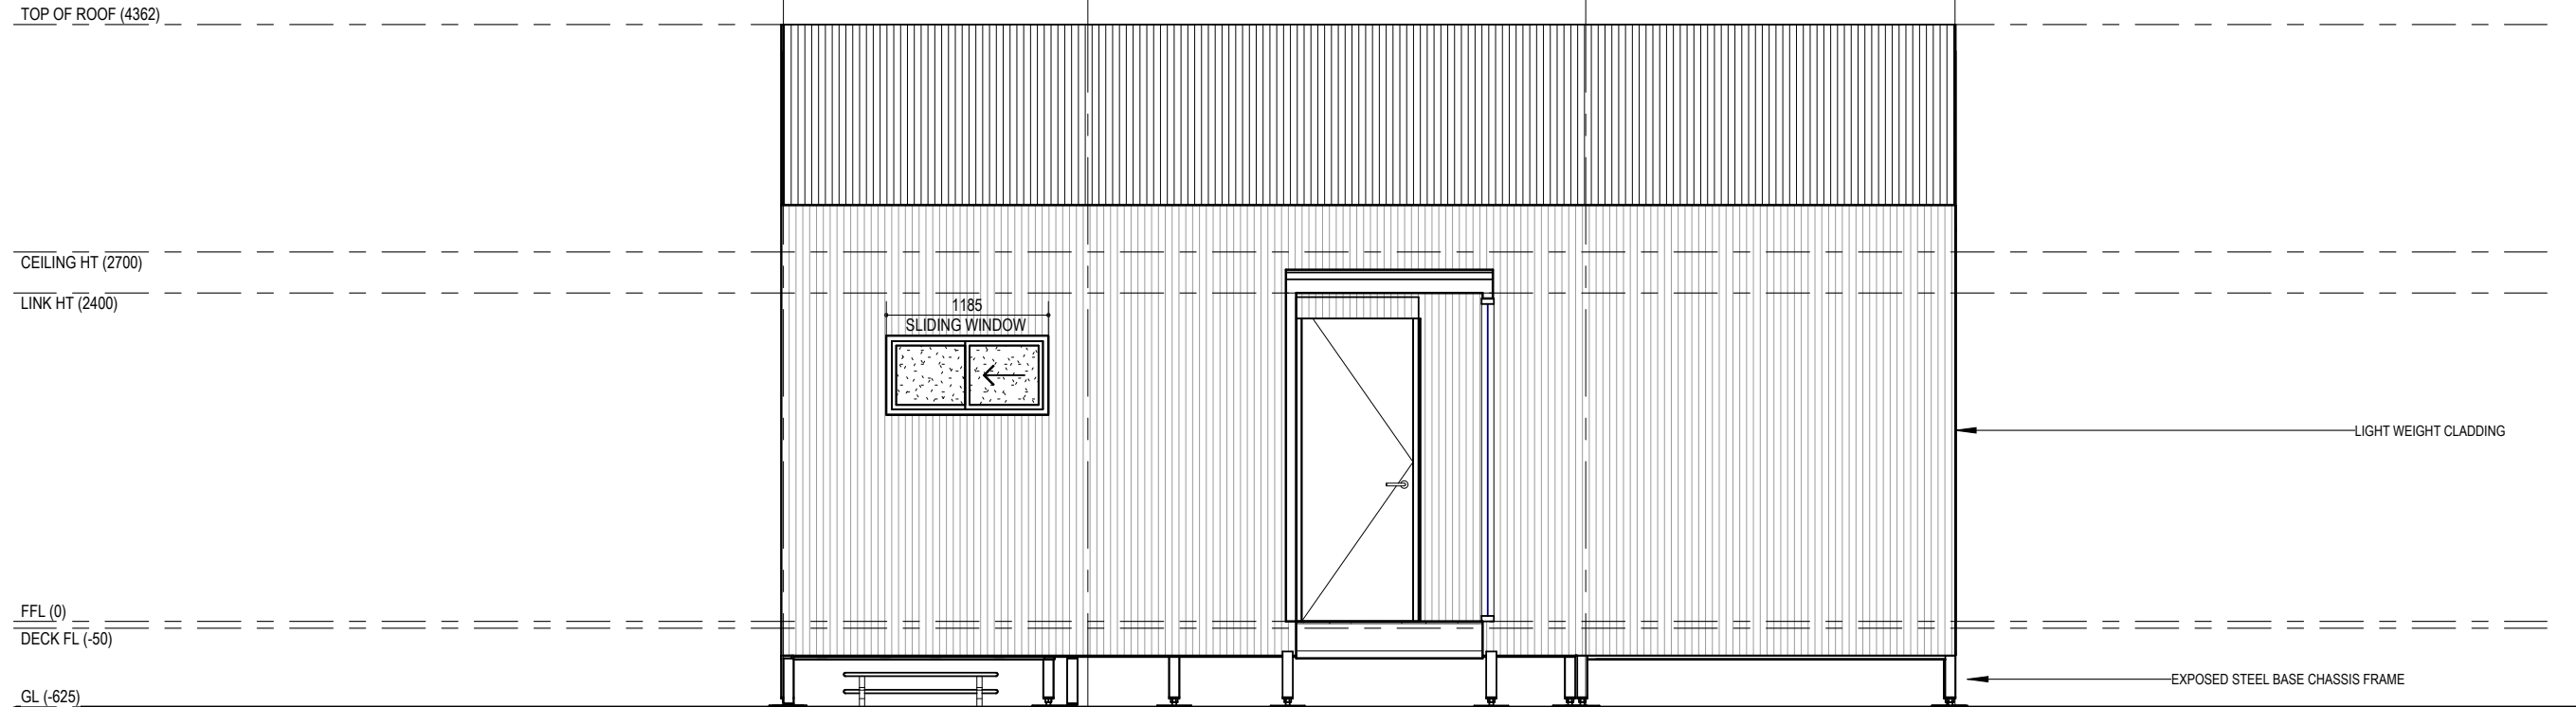

ELEVATION 6

1 : 50

W A B i
DESIGN

1. THIS DRAWING IS COPYRIGHT PROTECTED & REMAINS THE PROPERTY OF WABI DESIGN (ABN 74 148 215 070) & ECO STRUCTURES AUSTRALIA (ABN 76 112 623 284) & SHALL NOT BE USED FOR ANY OTHER PURPOSE THAN ORIGINALLY INTENDED.
2. READ FIGURED DIMENSIONS IN PREFERENCE TO SCALE ALL DIMENSIONS IN mm U.O.N.
3. BUILDER TO CHECK AND CONFIRM ALL MEASUREMENTS, LEVELS & DETAILS PRIOR TO THE COMMENCEMENT OF ANY WORK OR FINANCIAL COMMITMENT. BUILDER TO CHECK AND CONFIRM MEASUREMENTS OF EXISTING BUILDING.
4. THIS DRAWING TO BE READ IN CONJUNCTION WITH ALL BUILDING DESIGN DRAWINGS, ARCHITECTURAL NATSPEC SPECIFICATION, ALL CONSULTANTS DRAWINGS AND SPECIFICATIONS & MANUFACTURERS SPECIFICATION.
5. ALL WORKMANSHIP & MATERIALS TO BE IN ACCORDANCE WITH THE MOST CURRENT BUILDING REGULATIONS, S.A.A. CODES & AUSTRALIA STANDARDS.
6. CONCEPTS SHOWN ARE SUBJECT TO RELEVANT AUTHORITY APPROVALS.
7. FURNITURE, FIXTURE & LANDSCAPING FOR ILLUSTRATIVE PURPOSES ONLY.
8. 3D IMAGES FOR ILLUSTRATIVE PURPOSES ONLY.

0 500 1000 1500 mm
SCALE 1: 50 AT ORIGINAL SIZE


PROJECT:
BAROSSA GLAMPING (DUAL KEY)

ADDRESS:


CLIENT:

DRAFT DRAWINGS


DRAWN MR	SCALE @ A3 1 : 50	DATE & DESCRIPTION 15/04/2025 FOR INFO
PROJECT NO.	DRAWING ELEVATIONS	
DRAWING NO. AA22	REVISION A	

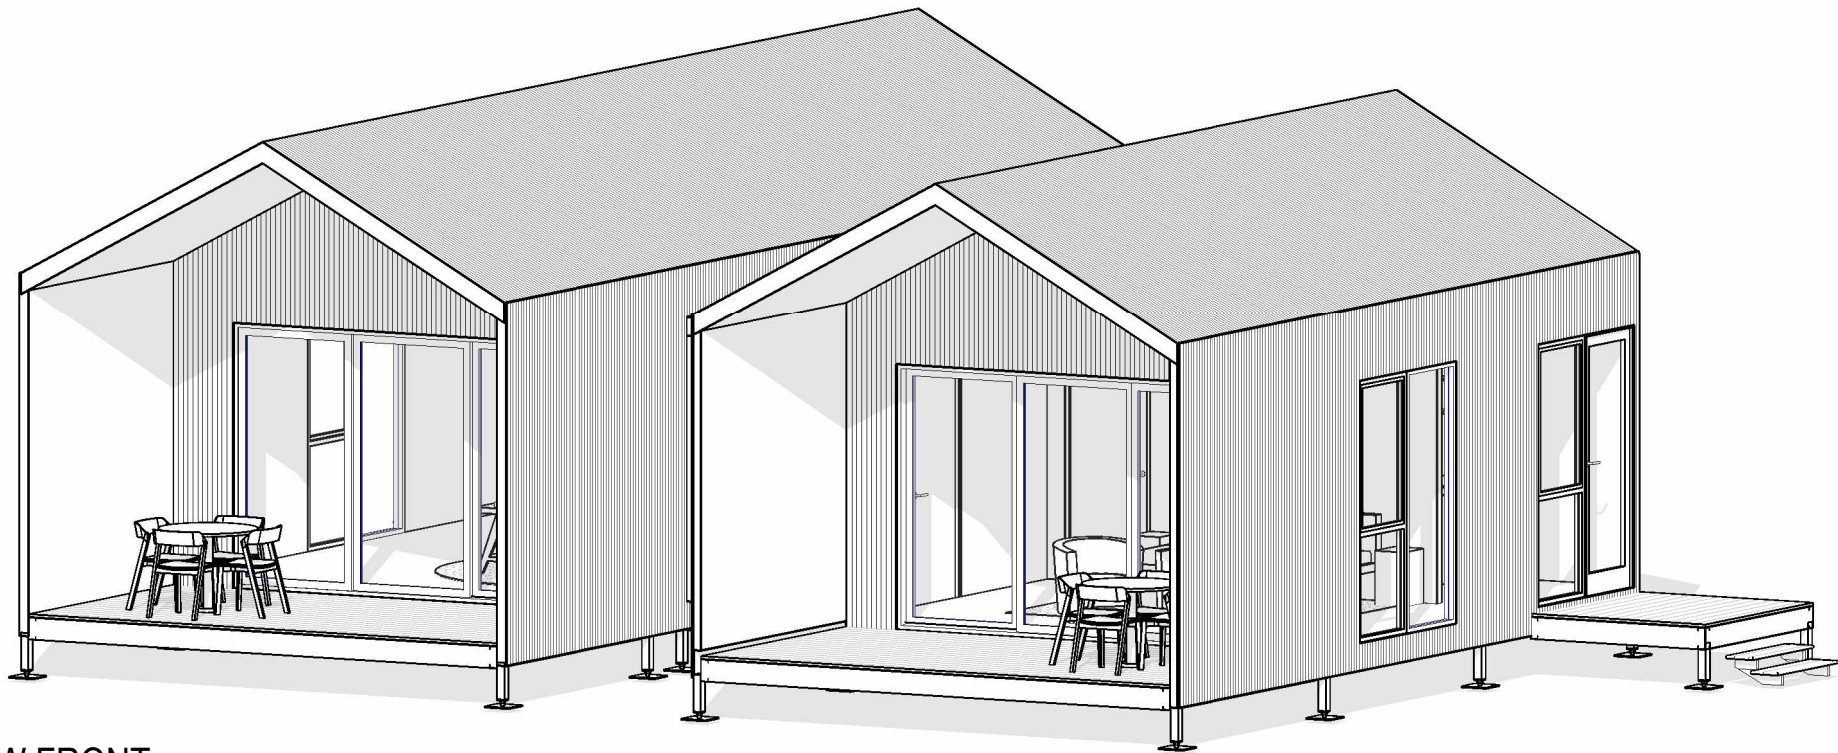

3D VIEW FRONT

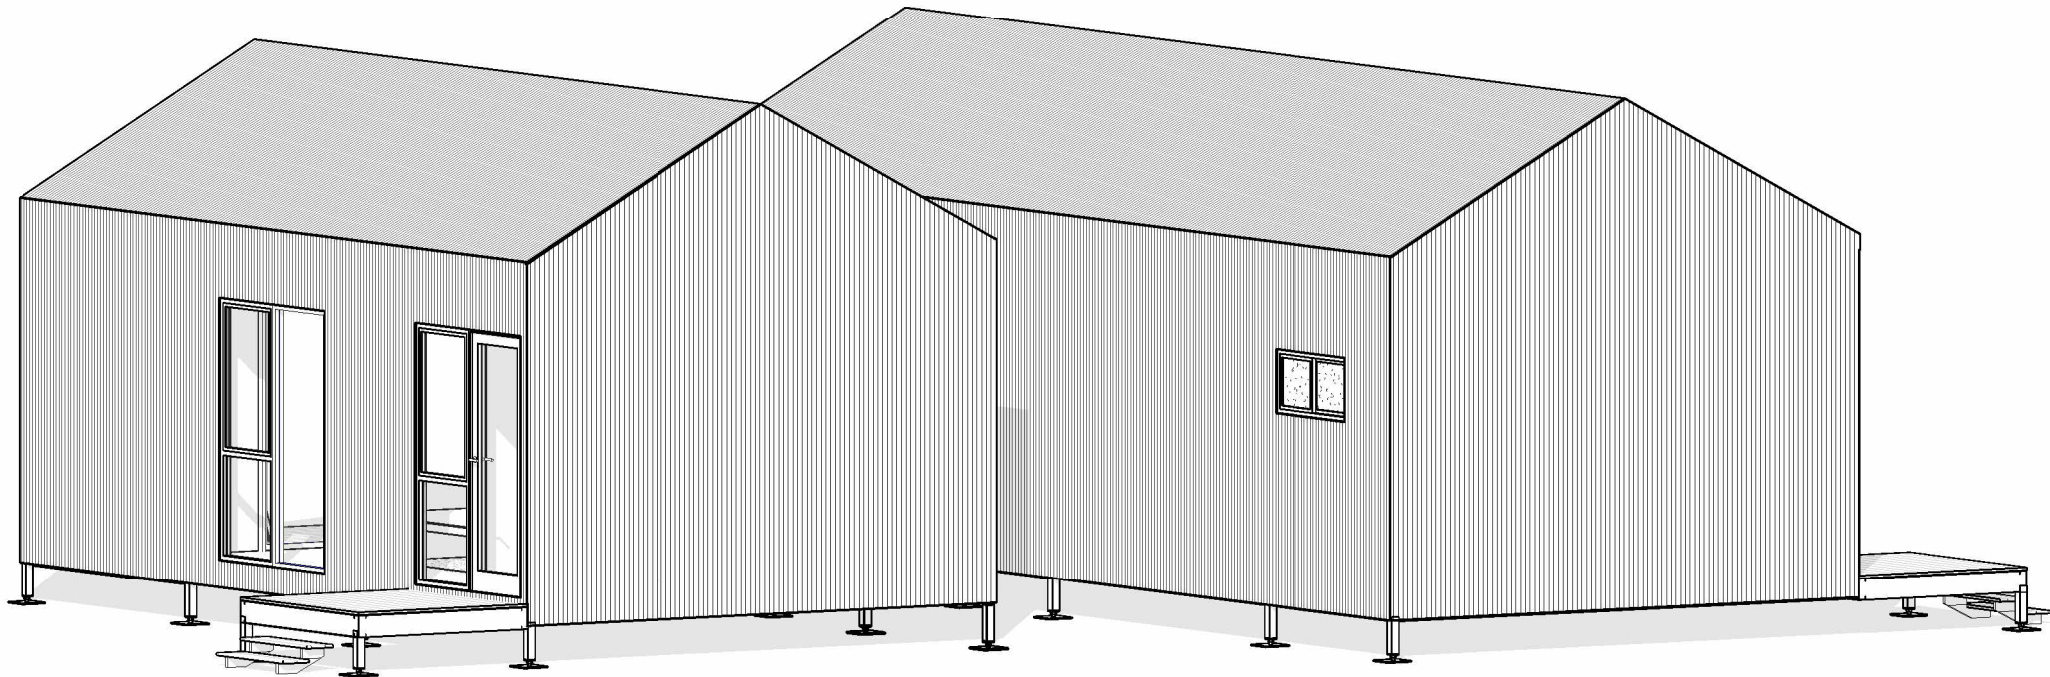

3D VIEW BACK

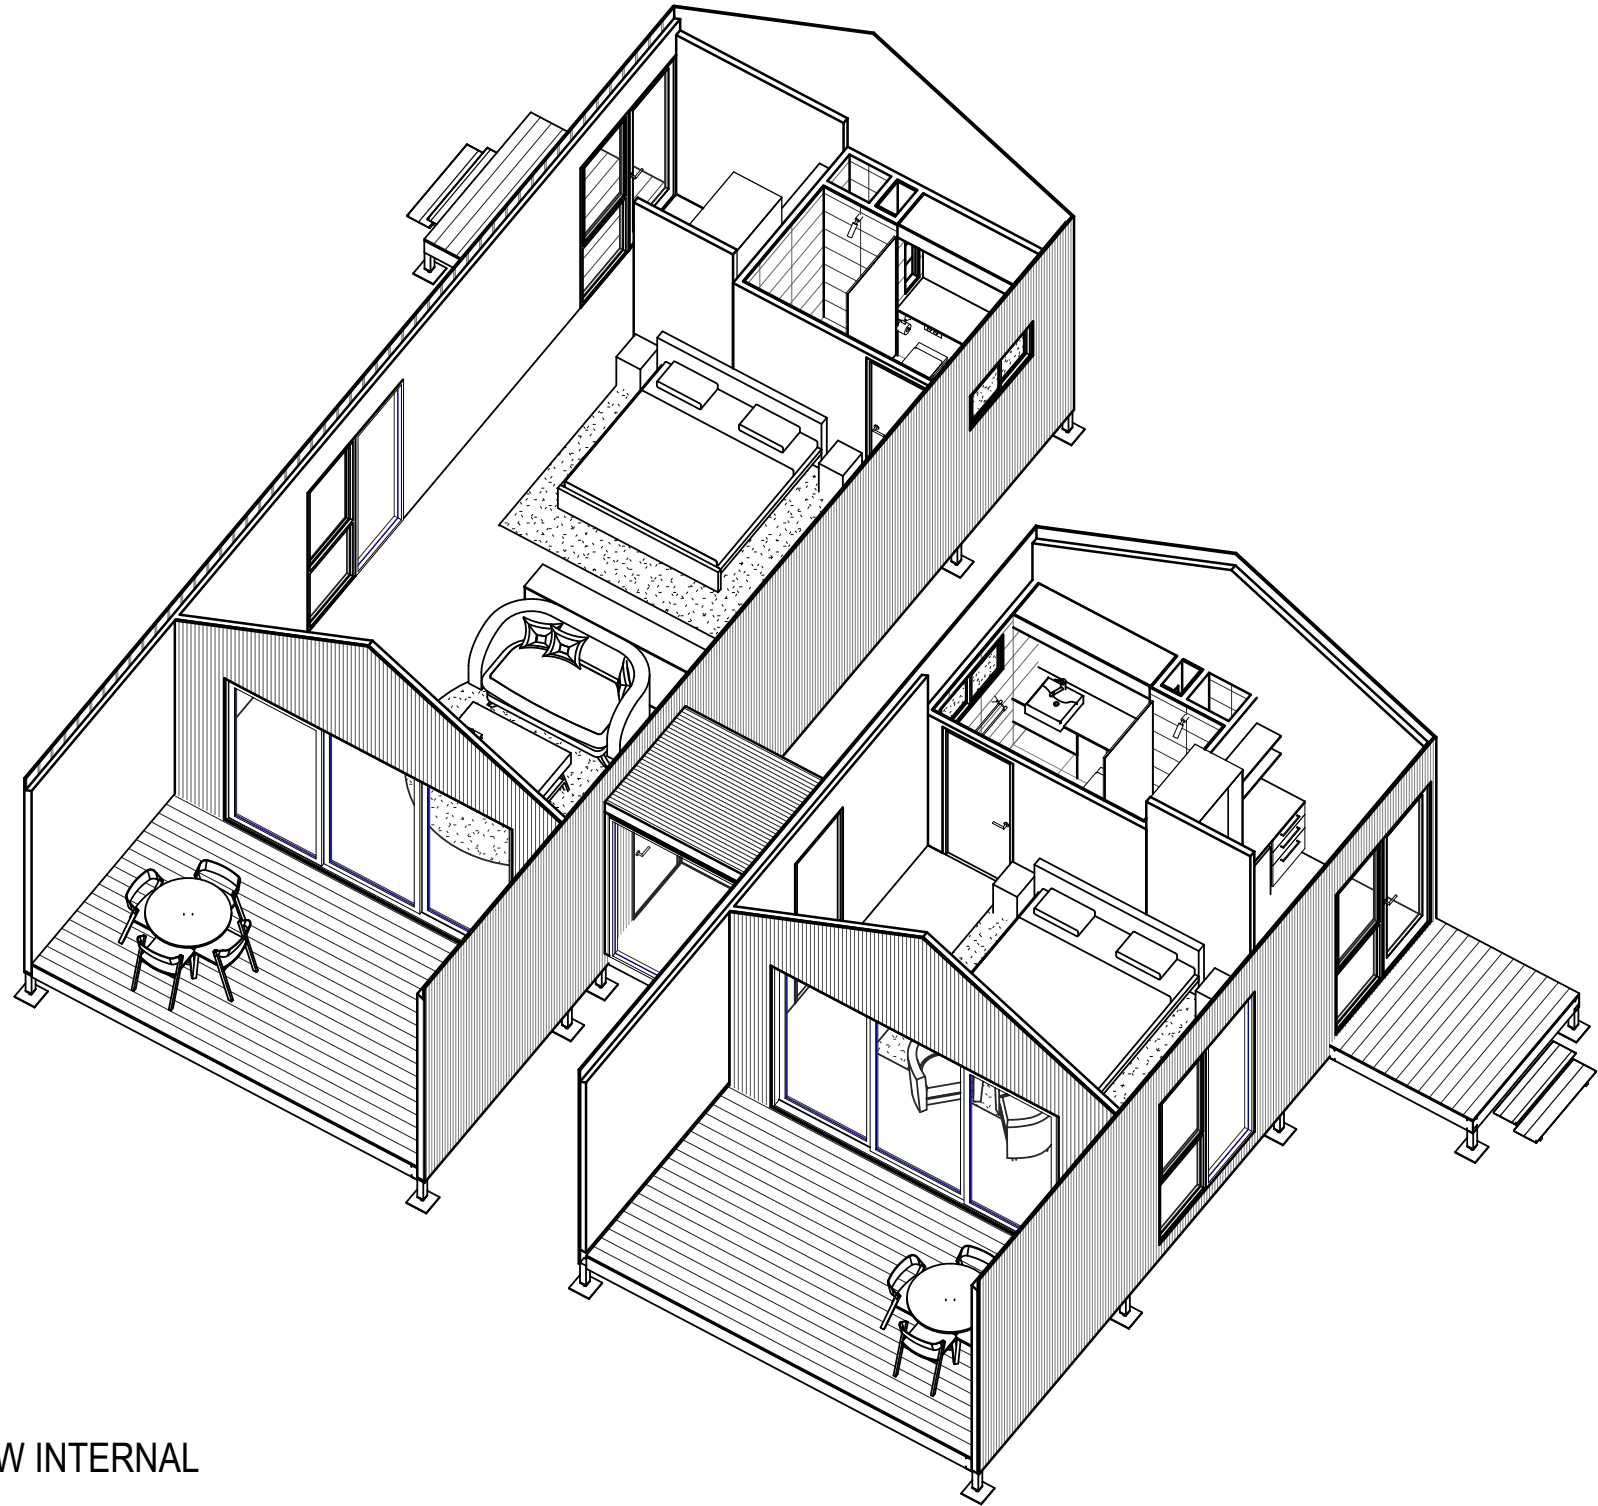

3D VIEW INTERNAL

1. THIS DRAWING IS COPYRIGHT PROTECTED & REMAINS THE PROPERTY OF WABI DESIGN (ABN 74 148 215 070) & ECO STRUCTURES AUSTRALIA (ABN 76 112 623 284) & SHALL NOT BE USED FOR ANY OTHER PURPOSE THAN ORIGINALLY INTENDED.
2. READ FIGURED DIMENSIONS IN PREFERENCE TO SCALE ALL DIMENSIONS IN mm U.O.N.
3. BUILDER TO CHECK AND CONFIRM ALL MEASUREMENTS, LEVELS & DETAILS PRIOR TO THE COMMENCEMENT OF ANY WORK OR FINANCIAL COMMITMENT. BUILDER TO CHECK AND CONFIRM MEASUREMENTS OF EXISTING BUILDING.
4. THIS DRAWING TO BE READ IN CONJUNCTION WITH ALL BUILDING DESIGN DRAWINGS, ARCHITECTURAL NATSPEC SPECIFICATION, ALL CONSULTANTS DRAWINGS AND SPECIFICATIONS & MANUFACTURERS SPECIFICATION.
5. ALL WORKMANSHIP & MATERIALS TO BE IN ACCORDANCE WITH THE MOST CURRENT BUILDING REGULATIONS, S.A.A. CODES & AUSTRALIA STANDARDS.
6. CONCEPTS SHOWN ARE SUBJECT TO RELEVANT AUTHORITY APPROVALS.
7. FURNITURE, FIXTURE & LANDSCAPING FOR ILLUSTRATIVE PURPOSES ONLY.
8. 3D IMAGES FOR ILLUSTRATIVE PURPOSES ONLY.

PROJECT:
BAROSSA GLAMPING (DUAL KEY)

ADDRESS:

CLIENT:

DRAFT DRAWINGS

DRAWN MR	SCALE @ A3	DATE & DESCRIPTION 15/04/2025 FOR INFO
PROJECT NO.	DRAWING 3D VIEWS INTERNAL	
DRAWING NO. AA12	REVISION	A