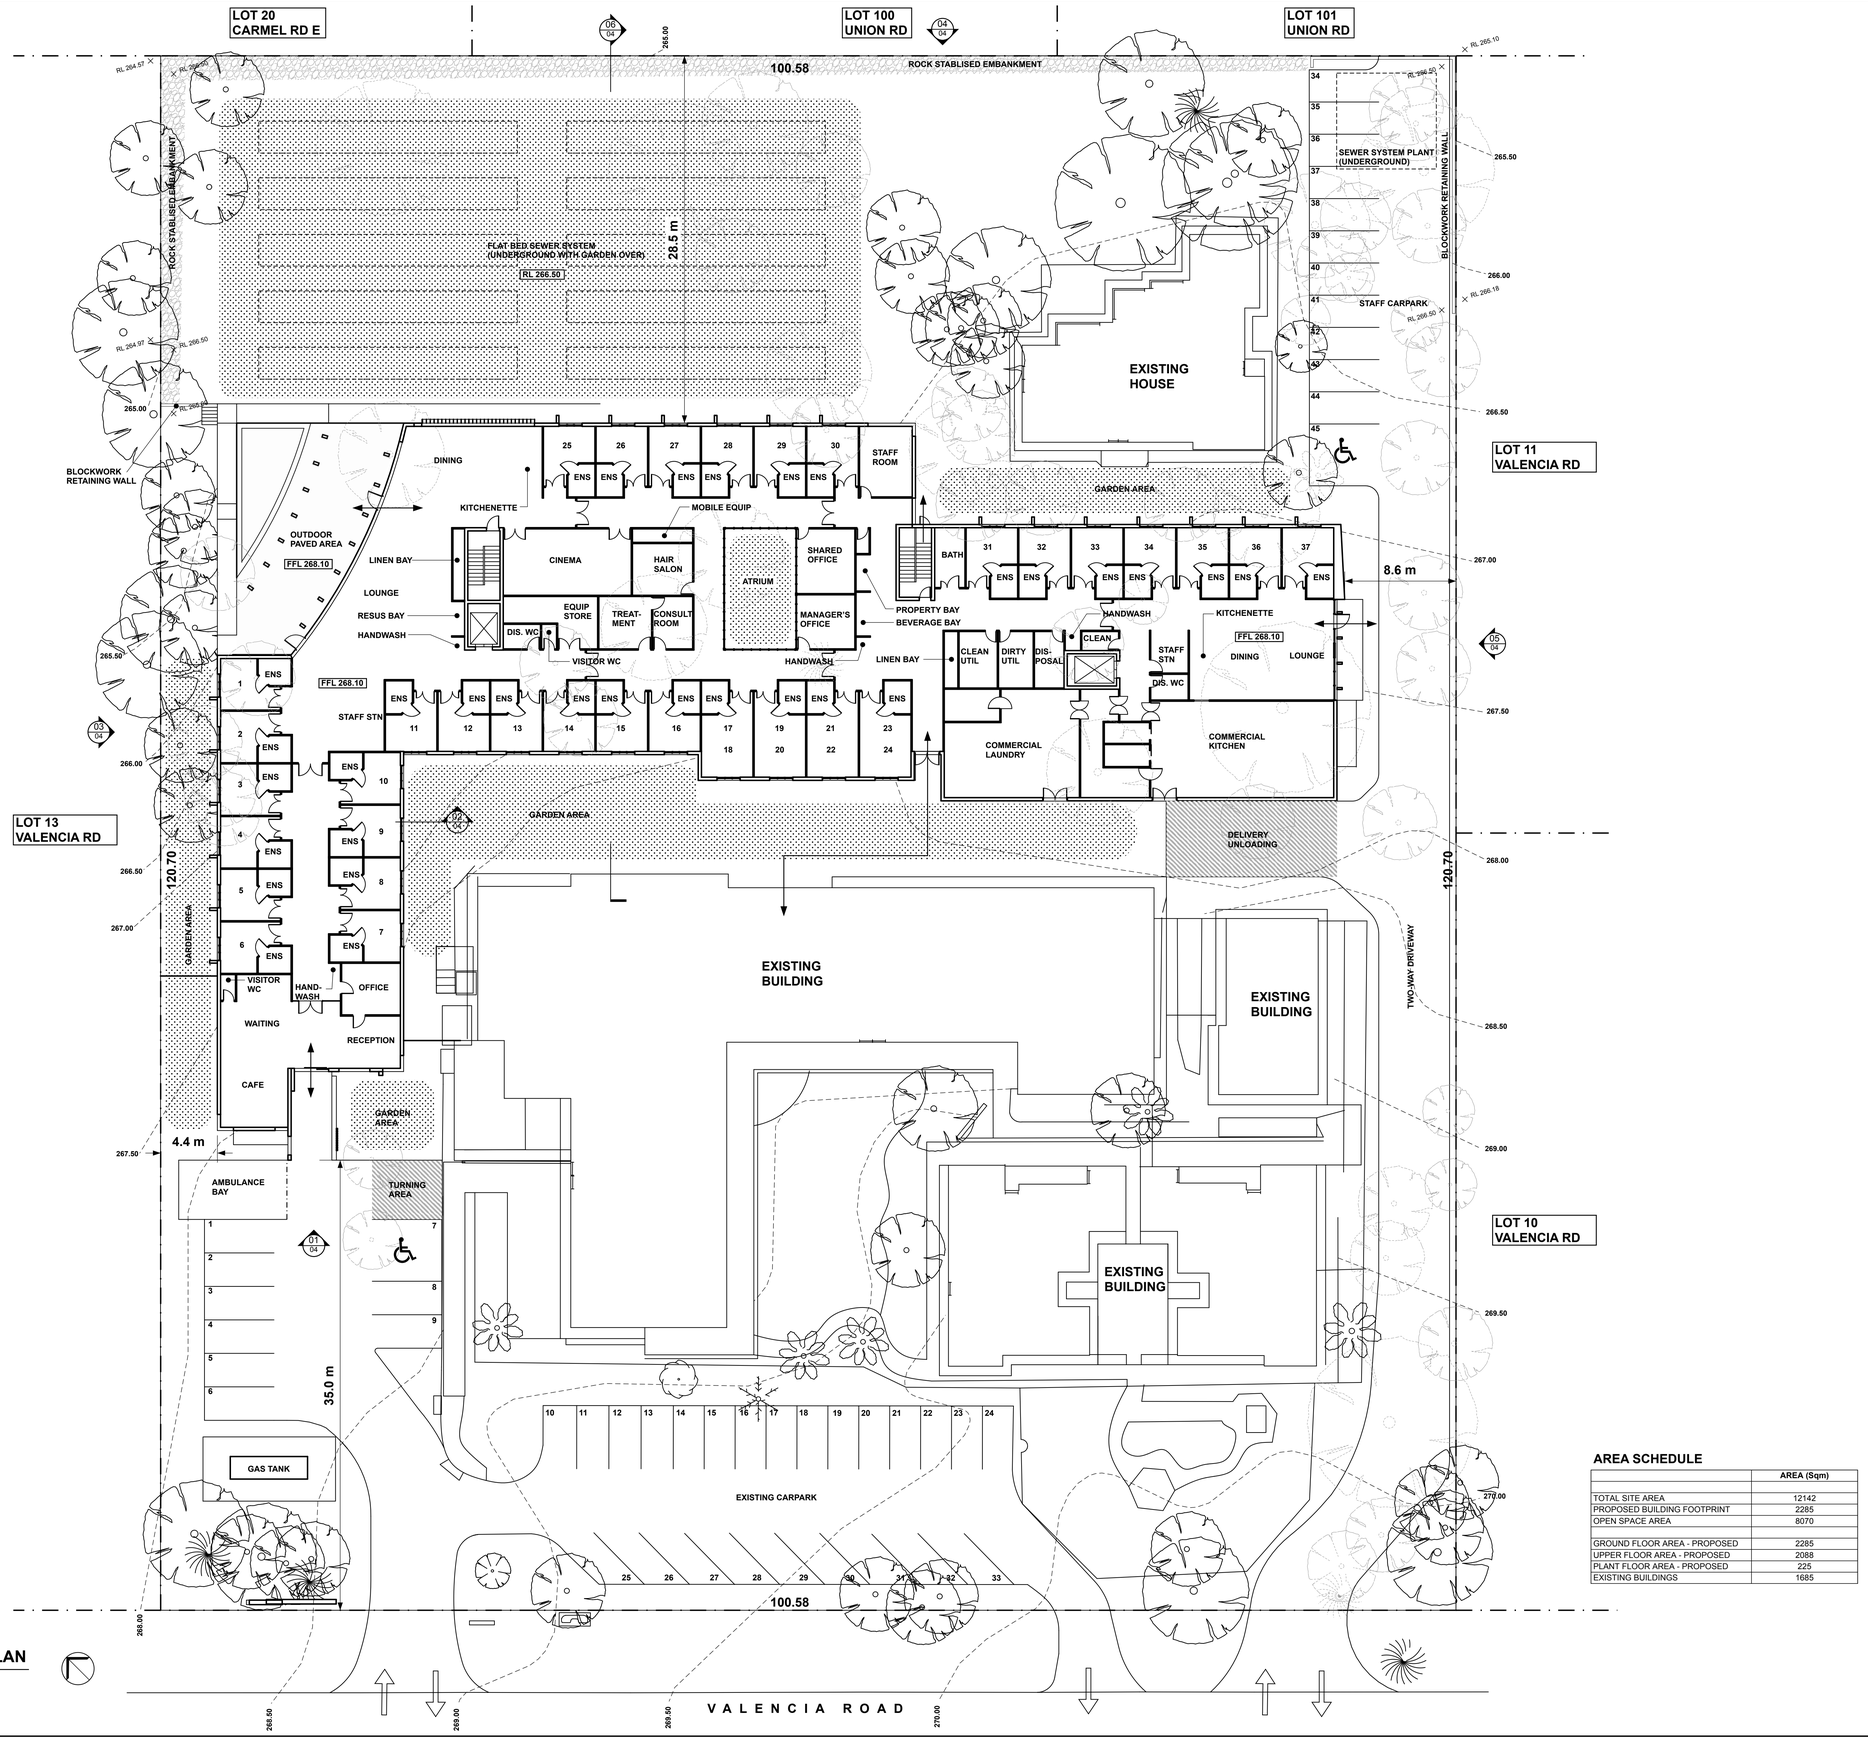


GROUND FLOOR & SITE PLAN

1:200

AREA SCHEDULE

	AREA (Sqm)
TOTAL SITE AREA	12142
PROPOSED BUILDING FOOTPRINT	2285
OPEN SPACE AREA	8070
GROUND FLOOR AREA - PROPOSED	2285
UPPER FLOOR AREA - PROPOSED	2088
PLANT FLOOR AREA - PROPOSED	225
EXISTING BUILDINGS	1685

DESIGNER:

FERHAN DESIGN

FERHAN DESIGNS PTY LTD
UNIT 3 /220 STAR STREET
WELSHPOOL
WA 6106

TELEPHONE 0402 427 059
EMAIL cfl@ferhandesign.com.au
WEB www.ferhandesigns.com.au

CLIENT:

BURSWOOD CARE
16 DUNCAN STREET
BURSWOOD WA 6100
TELEPHONE 08 9250 5225
EMAIL admin@landpropertygroup.com.au

PROJECT:

VALENCIA NURSING CARE
24 VALENCIA ROAD
CARMEL WA 6076

REVISIONS:

Number	Details	Date
A	Preliminary Issue	14/11/16
B	Client Approval	21/11/16
C	Details Added	07/07/17
D	Drawings Added	27/07/17
E	Traffic Engineer Amendments	25/08/17

DRAWING TITLE:
GROUND FLOOR & SITE PLAN

DRAWING No: SD001

Project No: FH 0268-16

PROJECT:
Valencia Aged Care
(Lot 7) 24 Valencia Road
Carmel WA

Scale: 1:200 @ B1

Date: October 4, 2017


Drawn: AP

These drawings are copyright © 2017

NOT FOR CONSTRUCTION

For Planning Approval

SCALE 1:200 B1 REVISION E

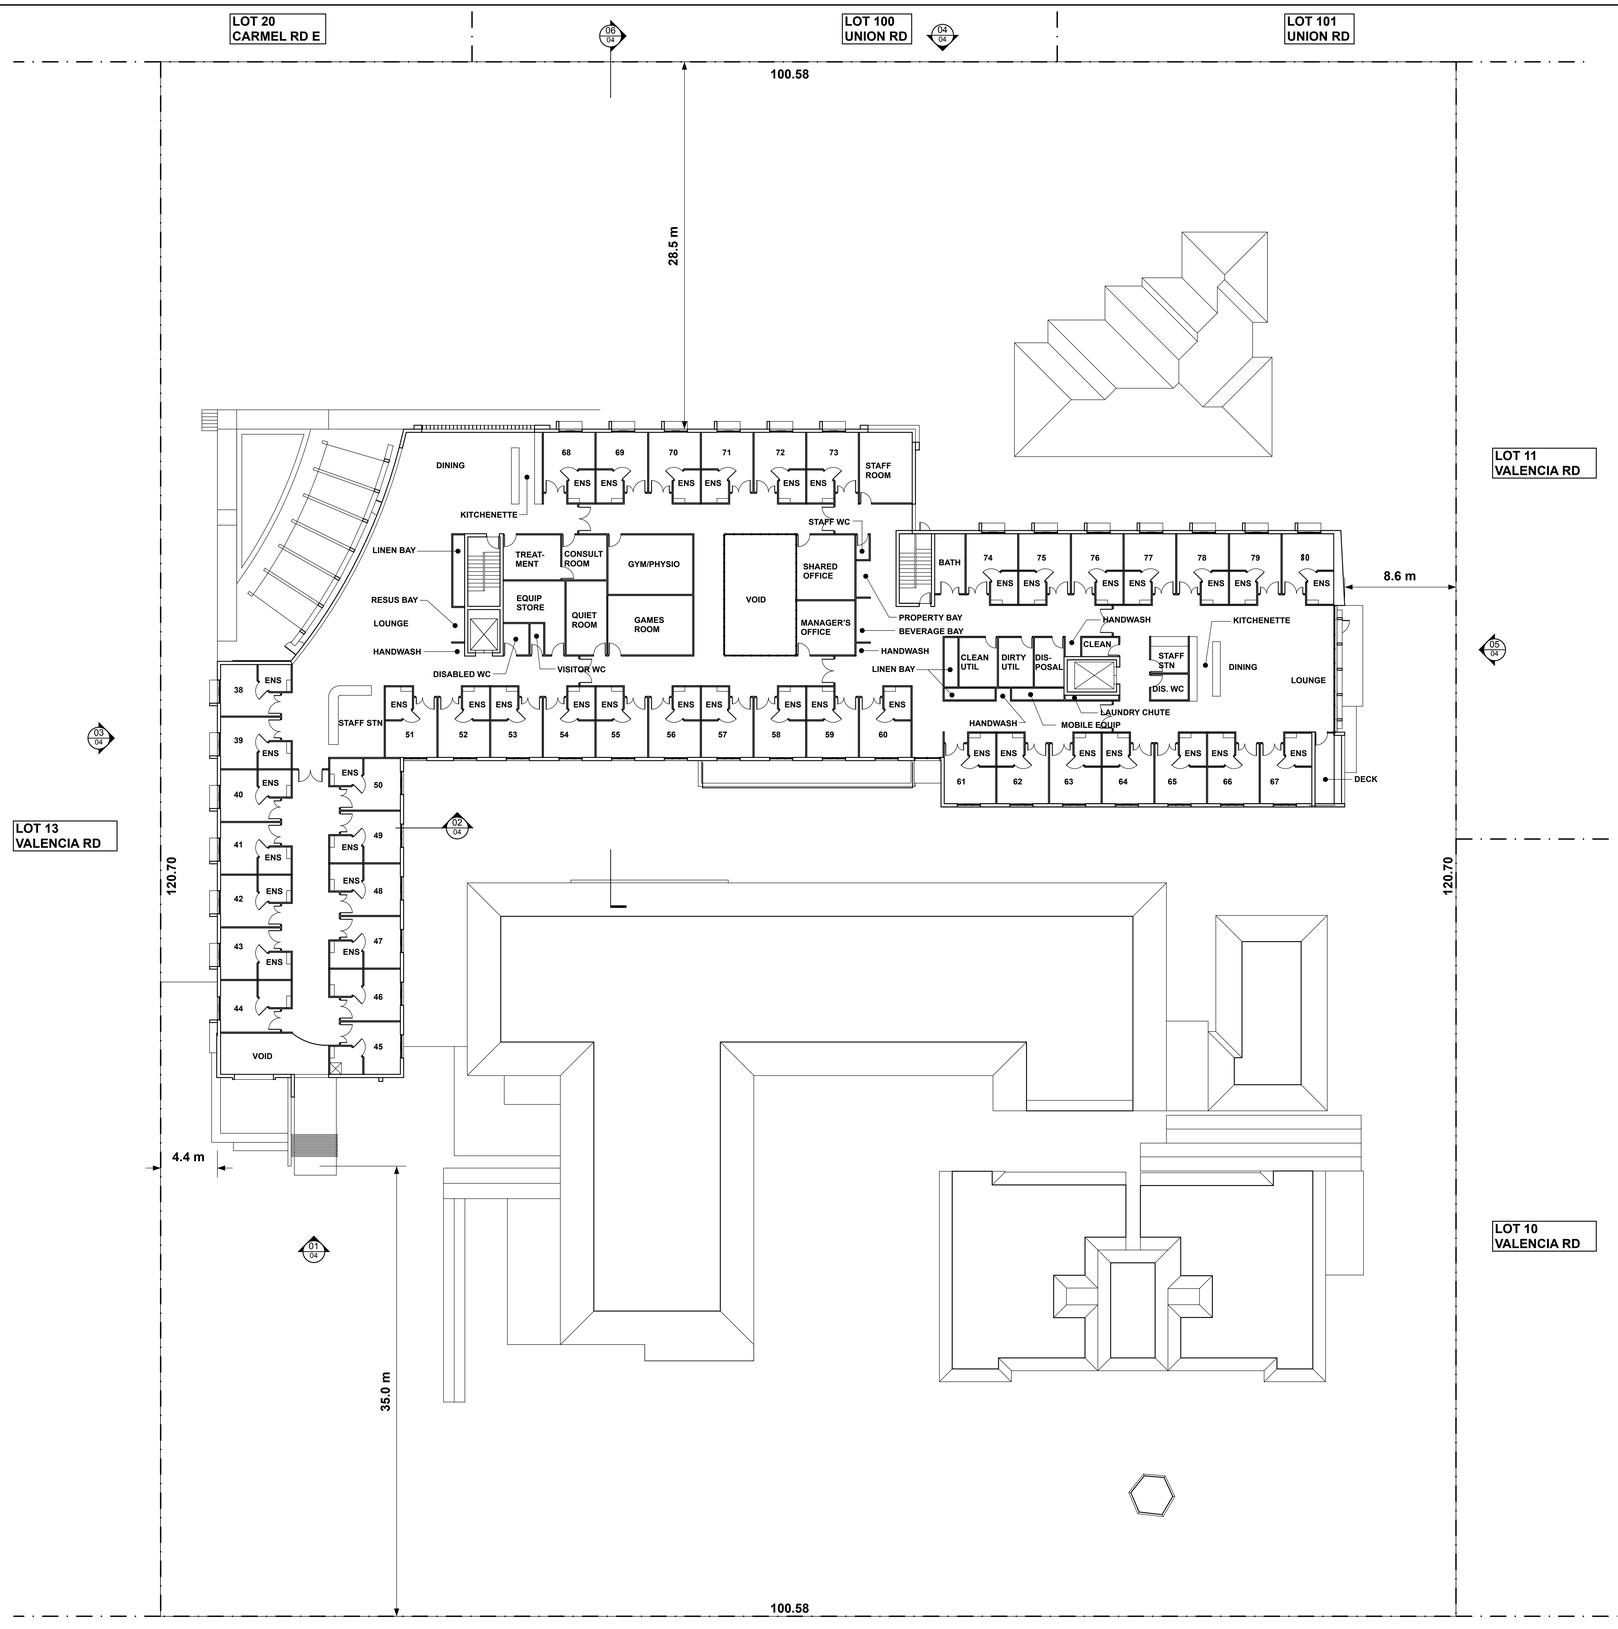

UPPER FLOOR PLAN
1:200

V A L E N C I A R O A D

DESIGNER:

FERHAN DESIGN

FERHAN DESIGNS PTY LTD
UNIT 3 /220 STAR STREET
WELSHPOOL
WA 6106

TELEPHONE 0402 427 059
EMAIL cfl@ferhandesign.com.au
WEB www.ferhandesigns.com.au

CLIENT:

BURSWOOD CARE
16 DUNCAN STREET
BURSWOOD WA 6100
TELEPHONE 08 9250 5225
EMAIL admin@landpropertygroup.com.au

PROJECT:

VALENCIA NURSING CARE
24 VALENCIA ROAD
CARMEL WA 6076

REVISIONS:

Number	Details	Date
A	Preliminary Issue	14/11/16
B	Client Approval	21/11/16
C	Details Added	07/07/17
D	Drawings Added	27/07/17
E	Traffic Engineer Amendments	25/08/17

DRAWING TITLE:
UPPER FLOOR PLAN


DRAWING No: SD002
Project No: FH 0268-16

PROJECT:
Valencia Aged Care
(Lot 7) 24 Valencia Road
Carmel WA

Scale: 1:200 @ B1
Date: October 4, 2017
Drawn: AP

These drawings are copyright © 2017

NOT FOR CONSTRUCTION
For Planning Approval
SCALE 1:200 B1
REVISION E

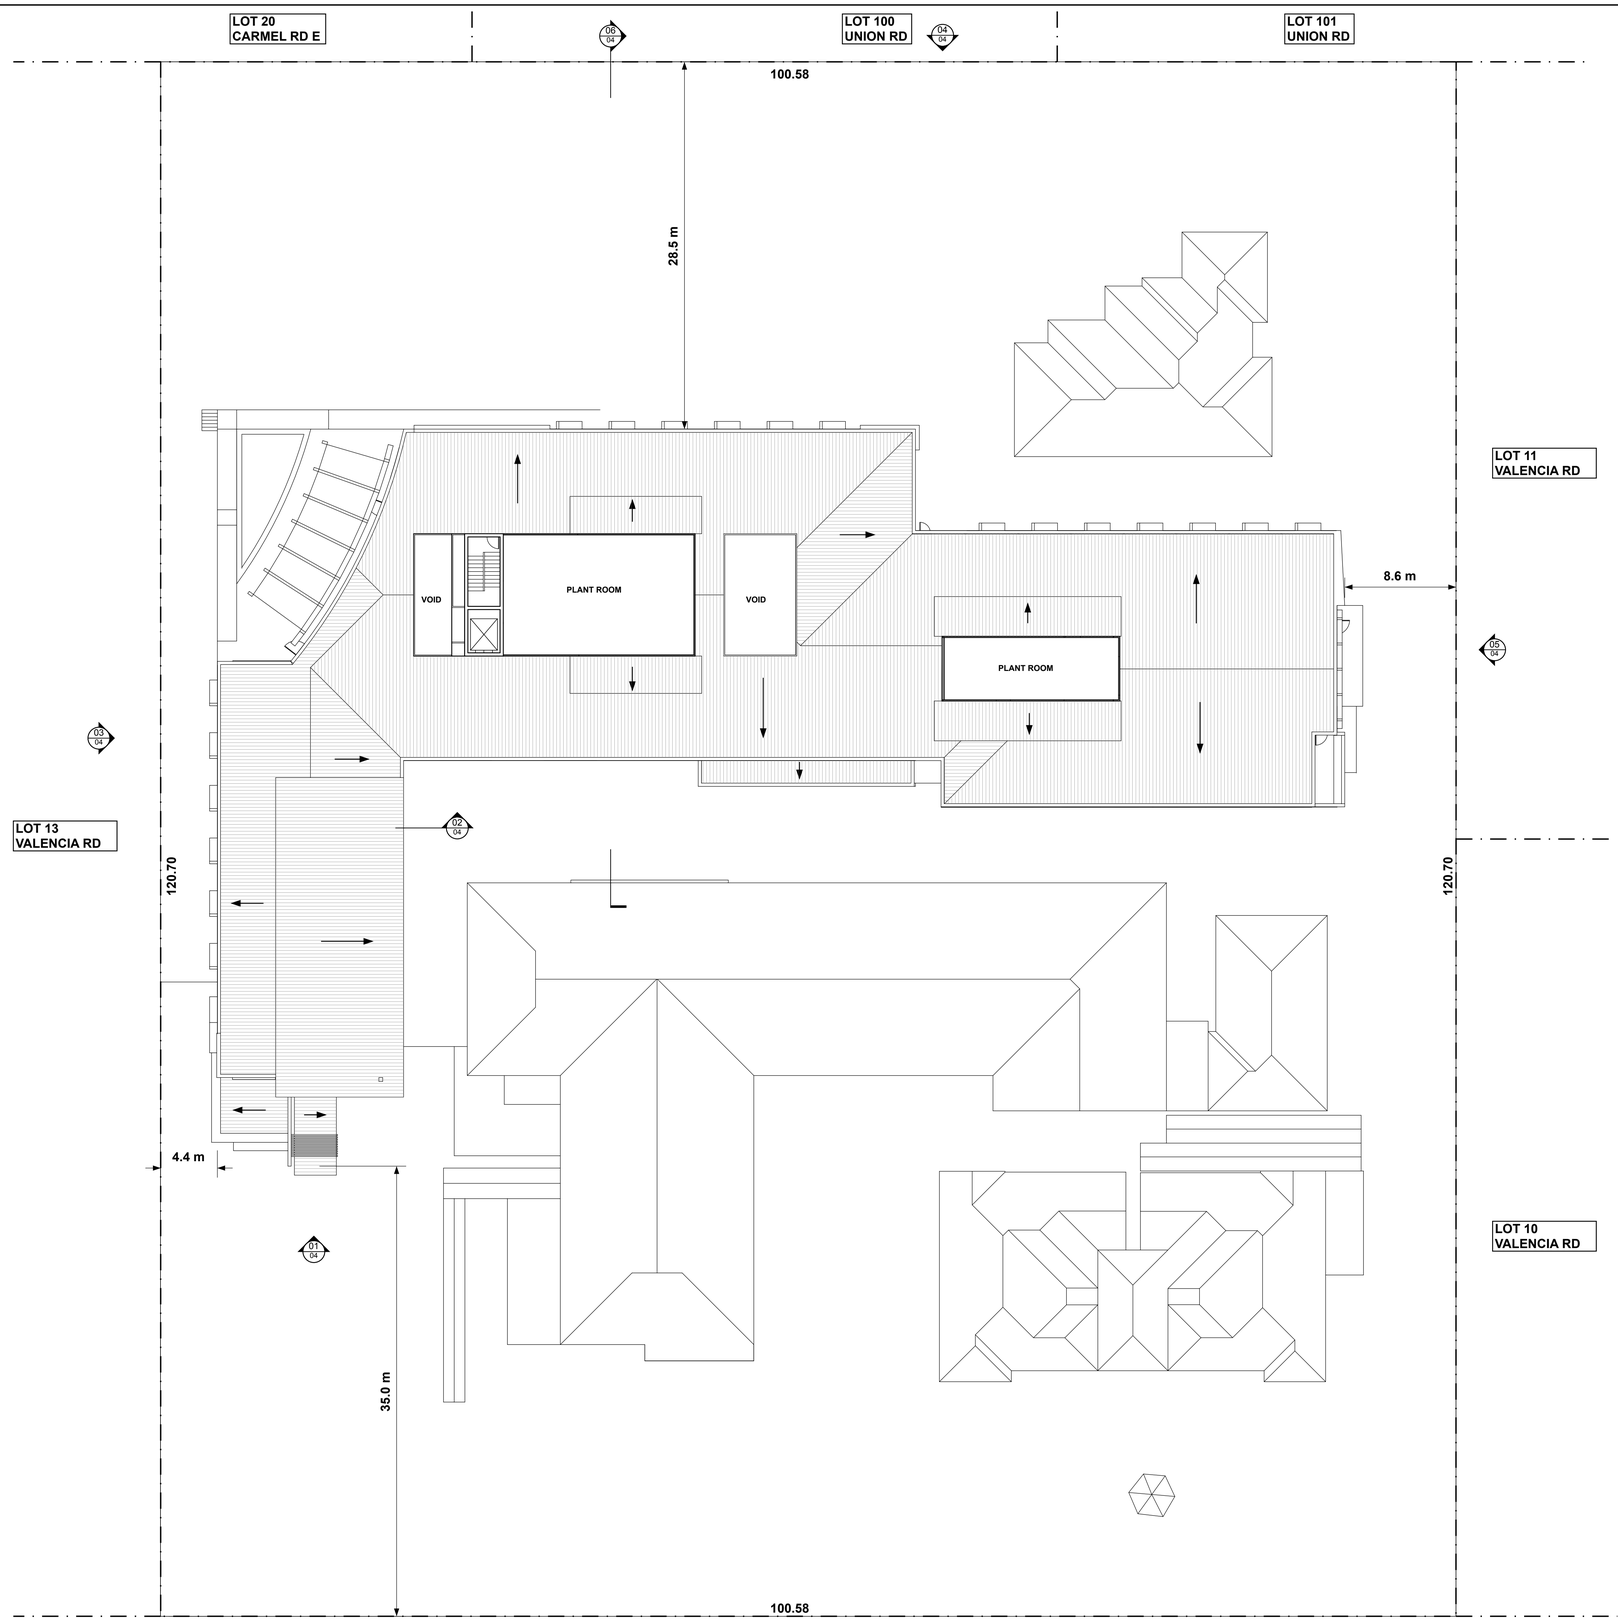

PLANT FLOOR PLAN
1:200

V A L E N C I A R O A D

DESIGNER:

FERHAN DESIGN

FERHAN DESIGNS PTY LTD
UNIT 3 /220 STAR STREET
WELSHPOOL
WA 6106

TELEPHONE 0402 427 059
EMAIL cfl@ferhandesign.com.au
WEB www.ferhandesigns.com.au

CLIENT:

BURSWOOD CARE
16 DUNCAN STREET
BURSWOOD WA 6100
TELEPHONE 08 9250 5225
EMAIL admin@landpropertygroup.com.au

PROJECT:

VALENCIA NURSING CARE
24 VALENCIA ROAD
CARMEL WA 6076

REVISIONS:

Number	Details	Date
A	Preliminary Issue	14/11/16
B	Client Approval	21/11/16
C	Details Added	07/07/17
D	Drawings Added	27/07/17
E	Traffic Engineer Amendments	25/08/17

DRAWING TITLE:
PLANT FLOOR PLAN

DRAWING No: SD003

Project No: FH 0268-16

PROJECT:
Valencia Aged Care
(Lot 7) 24 Valencia Road
Carmel WA

Scale: 1:200 @ B1

Date: October 4, 2017


Drawn: AP

These drawings are copyright © 2017

NOT FOR CONSTRUCTION

For Planning Approval

SCALE	REVISION
1:200 B1	E

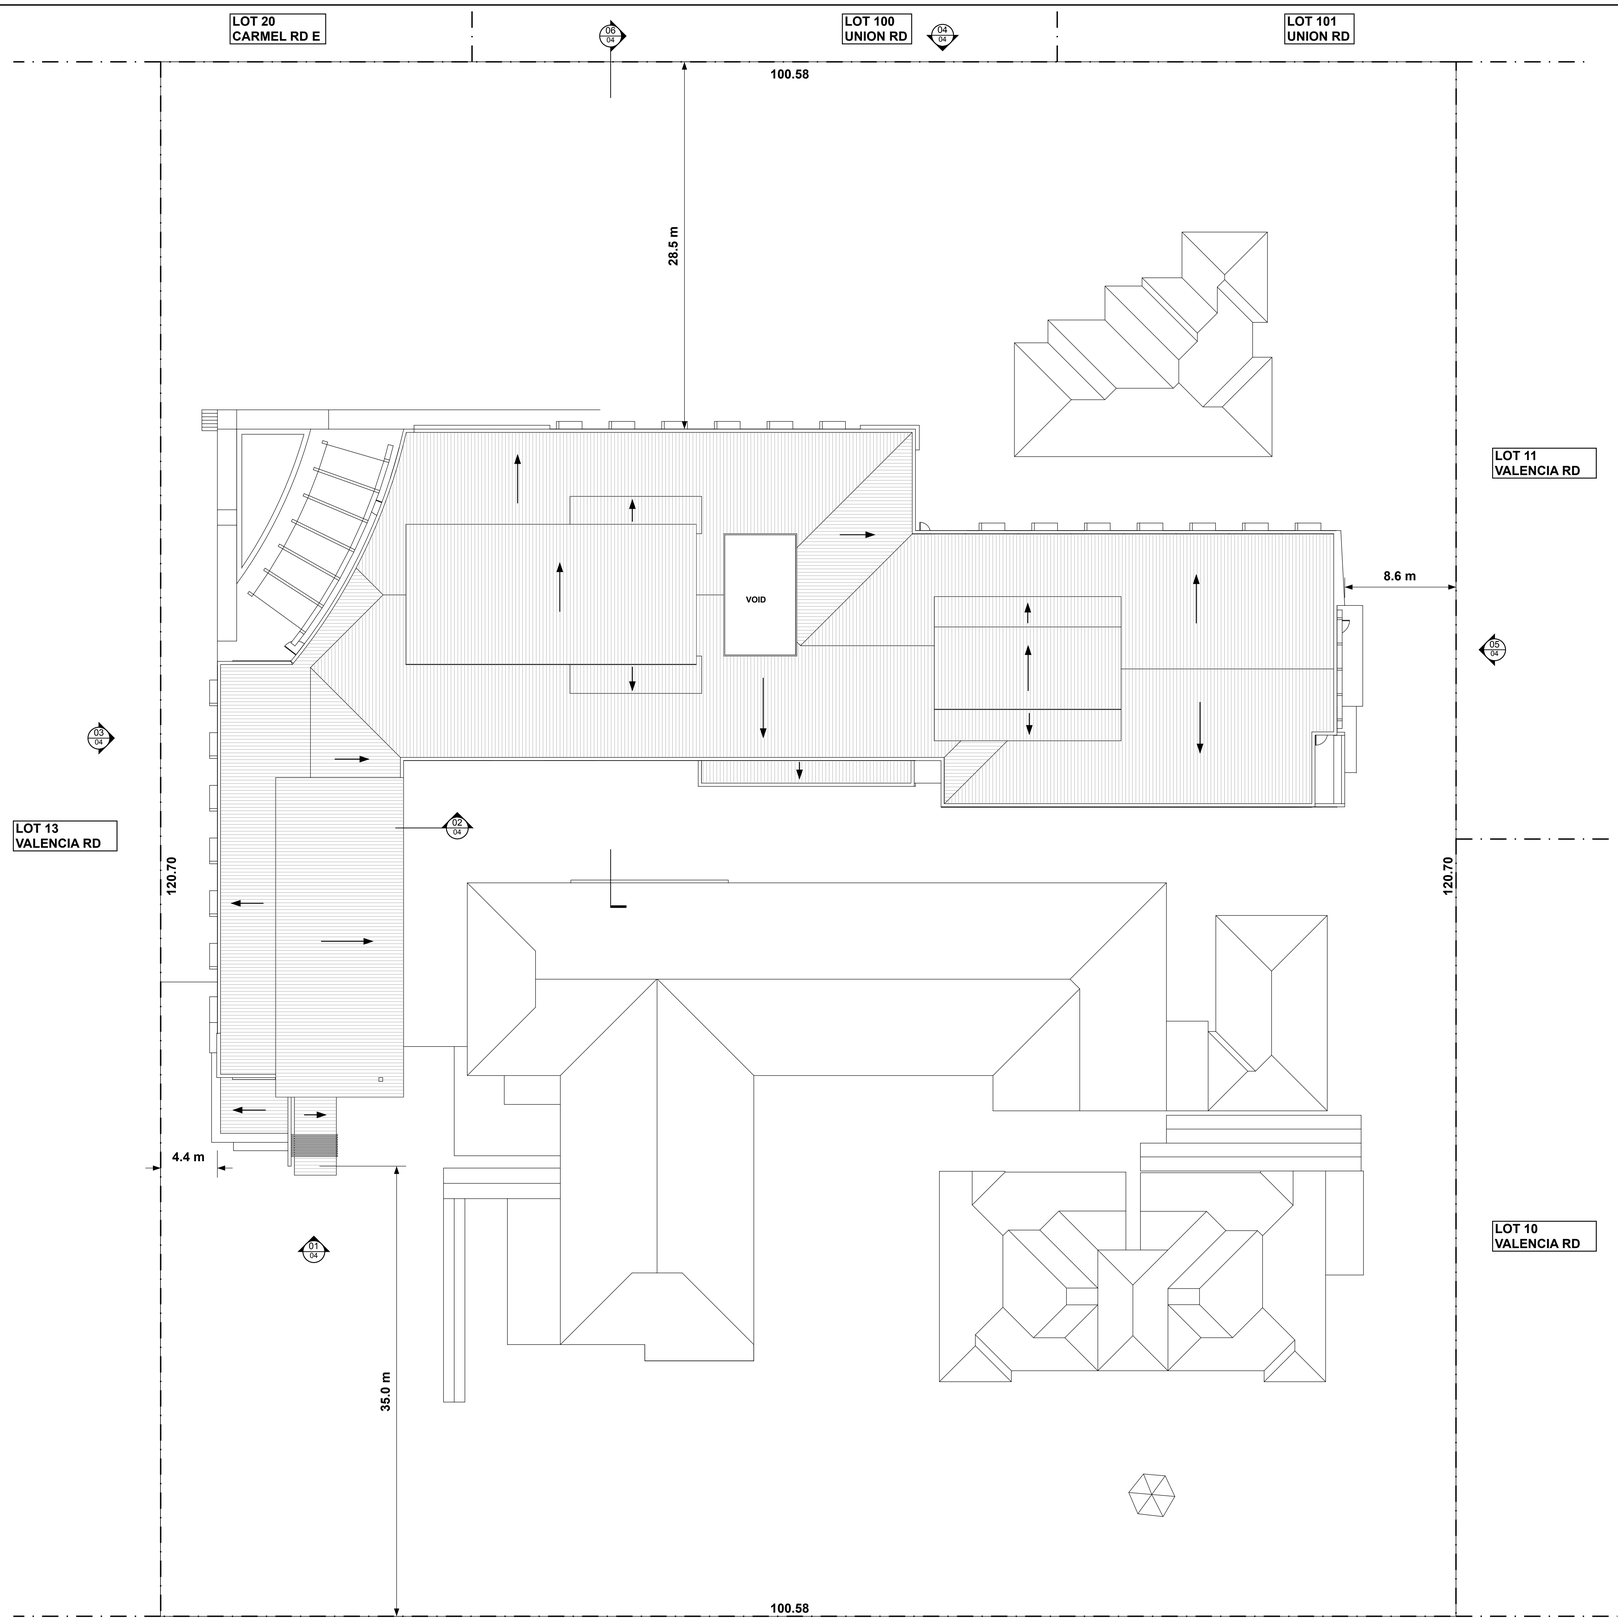

ROOF PLAN
1:200

V A L E N C I A R O A D

DESIGNER:

FERHAN DESIGN

FERHAN DESIGNS PTY LTD
UNIT 3 /220 STAR STREET
WELSHPOOL
WA 6106

TELEPHONE 0402 427 059
EMAIL cfl@ferhandesign.com.au
WEB www.ferhandesigns.com.au

CLIENT:

BURSWOOD CARE
16 DUNCAN STREET
BURSWOOD WA 6100
TELEPHONE 08 9250 5225
EMAIL admin@landpropertygroup.com.au

PROJECT:

VALENCIA NURSING CARE
24 VALENCIA ROAD
CARMEL WA 6076

REVISIONS:

Number	Details	Date
A	Preliminary Issue	14/11/16
B	Client Approval	21/11/16
C	Details Added	07/07/17
D	Drawings Added	27/07/17
E	Traffic Engineer Amendments	25/08/17

DRAWING TITLE:
ROOF PLAN

DRAWING No: SD004
Project No: FH 0268-16

PROJECT:
Valencia Aged Care
(Lot 7) 24 Valencia Road
Carmel WA

Scale: 1:200 @ B1
Date: October 4, 2017
Drawn: AP

These drawings are copyright © 2017

NOT FOR CONSTRUCTION
For Planning Approval

SCALE	REVISION
1:200 B1	E



01 -- **ENTRY ELEVATION**
1:200


02 -- **SOUTH-WEST ELEVATION**
1:200



03 -- **NORTH-WEST ELEVATION**
1:200



04 -- **NORTH-EAST ELEVATION**
1:200

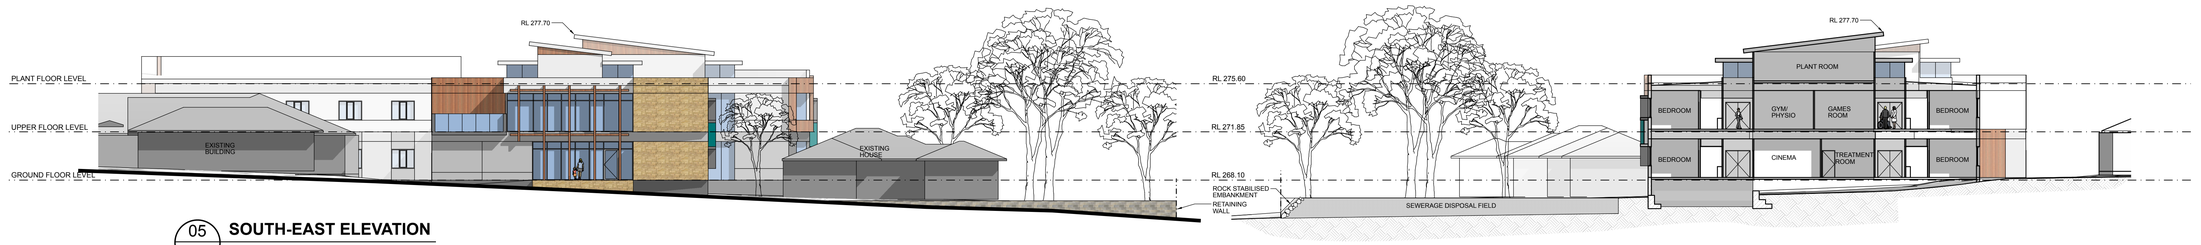

05 -- **SOUTH-EAST ELEVATION**
1:200

06 -- **SECTION A**
1:200

DESIGNER:

FERHAN DESIGN

FERHAN DESIGNS PTY LTD
UNIT 3 /220 STAR STREET
WELSHPOOL
WA 6106

TELEPHONE 0402 427 059
EMAIL cf@ferhandesign.com.au
WEB www.ferhandesigns.com.au

CLIENT:

BURSWOOD CARE

16 DUNCAN STREET
BURSWOOD WA 6100

TELEPHONE 08 9250 5225
EMAIL admin@landpropertygroup.com.au

PROJECT:

VALENCIA NURSING CARE

24 VALENCIA ROAD
CARMEL WA 6076

REVISIONS:

Number	Details	Date
A	Preliminary Issue	14/11/16
B	Client Approval	21/11/16
C	Details Added	07/07/17
D	Drawings Added	27/07/17
E	Traffic Engineer Amendments	25/08/17

DRAWING TITLE:
ELEVATIONS

DRAWING No: SD005

Project No: FH 0268-16

PROJECT:
Valencia Aged Care
(Lot 7) 24 Valencia Road
Carmel WA

Scale: 1:200 @ B1

Date: October 4, 2017

Drawn: AP

These drawings are copyright © 2017

NOT FOR CONSTRUCTION

For Planning Approval

SCALE **1:200 B1** REVISION **E**



01 -- **GROUND FLOOR PLAN**

1:100

DESIGNER:

FERHAN DESIGN

FERHAN DESIGNS PTY LTD
UNIT 3 /220 STAR STREET
WELSHPOOL
WA 6106

TELEPHONE 0402 427 059
EMAIL cf@ferhandesign.com.au
WEB www.ferhandesigns.com.au

CLIENT:

BURSWOOD CARE

16 DUNCAN STREET
BURSWOOD WA 6100

TELEPHONE 08 9250 5225
EMAIL admin@landpropertygroup.com.au

PROJECT:

VALENCIA NURSING CARE

24 VALENCIA ROAD
CARMEL WA 6076

LEGEND:

FIREWALL
SMOKEWALL

REVISIONS:

Number	Details	Date
A	Preliminary Issue	14/11/16
B	Client Approval	21/11/16
C	Details Added	07/07/17
D	Drawings Added	27/07/17
E	Traffic Engineer Amendments	25/08/17

DRAWING TITLE:

GROUND FLOOR PLAN

DRAWING No: SD006

PROJECT No: FH 0268-16

PROJECT:

Valencia Aged Care
(Lot 7) 24 Valencia Road
Carmel WA

Scale: 1:100 @ B1

Date: October 4, 2017

Drawn: AP

NOT FOR CONSTRUCTION

For Planning Approval

SCALE **1:100 B1** REVISION **E**



01 -- **UPPER FLOOR PLAN**

1:100

DESIGNER:

FERHAN DESIGN

FERHAN DESIGNS PTY LTD
UNIT 3 /220 STAR STREET
WELSHPOOL
WA 6106

TELEPHONE 0402 427 059
EMAIL cf@ferhandesign.com.au
WEB www.ferhandesigns.com.au

CLIENT:

BURSWOOD CARE

16 DUNCAN STREET
BURSWOOD WA 6100

TELEPHONE 08 9250 5225
EMAIL admin@landpropertygroup.com.au

PROJECT:

VALENCIA NURSING CARE

24 VALENCIA ROAD
CARMEL WA 6076

LEGEND:

FIREWALL
SMOKEWALL

REVISIONS:

Number	Details	Date
A	Preliminary Issue	14/11/16
B	Client Approval	21/11/16
C	Details Added	07/07/17
D	Drawings Added	27/07/17
E	Traffic Engineer Amendments	25/08/17

DRAWING TITLE:

UPPER FLOOR PLAN

DRAWING No: SD007

PROJECT No: FH 0268-16

PROJECT:

Valencia Aged Care
(Lot 7) 24 Valencia Road
Carmel WA

Scale: 1:100 @ B1


Date: October 4, 2017

Drawn: AP

NOT FOR CONSTRUCTION

For Planning Approval

SCALE **1:100 B1** REVISION **E**

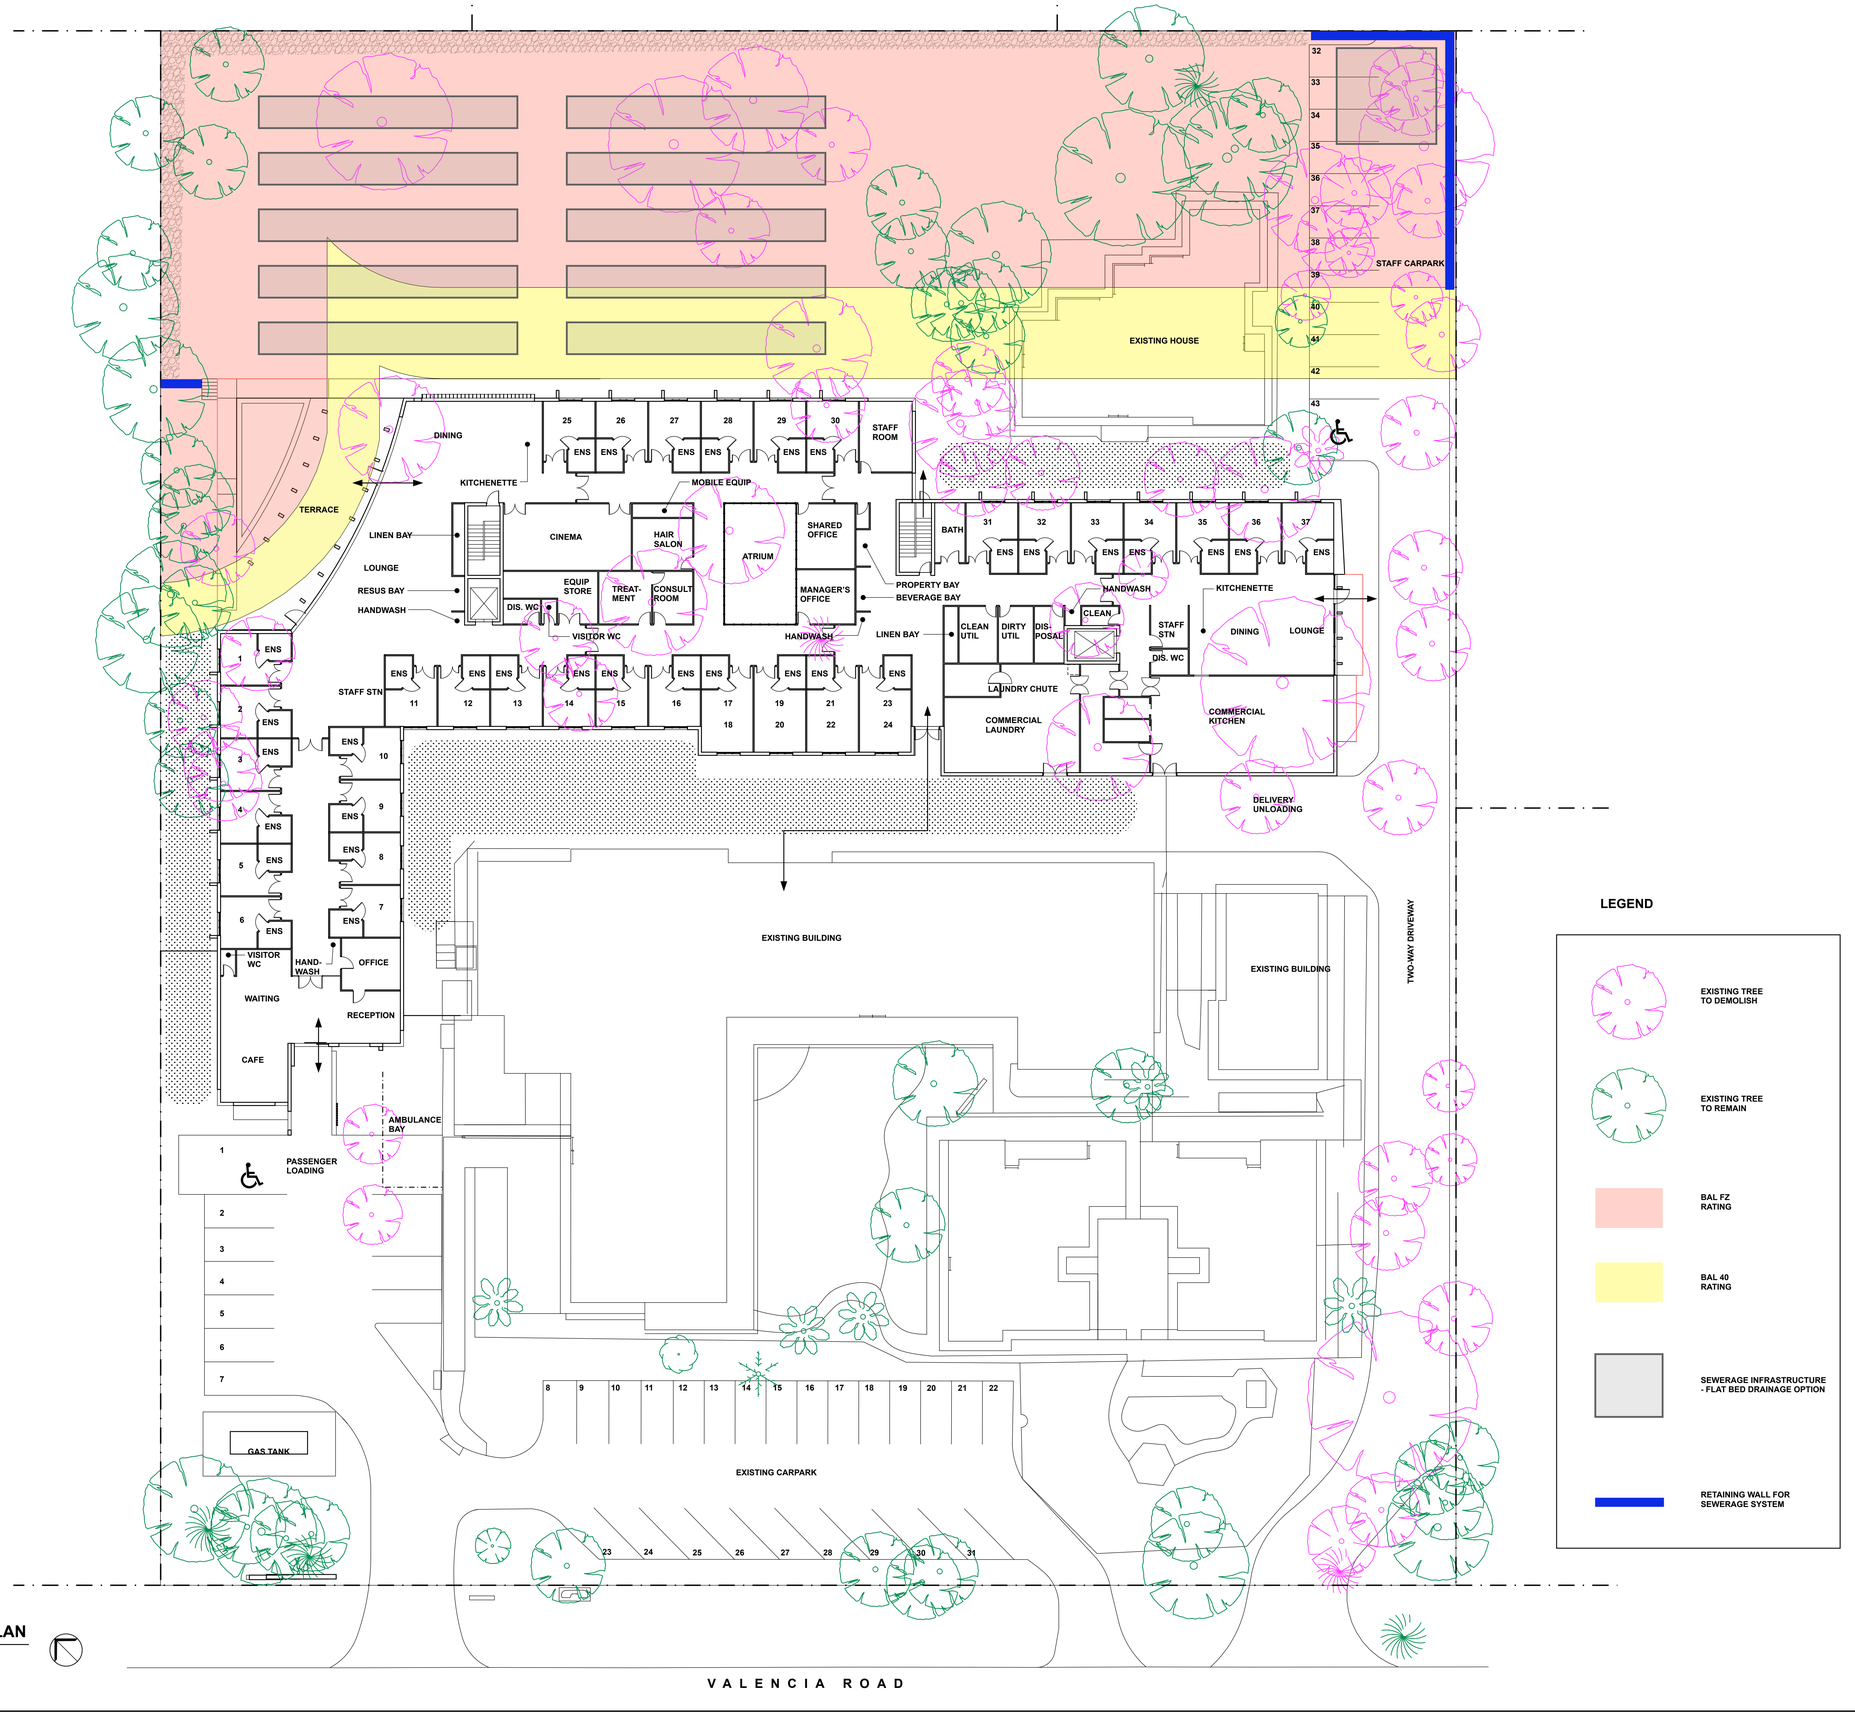

LEGEND

- EXISTING TREE TO DEMOLISH
- EXISTING TREE TO REMAIN
- BAL FZ RATING
- BAL 40 RATING
- SEWERAGE INFRASTRUCTURE - FLAT BED DRAINAGE OPTION
- RETAINING WALL FOR SEWERAGE SYSTEM

GROUND FLOOR & SITE PLAN
1:200

DESIGNER:

FERHAN DESIGN

FERHAN DESIGNS PTY LTD
UNIT 3 /220 STAR STREET
WELSHPOOL
WA 6106

TELEPHONE 0402 427 059
EMAIL cfl@ferhandesign.com.au
WEB www.ferhandesigns.com.au

CLIENT:

BURSWOOD CARE
16 DUNCAN STREET
BURSWOOD WA 6100
TELEPHONE 08 9250 5225
EMAIL admin@landpropertygroup.com.au

PROJECT:

VALENCIA NURSING CARE
24 VALENCIA ROAD
CARMEL WA 6076

REVISIONS:

Number	Details	Date
A	Preliminary Issue	14/11/16
B	Client Approval	21/11/16
C	Details Added	07/07/17
D	Drawings Added	27/07/17
E	Traffic Engineer Amendments	25/08/17

DRAWING TITLE:
FLOOR PLAN WITH OVERLAYS
DRAWING No: SD008
Project No: FH 0268-16
PROJECT:
Valencia Aged Care
(Lot 7) 24 Valencia Road
Carmel WA

Scale: 1:200 @ B1
Date: October 4, 2017
Drawn: AP

These drawings are copyright © 2017


NOT FOR CONSTRUCTION
For Planning Approval
SCALE 1:200 B1
REVISION E

MATERIAL FINISHES LEGEND

1. TIMBER-LOOK METAL CLADDING
2. COLORBOND WINDSPRAY
3. WHITE CEMENT RENDER FINISH
4. CFC SOFFIT LINING PAINTED WHITE
5. CONCRETE NATURAL FINISH
6. TINTED LOW-E GLAZING
7. FEATURE SIGNAGE
8. NATURAL STONE CLADDING OR TEXTURE-FACED BLOCKWORK
9. TIMBER-LOOK ALUMINIUM
10. STAINED TIMBER CLADDING
11. RECYCLED TIMBER
12. CEMENT RENDER - DULUX PLUNGE
13. WHITE POWDERCOATED ALUMINIUM FRAMES
14. COLORBOND SURFMIST
15. METAL CLADDING - DULUX PLUNGE
16. CLEAR GLASS OR PAINTED GREY METAL BALUSTRADE



VIEW TO BUILDING PUBLIC MAIN ENTRANCE
- WITH MATERIALS INDICATED

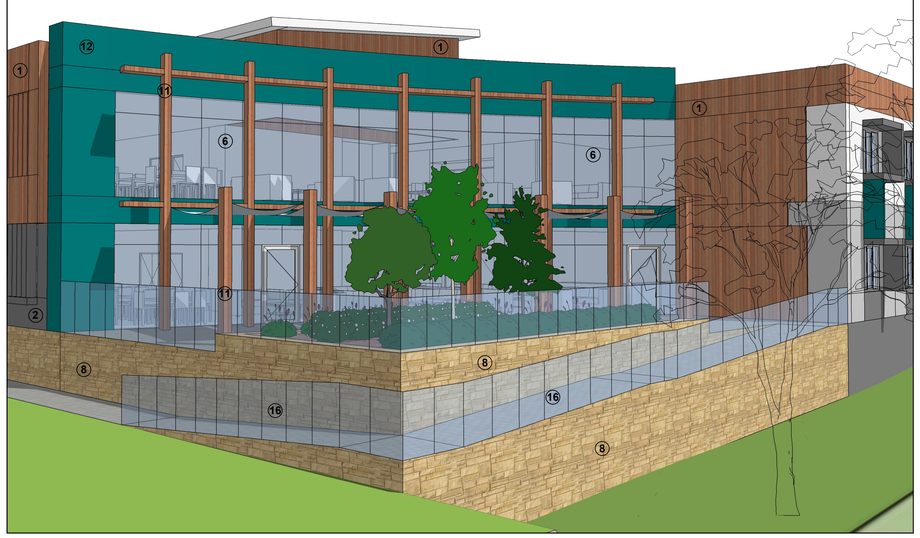

VIEW TO PAVED OUTDOOR AREA & LOUNGE WINDOWS
- WITH MATERIALS INDICATED



VIEW TO BUILDING REAR ENTRANCE
- WITH MATERIALS INDICATED

DESIGNER:

FERHAN DESIGN

FERHAN DESIGNS PTY LTD
UNIT 3 /220 STAR STREET
WELSHPOOL
WA 6106

TELEPHONE 0402 427 059
EMAIL cf@ferhandesign.com.au
WEB www.ferhandesigns.com.au

CLIENT:

BURSWOOD CARE
16 DUNCAN STREET
BURSWOOD WA 6100

TELEPHONE 08 9250 5225
EMAIL admin@landpropertygroup.com.au

PROJECT:

VALENCIA NURSING CARE
24 VALENCIA ROAD
CARMEL WA 6076

REVISIONS:

Number	Details	Date
A	Preliminary Issue	14/11/16
B	Client Approval	21/11/16
C	Details Added	07/07/17
D	Drawings Added	27/07/17
E	Traffic Engineer Amendments	25/08/17

DRAWING TITLE:
PERSPECTIVES

DRAWING No: SD009

Project No: FH 0268-16

PROJECT:
Valencia Aged Care
(Lot 7) 24 Valencia Road
Carmel WA

Scale: N.T.S. @ B1

Date: October 4, 2017

Drawn: AP

These drawings are copyright © 2017

NOT FOR CONSTRUCTION

For Planning Approval

SCALE 1:200 B1

REVISION E

PLANTING SCHEDULE

FOLIAGE PLANTS

AGAPANTHAS	HYDRANGEA
BERGENIA	CANNA LILIES
ROSEMARY	PHORMIUM 'NEW ZEALAND FLAX'
POA 'TUSSOCK GRASS'	PENNISETUM 'FOUNTAIN GRASS'

FLOWERING PLANTS

LAVENDAR	RUDBECKIA 'MARMARLADE DAISY'
ACROLINIUM 'EVERLASTING DAISY'	PHLOX 'DRUMMONDII DWARF'
CALENDULA 'ENGLISH DAISY'	NICOTIANA
DIANTHUS 'FAIRY PINKS'	PANDOREA JASMINOIDES
SNAP DRAGON ANTIRRHINUM	EUPHORIA 'JADE DRAGON'
HELIANTHUS 'SUNFLOWER'	VERONICA 'SPEEDWELL'
NASTURTIUM	

SMALL TREES

CORYMBIA FICIFOLIA 'DWARF CRIMSON'	BANKSIA 'GIANT CANDLES'
EUCALYPTUS TORQUATA	DWARF CITRUS
CALLISTEMON PHOENICEUS	

SHRUBS/BUSHES

ASTROLOMA FOLIOSUM	GREVILLEA 'SPIDER FLOWER'
ADENANTHOS SERICEUS	PHILOTHECA 'WAXFLOWER'
CONOSTYLIS CANDICANS	CERATOPETALUM 'CHRISTMAS BUSH'
ORTHROSANTHUS LAXUS	HIBISCUS

GROUND COVER

HIBBERTIA SCANDENS	GREVILLEA 'POORINDA ROYAL MANTLE'
KENNEDIA COCCINEA	SCAEVOLA 'FAN FLOWER'
KENNEDIA PROSTRATA	HARDENBERGIA VIOLACEA
LOBELIA ALATA	BRACHYSCOME 'SWAN RIVER DAISY'
HARDENBERGIA COMPTONIANA	KENEDIA PROSTRATA

SCREENING TREES

AGONIS FLEXUOSA	CAMELLIA JAPONICA
PITTOSPORUM TENUIFOLIUM 'SILVER SHEEN'	ABELIA X GRANDIFLORA
VIBURNUM TINUS	

LEGEND

- LAWN AREA
- GROUND COVER
- CONCRETE PAVING
- GRAVEL PATH
- RIVERSTONE GARDEN BED
- ROCK STABLISED EMBANKMENT
- GENERAL GARDEN BED
- STEEL PICKET FENCE



LANDSCAPE PLAN
1:200

DESIGNER:

FERHAN DESIGN

FERHAN DESIGNS PTY LTD
UNIT 3 /220 STAR STREET
WELSHPOOL
WA 6106

TELEPHONE 0402 427 059
EMAIL cfl@ferhandesign.com.au
WEB www.ferhandesigns.com.au

CLIENT:

BURSWOOD CARE
16 DUNCAN STREET
BURSWOOD WA 6100
TELEPHONE 08 9250 5225
EMAIL admin@landpropertygroup.com.au

PROJECT:

VALENCIA NURSING CARE
24 VALENCIA ROAD
CARMEL WA 6076

REVISIONS:

Number	Details	Date
A	Preliminary Issue	14/11/16
B	Client Approval	21/11/16
C	Details Added	07/07/17
D	Drawings Added	27/07/17
E	Traffic Engineer Amendments	25/08/17

DRAWING TITLE:
LANDSCAPE PLAN

DRAWING No: SD010
Project No: FH 0268-16

PROJECT:
Valencia Aged Care
(Lot 7) 24 Valencia Road
Carmel WA

Scale: 1:200 @ B1
Date: October 4, 2017
Drawn: AP

These drawings are copyright © 2017

NOT FOR CONSTRUCTION
For Planning Approval
SCALE 1:200 B1
REVISION E