



R.L. 145.082m
(Nominal Top of Extension)

R.L. 123.640m
(Nominal Top of Tower)

R.L. 71.335m

R.L. 66.000m
(Proposed RFS 828DA-6
Array Centreline)

R.L. 60.950m

R.L. 00.000m
(K Point)

**TOWER ELEVATION
(WEST FACE)**

(EXISTING ANTENNAS NOT SHOWN FOR CLARITY)

DETAIL 1
/SHEET 2

NOTE FOR MANUFACTURER & INSTALLER:
TRIAL ASSEMBLE PRIOR TO GALVANISING
AND DELIVERY TO SITE TO ENSURE CORRECT
FIT AND NUMBER OF PARTS

GENERAL NOTES:

1. ALL STEEL TO BE HOT DIP GALVANISED TO AS4680 (2008).
BOLTS GALVANISED TO AS1214 (1983).
2. ALL WELDING TO BE CATEGORY SP TO AS1554 (2014).
ALL WELDS TO BE 8mm CFW, U.N.O.
3. ALL HOLLOW SECTIONS TO AS1183 (2009).
4. ALL HOT ROLLED STEEL TO AS3678 (2011) & AS3679.1 (2010), (Grade 300).
5. ALL SPRING WASHERS TO AS1988 (1976).
6. HIGH STRENGTH BOLTS TO AS1252.1 (2016) & AS1252.2 (2016) - (Grade 8.8/S).
7. REMOVE ALL SWARP, BURRS & SHARP EDGES TO ALL FRESHLY CUT, WELDED
OR DRILLED STEEL ON SITE. APPLY TWO COATS OF ZINC RICH PAINT.
8. REFER TO MOP AND SOW FOR ADDITIONAL SITE-SPECIFIC NOTES
AND INSTRUCTIONS, AS APPLICABLE.
9. CONTACT STRUCTEL AND REFER REPORT No. 85881/Z31912/1
FOR FURTHER INFORMATION IF REQUIRED.

- HOLE SYMBOLS**
- 14
 - 18
 - 22
 - 26
 - 32
 - 33

Material
GRADE 300 UNLESS OTHERWISE STATED

Finish
HOT DIP GALVANISE TO A.S. 4680

All BOLTS TO A.S. 1111 (GRADE 4.8/S) U.N.O.

Welding
STRUCTURAL WELD (SP)
TO A.S. 1554 SEAL WELD ALL CONTACTING FACES

DRAWING PRACTICE TO A.S. 1100

TOLERANCES:
UNLESS OTHERWISE STATED

1. LINEAR & HOLES C/C ± 1
2. OVERALL LENGTH ± 1.5
3. HOLE DIAMETER $+0.5$
0
4. ANGULAR $\pm 30'$

STRUCTEL PTY. LTD.

ISSUE No. *14/3/17*

DESIGNED BY *DW/308*

APPROVED BY *[Signature]*


DATE *14/3/17*

JOB No.	DRAWN	CHKD	AMENDMENT	DESG.	APPR.	DATE	ISS.
Z31912	MV	BWC		BWC	HQ	03.03.17	1


Structel


CHANNEL 7 BICKLEY (WA)
144.78m TV TOWER
RFS 828DA-6 ARRAY @ RL 66m
GENERAL ARRANGEMENT
STD-4812

SHEET
OF 1

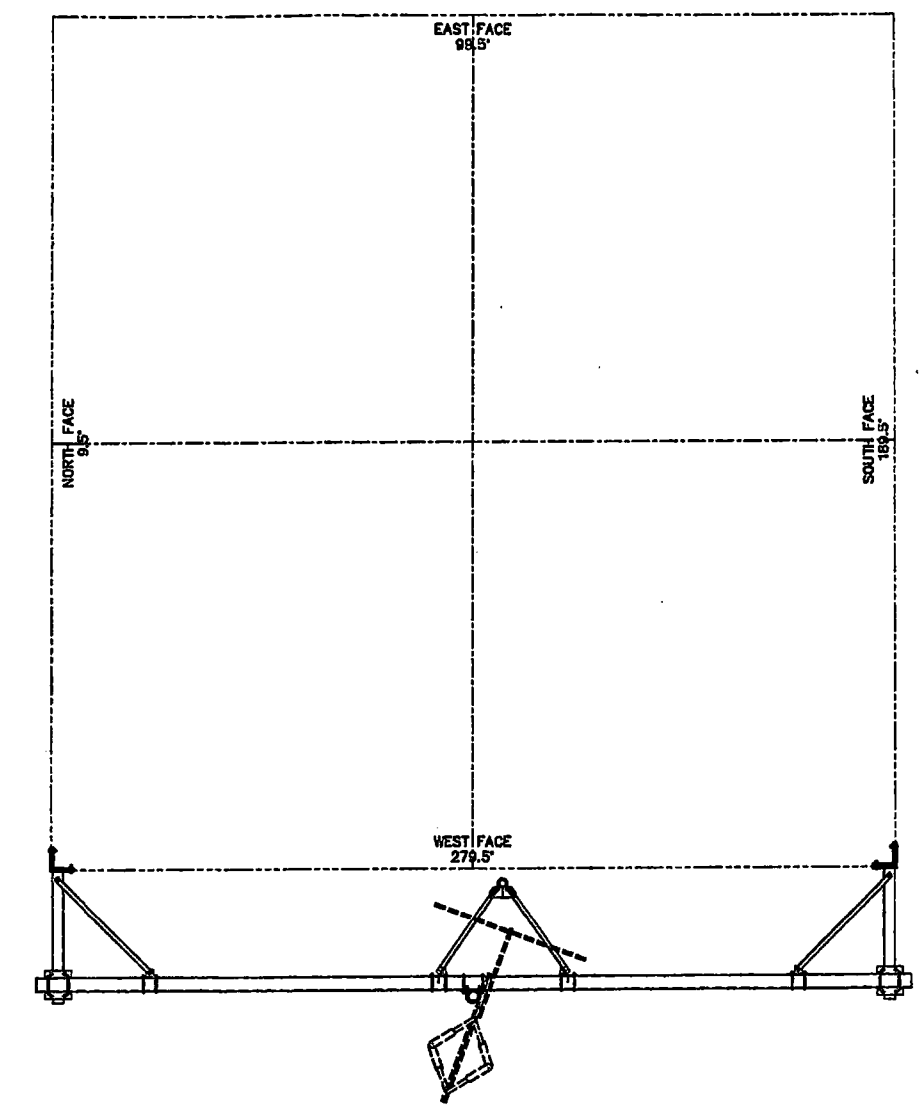

PROPOSED RFS 828DA-6 ARRAY @ RL 66m

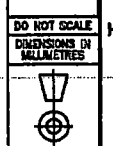

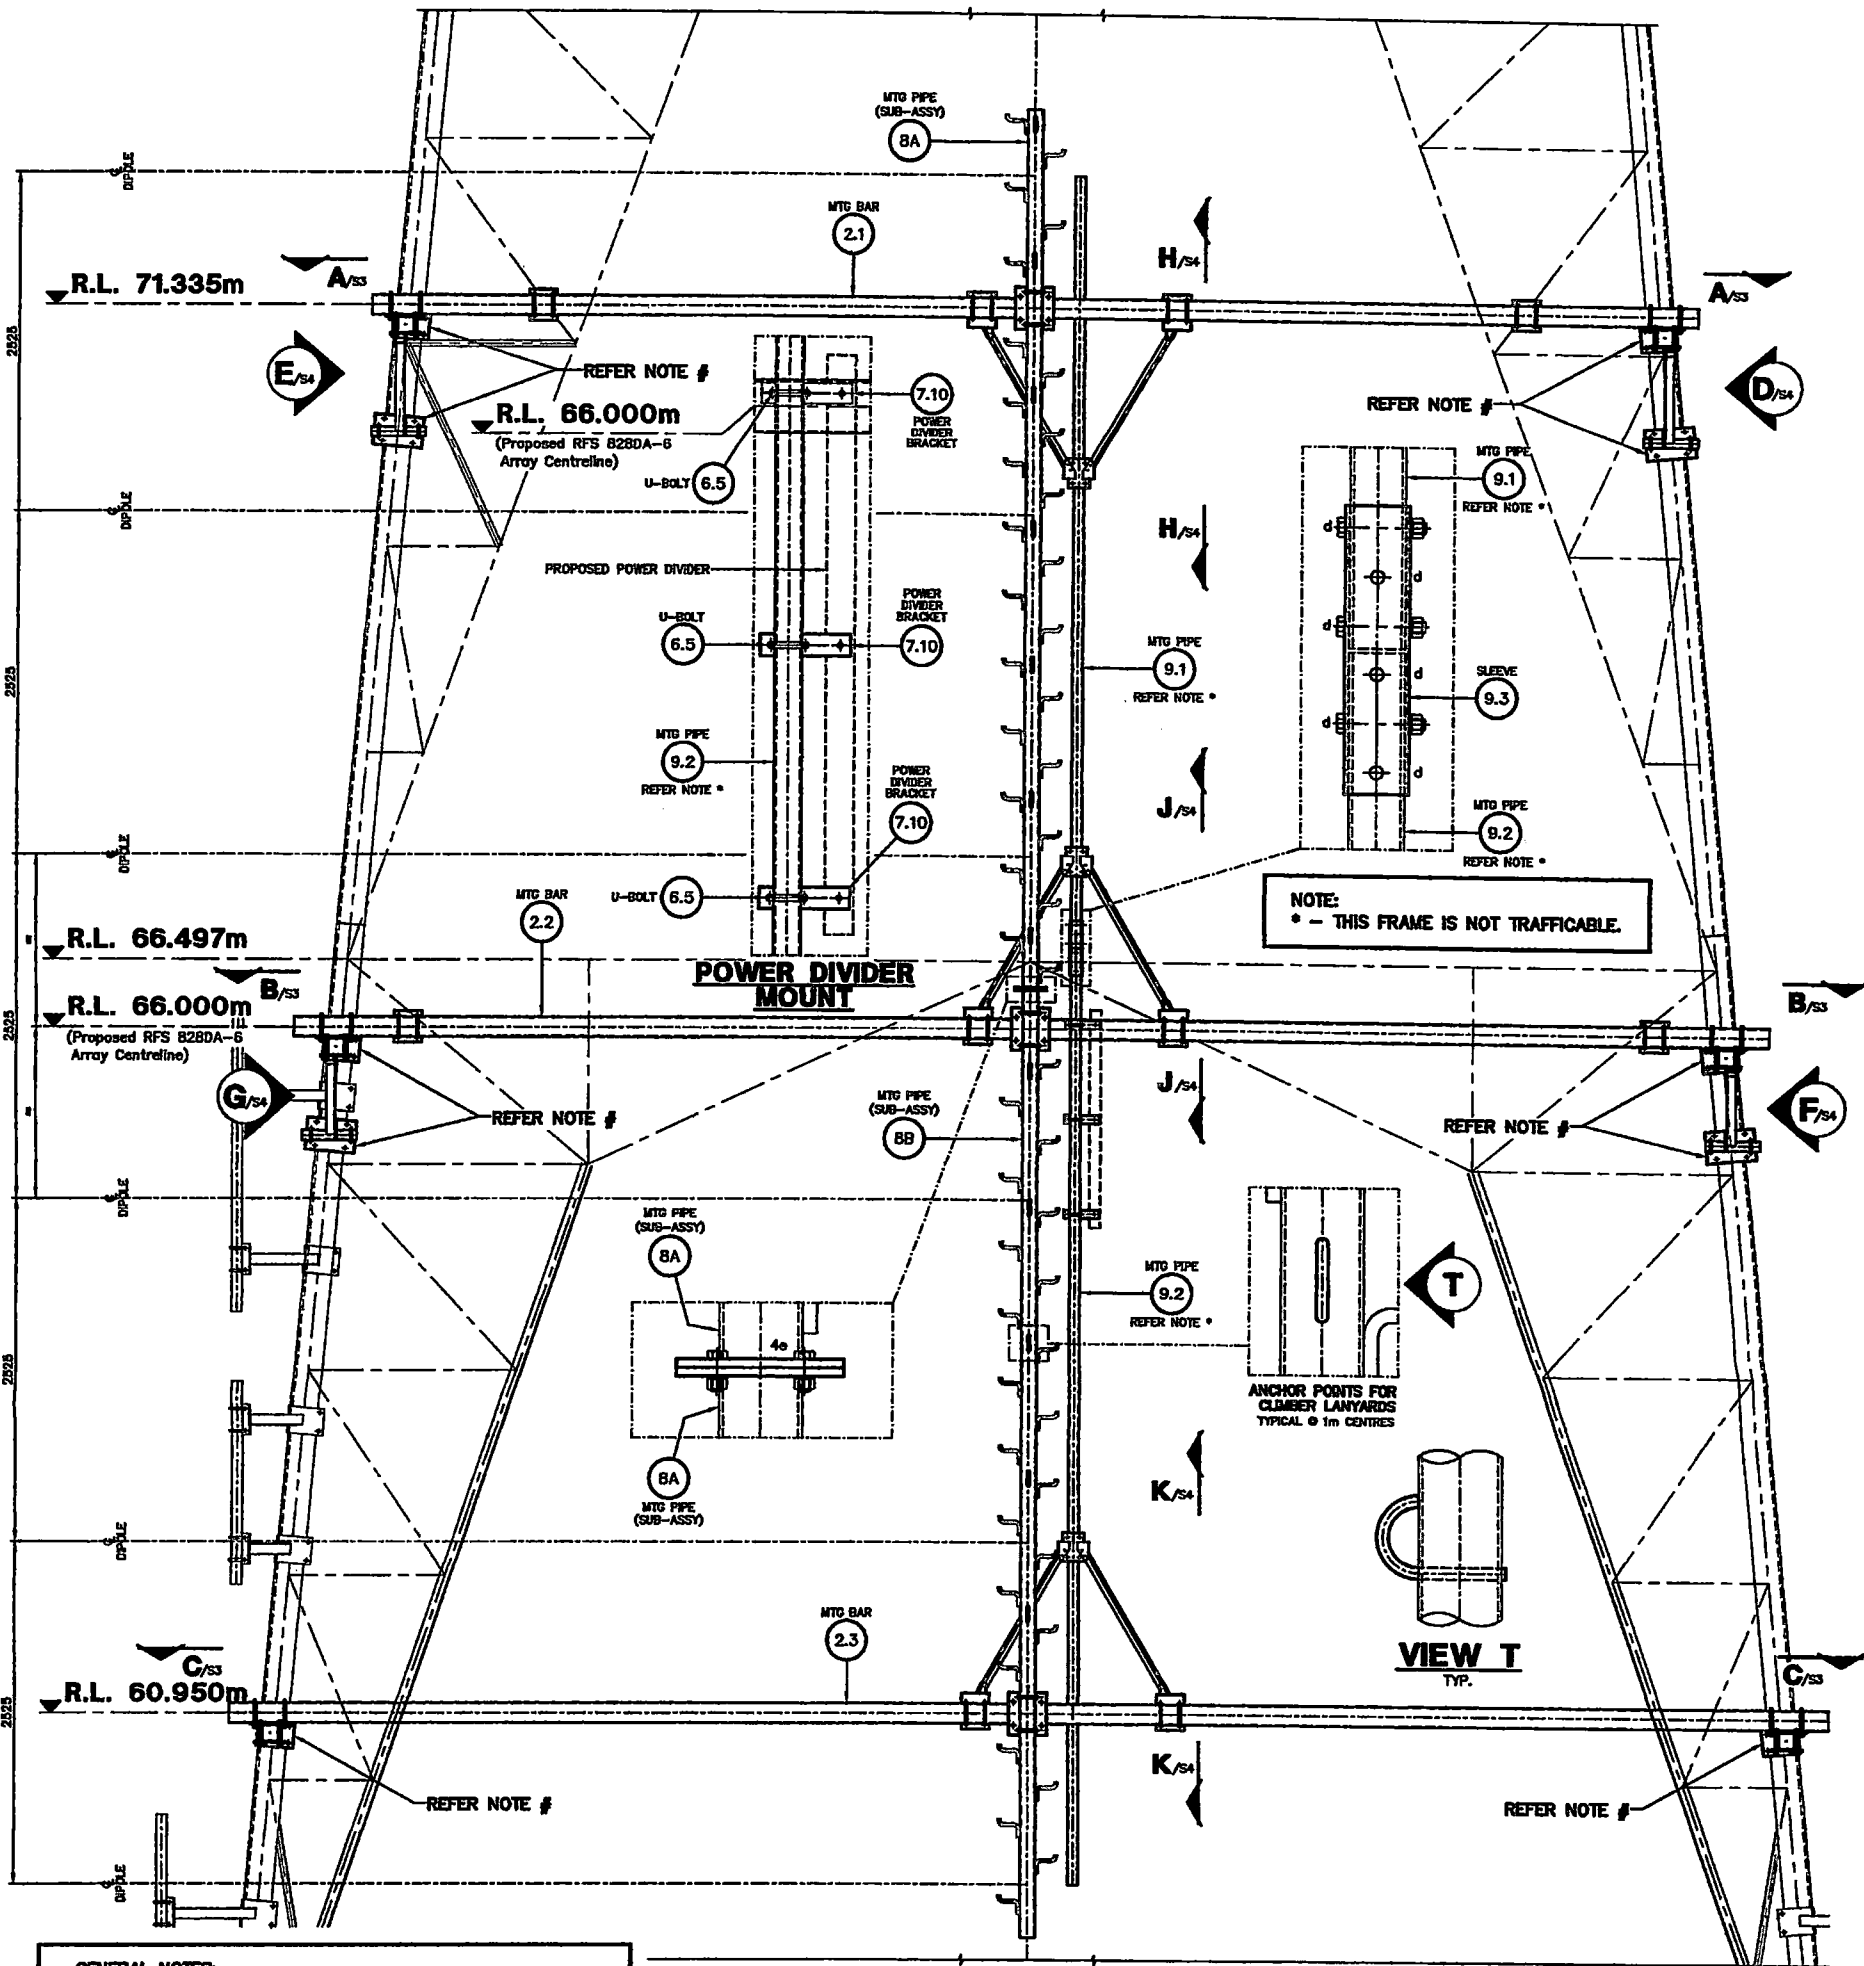

- GENERAL NOTES:**
1. ALL STEEL TO BE HOT DIP GALVANISED TO A4680 (2006). BOLTS GALVANISED TO A51214 (1983).
 2. ALL WELDING TO BE CATEGORY SP TO A51554 (2014). ALL WELDS TO BE 5mm CFW, U.N.O.
 3. ALL HOLLOW SECTIONS TO A5163 (2009).
 4. ALL HOT ROLLED STEEL TO A53678 (2011) & A53678.1 (2010), (Grade 300).
 5. ALL SPRING WASHERS TO A51808 (1976).
 6. HIGH STRENGTH BOLTS TO A51554.1 (2014) & A51554.2 (2016) - (Grade B.8/S).
 7. REMOVE ALL SHARP EDGES & SHARP POINTS TO ALL FRESHLY CUT, WELDED OR DRILLED STEEL ON SITE. APPLY TWO COATS OF ZINC RICH PAINT.
 8. REFER TO MOP AND SOW FOR ADDITIONAL SITE-SPECIFIC NOTES AND INSTRUCTIONS, AS APPLICABLE.
 9. CONTACT STRUCTEL AND REFER REPORT No. 85681/Z31912/1 FOR FURTHER INFORMATION IF REQUIRED.

DETAIL 2 / SHEET 1
PART TOWER ELEVATION
PROPOSED RFS ARRAY ON WEST FACE @ RL 66m

NOTE:
 # - ENSURE NO PAINT BEHIND ATTACHMENT POINTS OF ALL STEELWORK TO LEGS.

NOTE FOR MANUFACTURER & INSTALLER:
 TRIAL ASSEMBLY PRIOR TO GALVANISING AND DELIVERY TO SITE TO ENSURE CORRECT FIT AND NUMBER OF PARTS

PARTS LIST

PART No.	DESCRIPTION	No. OFF	PART No.	DESCRIPTION	No. OFF	PART No.	DESCRIPTION	No. OFF
a	M20 (x 180 Long) HEX HEAD BOLT, (Grade B.8/S) c/w NUT & SPRING WASHER	24	5D	SEE DETAIL - LEG BRACKET (SUB-ASSEMBLY)	1	6.8	SEE DETAIL - #20 V-BOLT (TO FIT 150 SHS)	18
			5E	SEE DETAIL - LEG BRACKET (SUB-ASSEMBLY)	1	6.9	SEE DETAIL - #20 V-BOLT (TO FIT 203 EA)	8
b	M20 (x 70 Long) HEX HEAD BOLT, (Grade B.8/S) c/w NUT & SPRING WASHER	24	5F	SEE DETAIL - LEG BRACKET (SUB-ASSEMBLY)	1			
			5.1	SEE DETAIL - INTERNAL PLATE	6	7.1	SEE DETAIL - BRACE	1
c	M16 (x 160 Long) HEX HEAD BOLT, (Grade B.8/S) c/w NUT & SPRING WASHER	4	5.2	SEE DETAIL - FIXING PLATE	6	7.2	SEE DETAIL - BRACE	1
			5.3	SEE DETAIL - FIXING PLATE	3	7.3	SEE DETAIL - BRACE	1
d	M16 (x 120 Long) HEX HEAD BOLT, (Grade B.8/S) c/w NUT & SPRING WASHER	6	5.4	SEE DETAIL - BRACE PLATE	4	7.4	SEE DETAIL - BRACE	1
			5.5	SEE DETAIL - BRACE PLATE	4	7.5	SEE DETAIL - BRACE	2
e	M16 (x 45 Long) HEX HEAD BOLT, (Grade B.8/S) c/w NUT & SPRING WASHER	68	5.6	SEE DETAIL - BACKING PLATE	2	7.6	SEE DETAIL - BRACE	2
			5.7	SEE DETAIL - FIXING PLATE	4	7.7	SEE DETAIL - BRACE	6
			5.8	SEE DETAIL - BRACE CONNECTION	4	7.8	SEE DETAIL - BRACE	3
2.1	150 x 5.0 SHS (x 9700 Long) MOUNTING BAR (Grade C350LD)	1				7.9	SEE DETAIL - BRACE	3
2.2	150 x 5.0 SHS (x 10600 Long) MOUNTING BAR (Grade C350LD)	1	6.1	SEE DETAIL - BRACE BRACKET	3	7.10	SEE DETAIL - POWER DIVIDER PLATE	3
2.3	150 x 5.0 SHS (x 11700 Long) MOUNTING BAR (Grade C350LD)	1	6.2	SEE DETAIL - BRACE BRACKET	3			
			6.3	SEE DETAIL - BRACE BRACKET	3	8A	SEE DETAIL - MOUNTING PIPE (SUB-ASSEMBLY)	1
5A	SEE DETAIL - LEG BRACKET (SUB-ASSEMBLY)	1	6.4	SEE DETAIL - BRACE BRACKET	3	8B	SEE DETAIL - MOUNTING PIPE (SUB-ASSEMBLY)	1
5B	SEE DETAIL - LEG BRACKET (SUB-ASSEMBLY)	1	6.5	SEE DETAIL - #16 U-BOLT (TO FIT #76.1 PIPE)	23			
5C	SEE DETAIL - LEG BRACKET (SUB-ASSEMBLY)	1	6.6	SEE DETAIL - #20 U-BOLT (TO FIT #114.3 PIPE)	6	9.1	SEE DETAIL - MOUNTING PIPE	1
			6.7	SEE DETAIL - #16 U-BOLT (TO FIT 150 SHS)	20	9.2	SEE DETAIL - MOUNTING PIPE	1
						9.3	SEE DETAIL - SLEEVE	1

© STRUCTEL PTY. LTD. A/CN 084 274 032.
 NO PART OF THIS WORK MAY BE PRODUCED OR COPIED IN ANY FORM OR BY ANY MEANS WITHOUT THE PRIOR WRITTEN AUTHORIZATION OF STRUCTEL PTY. LTD. SUCH REPRODUCTION OR COPIING FOR ANY PURPOSES AS ARE AUTHORIZED BY STRUCTEL PTY. LTD. SHALL BE AT THE USER'S RISK.
 TELEPHONE No. (03) 9833 1300 FAX No. (03) 9834 9444

HOLE SIZES
 1. 14
 2. 16
 3. 18
 4. 20
 5. 22
 6. 24
 7. 26
 8. 28
 9. 30
 10. 32
 11. 36
 12. 40
 252. 1000

REVISIONS
 1. LAYOUT & DIMENSIONS
 2. OVERALL LENGTH
 3. HOLE DIMENSIONS
 4. ANCHOR & 30°

STRUCTEL PTY. LTD.
 144.78m TV TOWER
 RFS 828DA-6 ARRAY @ RL 66m
 GENERAL ARRANGEMENT & DETAIL 1
 STD-4812


- GENERAL NOTES:**
1. ALL STEEL TO BE HOT DIP GALVANISED TO AS4680 (2006). BOLTS GALVANISED TO AS1214 (1983).
 2. ALL WELDING TO BE CATEGORY SP TO AS1554 (2014). ALL WELDS TO BE 8mm CFW, U.N.O.
 3. ALL HOLLOW SECTIONS TO AS1163 (2009).
 4. ALL HOT ROLLED STEEL TO AS3678 (2011) & AS3678.1 (2010), (Grade 300).
 5. ALL SPRING WASHERS TO AS1988 (1978).
 6. HIGH STRENGTH BOLTS TO AS1252.1 (2016) & AS1252.2 (2016) - (Grade 8.8/S).
 7. REMOVE ALL SWarf, BURRS & SHARP EDGES TO ALL FRESHLY CUT, WELDED OR DRILLED STEEL ON SITE. APPLY TWO COATS OF ZINC RICH PAINT.
 8. REFER TO MOP AND SOW FOR ADDITIONAL SITE-SPECIFIC NOTES AND INSTRUCTIONS, AS APPLICABLE.
 9. CONTACT STRUCTEL AND REFER REPORT No. 65681/231012/1 FOR FURTHER INFORMATION IF REQUIRED.

NOTE FOR MANUFACTURER & INSTALLER:
TRIAL ASSEMBLE PRIOR TO GALVANISING
AND DELIVERY TO SITE TO ENSURE CORRECT
FIT AND NUMBER OF PARTS

SECTION A - A
(AS DRAWN)

SECTION B - B
(AS DRAWN)

SECTION C - C
(AS DRAWN)

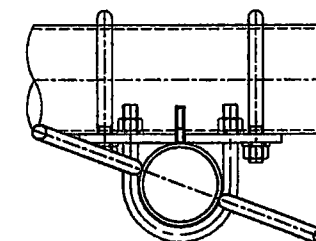

LADDER ALIGNMENT

DO NOT SCALE
DIMENSIONS IN
MILLIMETRES

© STRUCTEL PTY. LTD. ACN 064 274 835.
NO PART OF THIS WORK MAY BE PRODUCED OR COPIED IN
ANY FORM BY ANY MEANS WITHOUT THE PRIOR WRITTEN
PERMISSION OF STRUCTEL PTY. LTD.
THE WORK MAY ONLY BE USED FOR SUCH PURPOSES AS ARE
AUTHORISED BY STRUCTEL PTY. LTD.
TELEPHONE No. (03) 9833 1300 FAX No. (03) 9854 8448.

HOLE SYMBOLS
14
18
22
26
32
33

Materials:
GRADE 300 UNLESS OTHERWISE STATED
FINISH:
HOT DIP GALVANISE TO A.S. 4680
ALL BOLTS TO A.S. 1111 (GRADE 4.8/S) U.N.O.
Welding:
STRUCTURAL WELD (SP)
TO A.S. 1554 SEAL WELD ALL CONTACTING FACES
DRAWING PRACTICE TO A.S. 1100

TOLERANCES:
UNLESS OTHERWISE STATED
1. LINEAR & HOLES C/O ± 1
2. OVERALL LENGTH ± 1.5
3. HOLE DIAMETER ± 0.5
4. ANGULAR $\pm 30'$

STRUCTEL PTY. LTD.
ISSUE No. 231012
DESIGNED BY MV
APPROVED BY BWC
DATE 14/3/17

200 No. DRAWN QRD
231012 MV BWC
AMENDMENT
REV. APPD. DATE
BWC HQ 23.03.17 1

Structel
CHANNEL 7 BICKLEY (WA)
144.78m TV TOWER
RFS 828DA-6 ARRAY @ RL 68m
GENERAL ARRANGEMENT & SECTIONS
STD-4812
Sheet 3 of 11 (Rev)