




1 NORTH-EAST COLOURED ELEVATION
A02.001 A02.002 1:200

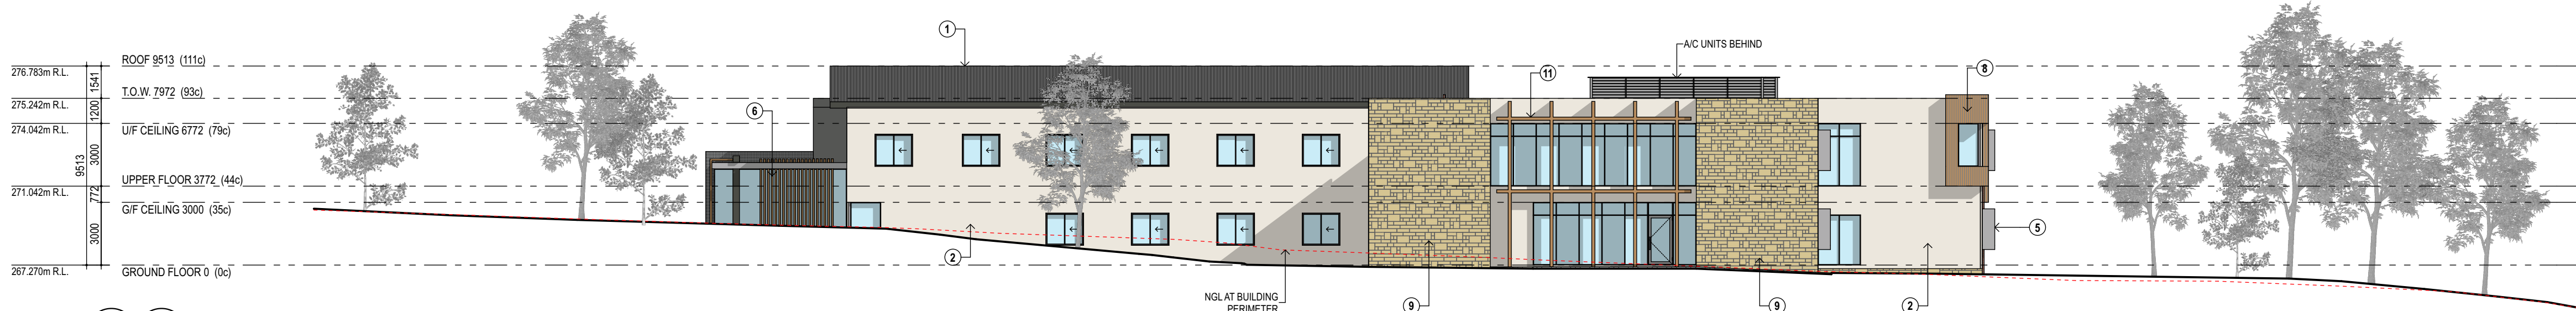


2 SOUTH-EAST COLOURED ELEVATION
A02.001 A02.002 1:200

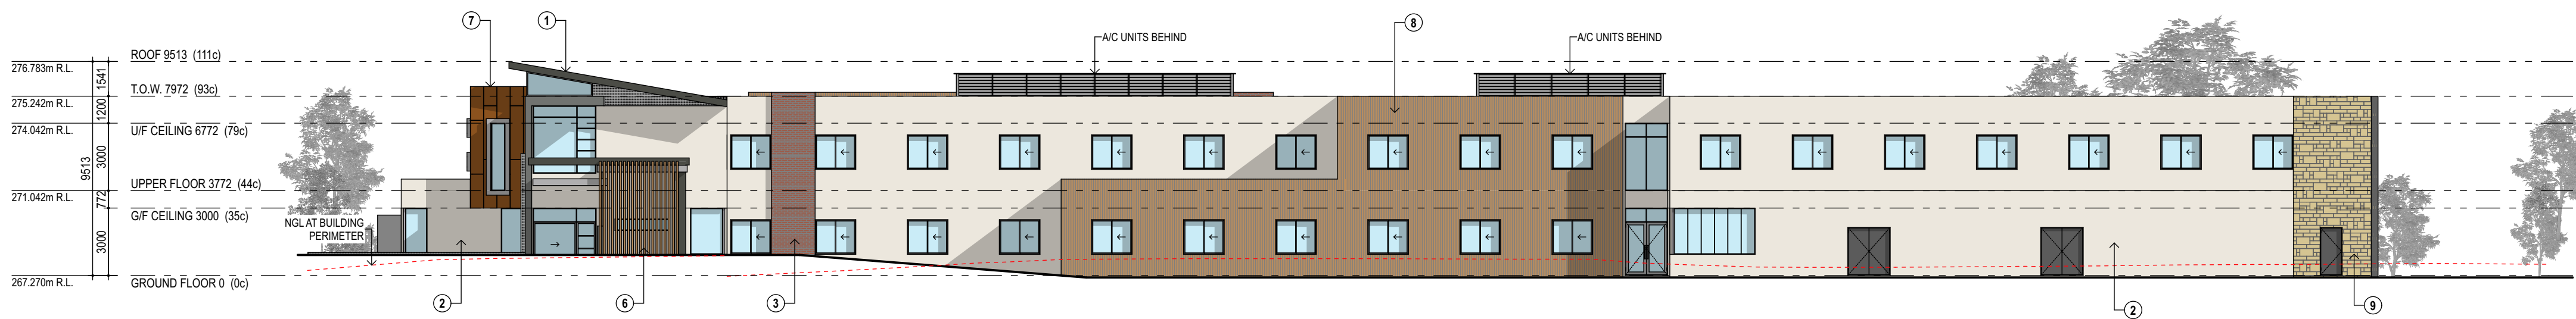

3 SOUTH-WEST COLOURED ELEVATION
A02.001 A02.002 1:200

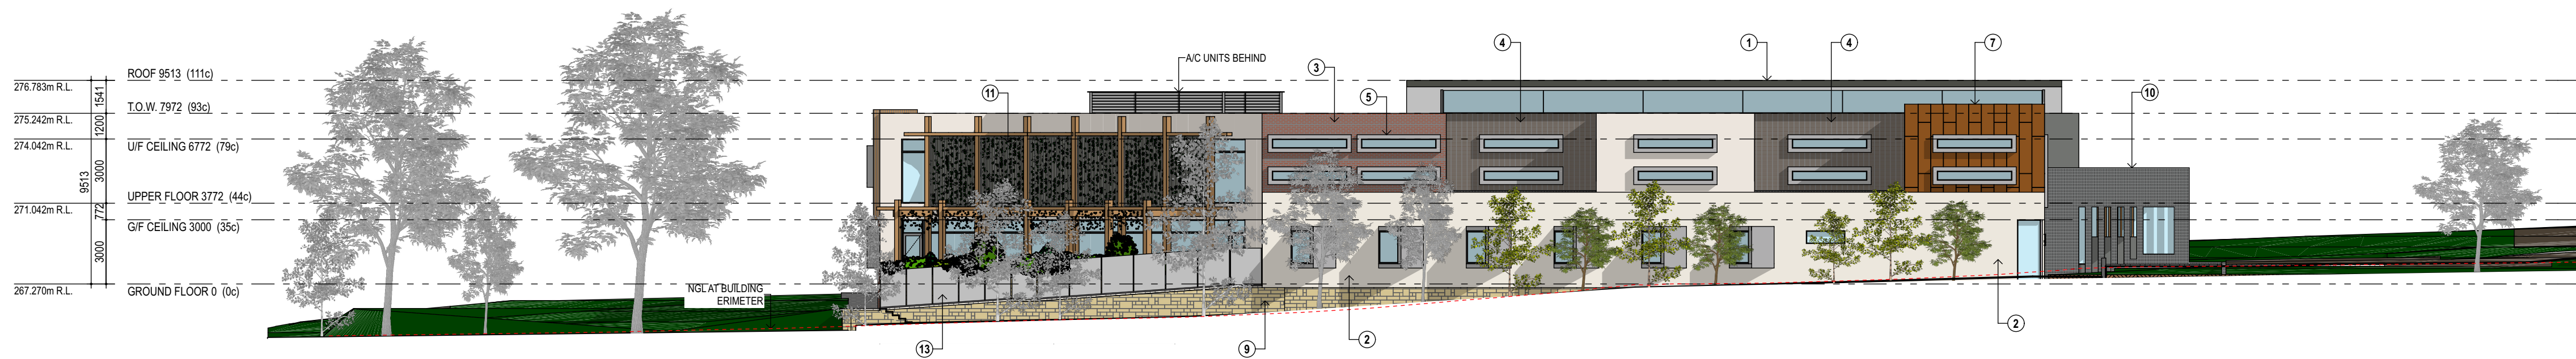

4 NORTH-WEST COLOURED ELEVATION
A02.001 A02.002 1:200

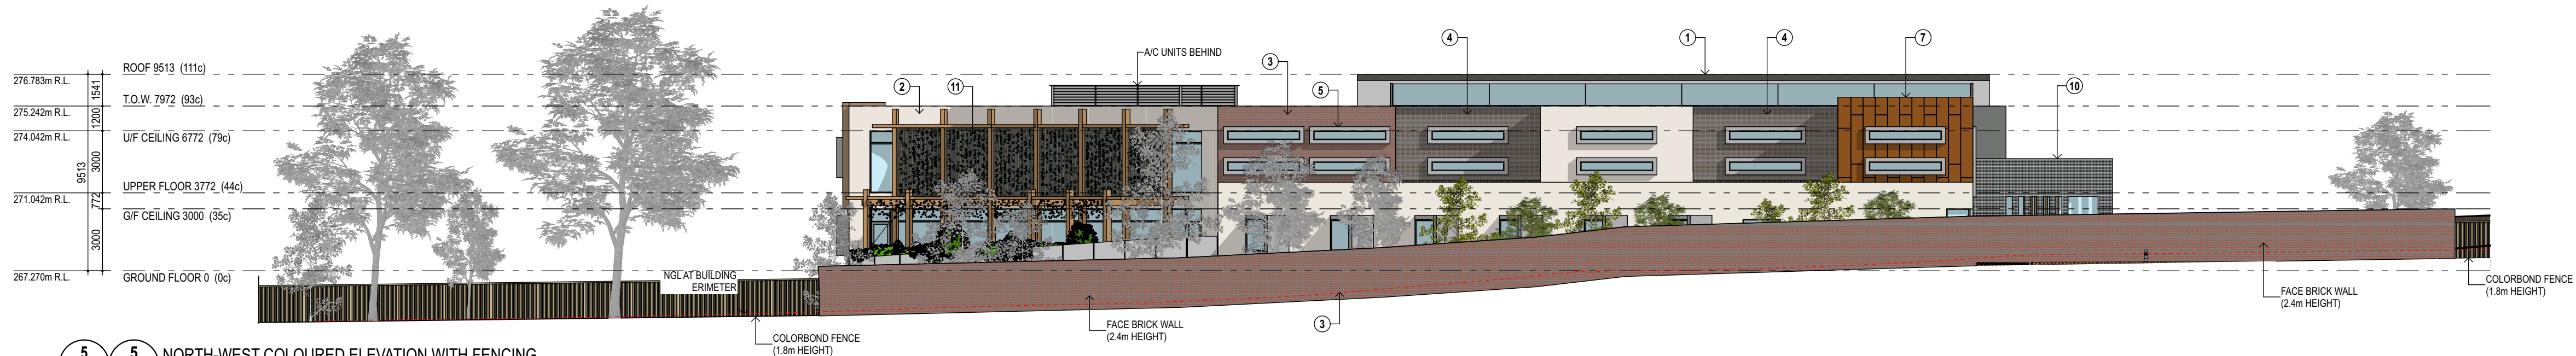

5 NORTH-WEST COLOURED ELEVATION WITH FENCING
A02.001 A02.002 1:200

MATERIALS SCHEDULE:

- | | | |
|----|--|---|
| 1 | | TRIM DECK ROOF CLADDING |
| 2 | | ACRYLIC TEXTURED RENDER |
| 3 | | MIDLAND BRICK "KALBARRI" |
| 4 | | MIDLAND BRICK "SILVERBIRCH" |
| 5 | | GREY PAINTED BLUE BOARD CLADDING ON STEEL FRAME |
| 6 | | STEEL CLADDING |
| 7 | | CSR CEMENTAL BOARD CLADDING |
| 8 | | NON COMBUSTIBLE TIMBER CLADDING |
| 9 | | LIMESTONE WALL CLADDING |
| 10 | | STONE CLADDING |
| 11 | | CEDAR TIMBER |
| 12 | | BLACK ALUMINIUM HORIZONTAL SLATS |
| 13 | | LAMINATED GLASS BALUSTRADE |