


Attachment Five

Bridge Options

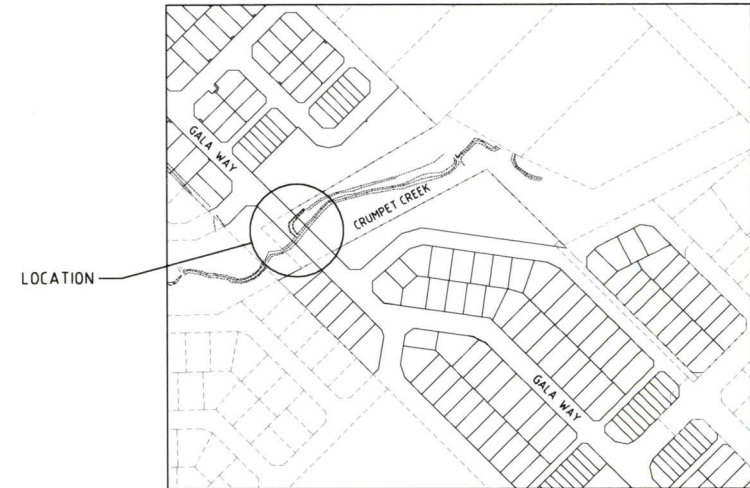

LOCALITY PLAN
SCALE 1:2000



LOCATION

-  CRUMPET CREEK RESERVE
-  VEHICLE, PEDESTRIAN AND CYCLIST CROSSING EXTENT




A										13 11 17										WBR										A.P.										ISSUED FOR INFORMATION	
---	--	--	--	--	--	--	--	--	--	----------	--	--	--	--	--	--	--	--	--	-----	--	--	--	--	--	--	--	--	--	------	--	--	--	--	--	--	--	--	--	------------------------	--	--	




LOCATION

-  CRUMPET CREEK RESERVE
-  PEDESTRIAN AND CYCLIST PATH CROSSING EXTENT

LOCATION

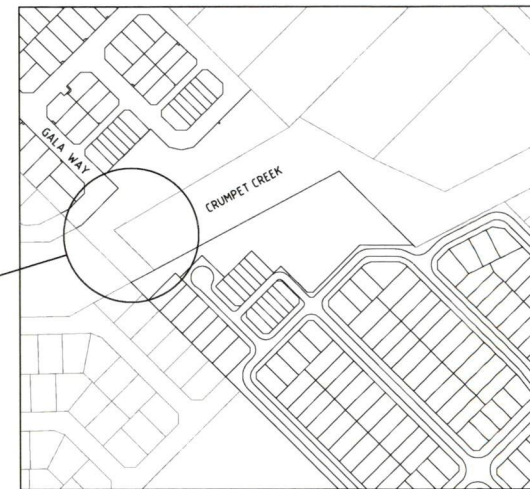


LOCALITY PLAN
SCALE 1:2000

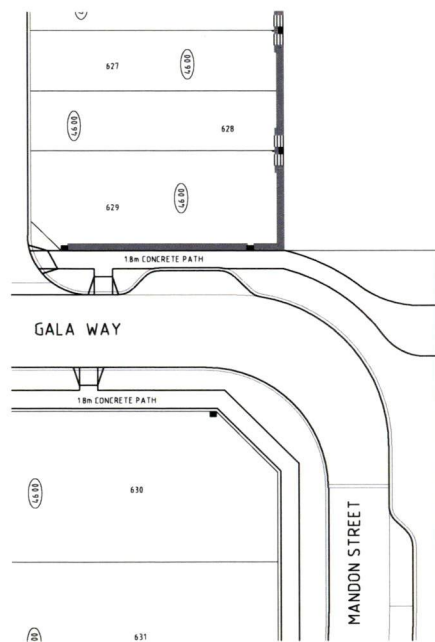

5.0m PEDESTRIAN AND
CYCLIST PATH

PLAN
SCALE 1:250

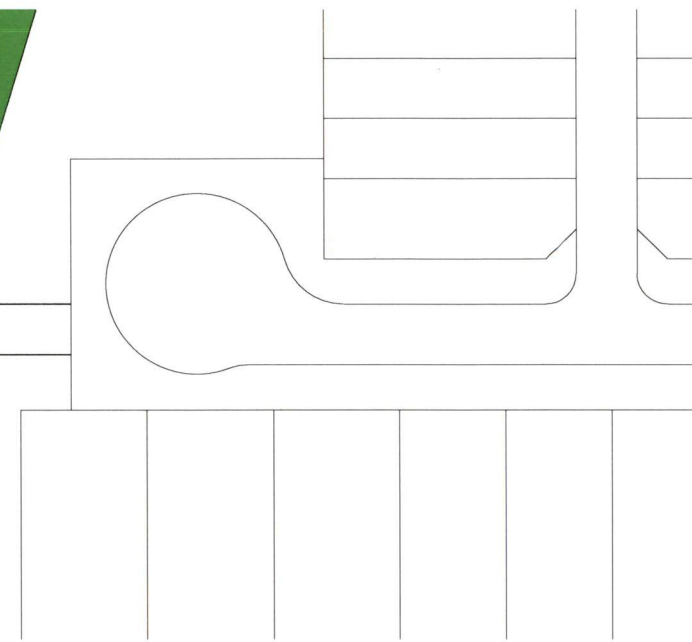

0m 5.0 10.0 15.0m
1:250

B 15 11 17 WBR AJP ISSUED FOR REVIEW																																							
A 13 11 17 WBR AJP ISSUED FOR INFORMATION																																							

Attachment Six

Strategen Environmental

To: Jacqueline De Meyrick

Date: 19 October 2017

Company: Satterley

Project No: SPG15305.01

Fax/email: jacqueline@atterley.com.au

Inquiries: Dale Newsome

Environmental recommendation for Pedestrian Access rather than Vehicle Assess over Crumpet Creek

The current vehicle access crossing over Crumpet Creek included a 2-lane urban road and a pedestrian walk way on either side of the road. The proposed road including a culvert through bridge design was approximately 45 m long and approximately 16m wide including provision for walkways. This design creates a large footprint that would have substantial negative disturbance to the natural environment.

We strongly recommend a new solution for pedestrian access rather than vehicle access over Crumpet creek. An alternative pedestrian bridge (approx. 45m x 5m) would considerably reduce the engineering footprint. The potential environmental benefits from this recommended solution include:

- Reduced development (earthwork) footprint area and disturbance to the riparian banks (associated vegetation) within the creek line.
- Reduced risk of contaminated stormwater (i.e. oils and fuel) exported the bridge area after rainfall events.
- No impact on moderate quality Black Cockatoo foraging habitat or potentially significant tree species (i.e. Marri DBH >50cm) (Strategen, 2016).
- Reduce noise impact to the range of fauna species utilising Crumpet creek.
- Potentially less geotechnical and engineering specifications for bridge design and weight-bearing capacity.

Attachment Seven

JDA Consultant Hydrologist



Jim Davies & Associates Pty Ltd
ABN 24 067 295 569
Suite 1, 27 York Street, Subiaco WA 6008
PO Box 117, Subiaco WA 6904
Ph: (08) 9388 2436
Fx: (08) 9381 9279
info@jdahydro.com.au
www.jdahydro.com.au

Your Ref:
Our Ref: J6159aa

20 October 2017

Jaqueline de Meyrick
Satterley Property Group
PO Box 1346
West Perth WA 6872

Dear Jacqueline,

THE HALES, FORRESTFIELD LWMS - APPLICATION TO REMOVE GALA WAY CROSSING OF CRUMPET CREEK

The Local Water Management Strategy (LWMS) for the Hales Estate was prepared by JDA December 2016 and is approved by Department of Water and City of Kalamunda.

Consistent with The Hales Local Structure Plan, the LWMS depicts the extension of Gala Way, including a road crossing over Crumpet Creek. The creek crossing is utilised as a flow control point to achieve 'online' storage of flood events greater than 1EY recurrence within Crumpet Creek. This strategy reduces the flood storage requirements in The Hales parklands, allowing the open space to be better utilised for public recreation.

On review of the project, a pedestrian crossing is recommended in this location instead of a road crossing to reduce the engineering footprint to Crumpet Creek. This proposal will still provide a flow control point and achieve "online" flood storage within Crumpet Creek, consistent with the approved LWMS.

If the LSP amendment is accepted the LWMS will be updated to remove any reference to the road crossing, but the overall drainage strategy will not change as a result of the road crossing being removed.

If you have any queries regarding this advice please do not hesitate to contact me on ph. 6380 3425.

Yours sincerely,

A handwritten signature in blue ink, appearing to read 'Swills', is written over a horizontal line.

JDA Consultant Hydrologists


DISCLAIMER

This document is published in accordance with and subject to an agreement between JDA Consultant Hydrologists ("JDA") and the client for whom it has been prepared ("Client"), and is restricted to those issues that have been raised by the Client in its engagement of JDA. It has been prepared using the skill and care ordinarily exercised by Consultant Hydrologists in the preparation of such documents.

Any person or organisation that relies on or uses the document for purposes or reasons other than those agreed by JDA and the Client without first obtaining a prior written consent of JDA, does so entirely at their own risk and JDA denies all liability in tort, contract or otherwise for any loss, damage or injury of any kind whatsoever (whether in negligence or otherwise) that may be suffered as a consequence of relying on this document for any purpose other than that agreed with the Client.

Attachment Eight

Illustrative Concept Sketches

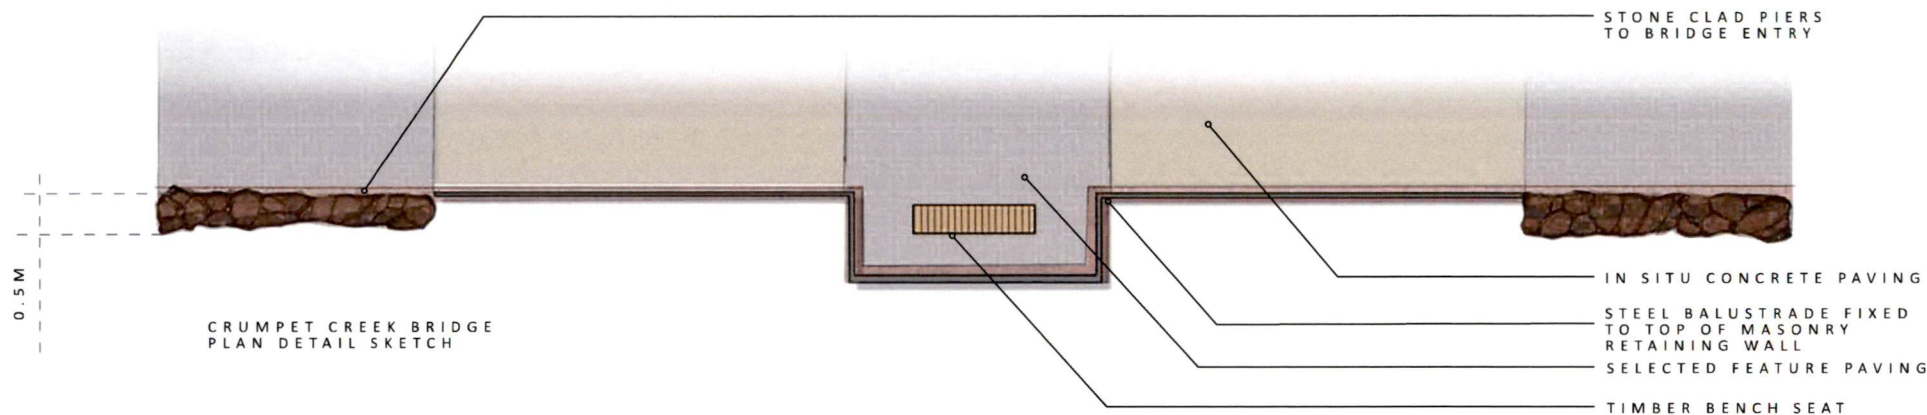

HAWTIN ROAD FORRESTFIELD - CRUMPET CREEK EAST
PREPARED FOR SATTERLEY PROPERTY GROUP

CRUMPET CREEK CONCEPTS


JOB NO. 1512203
1:100 @ A3


C1.101 REV B NOV 2016



LANDSCAPE ARCHITECTS
414 ROSEBY RD. SUBIACO WA 6008
T: (08) 9388 9566 E: mail@plann.com.au
LANDSPACE PTY LTD ACN 056 538 679

COPYRIGHT This document is and shall remain the property of Plan E

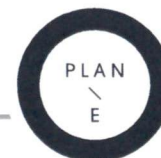

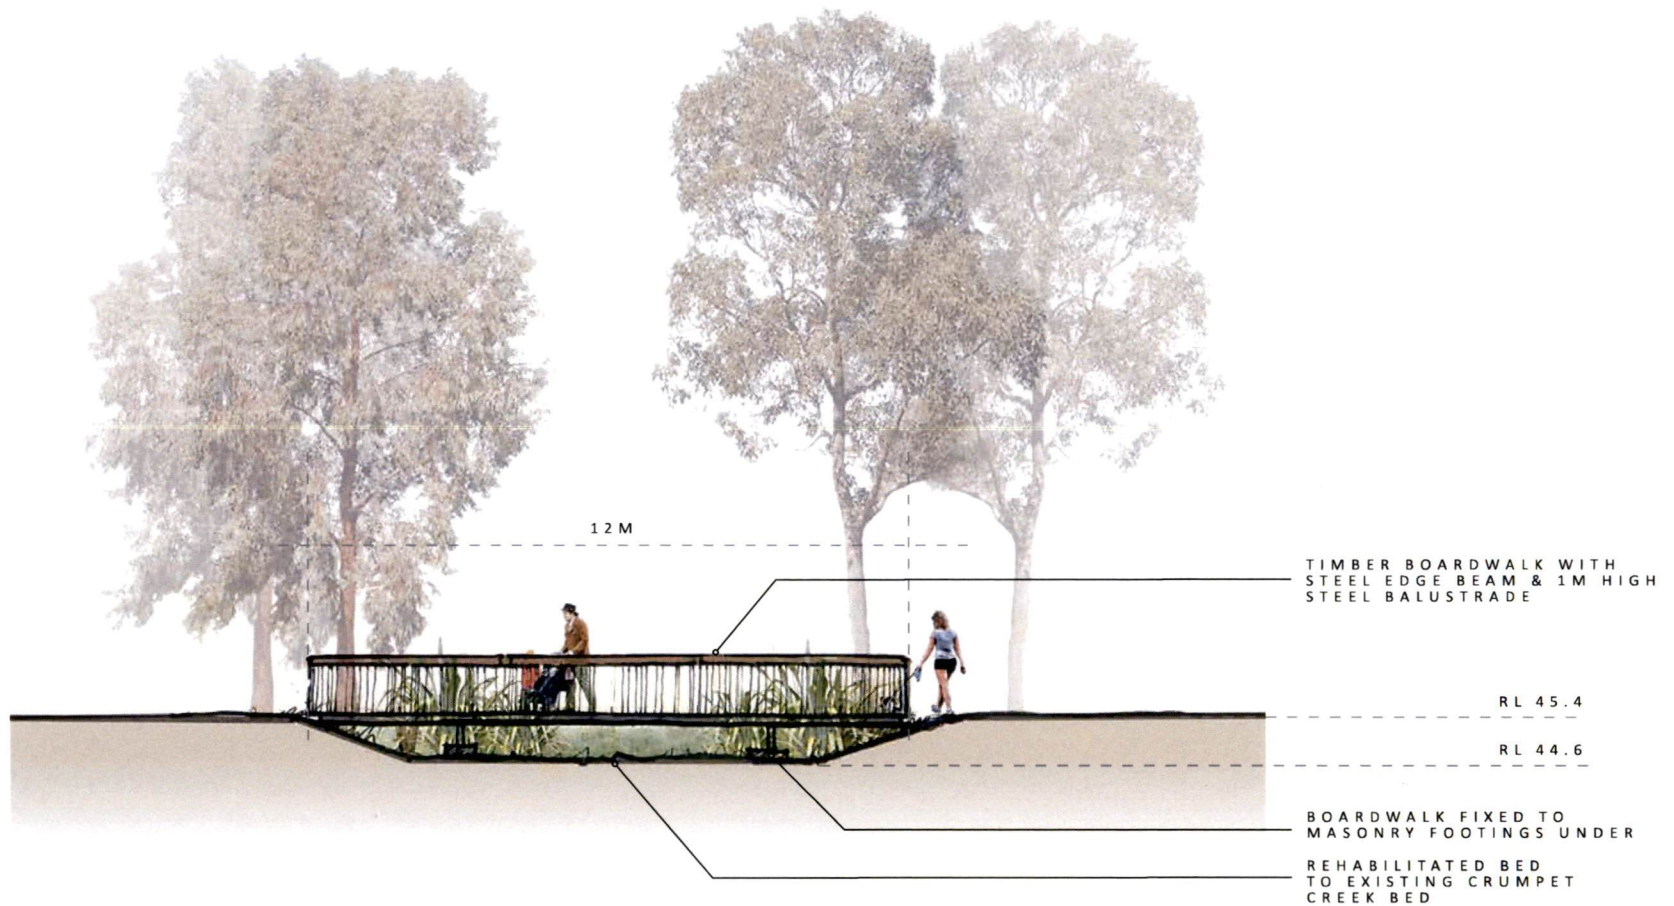

CRUMPET CREEK TIMBER BOARDWALK
SECTION SKETCH

HAWTIN ROAD FORRESTFIELD - CRUMPET CREEK EAST
PREPARED FOR SATTERLEY PROPERTY GROUP

CRUMPET CREEK CONCEPTS

JOB NO. 1512203
1:100 @ A3

C1.102 REV A NOV 2016



LANDSCAPE ARCHITECTS
414 ROXBURY RD. SUBIACO WA 6008
T: (08) 9388 9566 E: mail@dlane.com.au
LANDSPACE PTY LTD ACN 056 538 679

COPYRIGHT This document is and shall remain the property of Plan E

