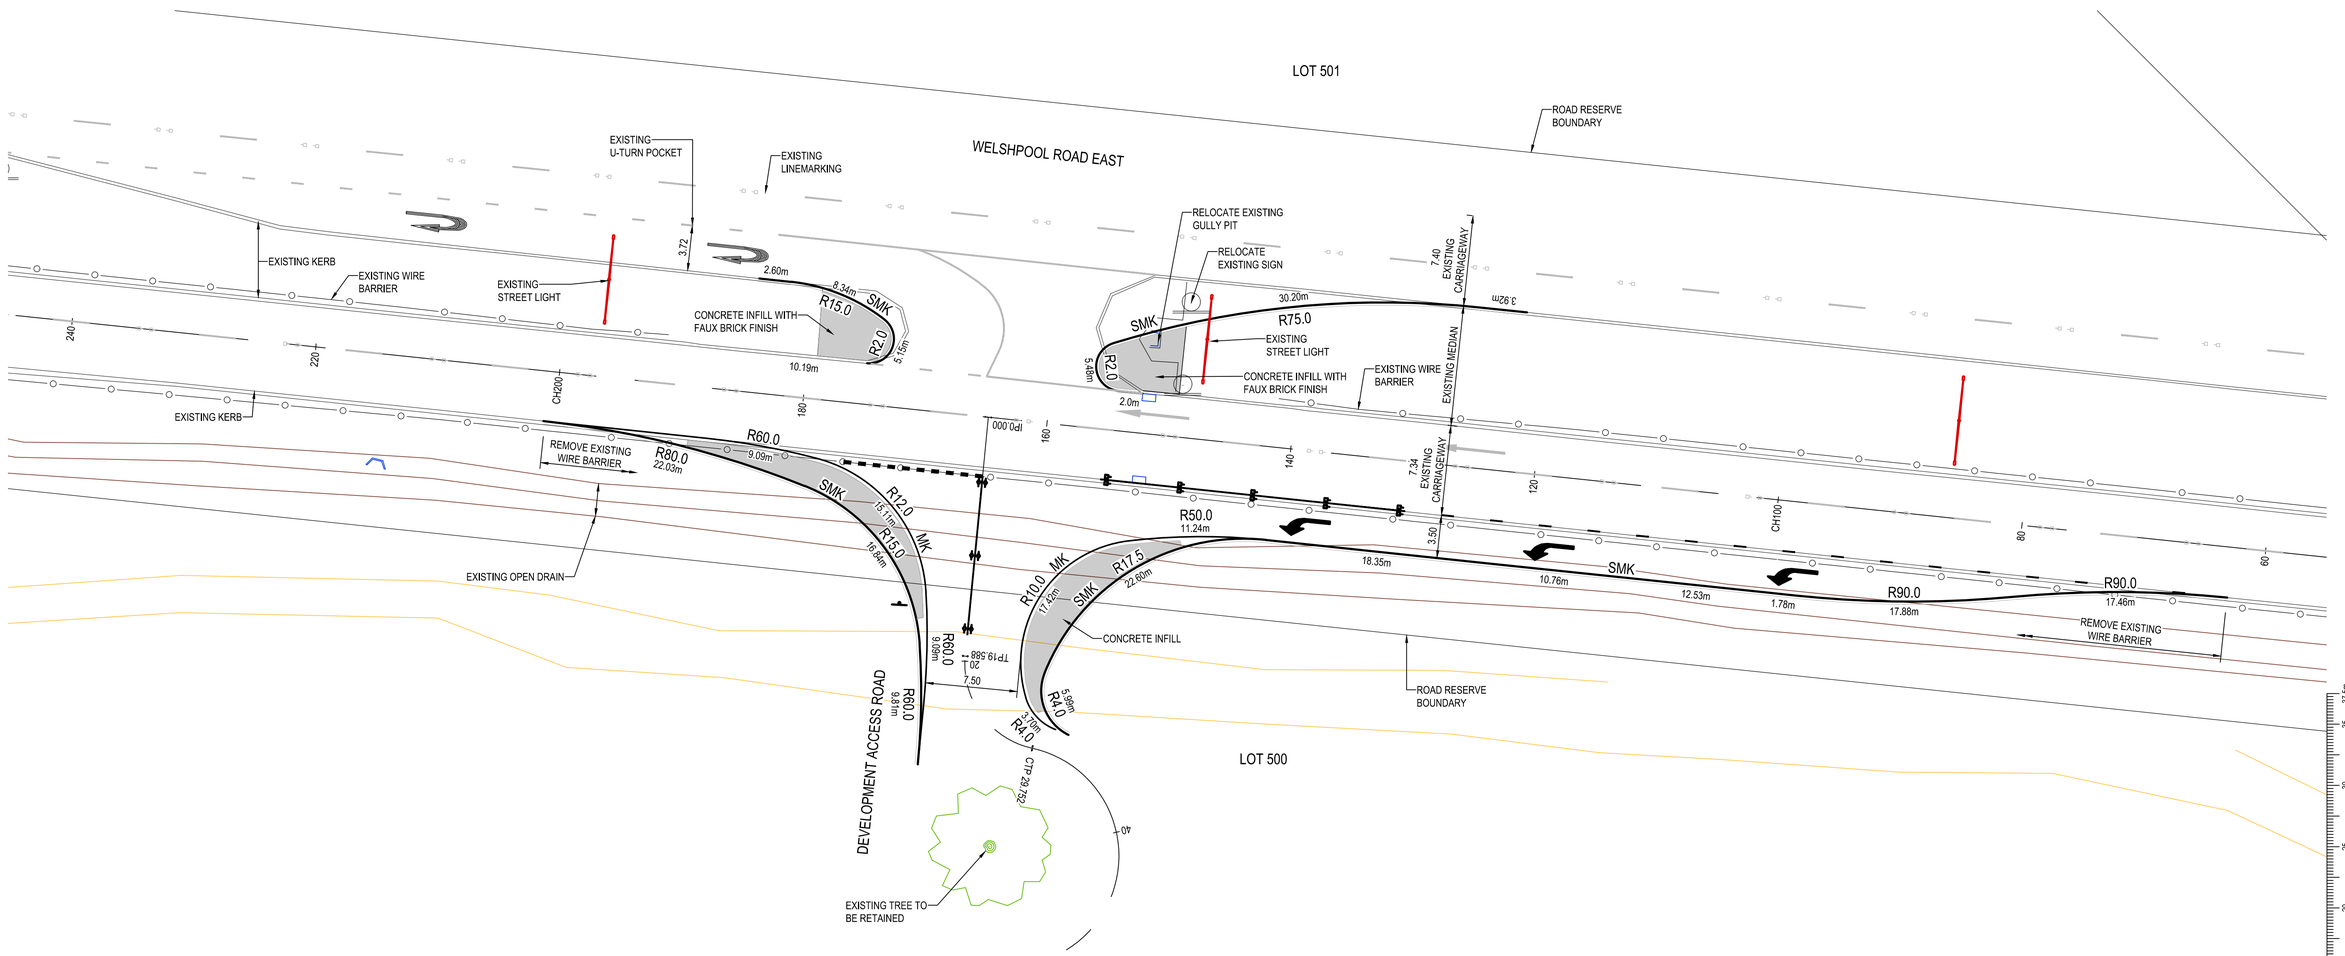

BEFORE YOU DIG
www.byda.com.au
Zero Damage - Zero Harm

Copyright
"This document shall remain the property of Development Engineering Consultants Pty. Ltd. The document may only be used for the purpose for which it was commissioned & in accordance with the terms of engagement for the commission. Unauthorised use of this document in any way is prohibited" ©

No.	DATE	BY	REVISION	
A	28/02/25	WJB	INITIAL ISSUE	SRA

CLIENT:
PROVIDENCE LIFESTYLE (WATTLE GROVE) PTY LTD

DEVELOPMENT ENGINEERING CONSULTANTS
SUITE 3, 123A COLIN ST, WEST PERTH, 6005 WESTERN AUSTRALIA
Ph: (08) 9481 1900
Fax: (08) 9481 1700

PROJECT:
PLV WATTELE GROVE LOT 500 GAVOUR ROAD WATTLE GROVE
W.A.P.C. No. -

DRAWING:
WELSHPOOL ROAD EAST AND ACCESS ROAD INTERSECTION LAYOUT PLAN
COORDINATE SYSTEM: PCG94, VERTICAL DATUM: AHD

SCALE	DRAWN	CHECK	REV No.
1:250	WJB	SRA	A
DATE	DESIGNED	APPROVED	
FEB '25	WJB	SRA	

PROJECT NUMBER **WATNLV00** DRAWING NUMBER **K01**

S:\NLV\WATNLV00\Drawings\WATNLV00 K01.dwg 28/02/2025