




A map showing the proposed culvert crossing. The map includes several lots: LOT 800, LOT (#28) 213, LOT 801, and LOT 212. A road, LEWIS ROAD, runs diagonally across the top. A stream, YULE BROOK, flows through the center. A road, WELSHPOOL ROAD EAST, runs diagonally across the bottom. A dashed line indicates the PROPOSED CULVERT CROSSING. An arrow points to the crossing location on the stream.

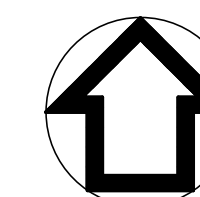


SCALE 1 : 4000

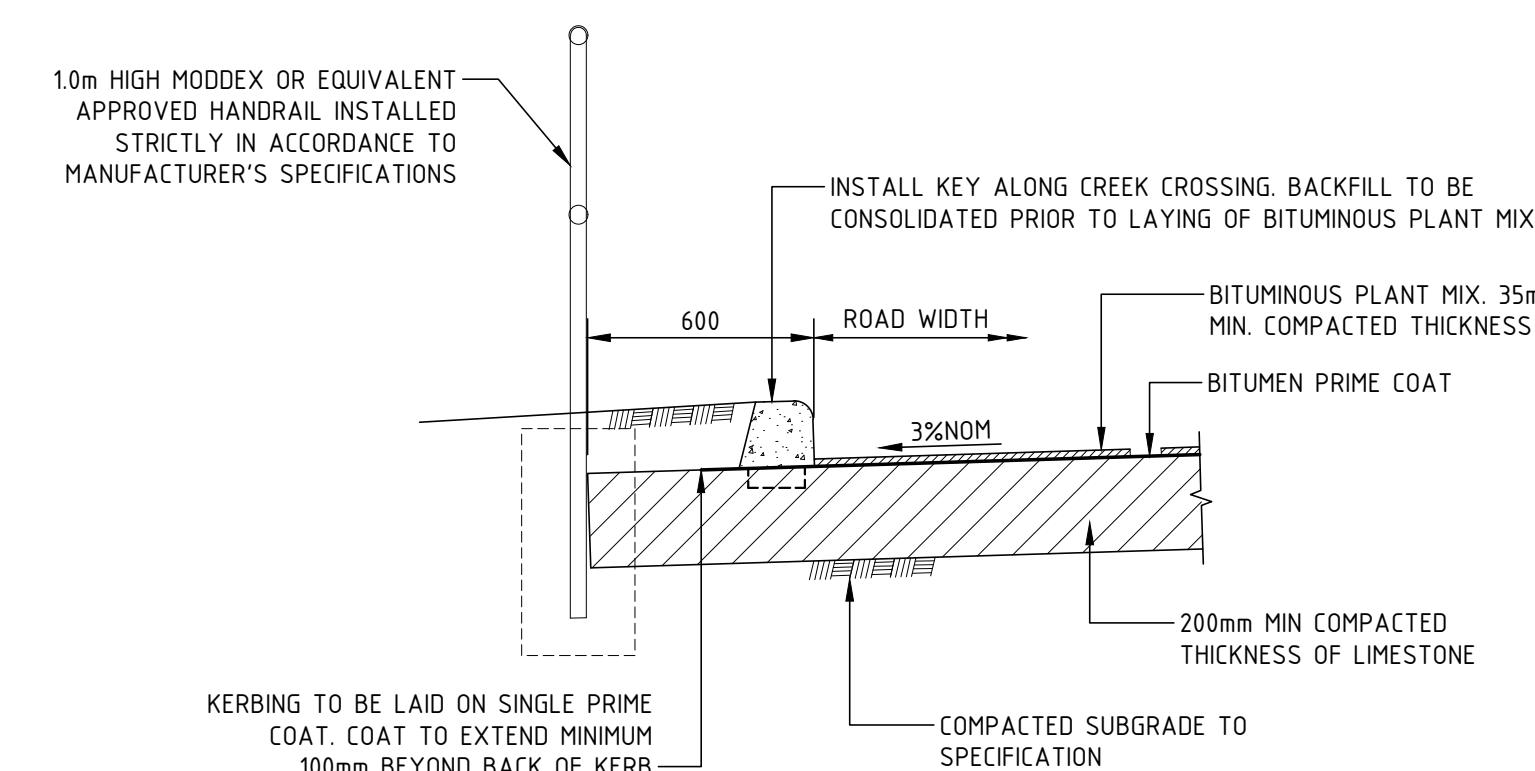

SCALE 1 : 20

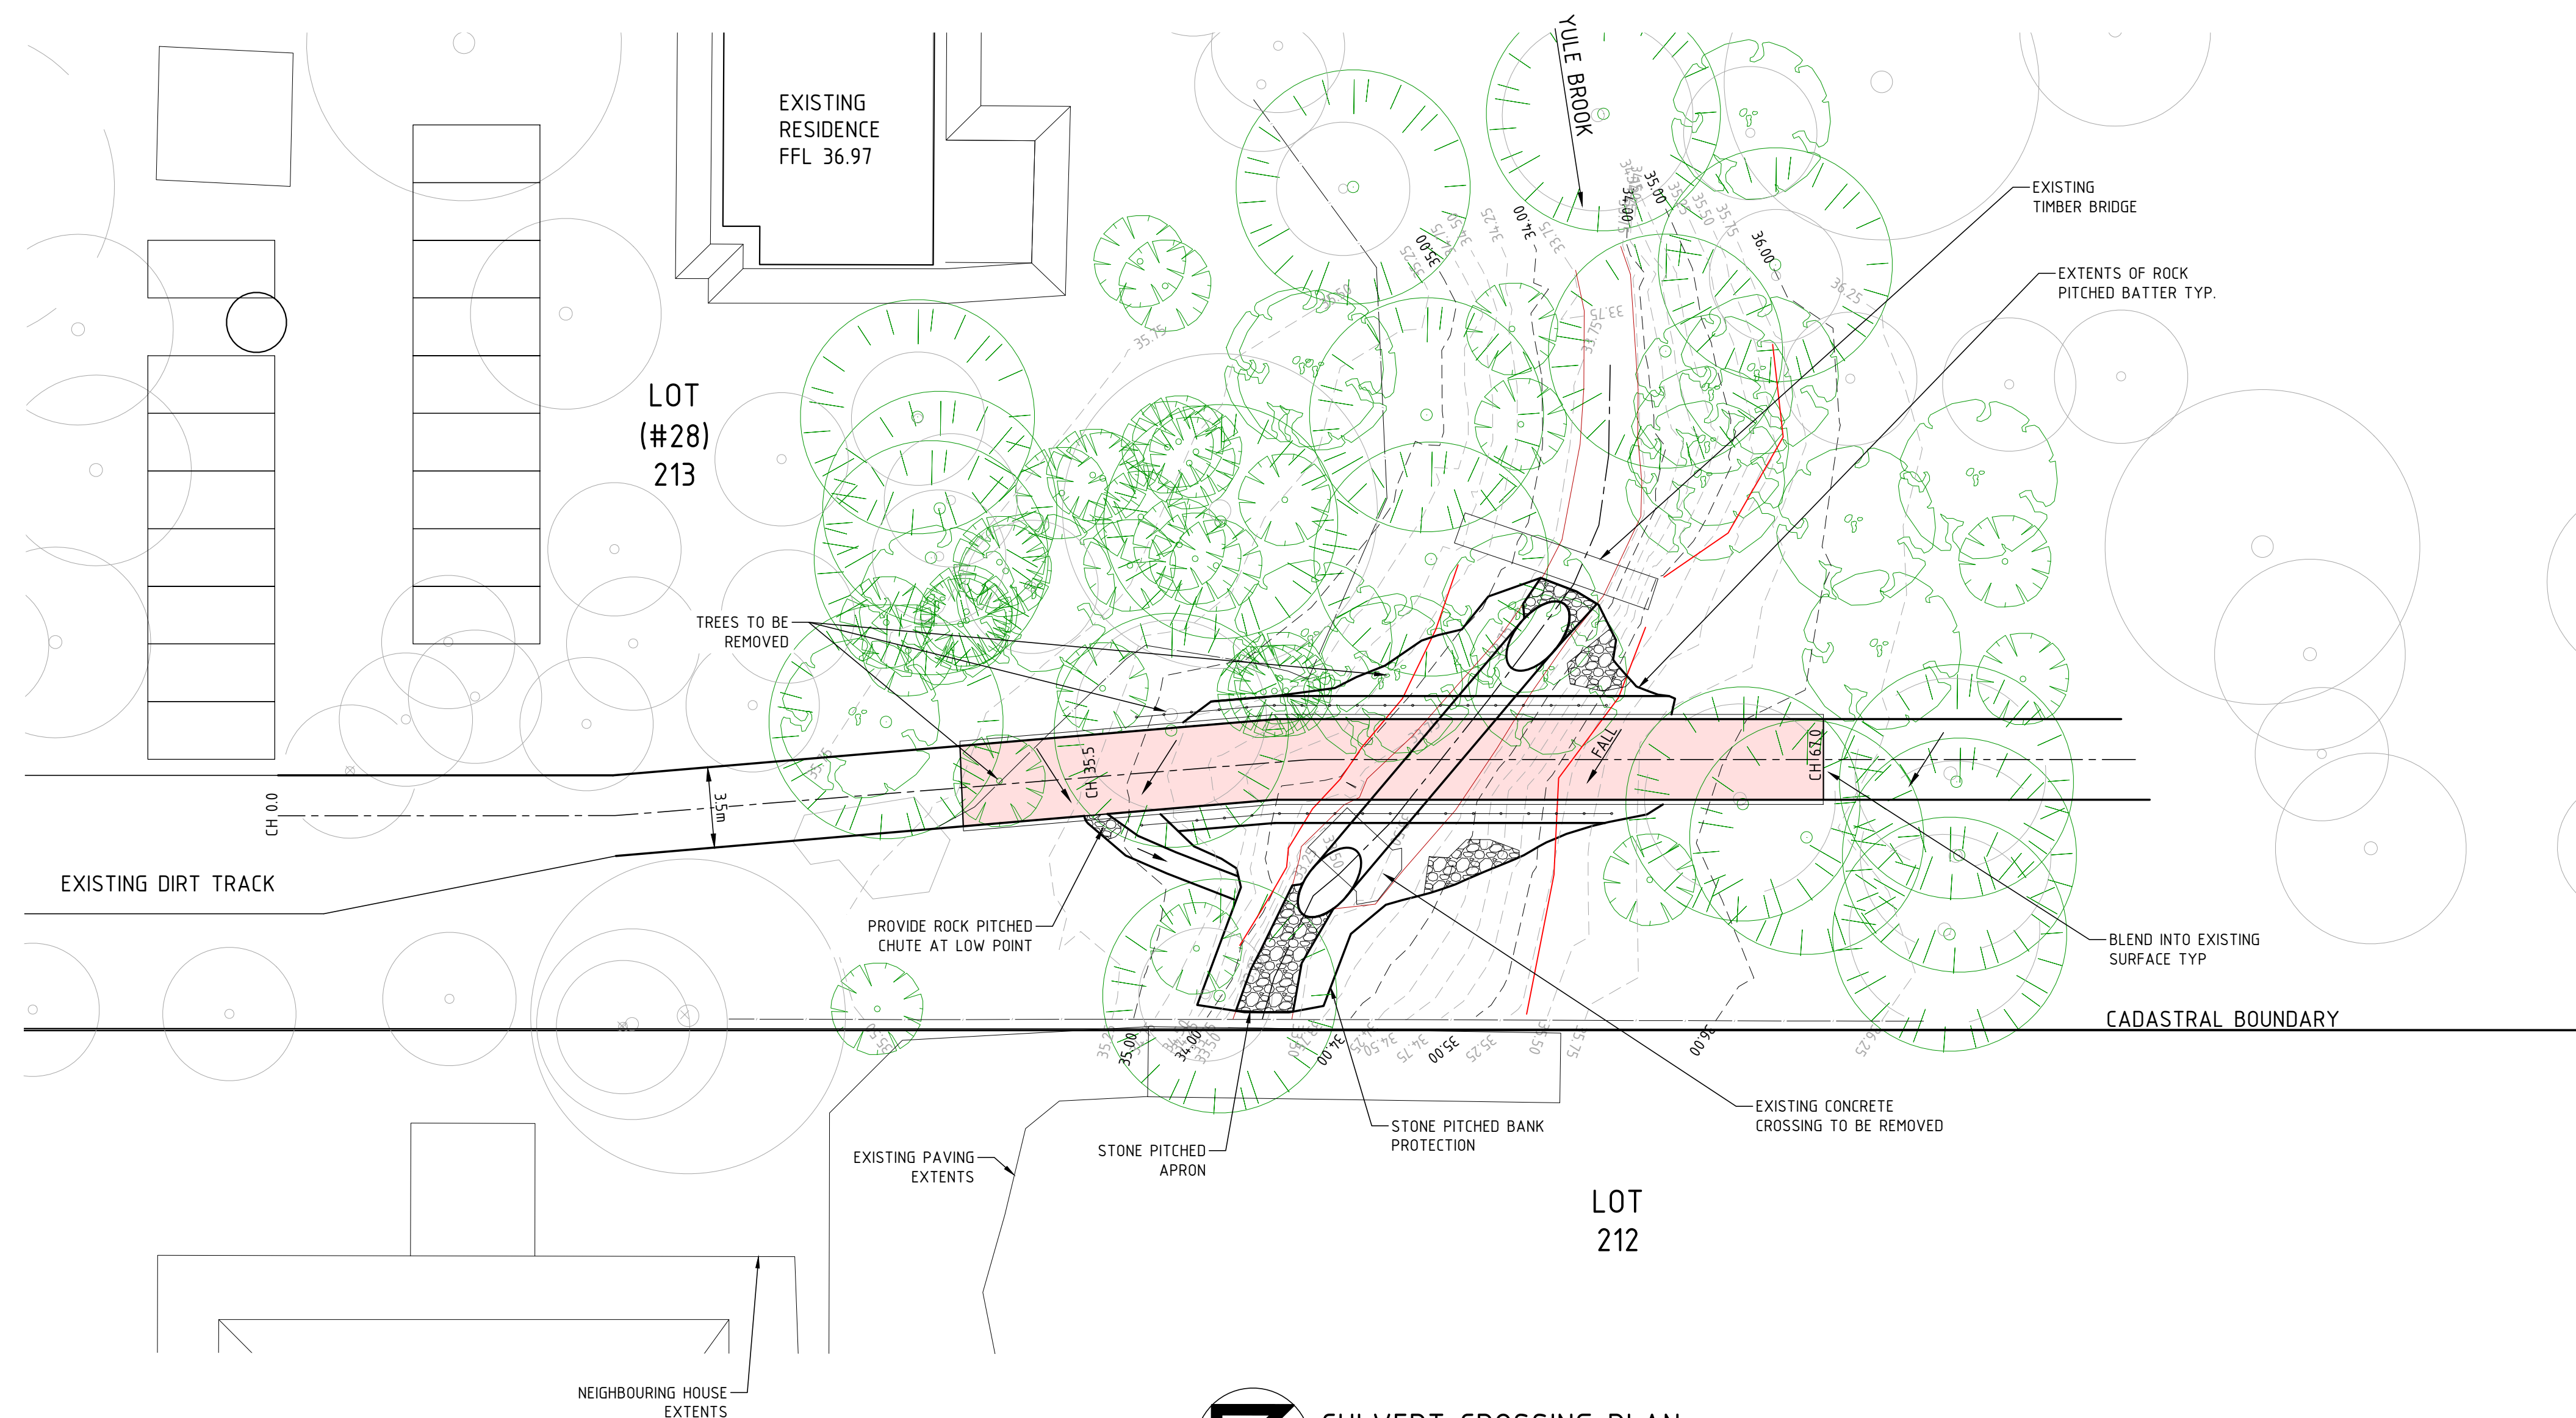
 PROPOSED PAVEMENT  
TO DETAIL

SCALE 1 : 200

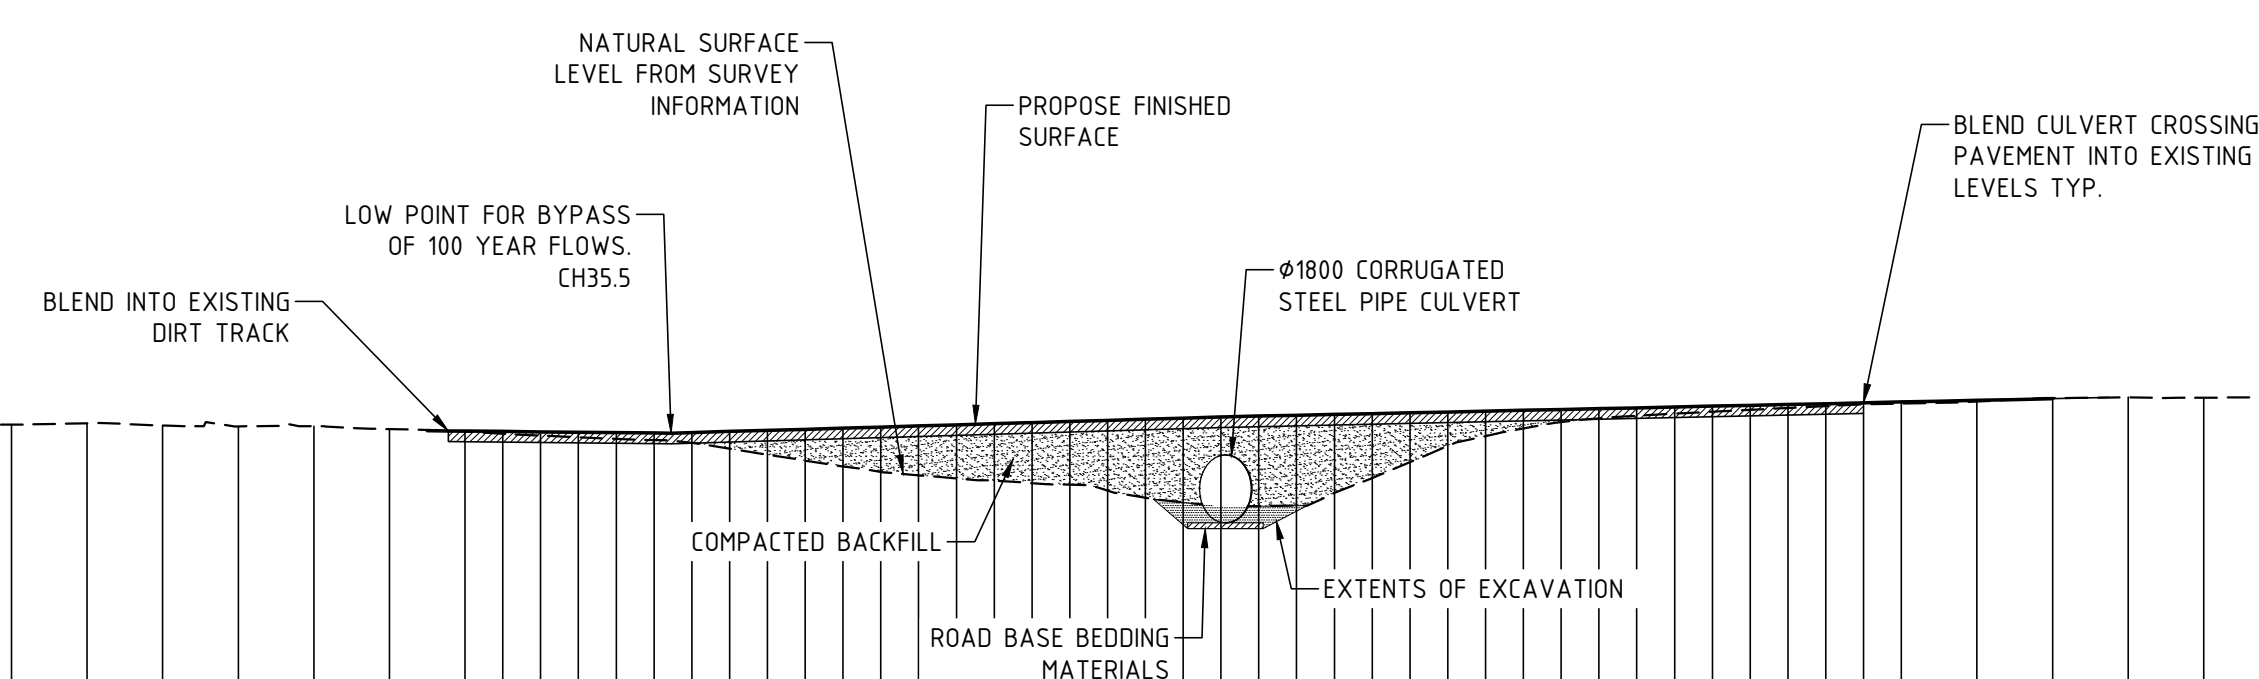

| DESIGN CHAINAGE | DESIGN FINISHED LEVEL |       | NATURAL SURFACE LEVEL |  |
|-----------------|-----------------------|-------|-----------------------|--|
|                 |                       |       |                       |  |
|                 | 0.00                  | 35.54 |                       |  |
|                 | 2.00                  | 35.59 |                       |  |
|                 | 4.00                  | 35.61 |                       |  |
|                 | 6.00                  | 35.6  |                       |  |
|                 | 8.00                  | 35.59 |                       |  |
|                 | 10.00                 | 35.58 |                       |  |
|                 | 12.00                 | 35.6  |                       |  |
|                 | 14.00                 | 35.67 |                       |  |
|                 | 16.00                 | 35.67 |                       |  |
|                 | 18.00                 | 35.66 |                       |  |
|                 | 20.00                 | 35.7  |                       |  |
|                 | 22.00                 | 35.64 |                       |  |
|                 | 24.00                 | 35.62 |                       |  |
|                 | 26.00                 | 35.62 |                       |  |
|                 | 28.00                 | 35.54 |                       |  |
|                 | 30.00                 | 35.48 |                       |  |
|                 | 32.00                 | 35.38 |                       |  |
|                 | 34.00                 | 35.29 |                       |  |
|                 | 36.00                 | 35.18 |                       |  |
|                 | 38.00                 | 34.87 |                       |  |
|                 | 40.00                 | 34.56 |                       |  |
|                 | 42.00                 | 34.33 |                       |  |
|                 | 44.00                 | 34.18 |                       |  |
|                 | 46.00                 | 34.07 |                       |  |
|                 | 48.00                 | 33.73 |                       |  |
|                 | 50.00                 | 33.5  |                       |  |
|                 | 52.00                 | 33.52 |                       |  |
|                 | 54.00                 | 34.25 |                       |  |
|                 | 56.00                 | 35.1  |                       |  |
|                 | 58.00                 | 35.56 |                       |  |
|                 | 60.00                 | 35.83 |                       |  |
|                 | 62.00                 | 35.96 |                       |  |
|                 | 64.00                 | 36.06 |                       |  |
|                 | 66.00                 | 36.15 |                       |  |
|                 | 68.00                 | 36.22 |                       |  |
|                 | 70.00                 | 36.27 |                       |  |
|                 | 72.00                 | 36.37 |                       |  |
|                 | 74.00                 | 36.39 |                       |  |
|                 | 76.00                 | 36.38 |                       |  |
|                 | 78.00                 | 36.39 |                       |  |
|                 | 80.00                 | 36.42 |                       |  |
|                 | 82.00                 | 36.49 |                       |  |
|                 | 84.00                 | 36.55 |                       |  |
|                 | 86.00                 | 36.61 |                       |  |
|                 | 88.00                 | 36.67 |                       |  |
|                 | 90.00                 | 36.7  |                       |  |
|                 | 92.00                 | 36.72 |                       |  |
|                 | 94.00                 | 36.73 |                       |  |
|                 | 96.00                 | 36.75 |                       |  |
|                 | 98.00                 | 36.76 |                       |  |
|                 | 100.00                | 36.78 |                       |  |
|                 | 102.00                | 36.79 |                       |  |
|                 | 102.68                | 36.8  |                       |  |

SCALE 1 : 200 @ A1

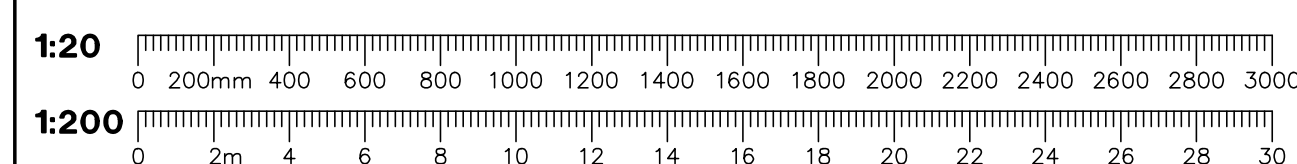

ALL EXISTING & PROPOSED SERVICES SHOWN ARE INDICATIVE.  
CONTRACTOR TO DETERMINE THE LOCATION & DEPTH OF ALL  
EXISTING SERVICES PRIOR TO CONSTRUCTION & PROTECT AT ALL  
TIMES. ANY SERVICE'S LOCATION OR DEPTH FOUND TO BE  
CONTRARY TO THE DRAWINGS WHICH CAUSES ISSUES OR CLASHES  
WITH THE CIVIL DESIGN TO BE BROUGHT TO THE ATTENTION OF  
THE SUPERINTENDENT PRIOR TO CONTINUING WORKS.



|          |                        |          |    |
|----------|------------------------|----------|----|
|          |                        |          |    |
|          |                        |          |    |
| B        | ISSUED FOR DA          | 22.09.17 | AB |
| A        | ISSUED FOR INFORMATION | 08.09.17 | AB |
| REVISION | DESCRIPTION            | DATE     | BY |

NOT TO BE USED FOR CONSTRUCTION PURPOSES

DO NOT SCALE



|               |             |                        |
|---------------|-------------|------------------------|
| DESIGN<br>ARW | DRAWN<br>AB | SCALE<br>1: 20, 1: 200 |
| CHECKED       | APPROVED    |                        |

COMMUNITY HALL DEVELOPMENT  
LOT (#28) 213 LEWIS ROAD  
WATTLE GROVE

PROJECT No S05717      DRAWING C120      REV B