


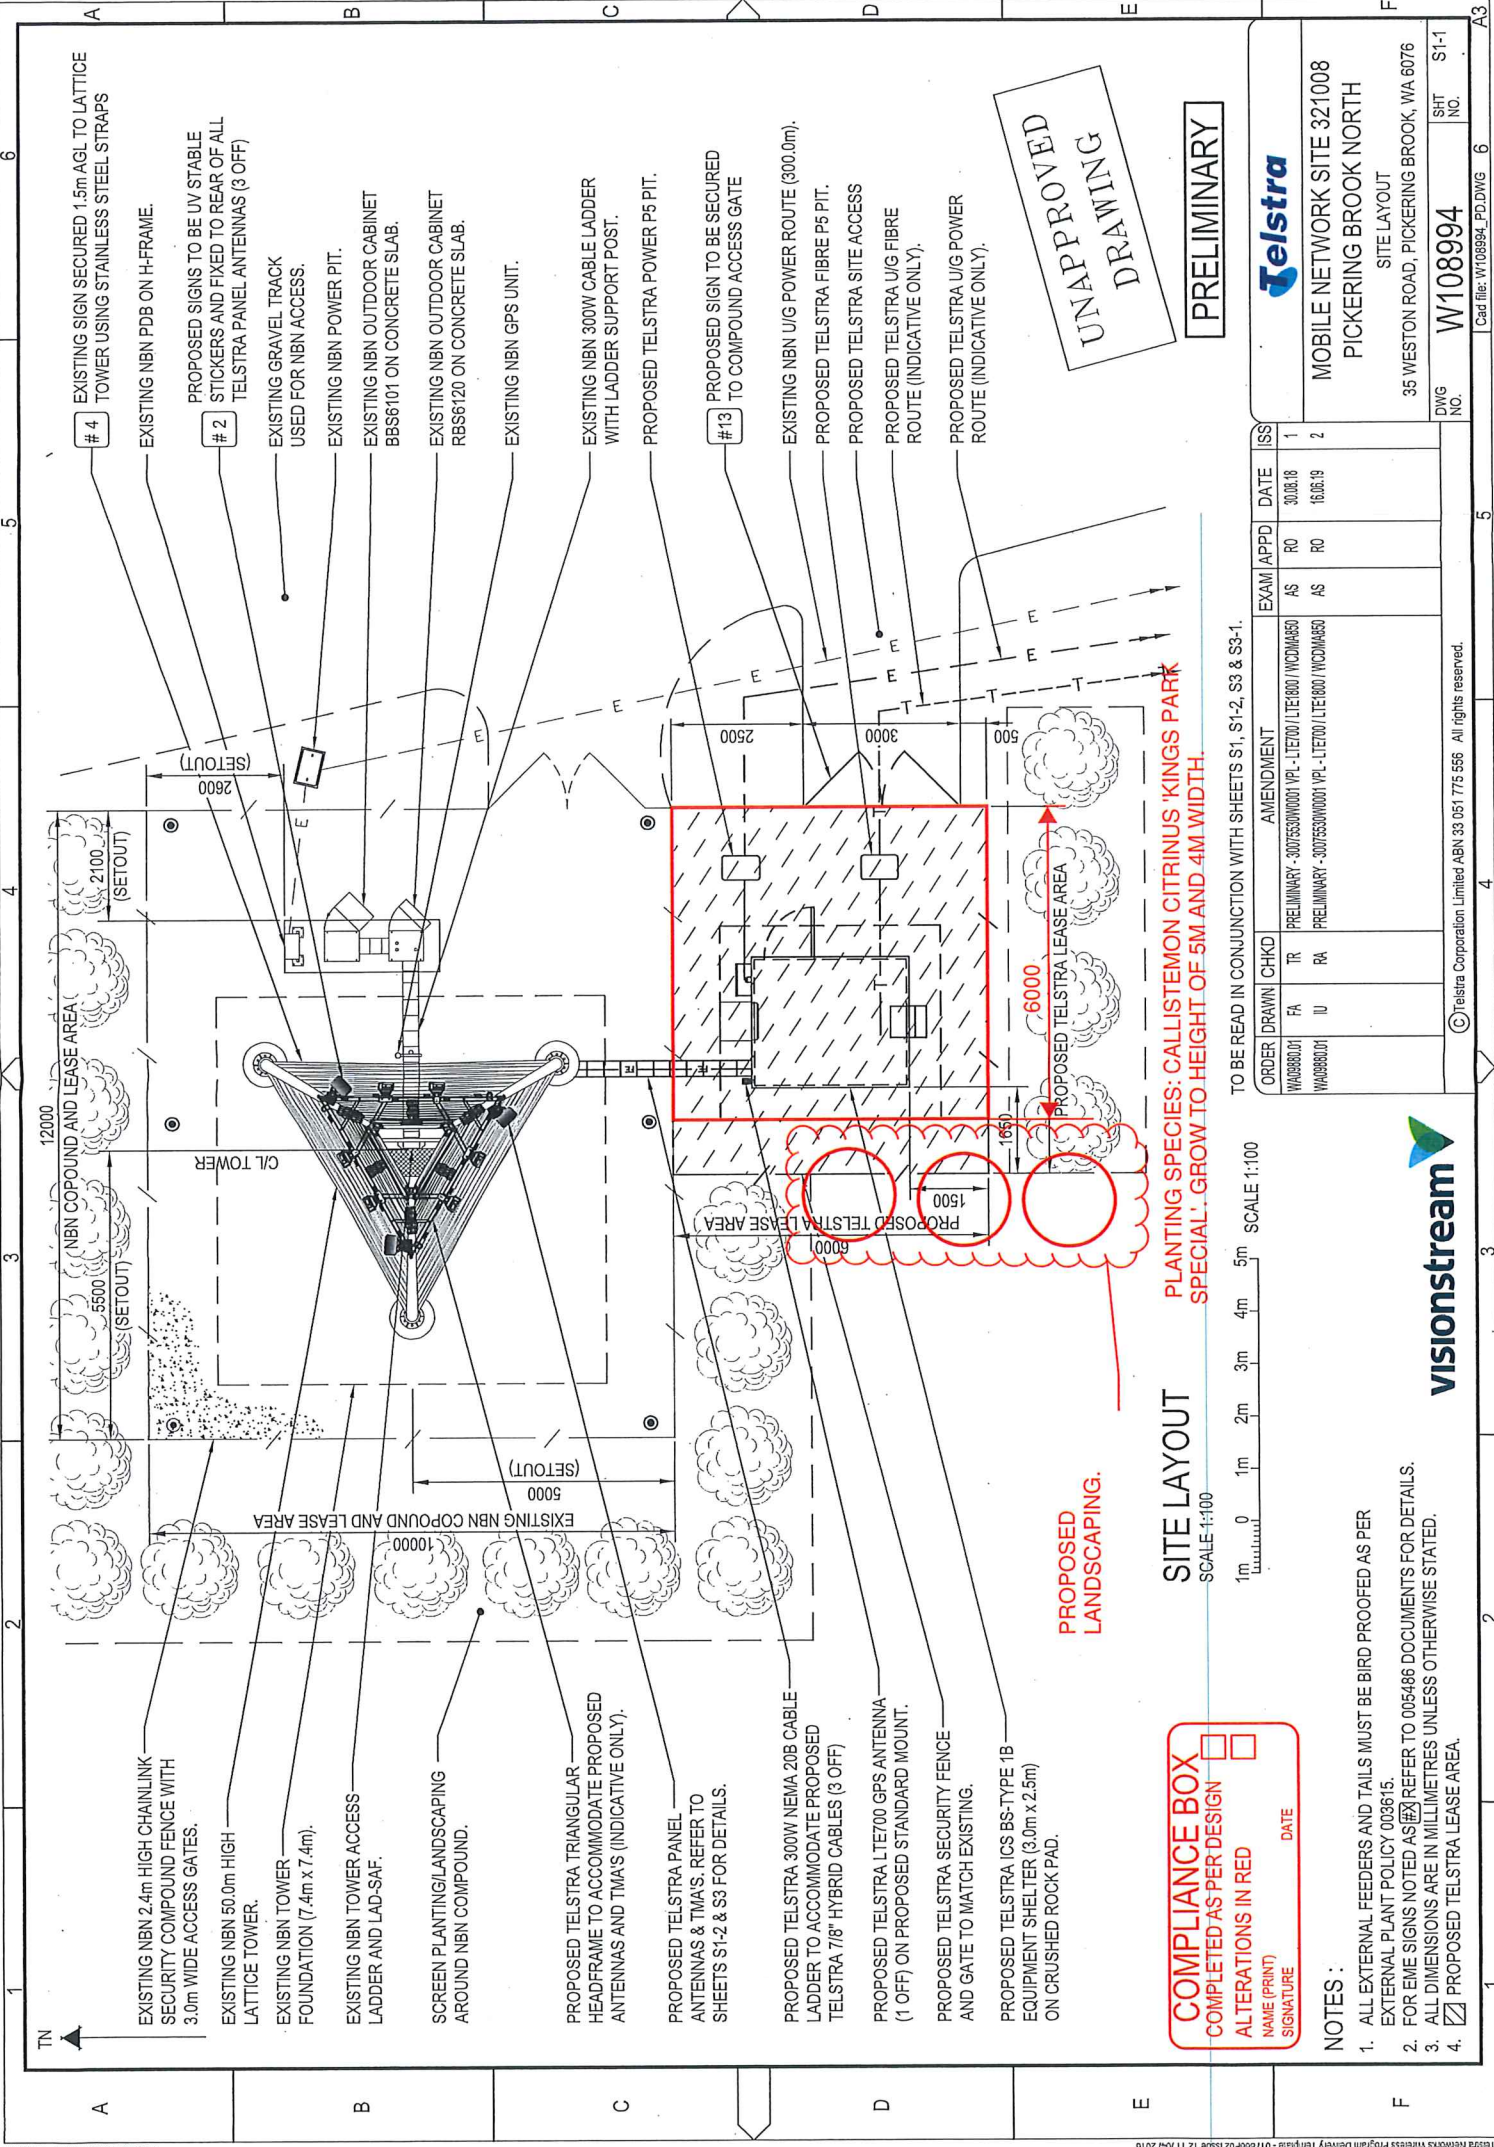

COMPLIANCE BOX

COMPLETED AS PER DESIGN

ALTERATIONS IN RED

NAME (PRINT) _____

SIGNATURE _____

DATE _____

SITE LAYOUT


PLANTING SPECIES: CALLISTEMON CITRINUS 'KINGS PARK SPECIAL'. GROW TO HEIGHT OF 5M AND 4M WIDTH.

PROPOSED LANDSCAPING.

UNAPPROVED
DRAWING

PRELIMINARY

TO BE READ IN CONJUNCTION WITH SHEETS S1, S1-2, S3 & S3-1.

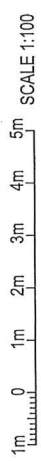

- NOTES:
- ALL EXTERNAL FEEDERS AND TAILS MUST BE BIRD PROOFED AS PER EXTERNAL PLANT POLICY 003615.
 - FOR EWE SIGNS NOTED AS REFER TO 005486 DOCUMENTS FOR DETAILS.
 - ALL DIMENSIONS ARE IN MILLIMETRES UNLESS OTHERWISE STATED.
 - ☒ PROPOSED TELSTRA LEASE AREA.

ORDER	DRAWN	CHKD	AMENDMENT	EXAM	APPD	DATE	ISS
WA098801	FA	TR	PRELIMINARY - 300753000001 VPL - LTE/700 / LTE/800 / WCDMA/450	AS	RO	30.08.18	1
WA098801	U	RA	PRELIMINARY - 300753000001 VPL - LTE/700 / LTE/800 / WCDMA/450	AS	RO	16.06.19	2

MOBILE NETWORK SITE 321008
PICKERING BROOK NORTH
SITE LAYOUT
35 WESTON ROAD, PICKERING BROOK, WA 6076

DWG NO. W108994

SHT NO. S1-1

