
CONCEPT PLAN

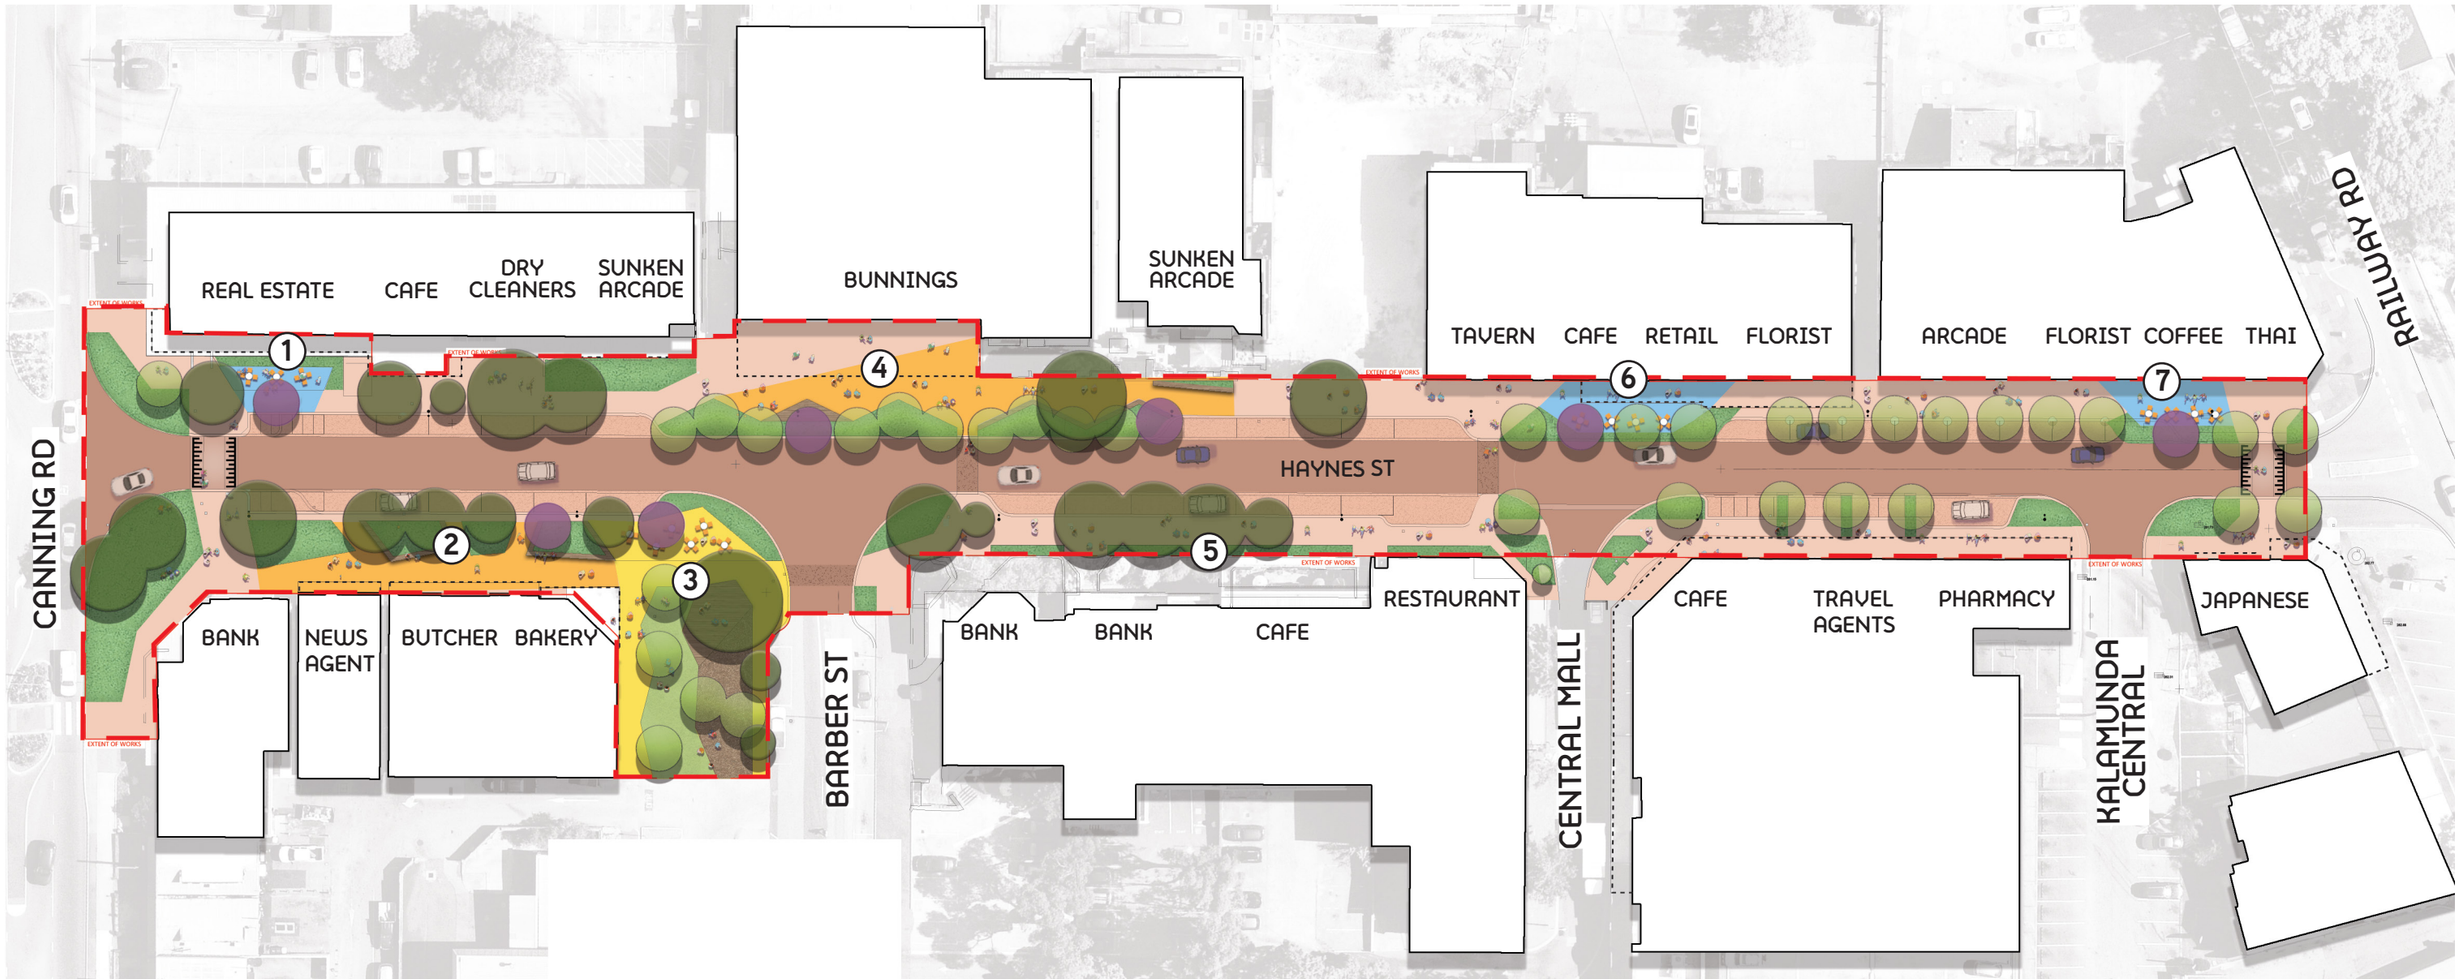

KEY:

- ALFRESCO NODE
- COMMUNITY NODE
- PIAZZA NODE
- EXISTING TREE
- PROPOSED TREE
- FEATURE TREE

LEGEND:

1. ALFRESCO AREA NEXT TO ADJACENT COFFEE SHOP
2. COMMUNITY NODE NESTLED UNDER LARGE EXISTING TREES
3. PIAZZA WITH LAWN, ENCHANTED FORREST NATURE PLAY, RAISED DECK UNDER SIGNIFICANT TREE AND A CREATIVE MAKERS CORNER
4. COMMUNITY NODE ADJACENT TO BUNNINGS AND SUNKEN ARCADE
5. ART MURAL WALL WITH INTEGRATED PLANTING AND SEATING
6. ALFRESCO AREA ADJACENT TO COFFEE SHOP AND TAVERN
7. ALFRESCO AREA ADJACENT TO COFFEE SHOP TO REPLACE EXISTING PARKLET

ACTIVITIES NODES

ALFRESCO










COMMUNITY





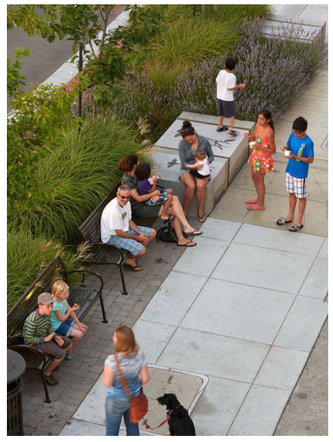



PIAZZA







