

DEVELOPMENT APPLICATION

COMMUNITY HALL DEVELOPMENT

FOUNT OF LIFE SANCTUARY INC.

LOT 213, 28 LEWIS ROAD, WATTLE GROVE

peter hunt architect





# COMMUNITY HALL DEVELOPMENT

FOUNT OF LIFE OUTREACH MINISTRIES INC

LOT 213, 28 LEWIS ROAD, WATTLE GROVE

PERSPECTIVES

DEVELOPMENT APPLICATION

**peter hunt architect**

Scale @ A1



16/08/2017


**DA001**



# COMMUNITY HALL DEVELOPMENT

FOUNT OF LIFE SANCTUARY INC  
 LOT 213, 28 LEWIS ROAD, WATTLE GROVE

SITE PLAN  
 DEVELOPMENT APPLICATION

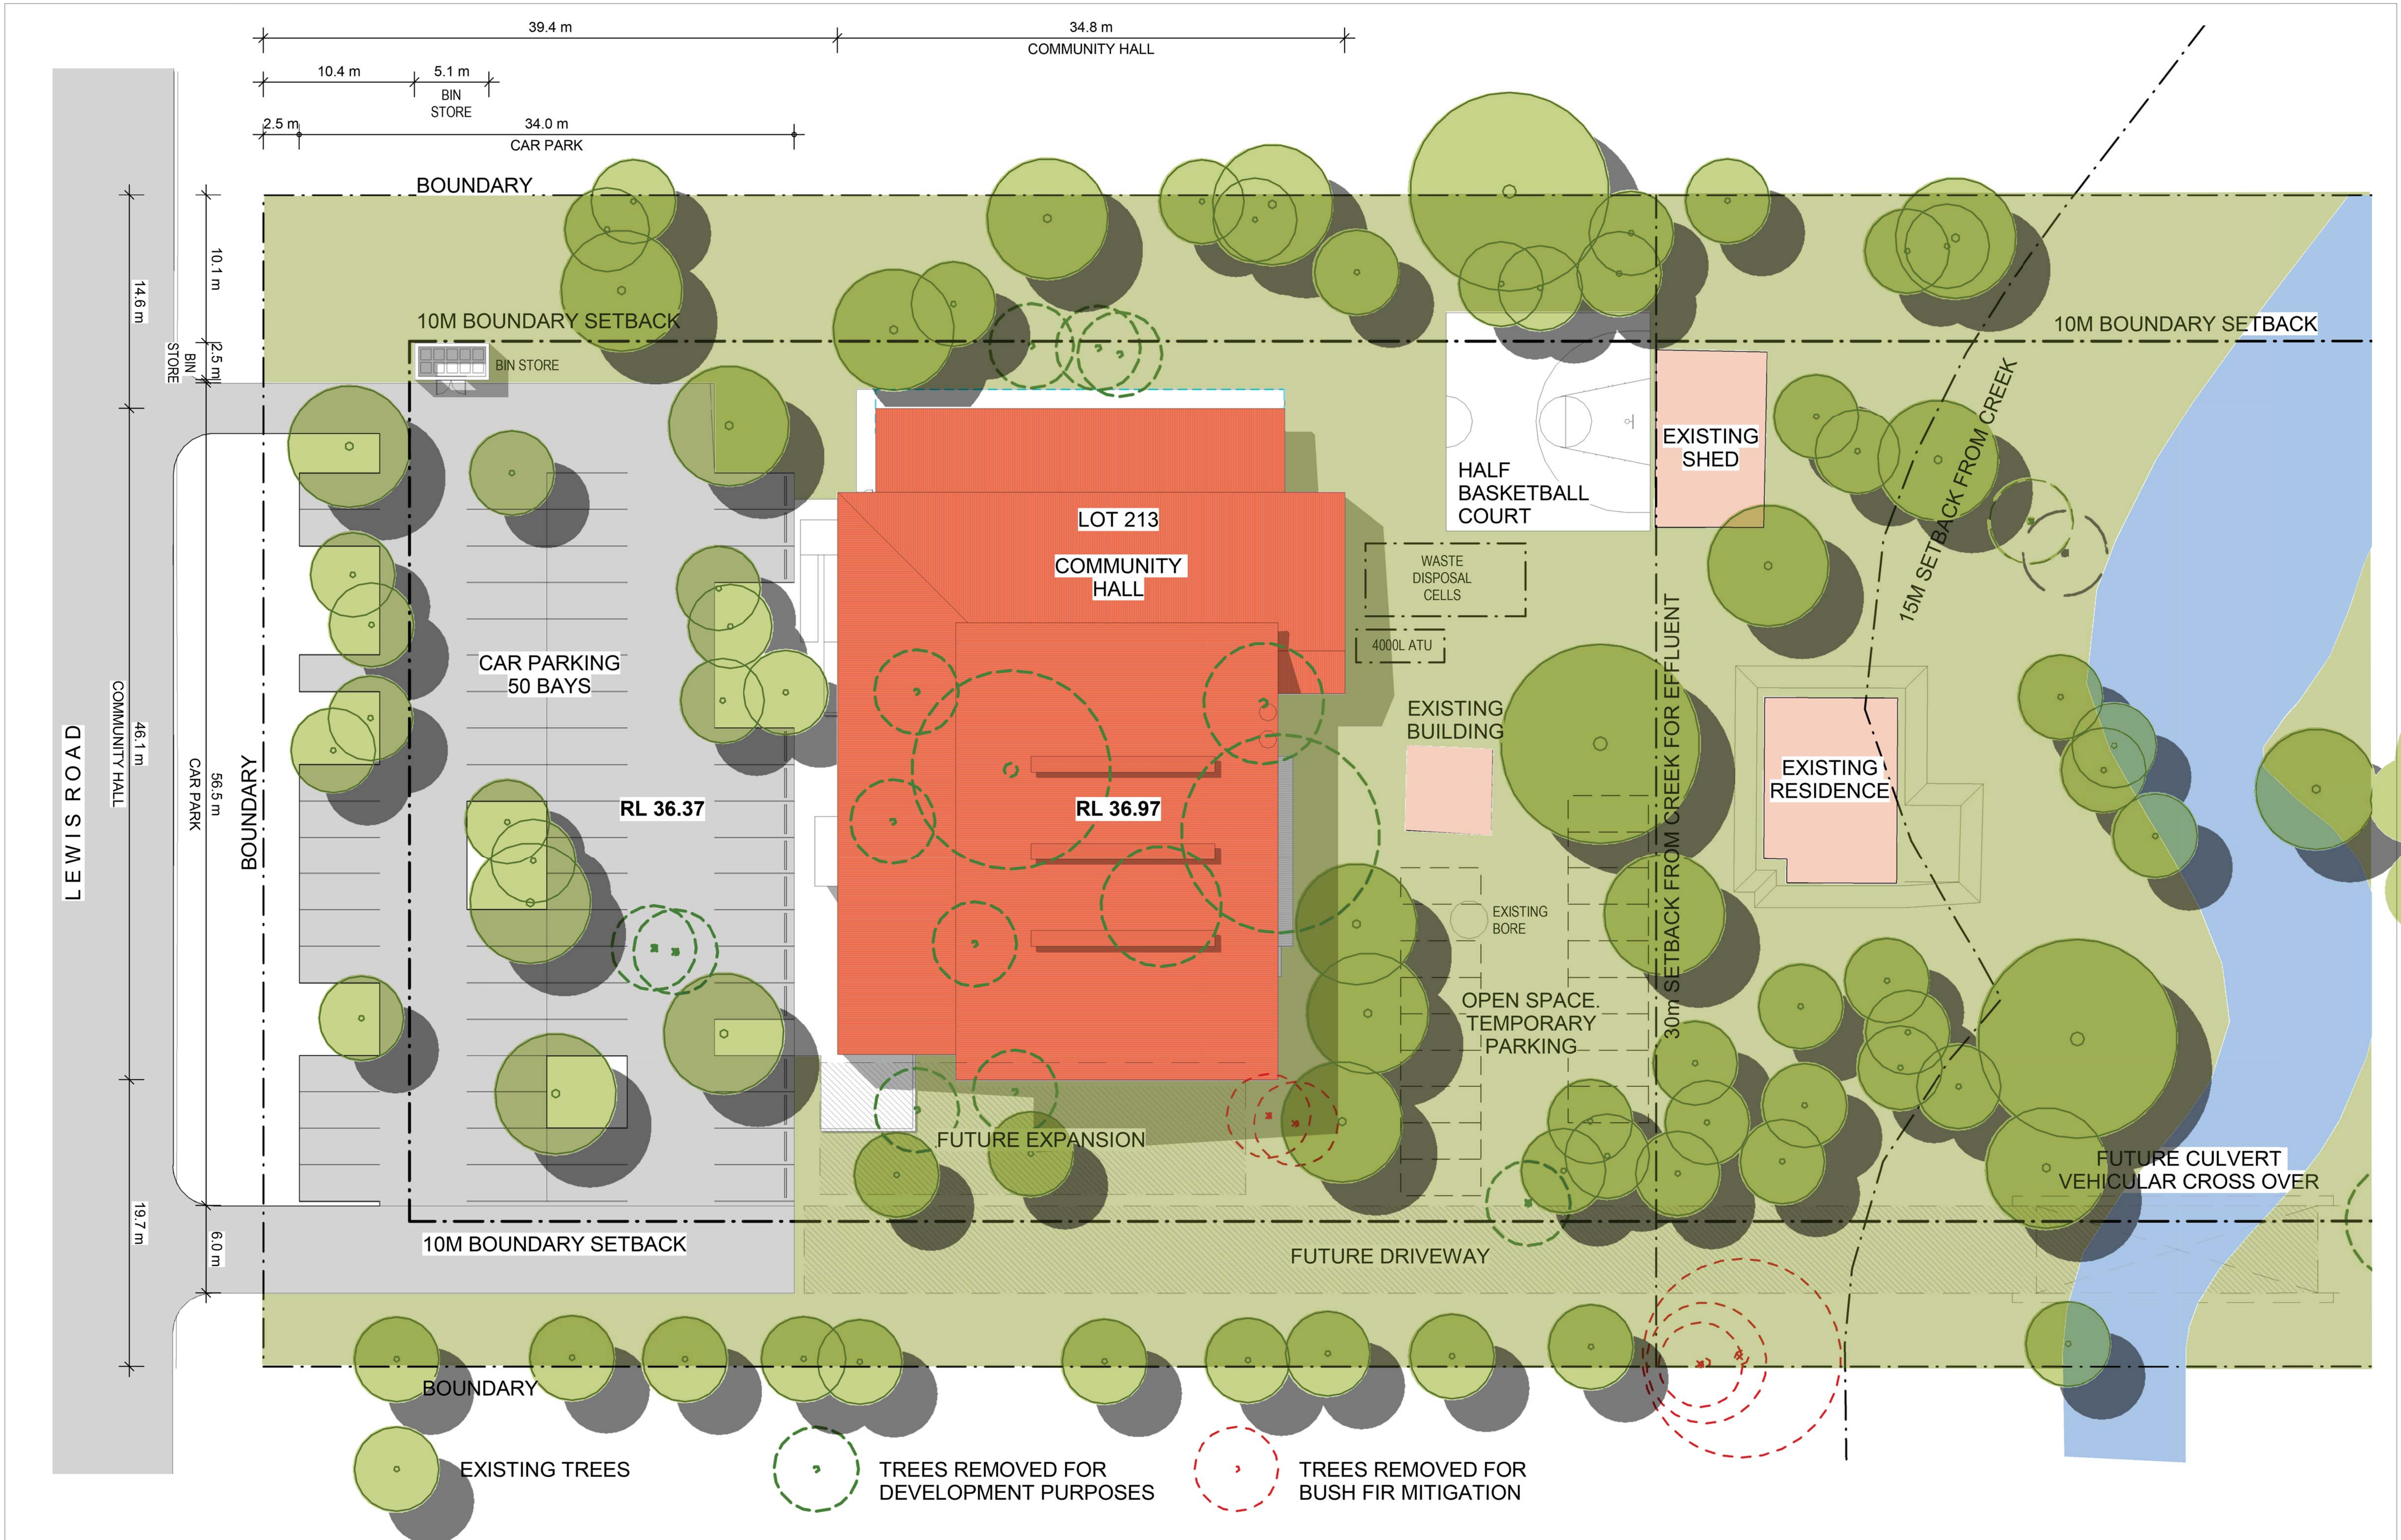

# COMMUNITY HALL DEVELOPMENT

FOUNT OF LIFE SANCTUARY INC

LOT 213, 28 LEWIS ROAD, WATTLE GROVE

SITE PLAN

DEVELOPMENT APPLICATION

peter hunt architect

Scale 1 : 200@ A1



0 10 20

16/08/2017

DA101



| APPROXIMATE ROOM NET AREA |         |
|---------------------------|---------|
| Name                      | Area    |
| MAIN HALL                 | 425 m²  |
| FOYER 1                   | 174 m²  |
| FOYER 2                   | 102 m²  |
| KITCHEN                   | 52 m²   |
| STAFF OFFICE              | 16 m²   |
| CLINIC                    | 22 m²   |
| CRECHE                    | 22 m²   |
| YOUTH                     | 51 m²   |
| CHILDREN                  | 55 m²   |
| CLNR                      | 2 m²    |
| UAC                       | 6 m²    |
| MALE                      | 13 m²   |
| FEMALE                    | 13 m²   |
| STORE 1                   | 34 m²   |
| STORE 2                   | 18 m²   |
| Total: 15                 | 1005 m² |

GROSS AREA  
BUILDING AREA | 1086m²  
VERANDAH AREA | 280 m²

COMMUNITY HALL DEVELOPMENT

FOUNT OF LIFE OUTREACH MINISTRIES INC

LOT 213, 28 LEWIS ROAD, WATTLE GROVE

FLOOR PLAN

DEVELOPMENT APPLICATION

peter hunt architect

Scale 1 : 100@ A1

0

5

10


16/08/2017

N


DA200



1 NORTH-WEST ELEVATION  
1 : 100

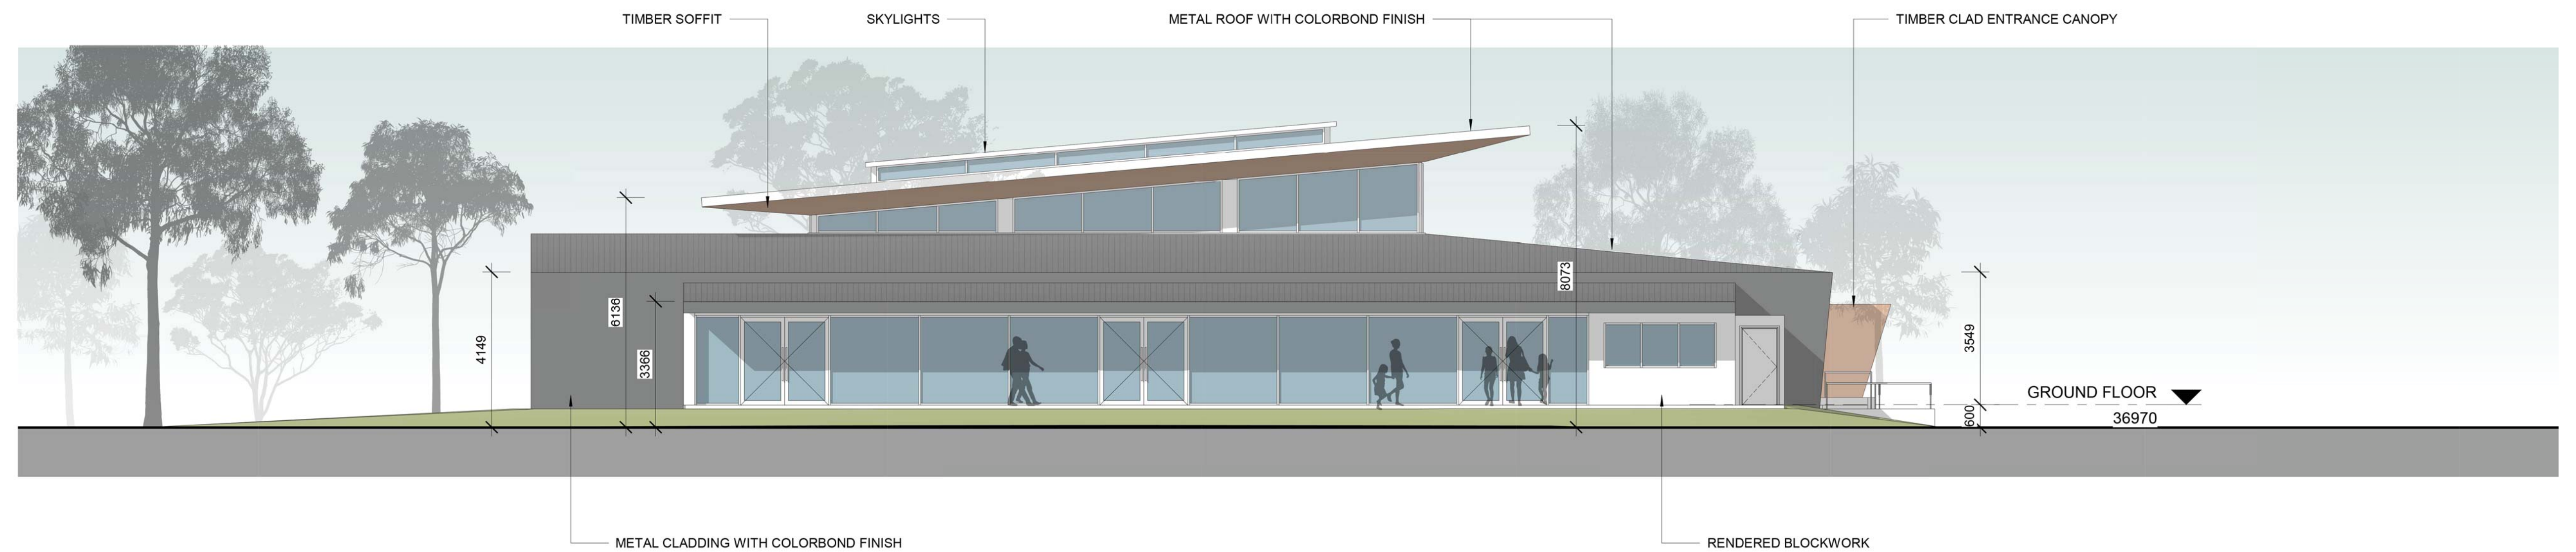

2 NORTH-EAST ELEVATION  
1 : 100

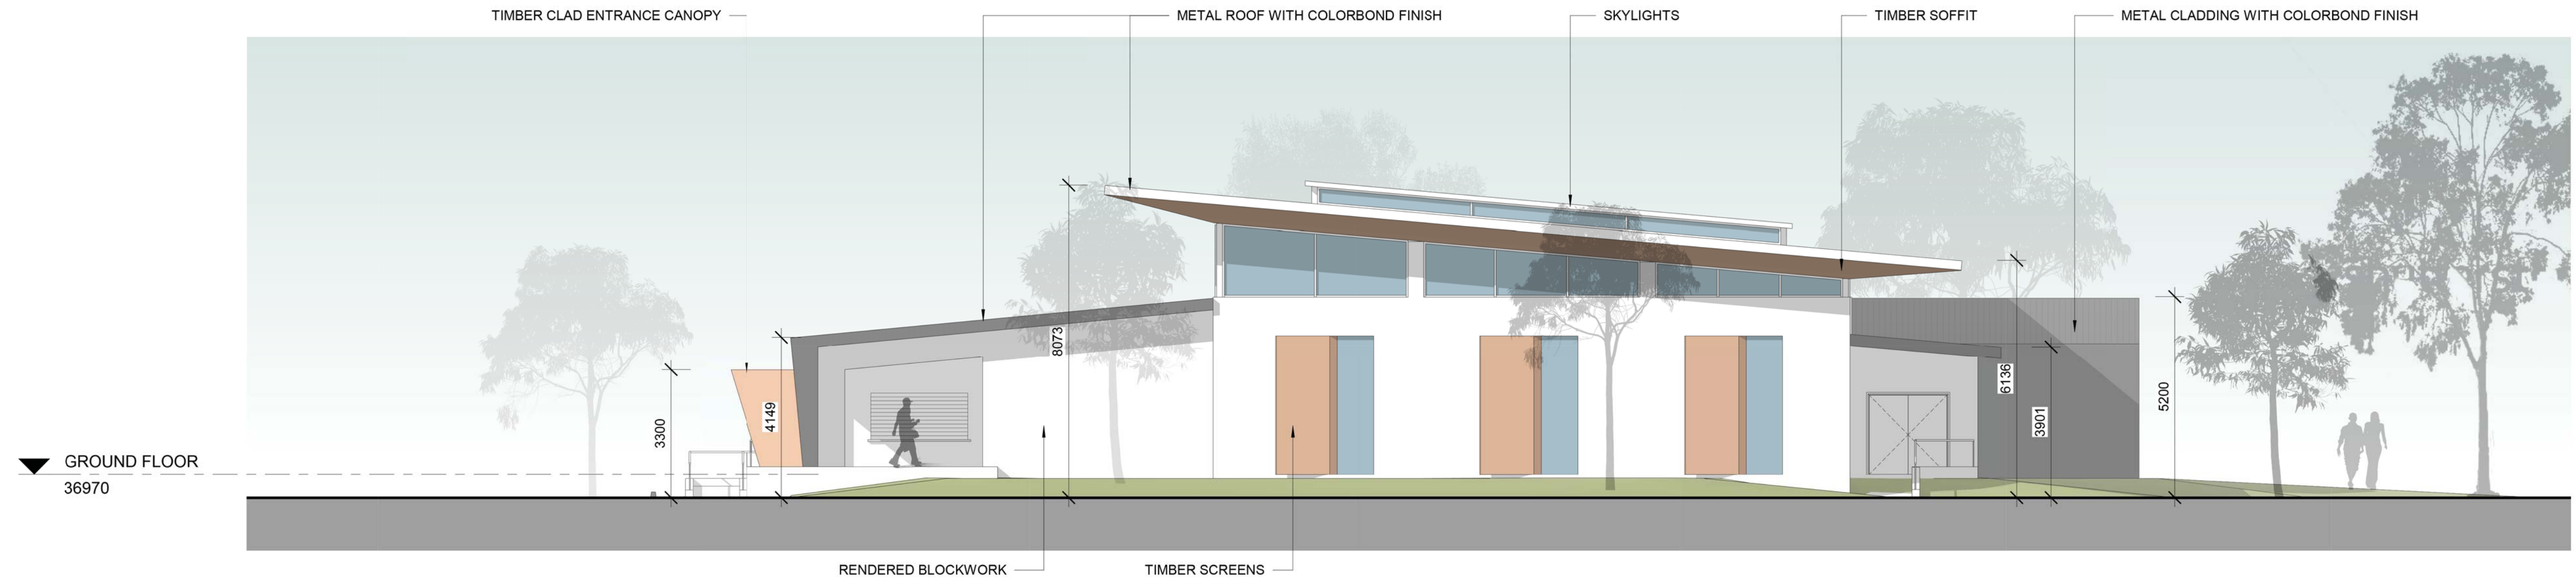

1 SOUTH-WEST ELEVATION  
1 : 100



2 SOUTH-EAST ELEVATION  
1 : 100



1 SECTION A | 1:50

# COMMUNITY HALL DEVELOPMENT

FOUNT OF LIFE OUTREACH MINISTRIES INC  
 LOT 213, 28 LEWIS ROAD, WATTLE GROVE

## SECTION A

DEVELOPMENT APPLICATION

**peter hunt architect**



16/08/2017 **DA302**