


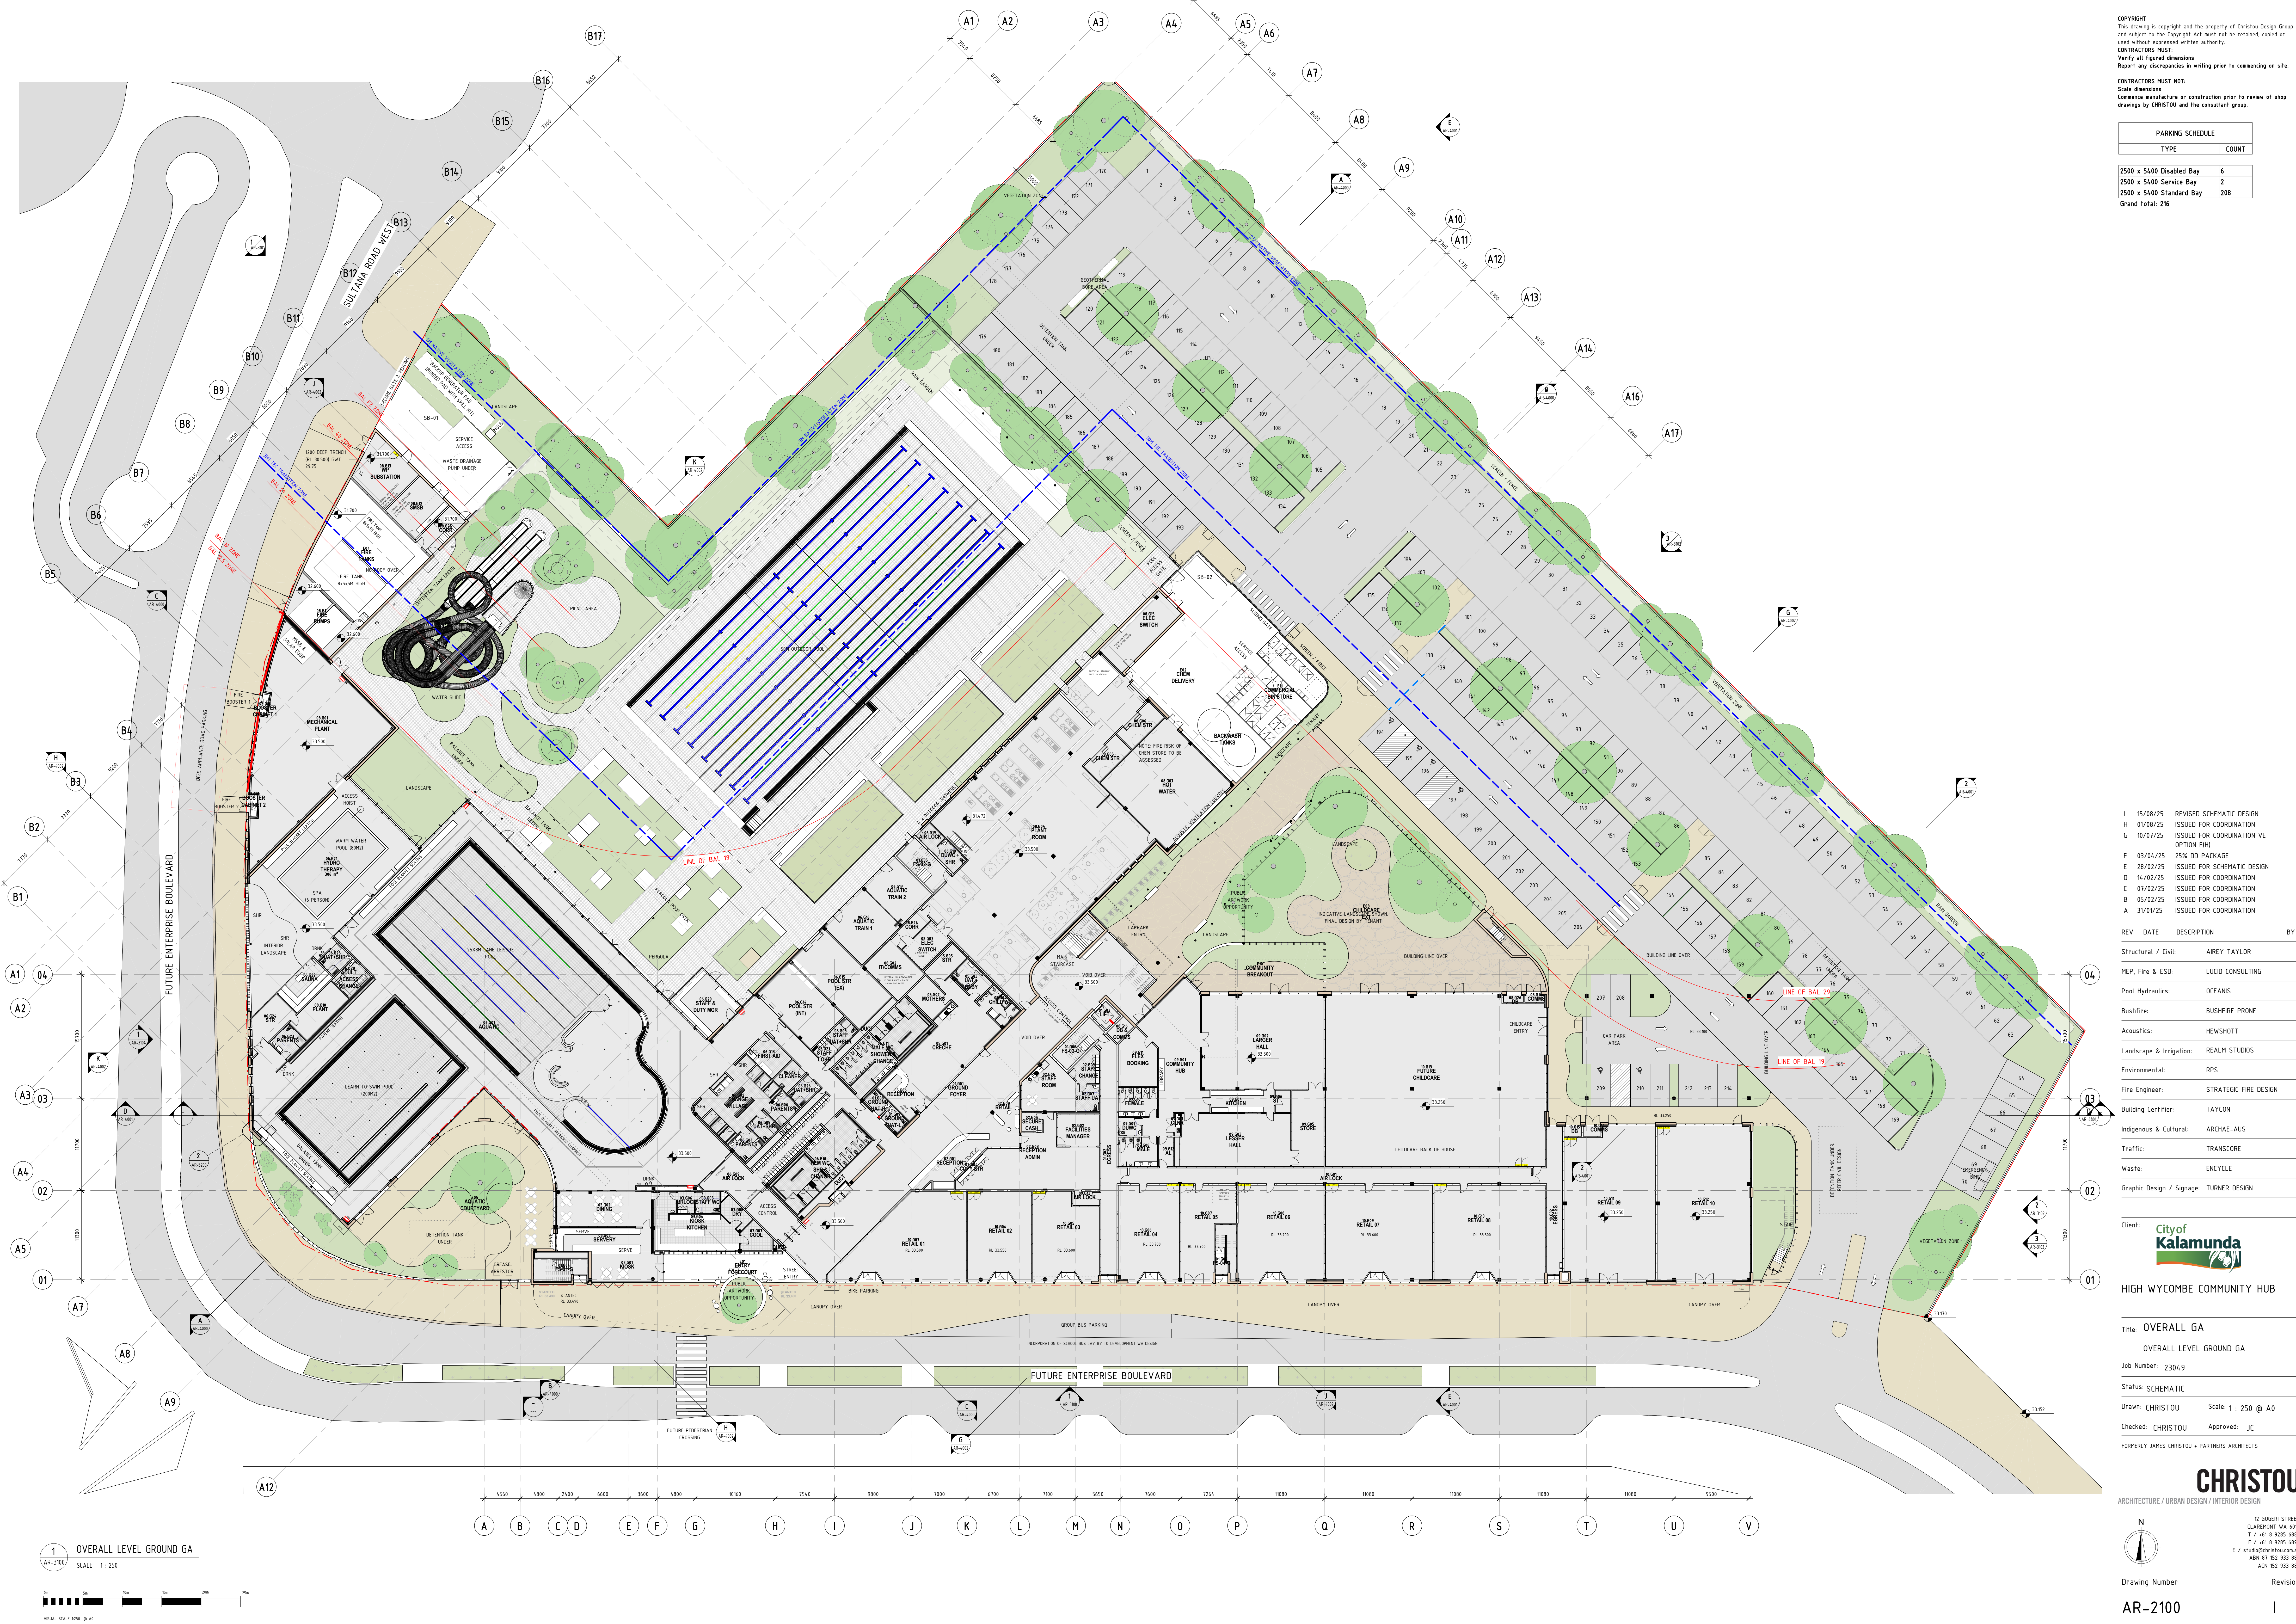

COPYRIGHT
This drawing is copyright and the property of Christou Design Group and subject to the Copyright Act must not be reprinted, copied or used without expressed written authority.
CONTRACTORS MUST:
Verify all figured dimensions
Report any discrepancies in writing prior to commencing on site.
CONTRACTORS MUST NOT:
Scale dimensions
Commence manufacture or construction prior to review of shop drawings by CHRISTOU and the consultant group.

PARKING SCHEDULE	
TYPE	COUNT
2500 x 5400 Disabled Bay	6
2500 x 5400 Service Bay	2
2500 x 5400 Standard Bay	208
Grand Total:	216

I 15/08/25 REVISED SCHEMATIC DESIGN
G 01/08/25 ISSUED FOR COORDINATION
G 10/07/25 ISSUED FOR COORDINATION VE OPTION FH1
F 03/04/25 25% DD PACKAGE
E 28/02/25 ISSUED FOR SCHEMATIC DESIGN
D 14/02/25 ISSUED FOR COORDINATION
C 07/02/25 ISSUED FOR COORDINATION
B 05/02/25 ISSUED FOR COORDINATION
A 31/01/25 ISSUED FOR COORDINATION

REV	DATE	DESCRIPTION	BY
Structural / Civil:	AREY TAYLOR		
MEP, Fire & ESD:	LUCID CONSULTING		
Pool Hydraulics:	OCEANS		
Bushfire:	BUSHFIRE PHONE		
Acoustics:	HEWSHOTT		
Landscape & Irrigation:	REALM STUDIOS		
Environmental:	RPS		
Fire Engineer:	STRATEGIC FIRE DESIGN		
Building Certifier:	TAYCON		
Indigenous & Cultural:	ARCHAE-AUS		
Traffic:	TRANSCORE		
Waste:	ENCYCLE		
Graphic Design / Signage:	TURNER DESIGN		

Client: **City of Kalamunda**
HIGH WYCOMBE COMMUNITY HUB

Title: **OVERALL GA**
OVERALL LEVEL GROUND GA
Job Number: 23049
Status: SCHEMATIC
Drawn: CHRISTOU Scale: 1 : 250 @ A0
Checked: CHRISTOU Approved: JC
FORMERLY JAMES CHRISTOU - PARTNERS ARCHITECTS

CHRISTOU
ARCHITECTURE / URBAN DESIGN / INTERIOR DESIGN

12 GUSHER STREET
CLAREMONT WA 6010
T / +61 8 9285 6888
F / +61 8 9285 6893
E / studio@christou.com.au
ABN 87 52 933 885
ACN 52 933 885

Drawing Number
AR-2100
Revision
I