

SHRUBS & GROUNDCOVERS



Acacia lasiocarpa prostrate



Banksia ashbyi dwarf



Banksia blechnifolia



Banksia nivea



Calothamnus quadrifidus



Chorizema varium prostrate




Grevillea crithmifolia



Eremophila nivea



Eremophila glabra

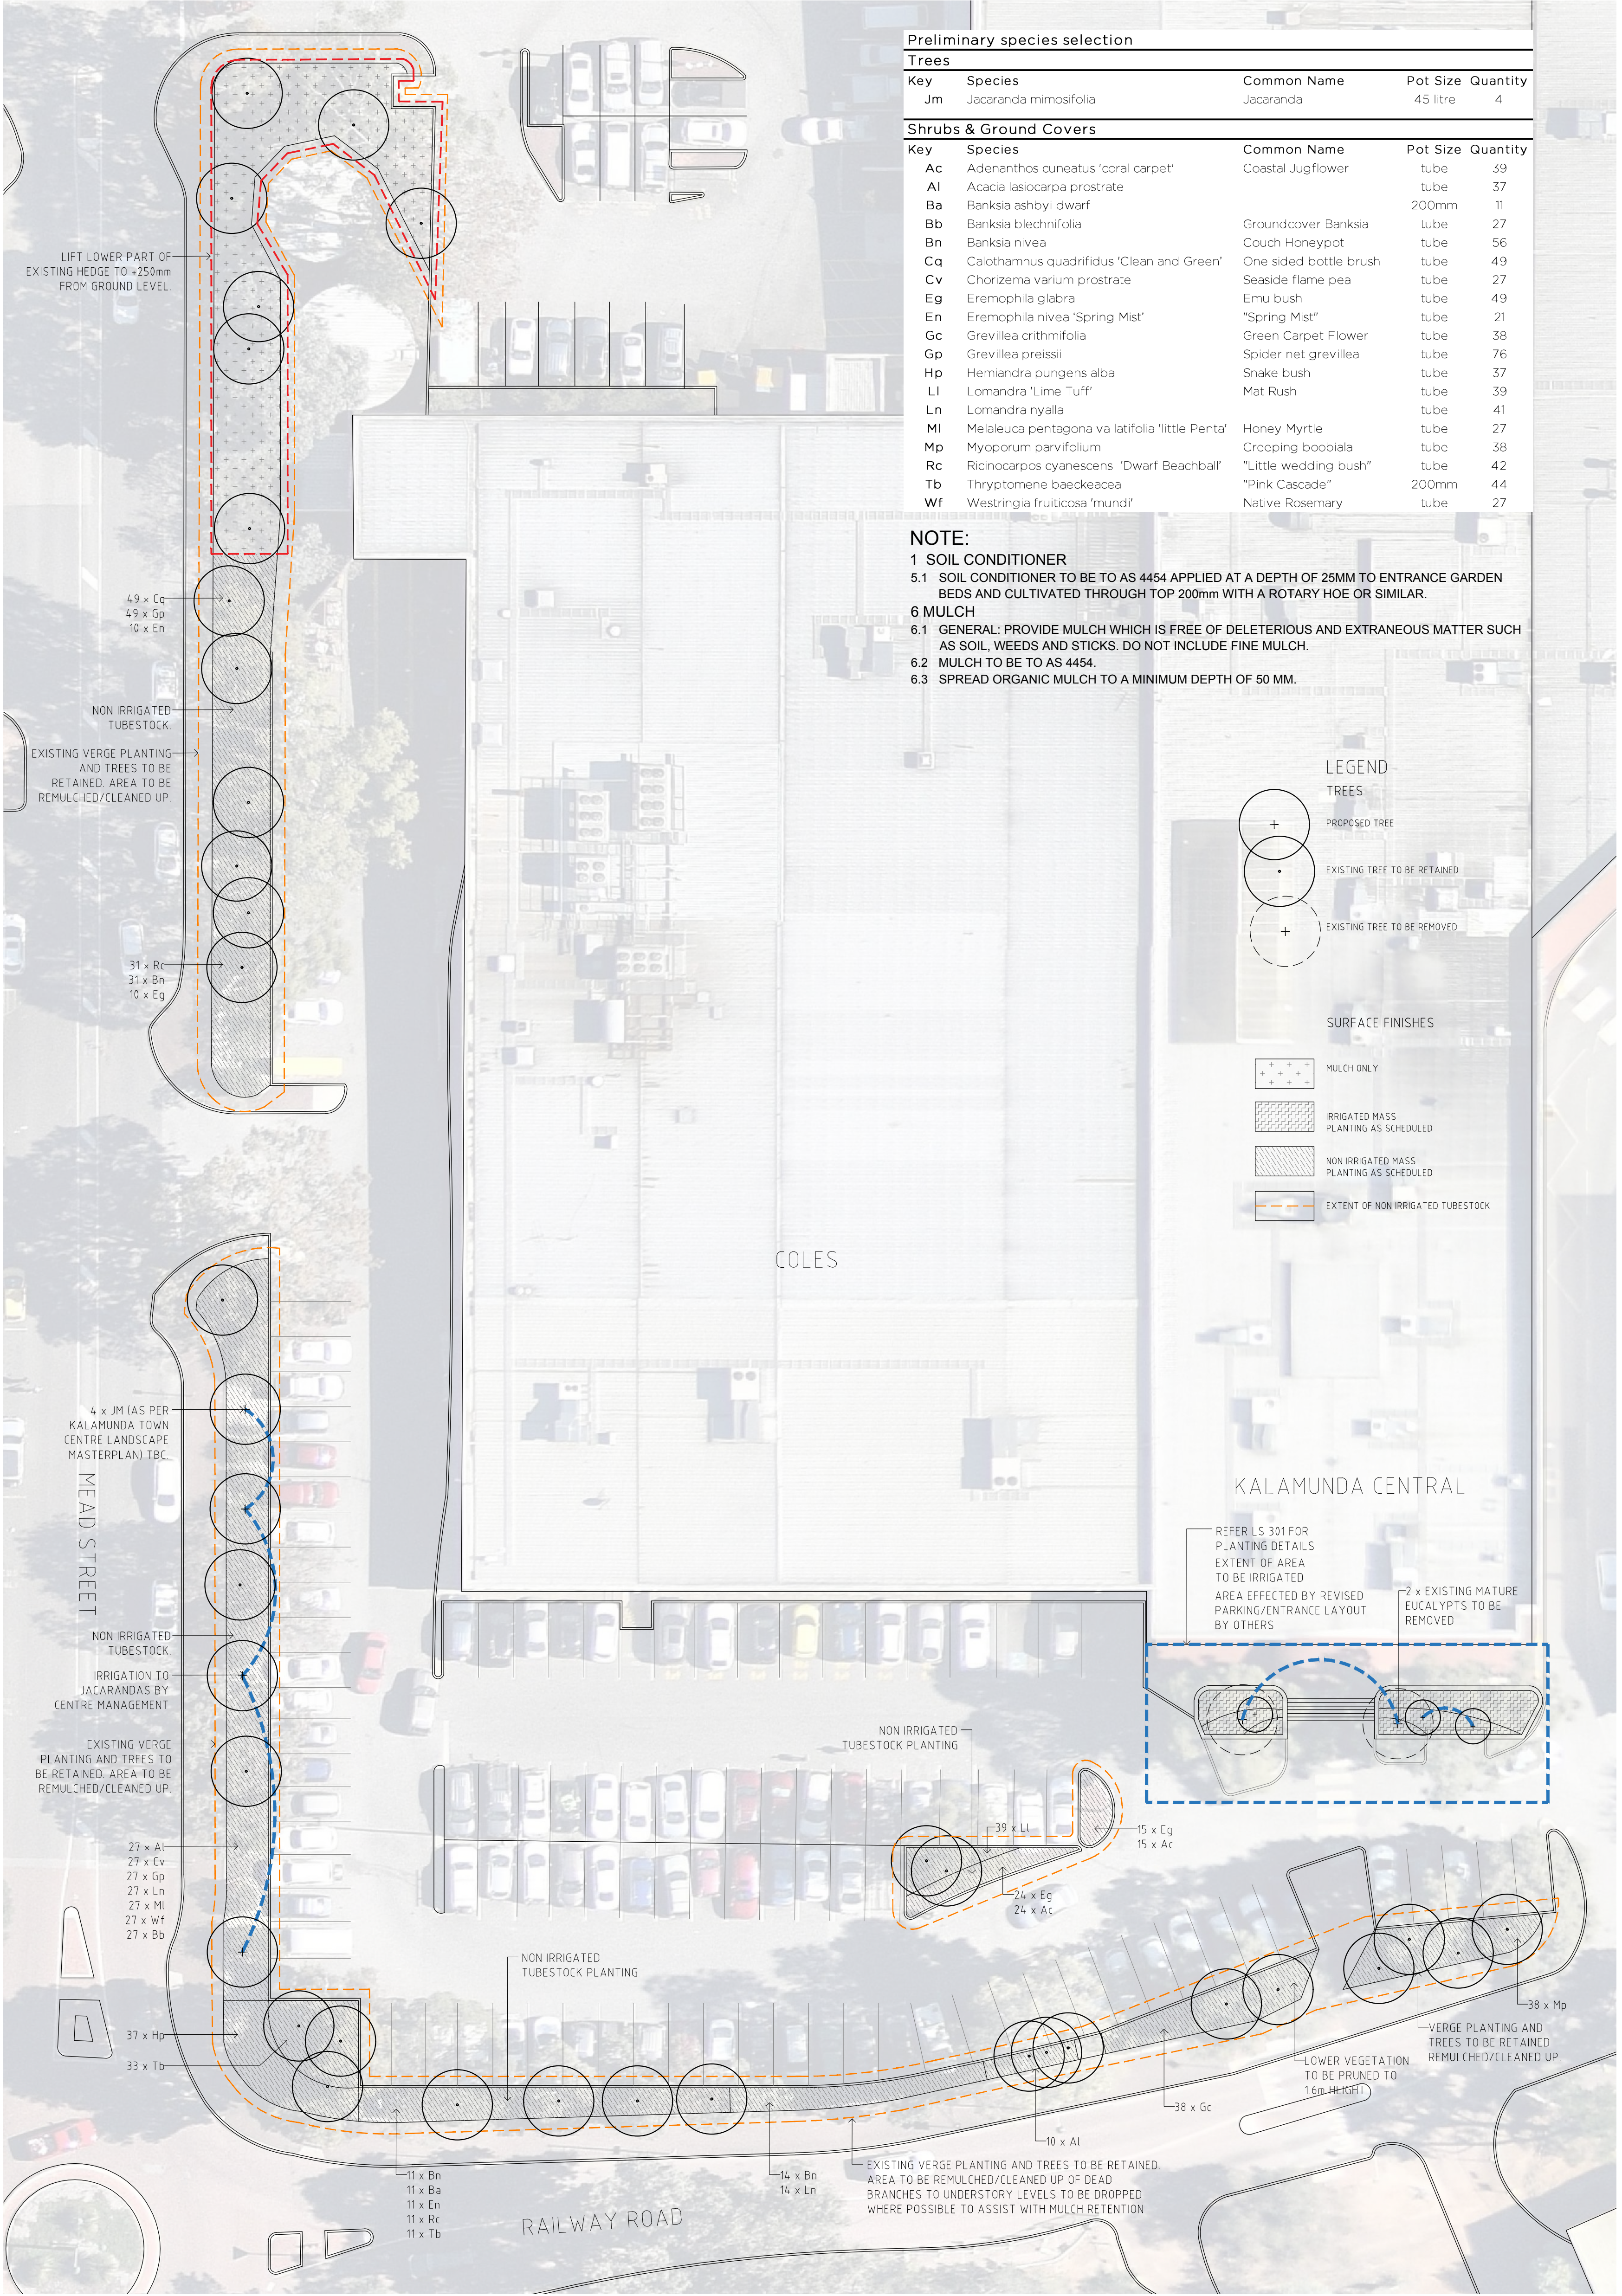

Preliminary species selection

Trees				
Key	Species	Common Name	Pot Size	Quantity
Jm	Jacaranda mimosifolia	Jacaranda	45 litre	4
Shrubs & Ground Covers				
Key	Species	Common Name	Pot Size	Quantity
Ac	Adenanthos cuneatus 'coral carpet'	Coastal Jugflower	tube	39
Al	Acacia lasiocarpa prostrate		tube	37
Ba	Banksia ashbyi dwarf		200mm	11
Bb	Banksia blechnifolia	Groundcover Banksia	tube	27
Bn	Banksia nivea	Couch Honeypot	tube	56
Cq	Calothamnus quadrifidus 'Clean and Green'	One sided bottle brush	tube	49
Cv	Chorizema varium prostrate	Seaside flame pea	tube	27
Eg	Eremophila glabra	Emu bush	tube	49
En	Eremophila nivea 'Spring Mist'	"Spring Mist"	tube	21
Gc	Grevillea crithmifolia	Green Carpet Flower	tube	38
Gp	Grevillea preissii	Spider net grevillea	tube	76
Hp	Hemandra pungens alba	Snake bush	tube	37
Ll	Lomandra 'Lime Tuff'	Mat Rush	tube	39
Ln	Lomandra nyalla		tube	41
Mi	Melaleuca pentagona va latifolia 'little Penta'	Honey Myrtle	tube	27
Mp	Myoporum parvifolium	Creeping boobiala	tube	38
Rc	Ricinocarpos cyanescens 'Dwarf Beachball'	"Little wedding bush"	tube	42
Tb	Thryptomene baeckeacea	"Pink Cascade"	200mm	44
Wf	Westringia fruticosa 'mundi'	Native Rosemary	tube	27

NOTE:

- SOIL CONDITIONER
- SOIL CONDITIONER TO BE TO AS 4454 APPLIED AT A DEPTH OF 25MM TO ENTRANCE GARDEN BEDS AND CULTIVATED THROUGH TOP 200mm WITH A ROTARY HOE OR SIMILAR.
- MULCH
- GENERAL: PROVIDE MULCH WHICH IS FREE OF DELETERIOUS AND EXTRANEIOUS MATTER SUCH AS SOIL, WEEDS AND STICKS. DO NOT INCLUDE FINE MULCH.
- MULCH TO BE TO AS 4454.
- SPREAD ORGANIC MULCH TO A MINIMUM DEPTH OF 50 MM.

LEGEND

TREES

- PROPOSED TREE
- EXISTING TREE TO BE RETAINED
- EXISTING TREE TO BE REMOVED

SURFACE FINISHES

- MULCH ONLY
- IRRIGATED MASS PLANTING AS SCHEDULED
- NON IRRIGATED MASS PLANTING AS SCHEDULED
- EXTENT OF NON IRRIGATED TUBESTOCK

NOTE:

- *DRAWING TO DISPLAY DESIGN INTENT ONLY.
- *ALL DIMENSIONS AND TREE LOCATIONS TO BE CONFIRMED VIA FEATURE SURVEY OR SITE MEASURE.

KALAMUNDA CENTRAL SHOPPING CENTRE
CORNER MEAD STREET/ RAILWAY RD, KALAMUNDA

REVISION	DESCRIPTION	BY	DATE
A	SKETCH DESIGN LANDSCAPE AND PLANTING LAYOUT	JD	22.08.17
B	SKETCH DESIGN LANDSCAPE AND PLANTING LAYOUT	JD	07.08.17
C	SKETCH DESIGN LANDSCAPE AND PLANTING LAYOUT	JD	17.08.17




TIM DAVIES LANDSCAPING
Three prisms court whistler park
Western Australia 6017
Mobile: +61 8 9443 9309
Fax: +61 8 9443 9281
info@tdl.com.au



CLIENT	VICINITY CENTRES
DESIGNED JD	DRAWING TITLE
DESIGN JD	
APPROVED TP	DRAWING No.
SCALE 1:2500(A1)	

SOFTSCAPE PLAN
09718-KAL-LS-300

REVISION C

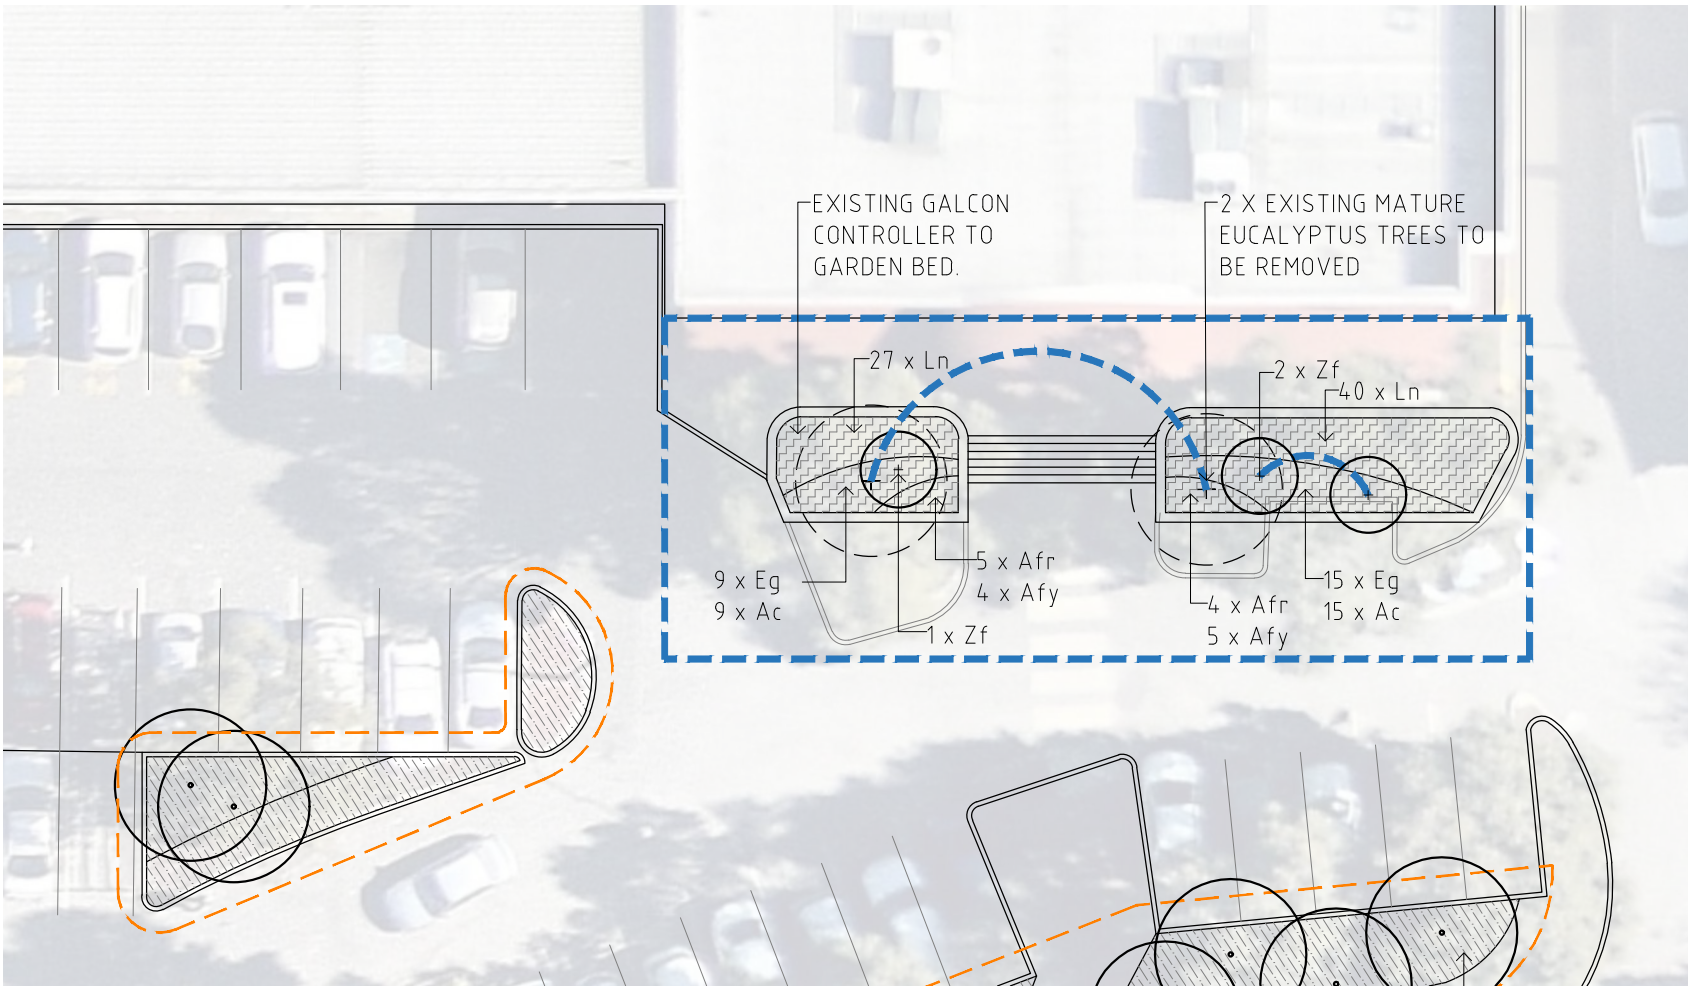

01 PLANTING PLAN - ENTRY AND PARKING ISLANDS
301 PLAN 1:250 @ A1

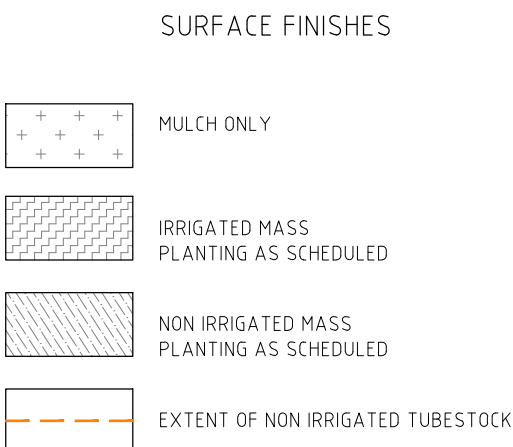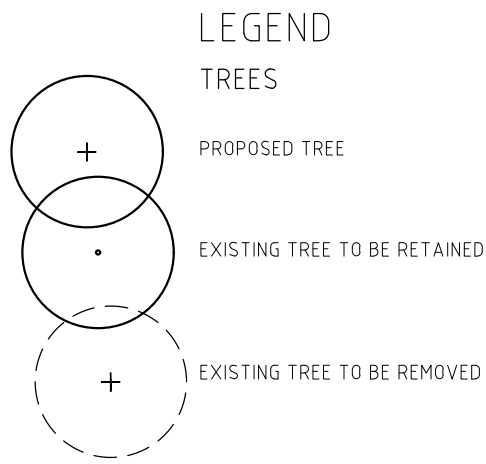

SHRUBS & GROUNDCOVERS



Adenanthos cuneatus



Anigozanthos pulcherrimus



Anigozanthos pulcherrimus



Eremophila glabra



Lomandra 'Lime Tuff'



Lomandra nyalla



Zamia furfuracea

Preliminary species selection

Shrubs & Ground Covers

Key	Species	Common Name	Pot Size	Quantity
Ac	Adenanthos cuneatus 'coral carpet'	Coastal Jugflower	150mm	63
Afr	Anigozanthos pulcherrimus x flavidus var.	Big Red	150mm	9
Afy	Anigozanthos pulcherrimus x flavidus var.	Golden Velvet	150mm	9
Eg	Eremophila glabra	Emu bush	150mm	24
Ln	Lomandra nyalla		150mm	67
Zf	Zamia furfuracea	Cardboard Palm	150mm	3

NOTE:

1 SOIL CONDITIONER

5.1 SOIL CONDITIONER TO BE TO AS 4454 APPLIED AT A DEPTH OF 25MM TO ENTRANCE GARDEN BEDS AND CULTIVATED THROUGH TOP 200mm WITH A ROTARY HOE OR SIMILAR.

6 MULCH

6.1 GENERAL: PROVIDE MULCH WHICH IS FREE OF DELETERIOUS AND EXTRANEIOUS MATTER SUCH AS SOIL, WEEDS AND STICKS. DO NOT INCLUDE FINE MULCH.

6.2 MULCH TO BE TO AS 4454.

6.3 SPREAD ORGANIC MULCH TO A MINIMUM DEPTH OF 50 MM.

NOTE:

*DRAWING TO DISPLAY DESIGN INTENT ONLY.

*ALL DIMENSIONS AND TREE LOCATIONS TO BE CONFIRMED VIA FEATURE SURVEY OR SITE MEASURE.

KALAMUNDA CENTRAL SHOPPING CENTRE
CORNER MEAD STREET / RAILWAY RD, KALAMUNDA

REVISION	DESCRIPTION	BY	DATE
A	SKETCH DESIGN LANDSCAPE AND PLANTING LAYOUT	JD	22.08.17
B	SKETCH DESIGN LANDSCAPE AND PLANTING LAYOUT	ST	07.08.17
C	SKETCH DESIGN LANDSCAPE AND PLANTING LAYOUT	JD	27.08.17



TIM DAVIES LANDSCAPING
3000 GARDEN STREET, KALAMUNDA
WESTERN AUSTRALIA 6107
TEL: 08 9442 9200
FAX: 08 9442 9201
info@tdl.com.au

CLIENT	VICINITY CENTRES
DESIGNED	JD
DESIGNED	ST
APPROVED	TP
SCALE	1:250@A1

SOFTSCAPE PLAN

09718-KAL-LS-301

