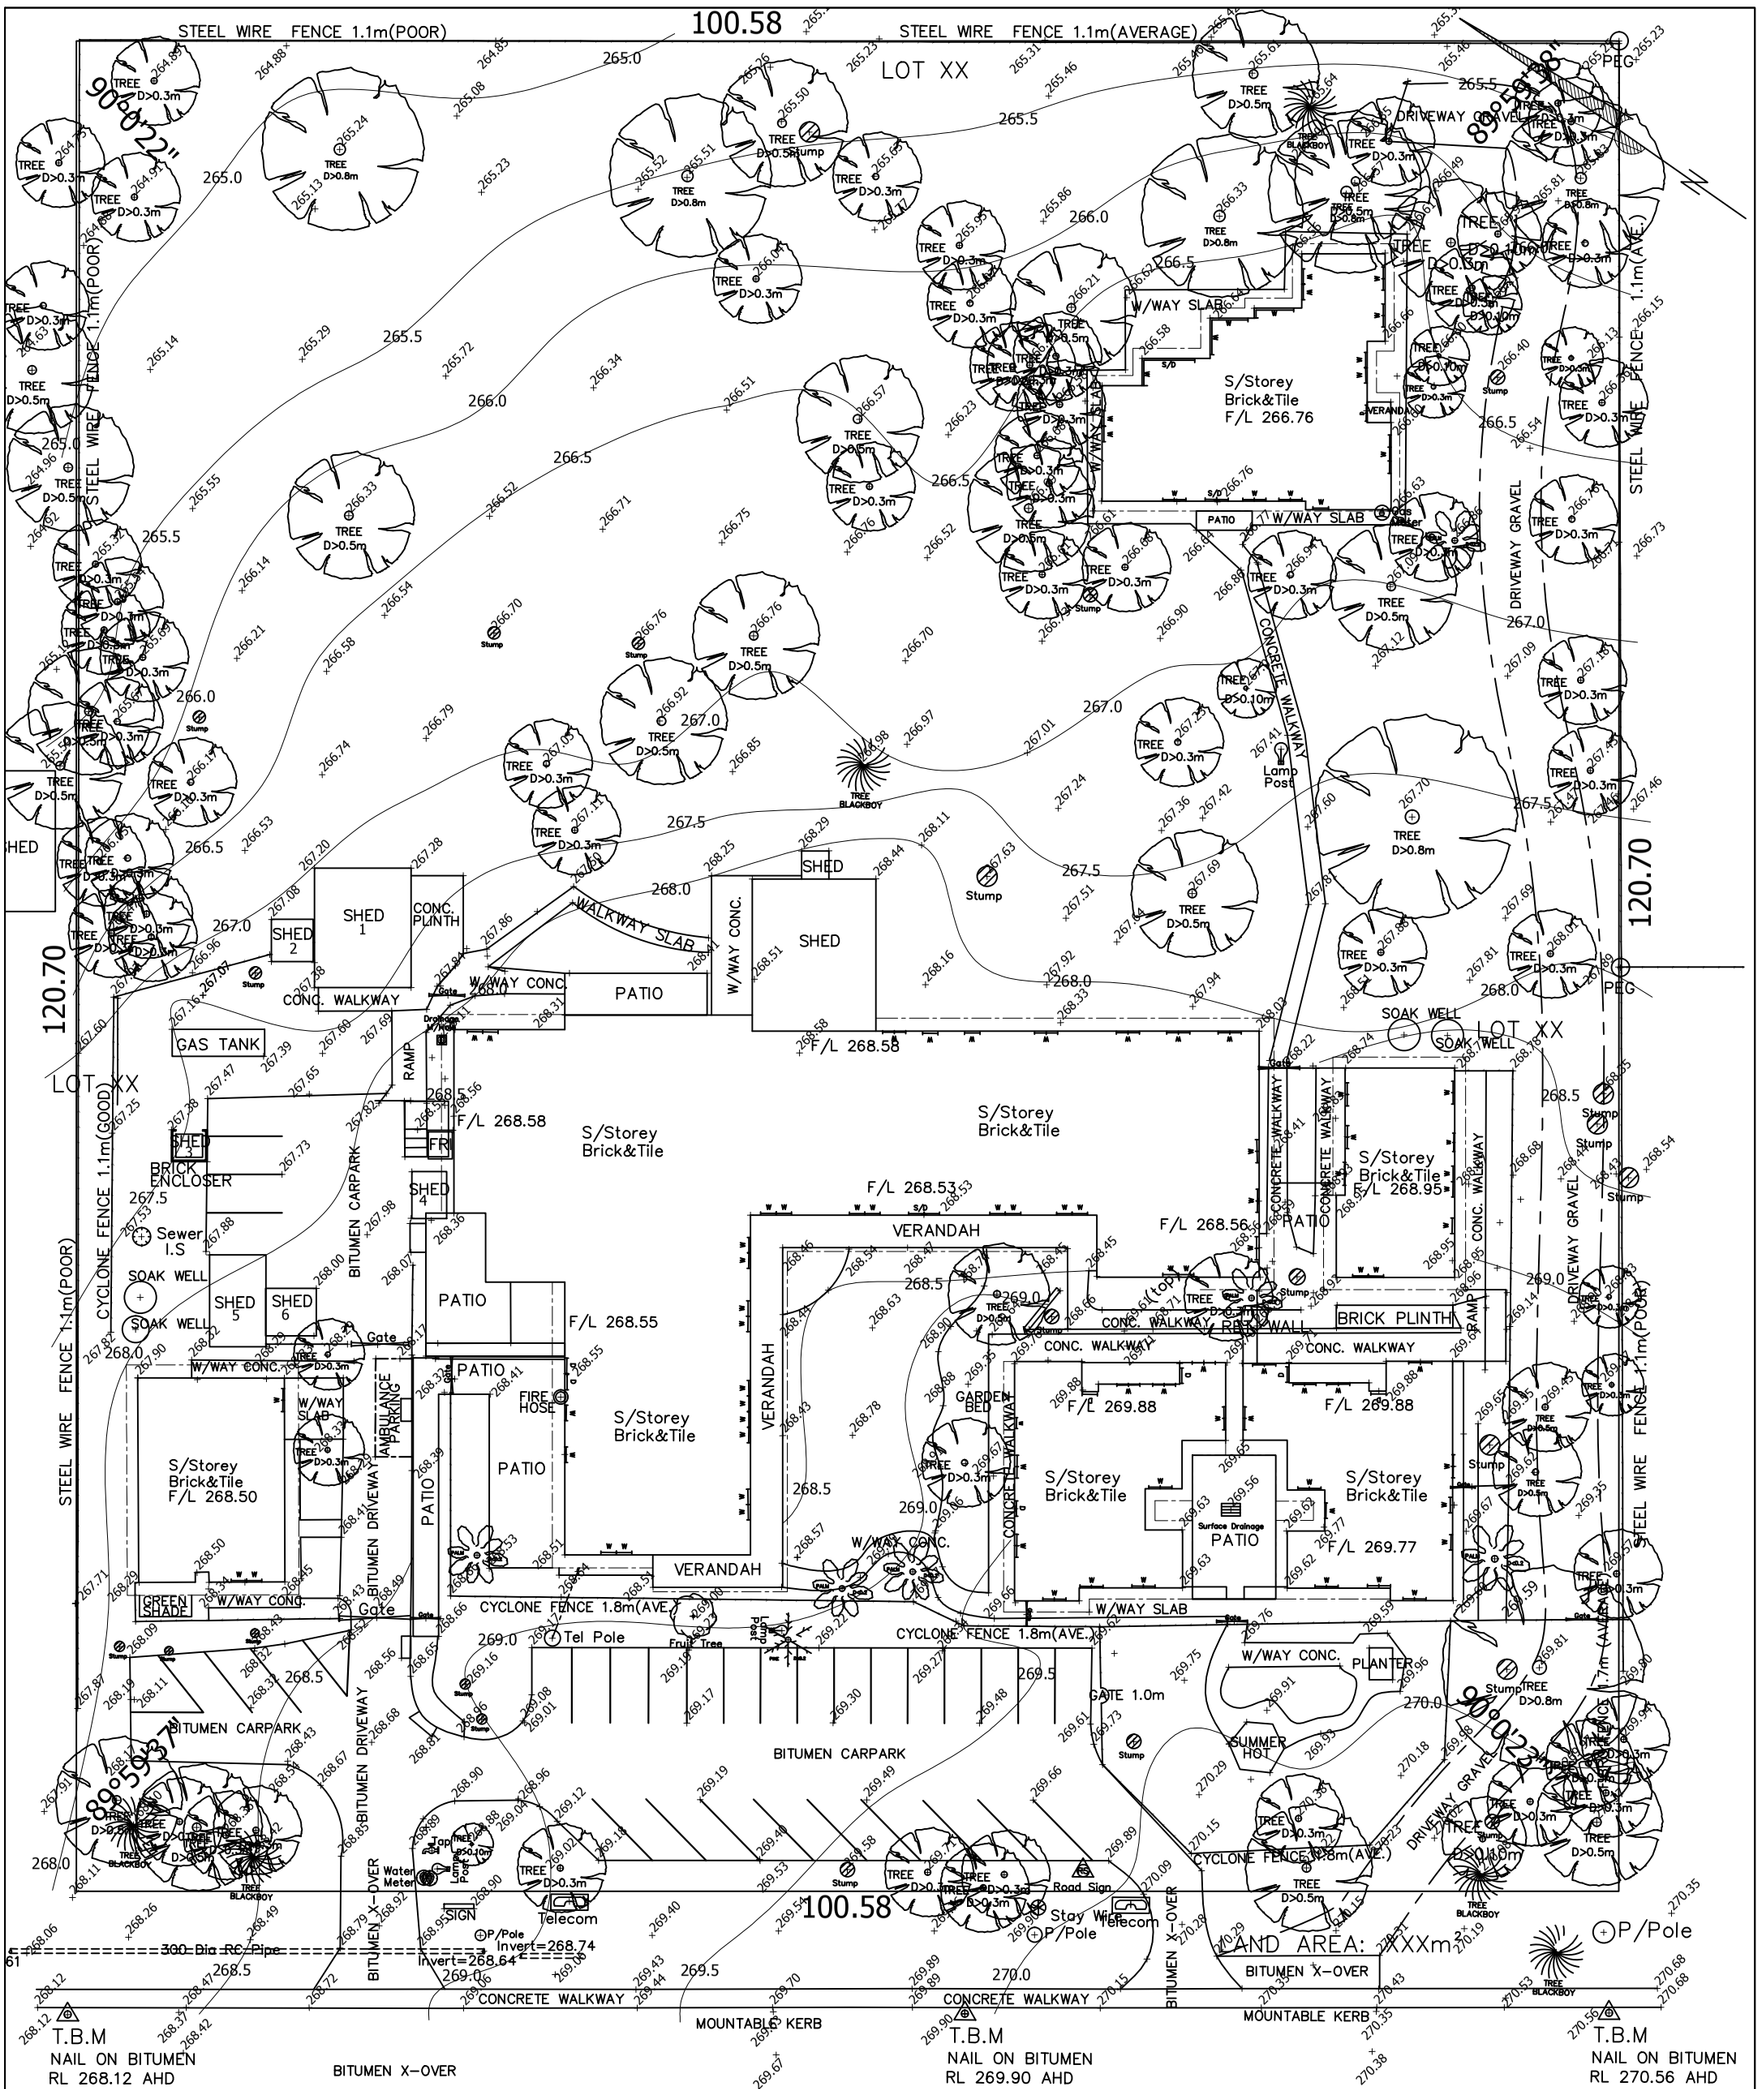

IMPORTANT NOTES:

- THIS PLAN IS INTENDED FOR THE DEPT OF PLANNING & INFRASTRUCTURE ONLY.
- SEWER / DRAINAGE MAY VARY FROM SCHEMATIC PRESENTATION / CHECK WITH APPROPRIATE AUTHORITY BEFORE ADOPTION OF POSITION.
- THIS SURVEY DOES NOT GUARANTEE THE LOCATION OF BOUNDARY PEGS OR FENCES.
- CHECK TITLE FOR EASEMENTS / COVENANTS ETC.

VALENCIA ROAD

Ausnal Associates
38 Damepattie Drive
Willetton 6155
WA. AUSTRALIA
Tel: (08)93102834 Email: ausnalv@bigpond.net.au Mob: 0402 975 551

Surveyor: M.S.Van | Drafter: M.S.Van | Drg No: VC 564 F 01

Site survey only location of boundary pegs or fences in relation to the boundary is not guaranteed

FEATURE SURVEY OF LOT 7(24) VALENCIA ROAD CARMEL

DATE: 05/08/2016

SCALE: 1:400 | PLAN OFCarmel Town Lots | C/T: | LOCAL AUTHORITY: SHIRE OF KALAMUNDA | DATUM: AHD