



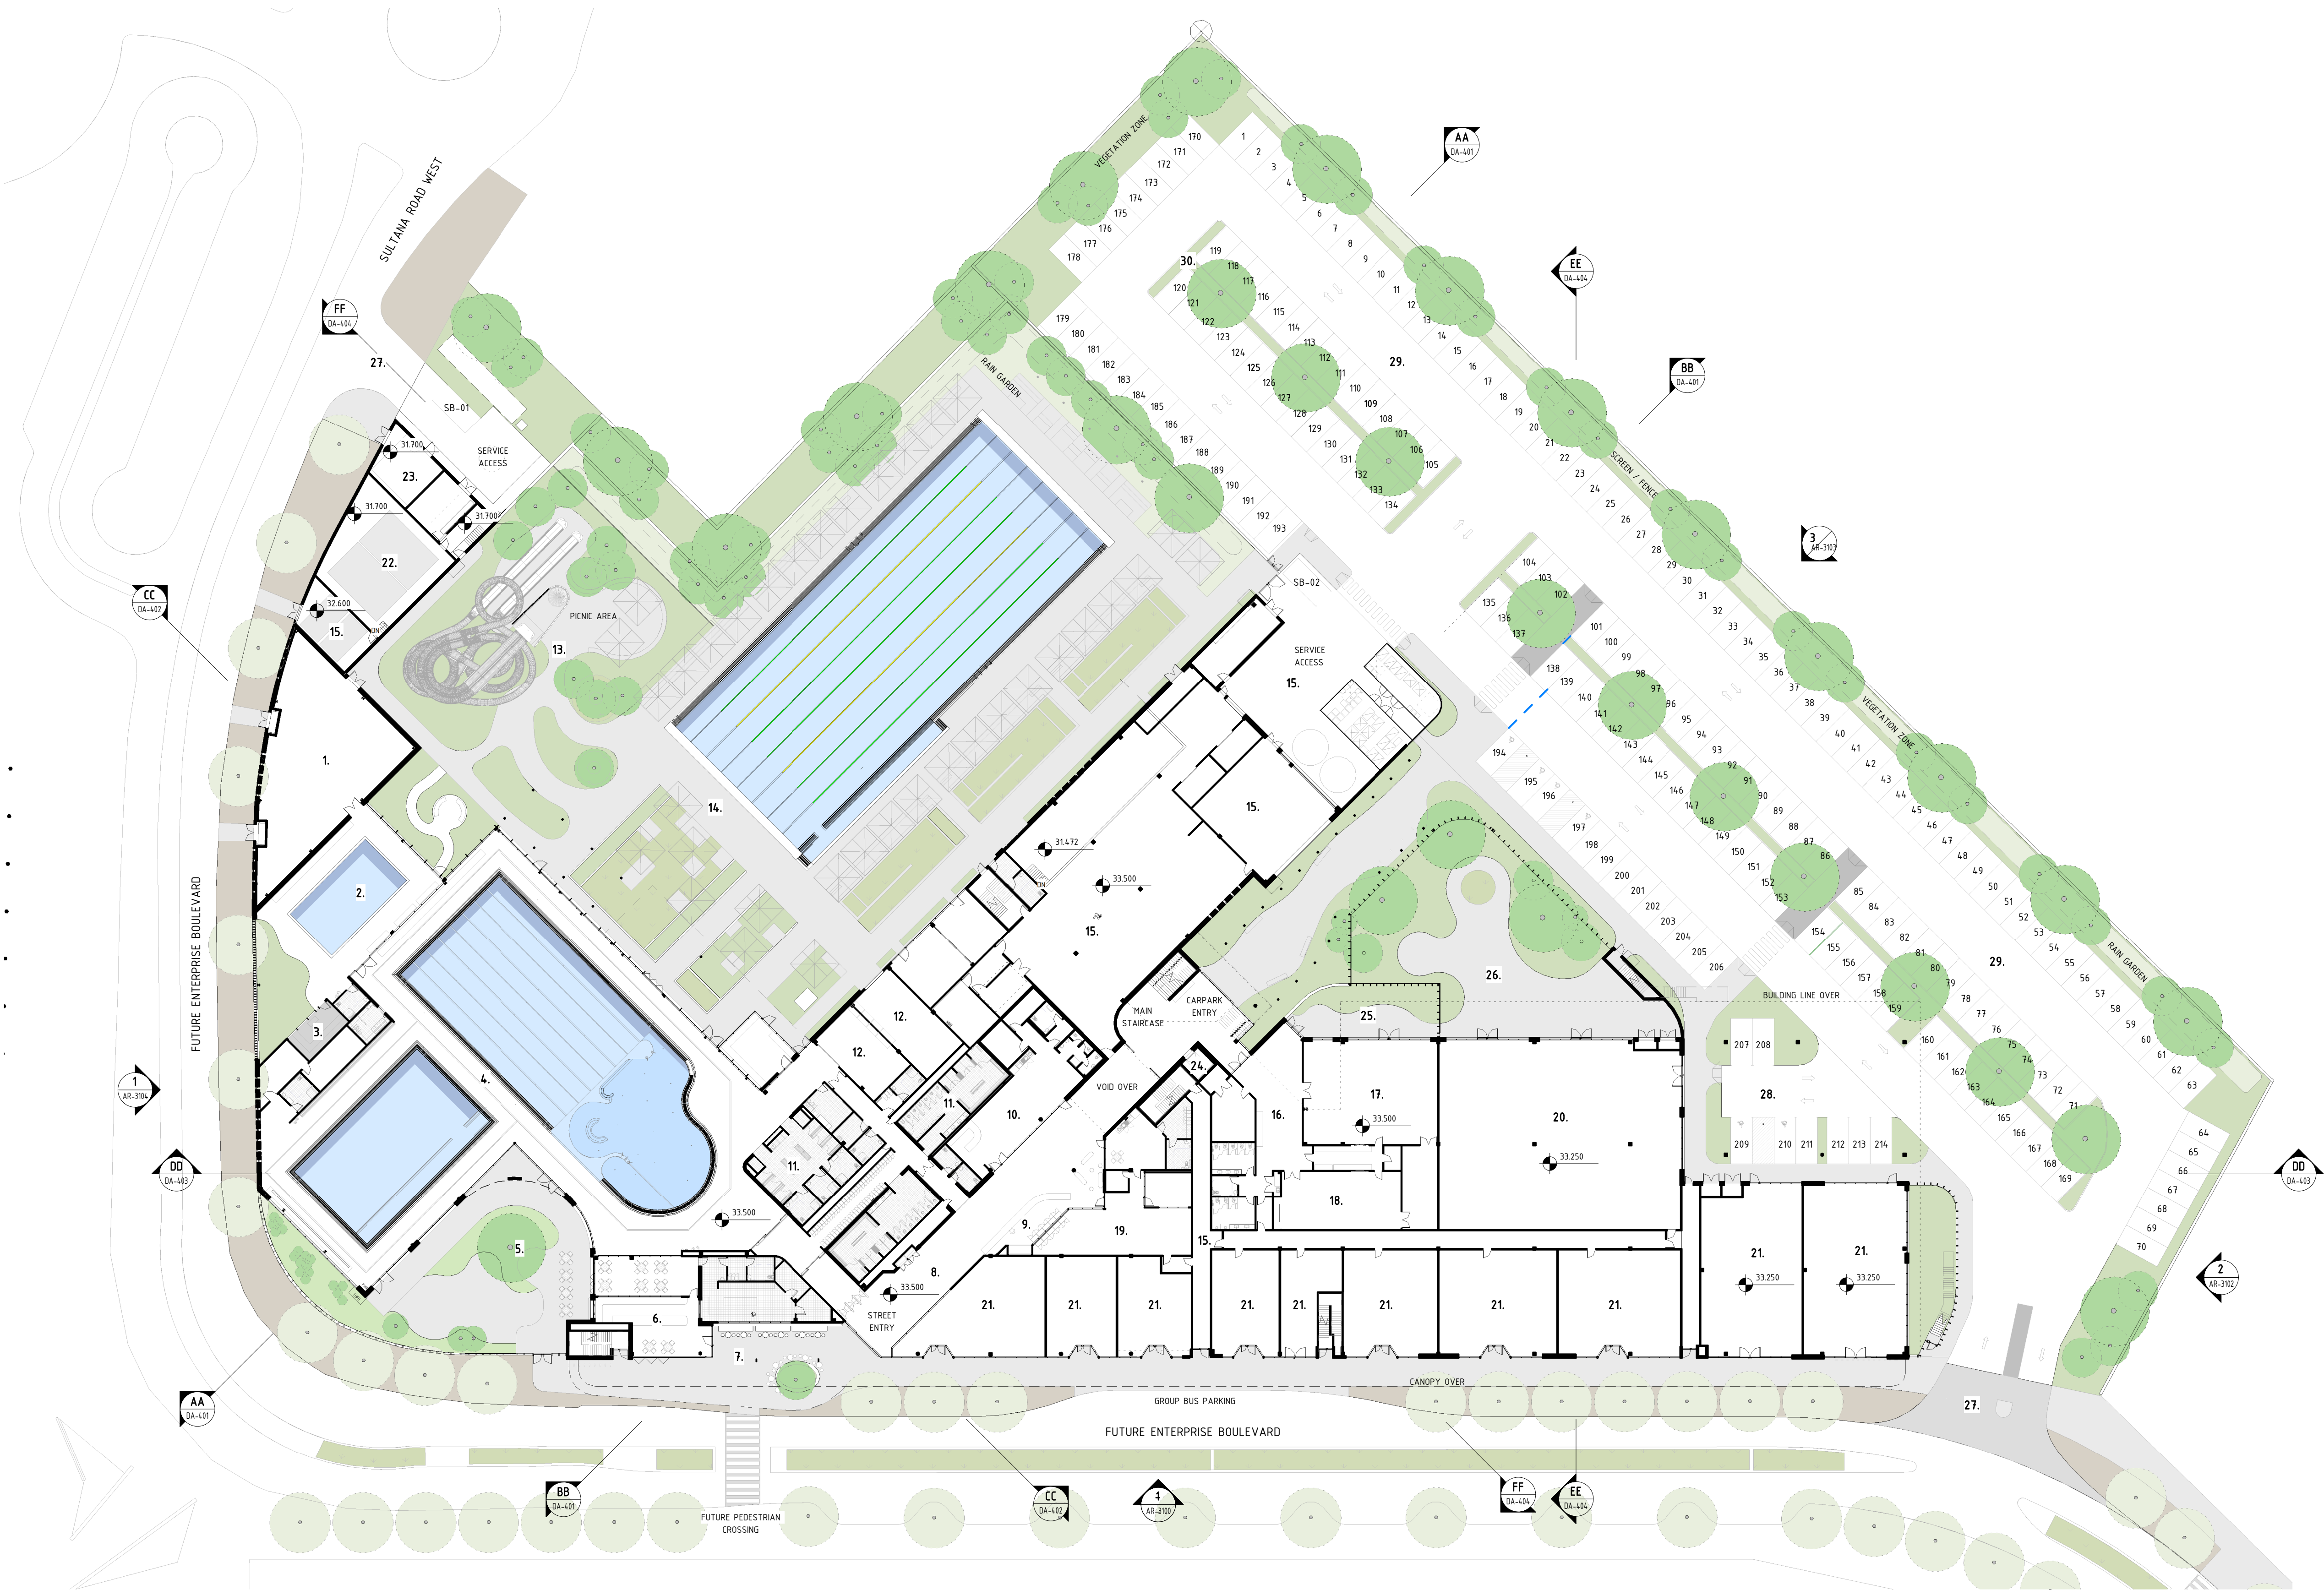

1. MECHANICAL PLANT
2. HYDRO THERAPY
3. SAUNA
4. AQUATIC
5. AQUATIC COURTYARD
6. KIOSK
7. FORECOURT
8. GROUND FOYER
9. RECEPTION
10. CRECHE
11. CHANGE ROOM
12. STORE ROOM
13. SLIDE
14. OUTDOOR POOL
15. FIRE PUMPS
16. COMMUNITY HUB
17. LARGER HALL
18. LESSER HALL
19. ADMINISTRATION
20. CHILDCARE
21. RETAIL
22. FIRE TANKS
23. TRANSFORMER
24. LIFT
25. COMMUNITY HUB BREAKOUT
26. CHILDCARE OUTDOOR AREA
27. NEW CROSSOVER
28. UNDERCROFT CARPARK
29. OPEN CARPARK
30. POTENTIAL GEOTHERMAL BORE

OVERALL GA
GROUND FLOOR PLAN

HIGH WYCOMBE COMMUNITY HUB

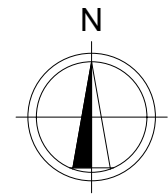

COPYRIGHT
This drawing is copyright and the property of Christou Copyright Act and must not be retained, copied aor used without authority.



CHRISTOU
ARCHITECTURE / URBAN DESIGN / INTERIOR DESIGN

DA-201

Job Number:	23049
Date:	15/08/25
Rev:	B
Scale:	1 : 400 @A1

Project 9600 High Wycombe Community Hub