

SITE IDENTIFICATION


The proposed Community Hub site covers the following lots:

Public Transport Authority:

1. Lot 5 (No.11) Sultana Road West, High Wycombe;
2. Lot 6 (No.31) Sultana Road West, High Wycombe;
3. Lot 9 (No.21) Ibis Place, High Wycombe;
4. Lot 724 (No.2) Sultana Road West, High Wycombe; and
5. Lot 725 (No.6) Sultana Road West, High Wycombe.

State of Western Australia – Department of Planning, Lands and Heritage (Lands Section) or City of Kalamunda if there is a Management Order:


1. Lot 377 / R 52399; and
2. Lot 33 / R52397

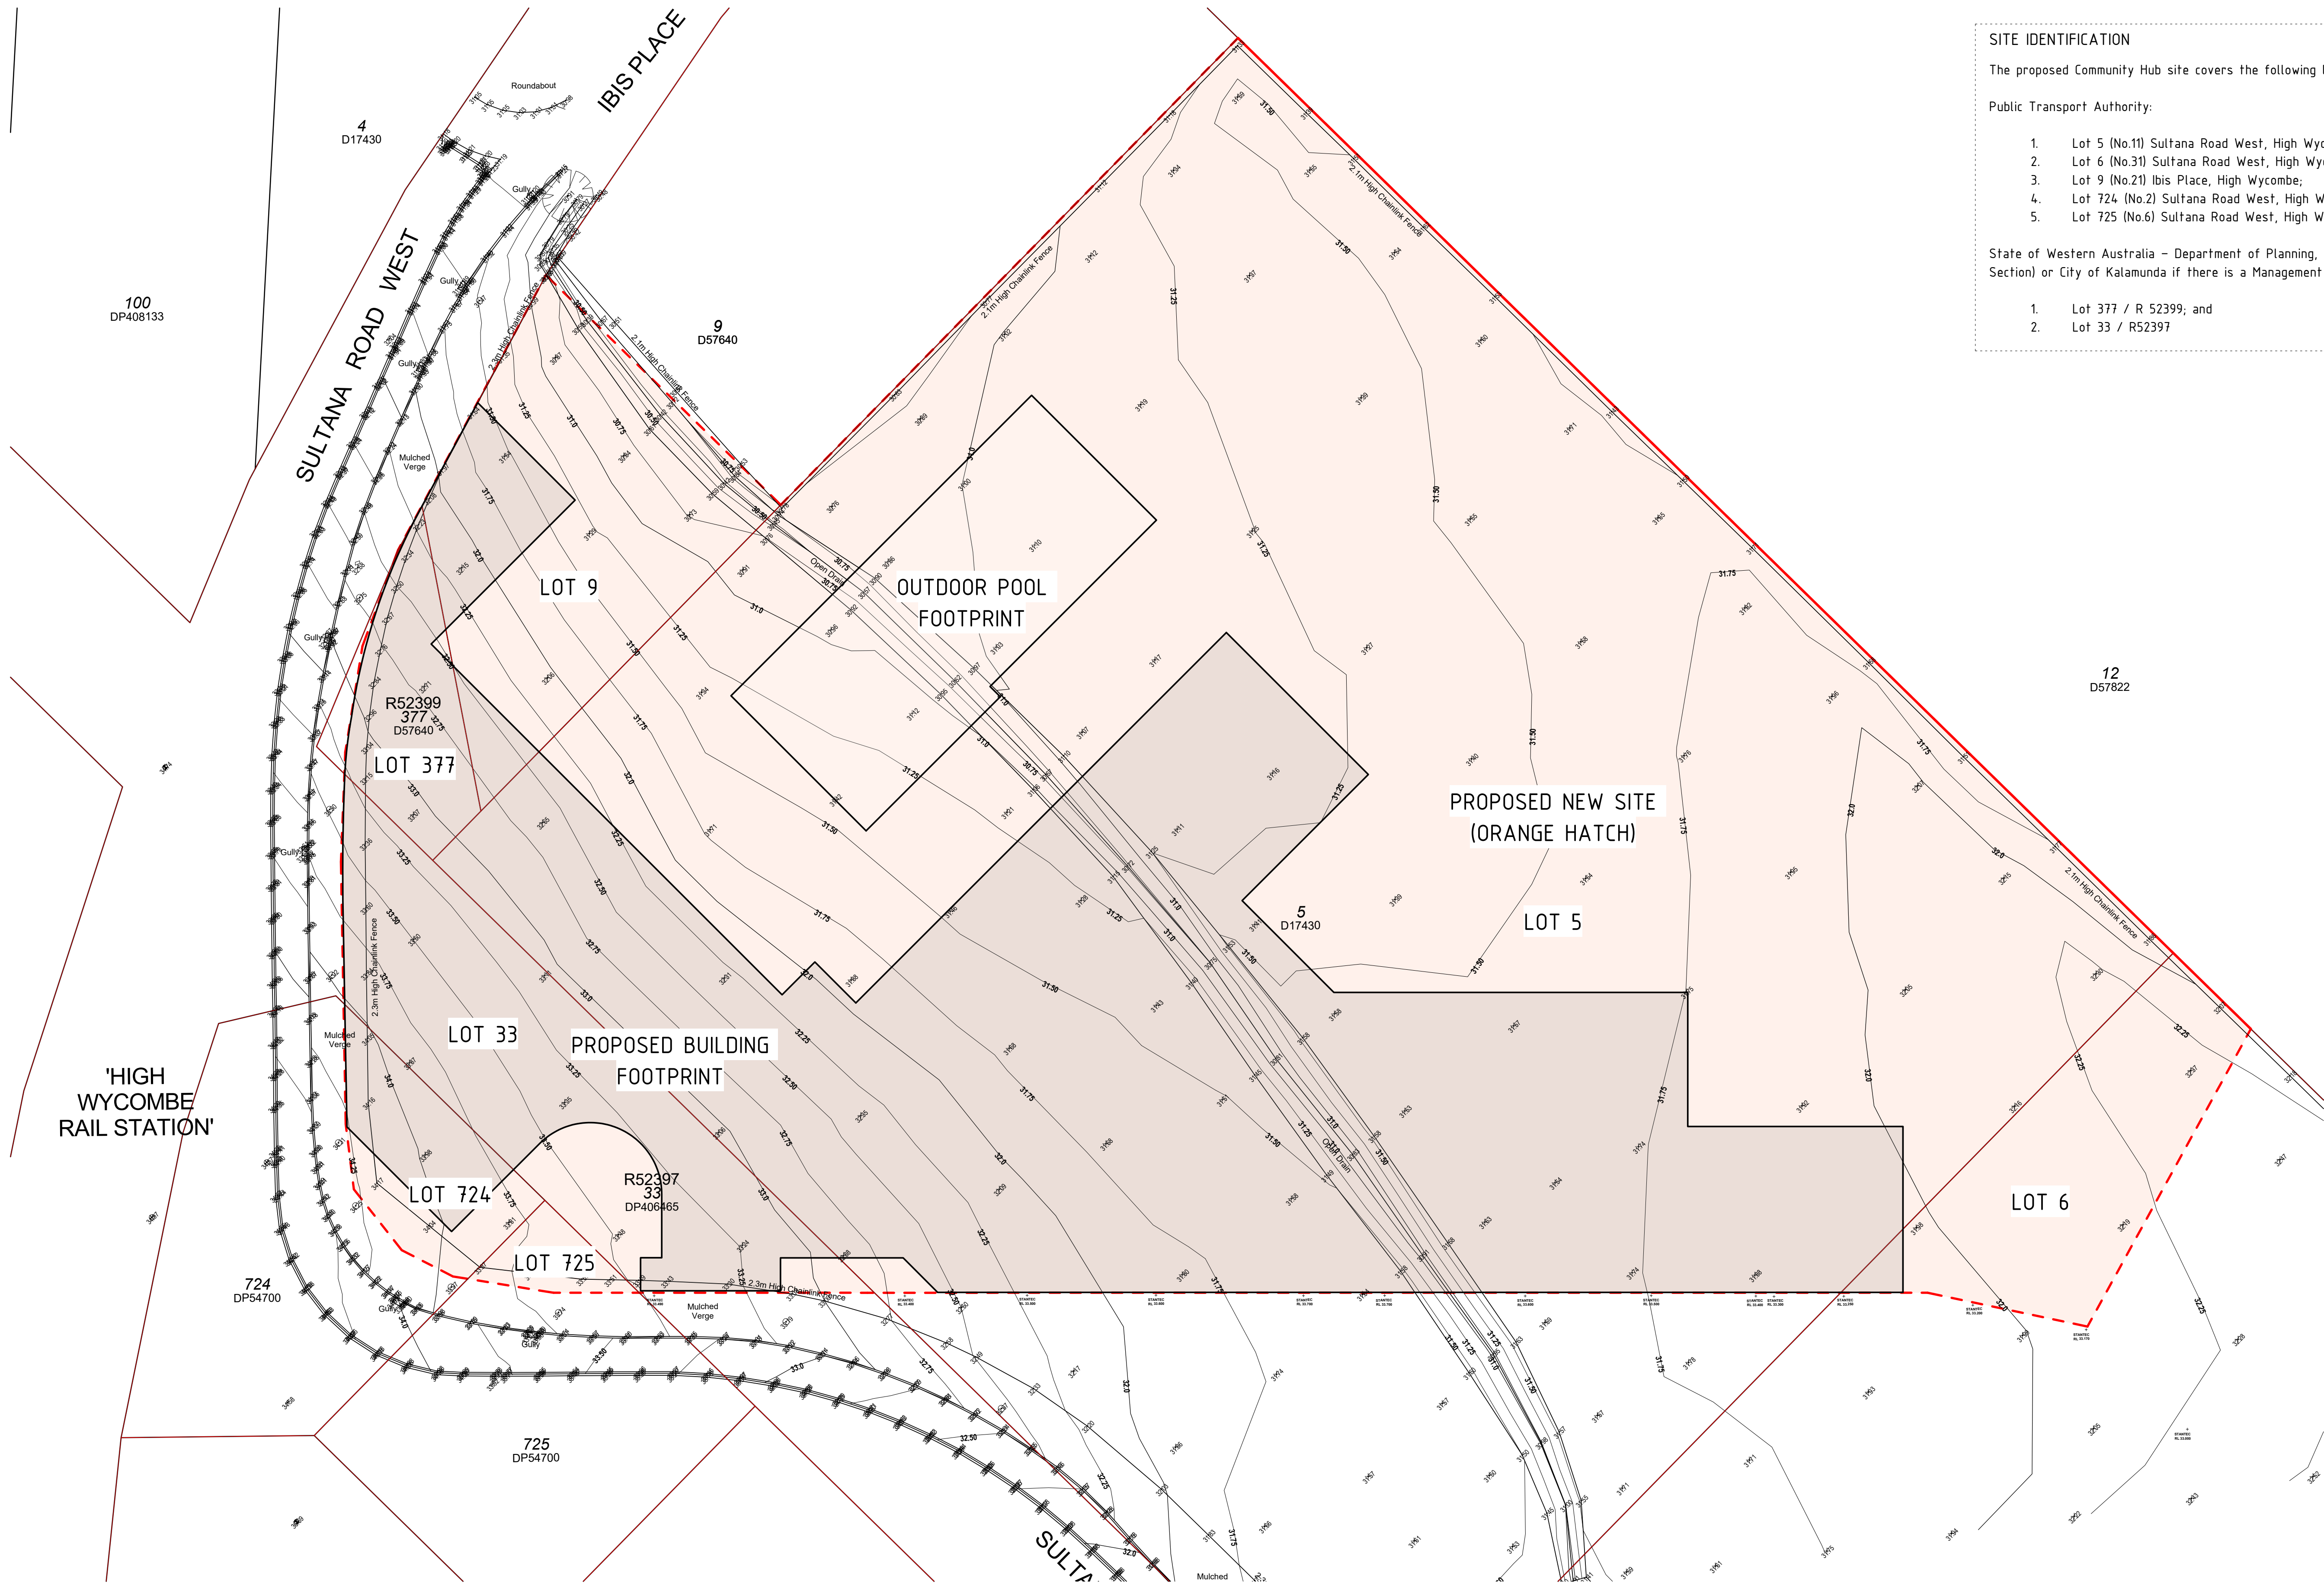

NOTE: THIS DRAWING IS FOR INFORMATION ONLY AND NOT TO BE RELIED UPON. REFER TO SITE FEATURE SURVEY DRAWING 24552-1F PREPARED 02/09/2024 BY BROWN McALLISTER SURVEYORS WHICH THIS DRAWING DERIVES FROM.

SITE PLANS
EXISTING SURVEY OVERLAY

HIGH WYCOMBE COMMUNITY HUB

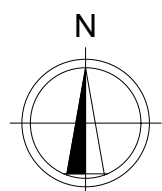

COPYRIGHT
This drawing is copyright and the property of Christou Copyright Act and must not be retained, copied aor used without authority.



CHRISTOU

ARCHITECTURE / URBAN DESIGN / INTERIOR DESIGN

DA-100

Project 9600 High Wycombe Community Hub

Job Number:	23049
Date:	15/08/25
Rev:	B
Scale:	As indicated