



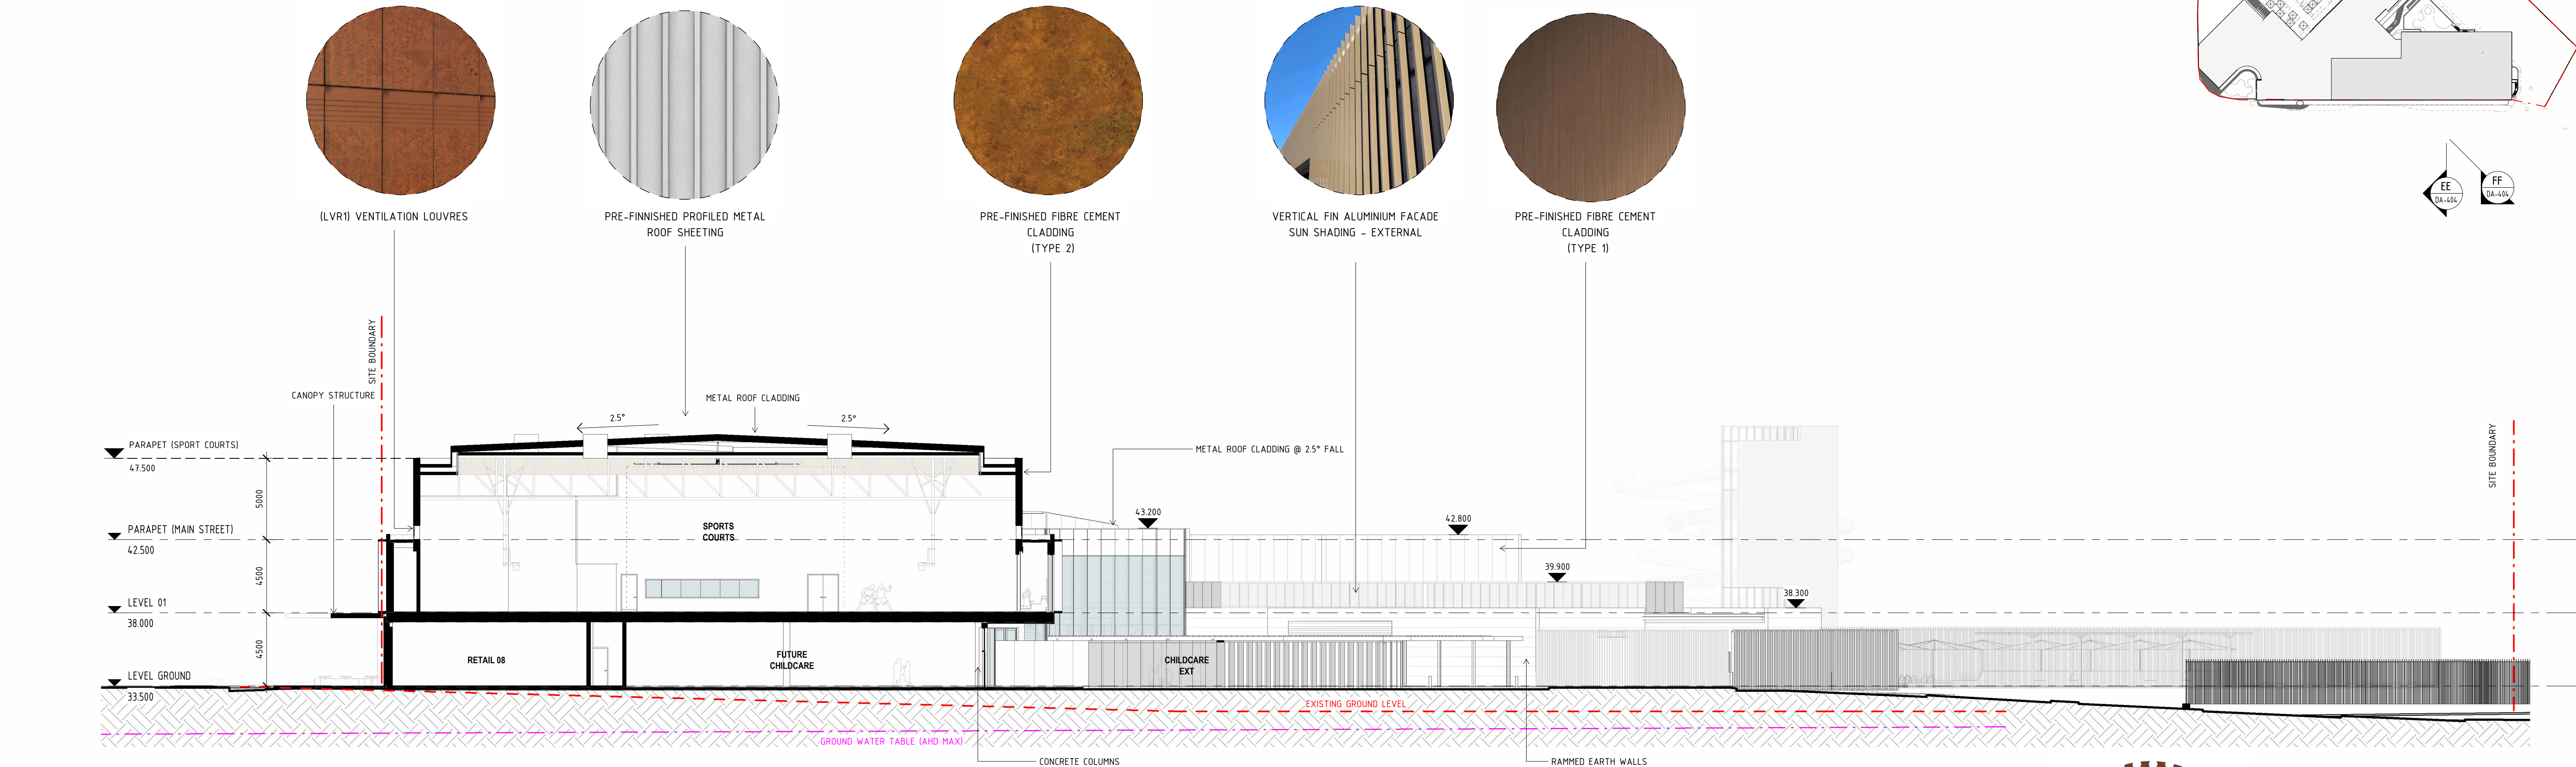

EE SECTION EE
DA-201 SCALE 1:200

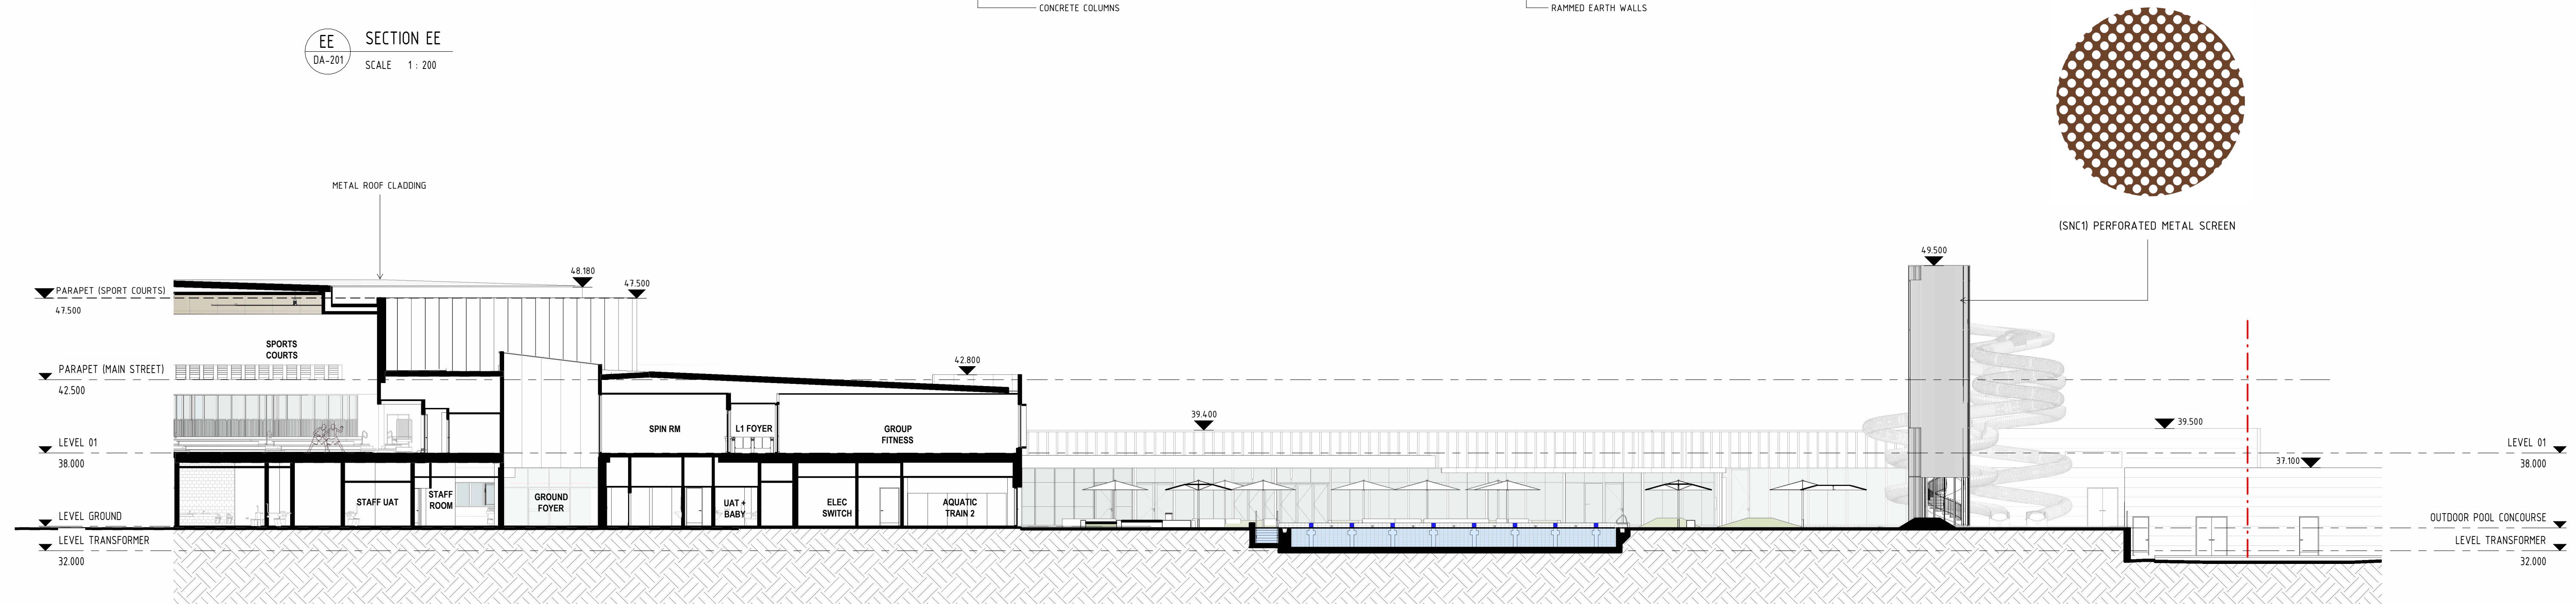

FF SECTION FF
DA-201 SCALE 1:200


GA BUILDING SECTIONS
SECTION EE & FF

HIGH WYCOMBE COMMUNITY HUB



VISUAL SCALE 1200 @ A1

COPYRIGHT
This drawing is copyright and the property of Christou Copyright Act and must not be retained, copied or used without authority.

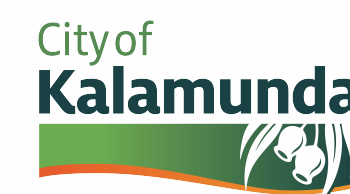

CHRISTOU
ARCHITECTURE / URBAN DESIGN / INTERIOR DESIGN

DA-404

Job Number:	23049
Date:	15/08/25
Rev:	B
Scale:	As indicated

Project: 9600 High Wycombe Community Hub