



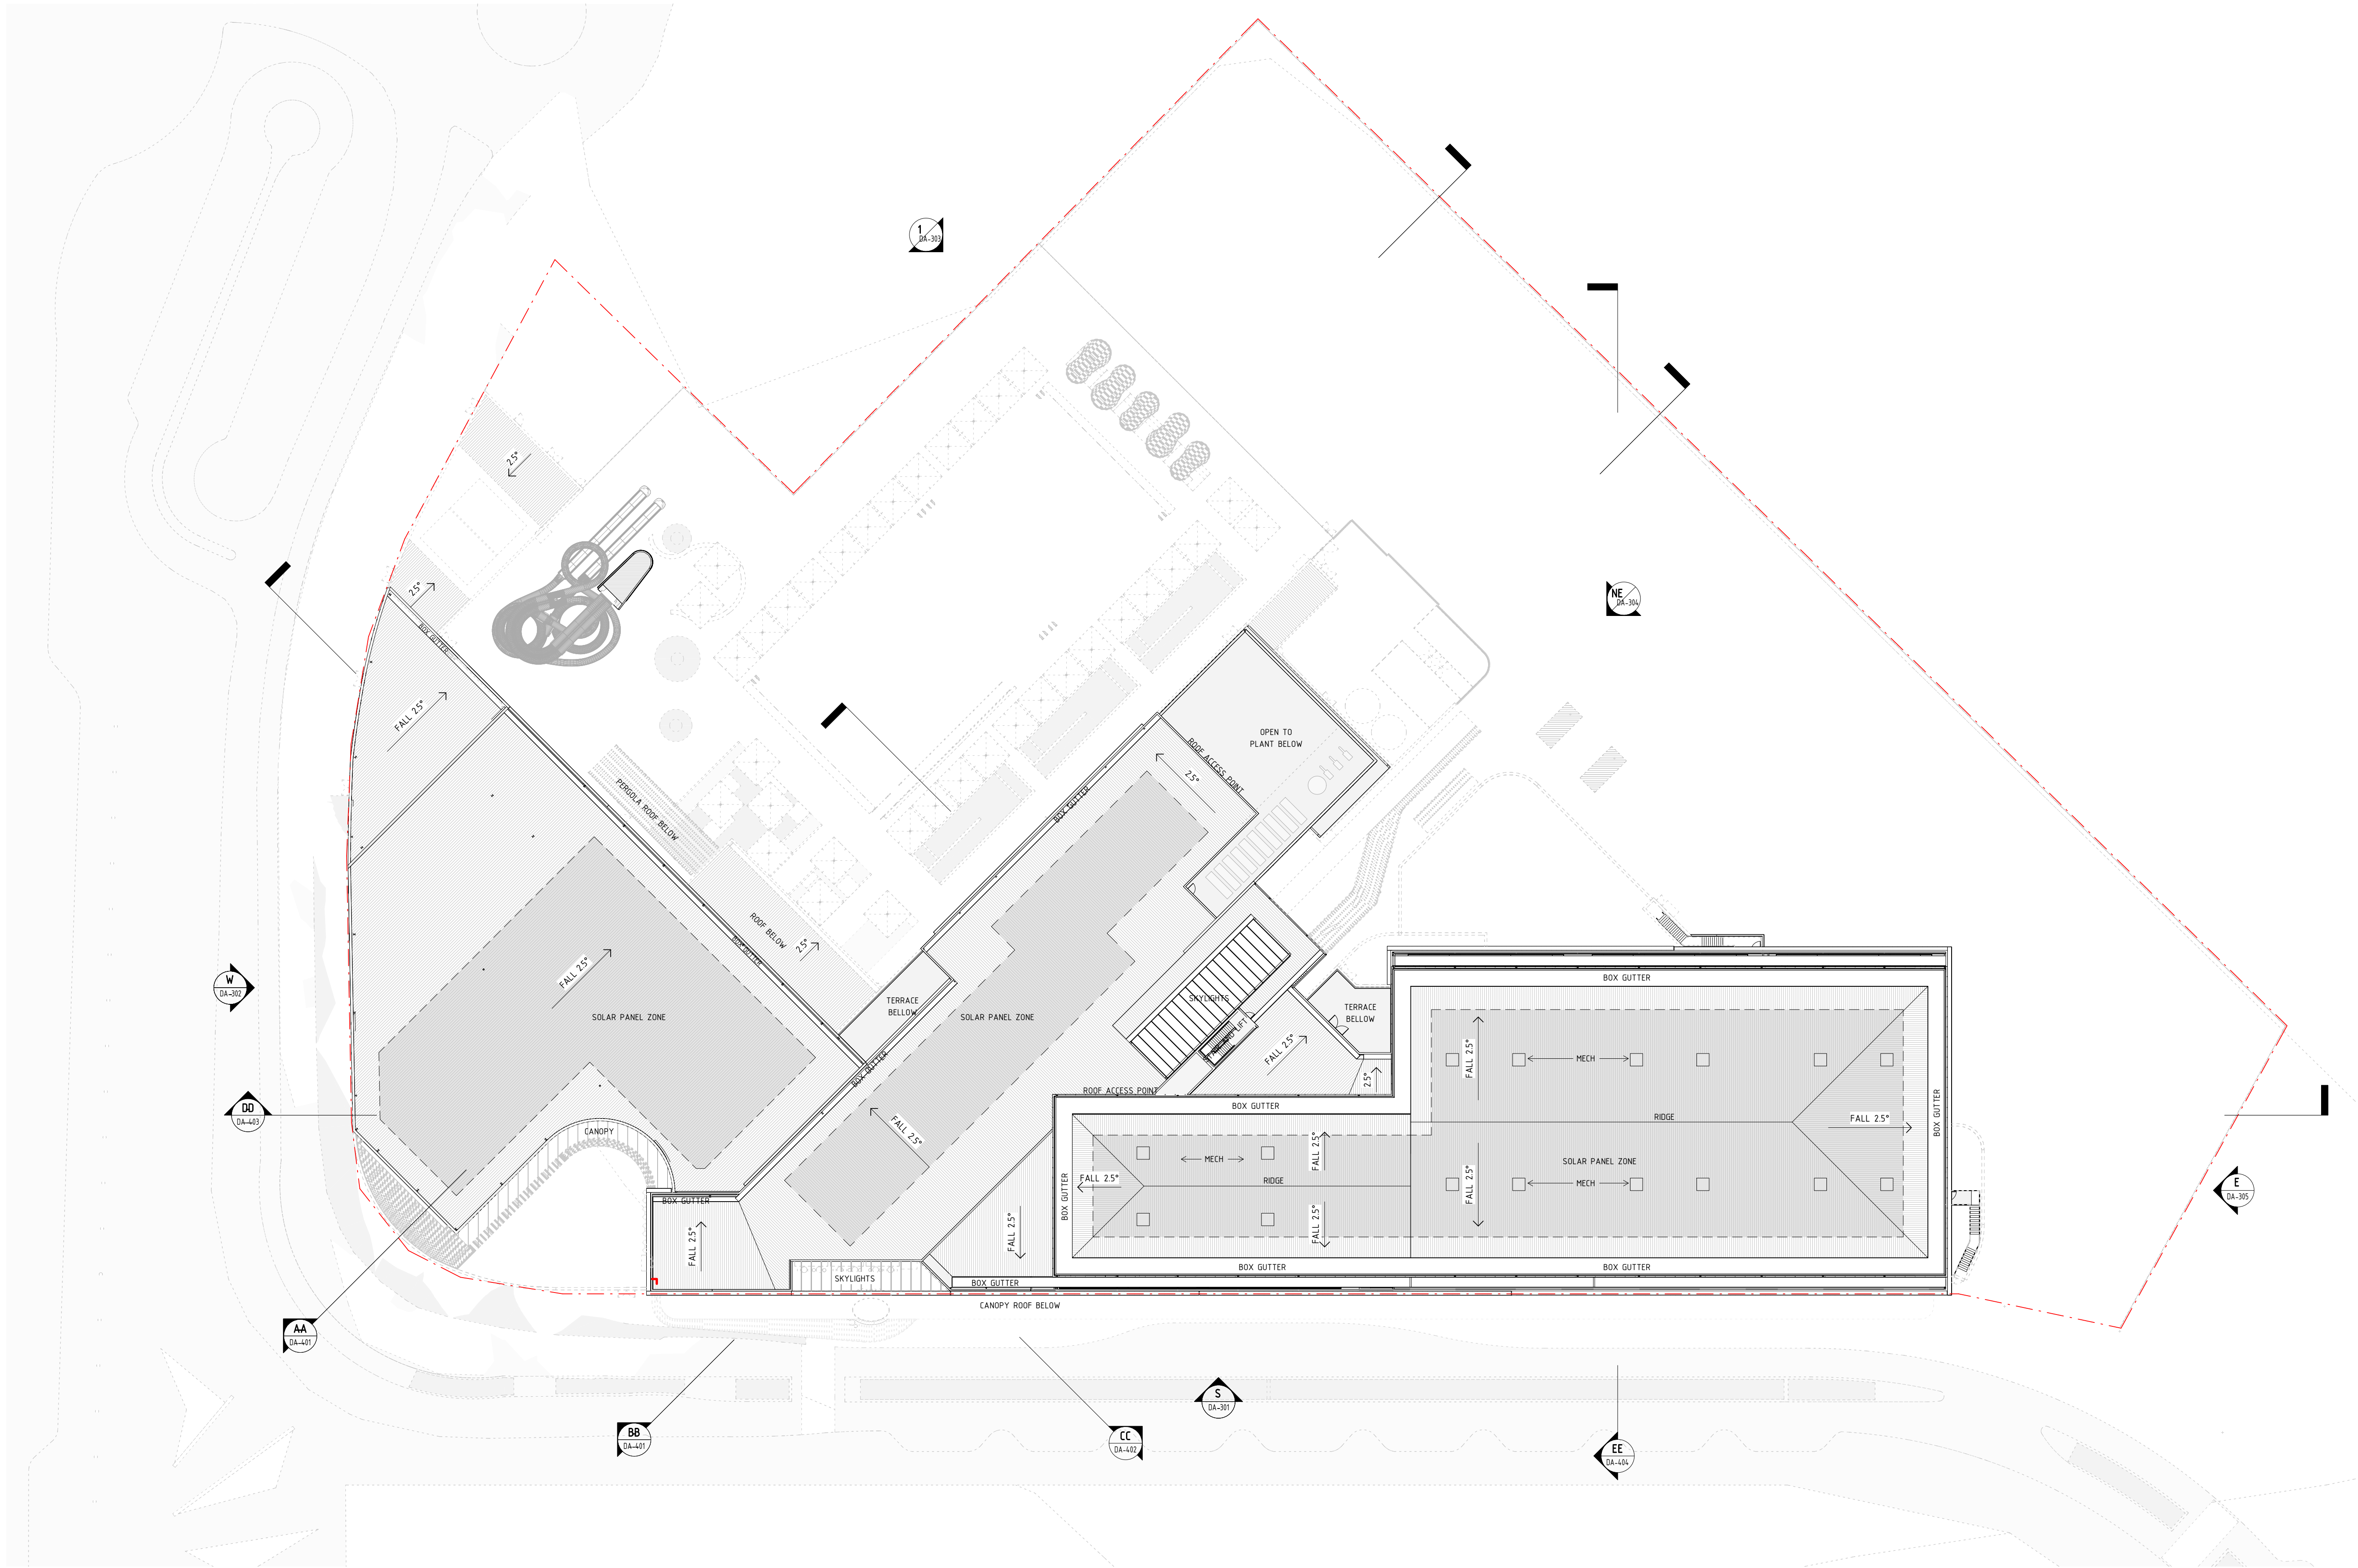

OVERALL GA
ROOF PLAN

HIGH WYCOMBE COMMUNITY HUB

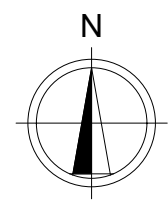

COPYRIGHT
This drawing is copyright and the property of Christou Copyright Act and must not be retained, copied aor used without authority.



ARCHITECTURE / URBAN DESIGN / INTERIOR DESIGN

CHRISTOU

DA-231

Job Number:	23049
Date:	15/08/25
Rev:	B
Scale:	1 : 400 @A1

Project 9600 High Wycombe Community Hub