


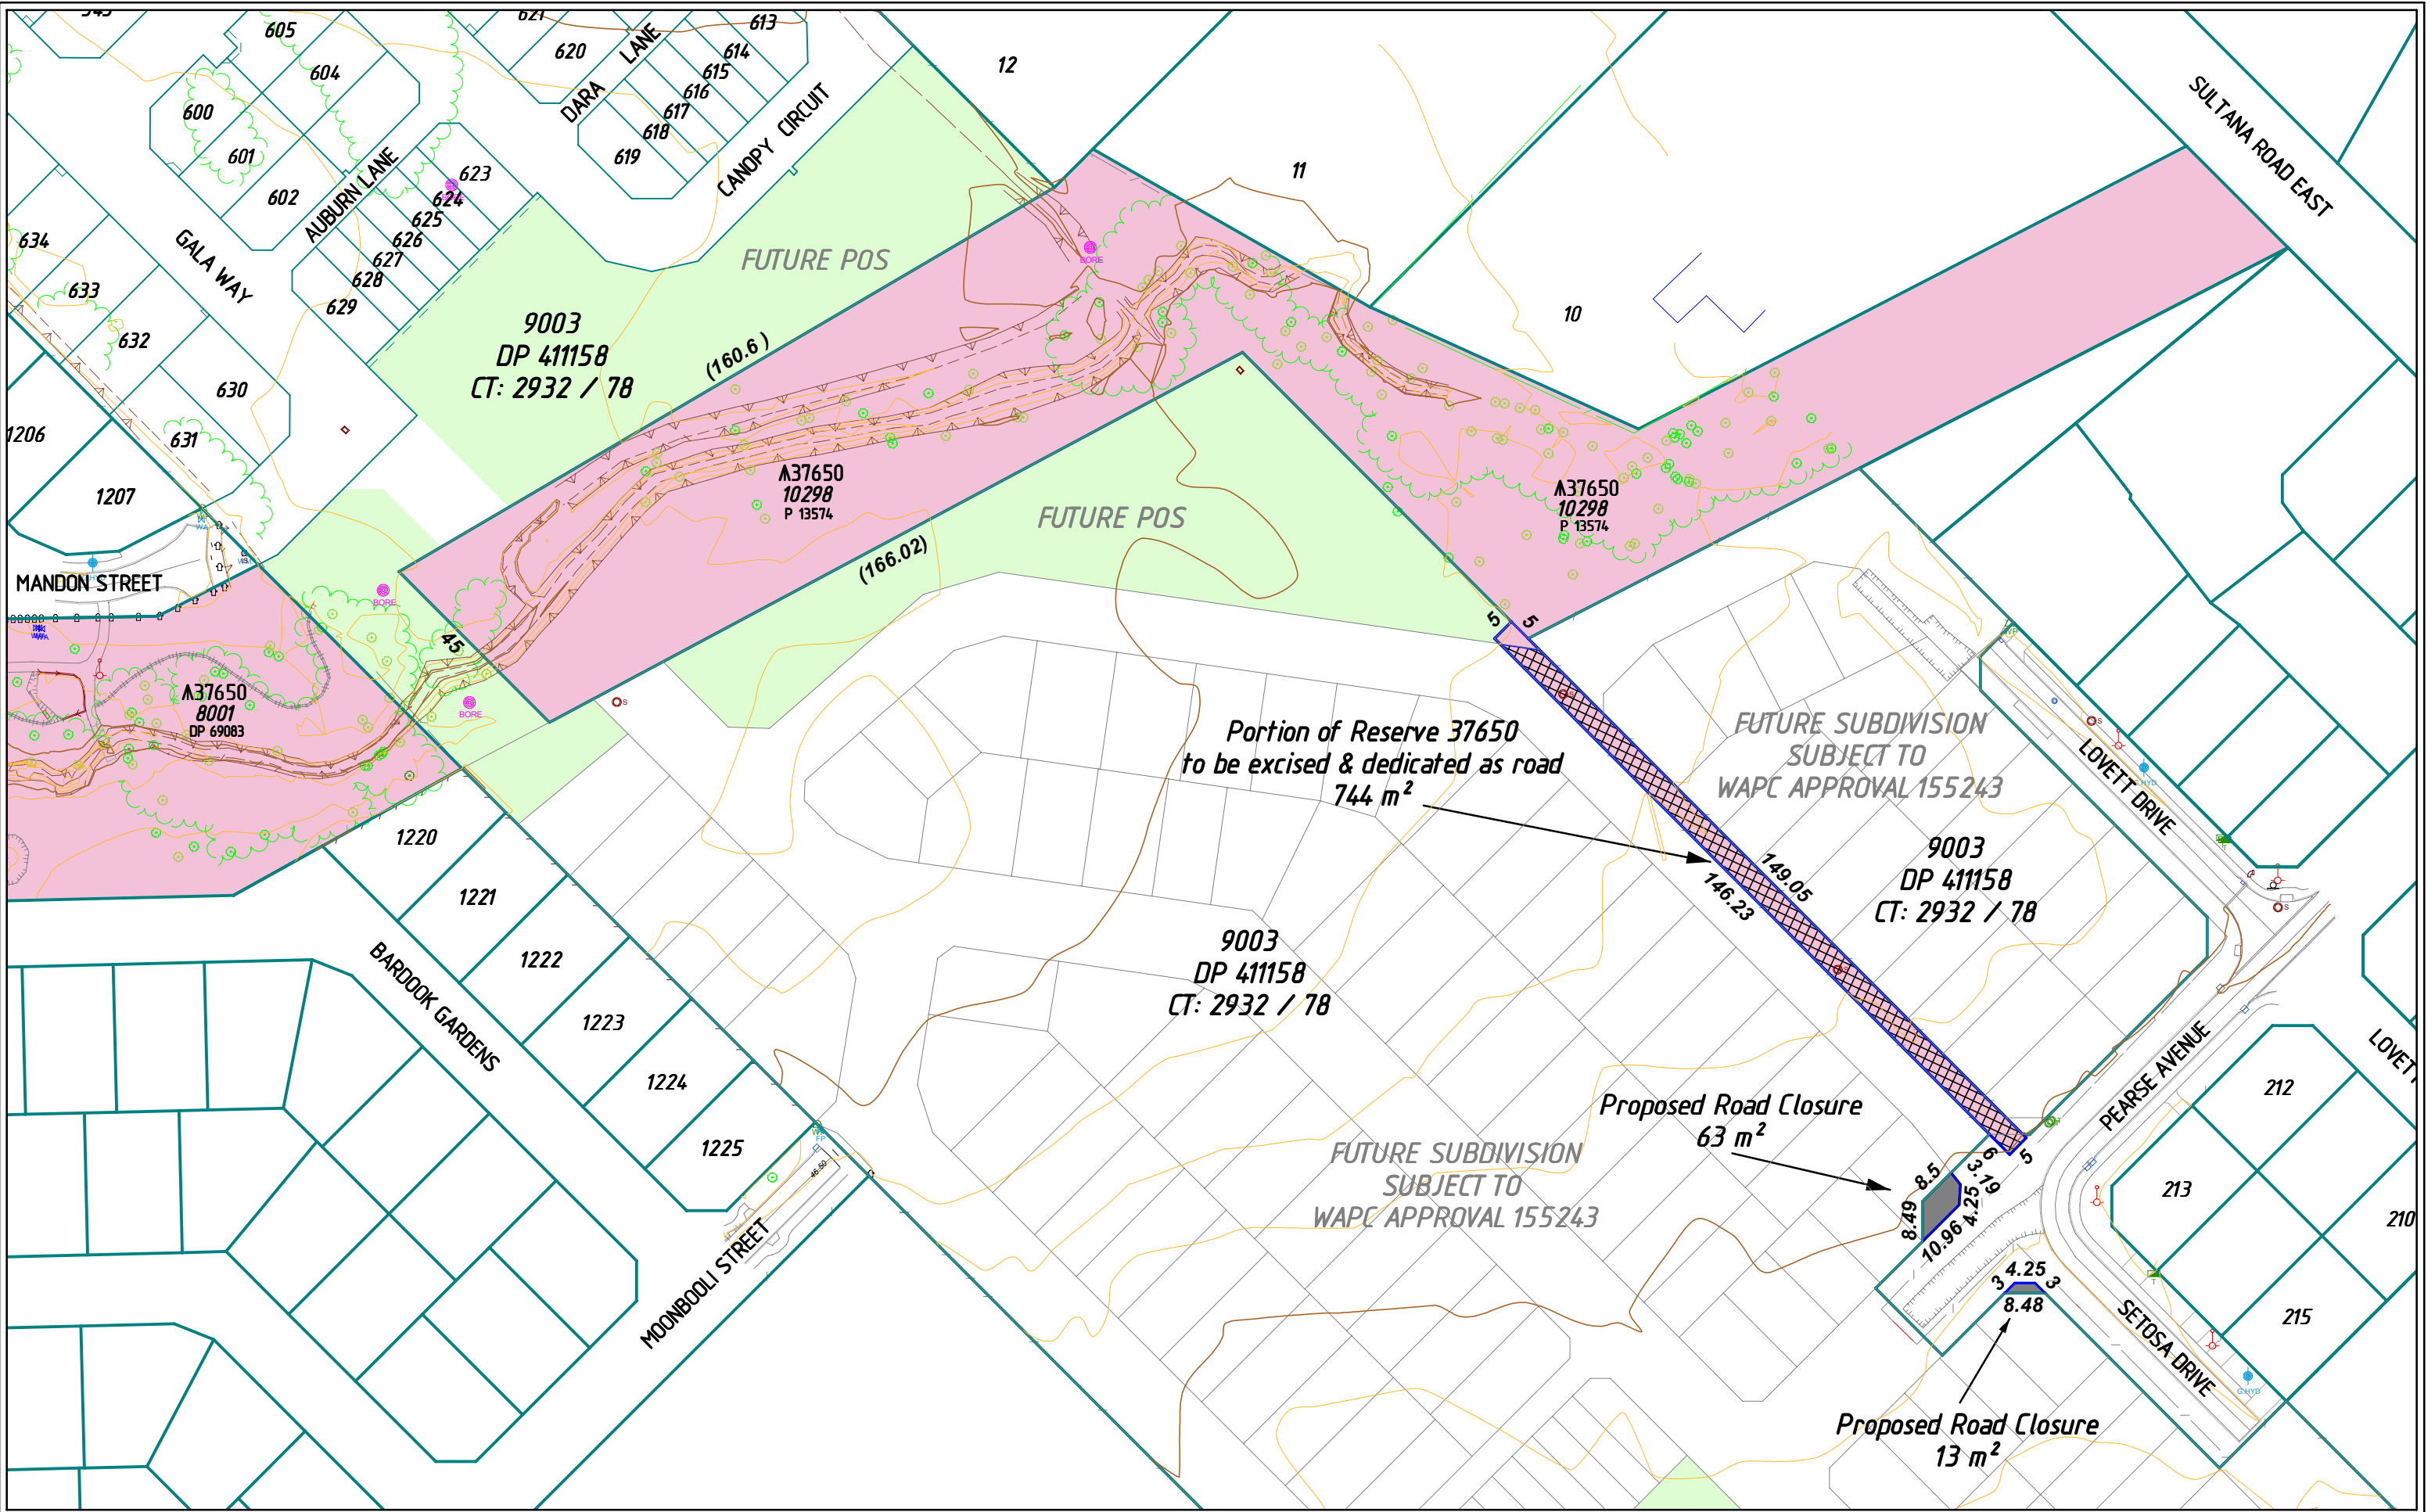

C	Updated with latest precal, abutments and add road closures	CAY	14/11/2017	
B	Updated Future Subdivision layout	CAY	03/05/2016	
A	Initial Issue	CAY	08/04/2016	
Rev.	Description	Drawn	Date	Checked

SCALE 1:1250 @ A3
0 13 26 39 52 65 78
ALL DISTANCES ARE IN METRES
For a true to scale reproduction of this plan, plot it to A3 with the Paging Scaling set to None.

Surveyor:-
Survey Date:-
Precal/Cad:-


22/8/2017

bsi

ISO 9001
Quality Management

AS/NZS 4801:2001
Occupational Health and Safety Management

FS 565311 OSH 591267

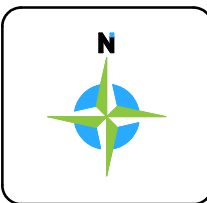

THIS SURVEY IS A CLASS 2 & 3 SURVEY
(Hard Stand areas are to Class 2 all other areas are Class 3)
Class 1: Horizontal Accuracy ± 5mm, Vertical Accuracy ± 5mm
Class 2: Horizontal Accuracy ± 20mm, Vertical Accuracy ± 20mm
Class 3: Horizontal Accuracy ± 30mm, Vertical Accuracy ± 50mm

MNG

McMULLEN NOLAN GROUP
Level 1, 2 Sabre Crescent
Jandakot, W.A. 6164
PO Box 3526, Success
W.A. 6964, Australia
Offices in: Broome, Bunbury, Kununurra, Newman, Onslow, Port Hedland

Tel: (08) 6436 1599
Fax: (08) 6436 1500
info@mngsurvey.com.au
www.mngsurvey.com.au
ABN 90 009 363 311

PROPOSED CROWN SUBDIVISION & ROAD CLOSURES
CROWN RESERVE 37650 & SETOSA DRIVE
FORRESTFIELD

CLIENT:

Satterley.com.au

Project Mgr: Charles Young

Datum: PCG94 / AHD


99234 - AP - 011 - C

Job Number


Type

Plan Number

Revision

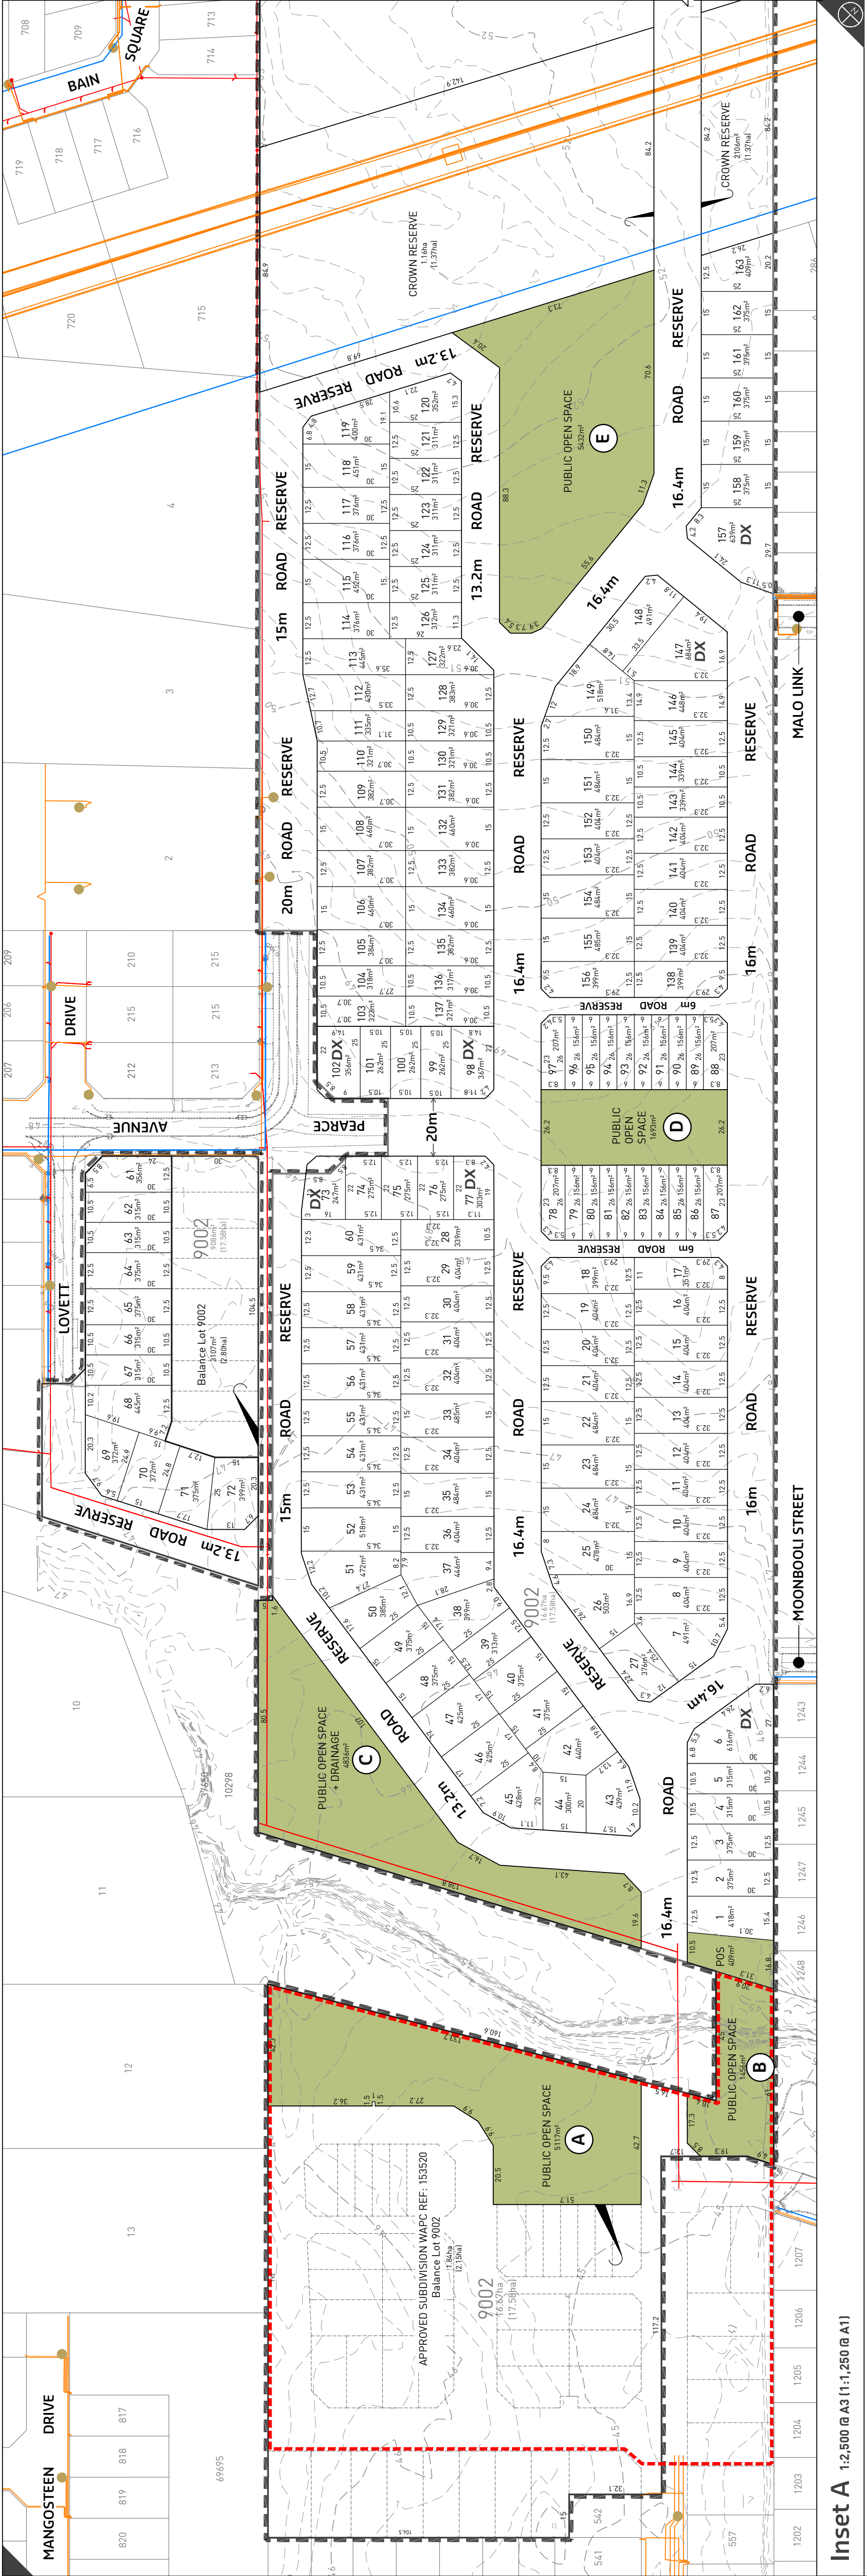

Updated Plan

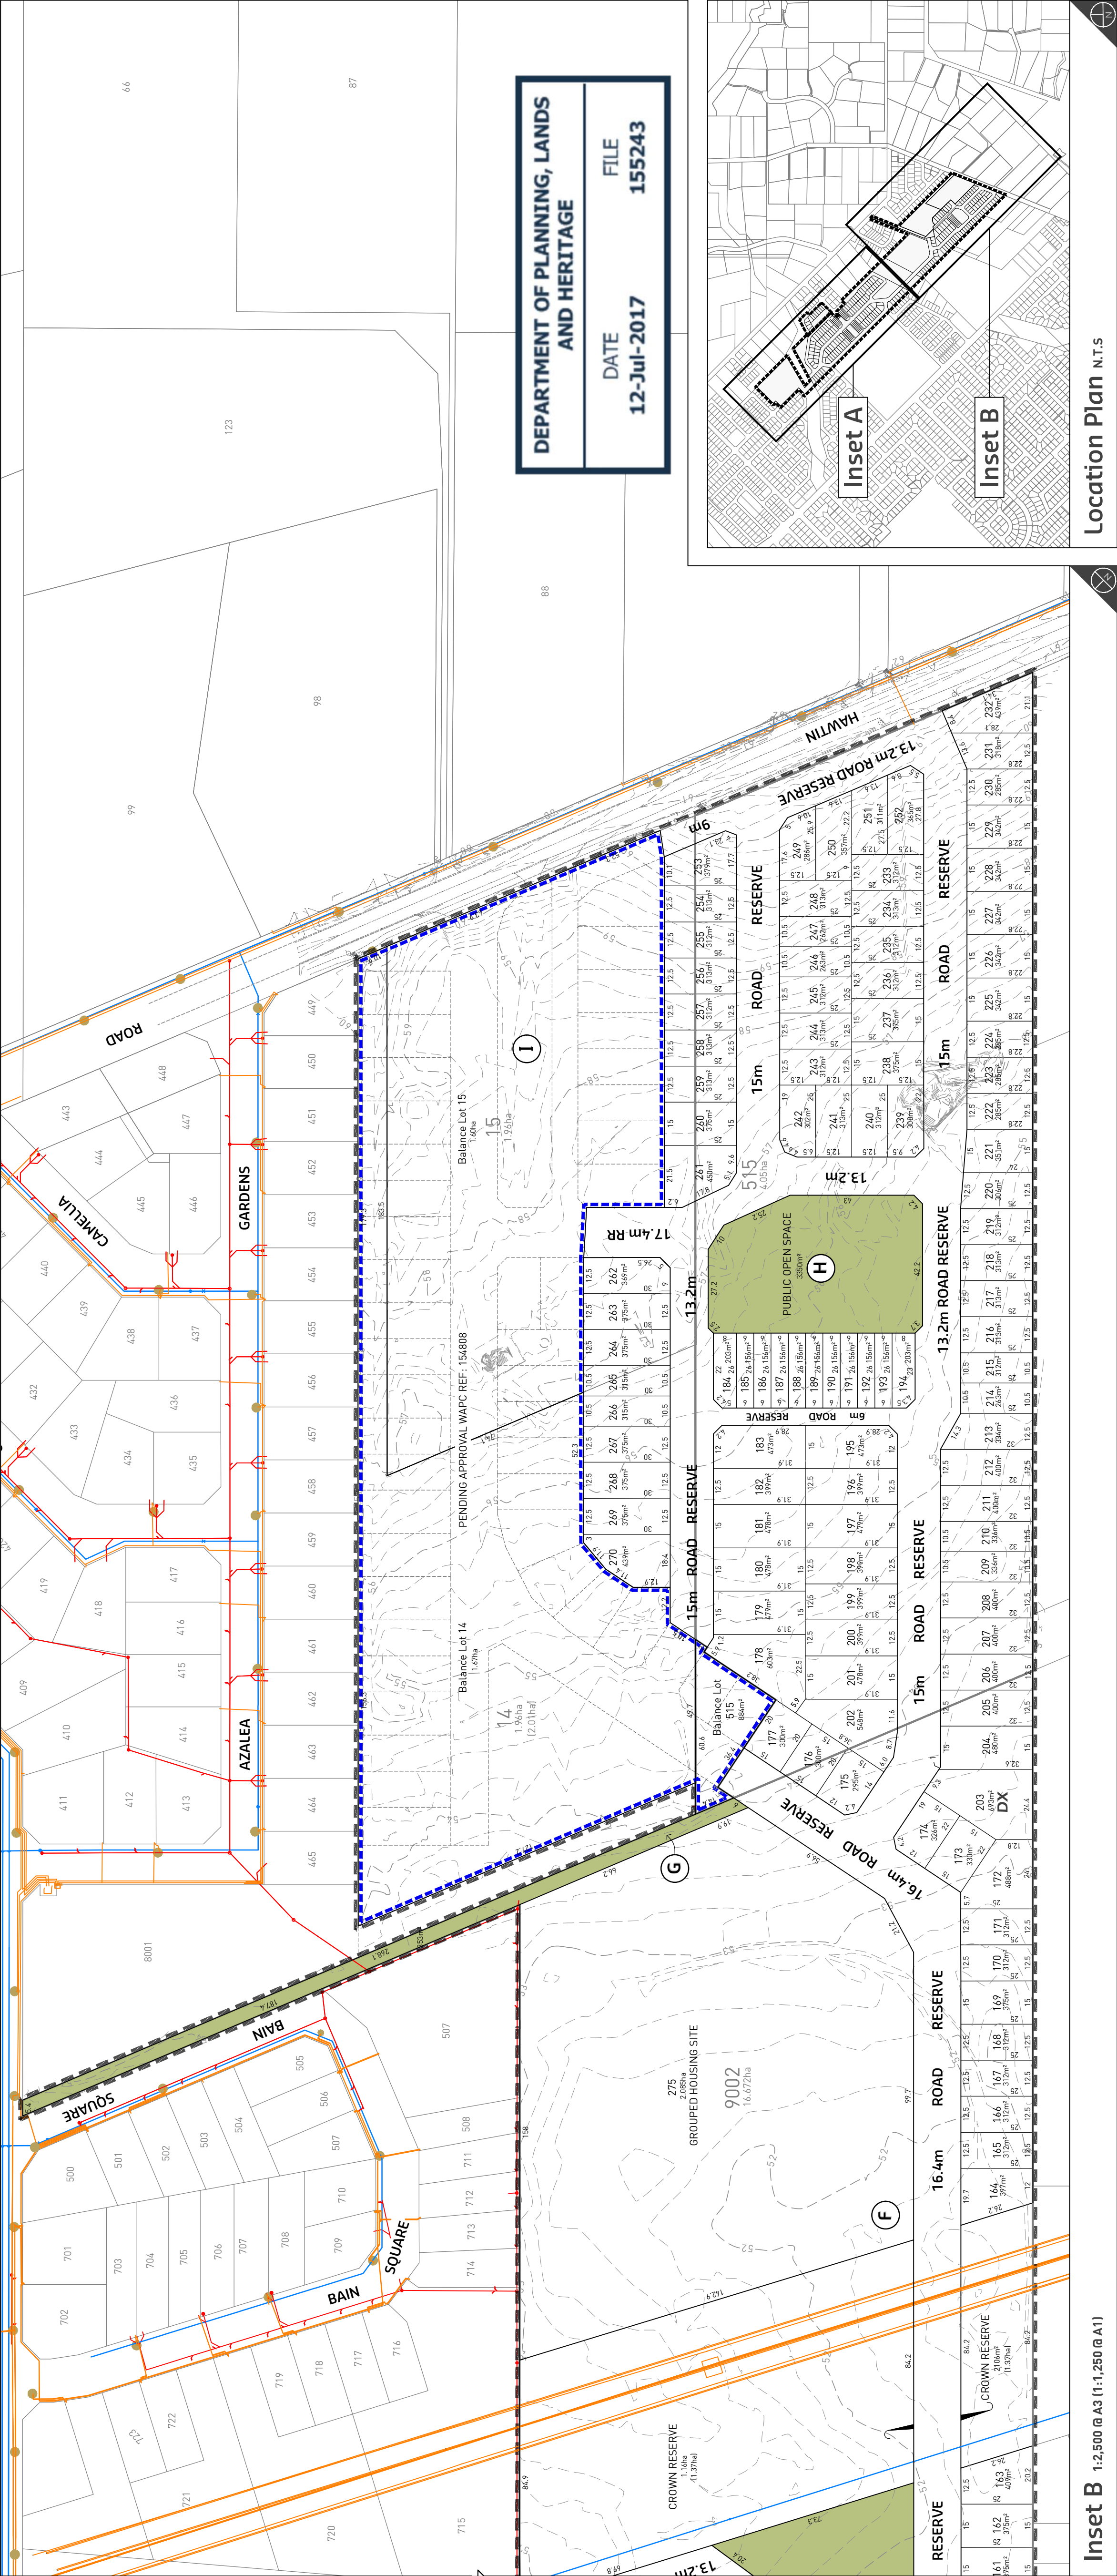

ATTACHMENT 2

Modified Plan of Subdivision

NATOWN PLANNING@8000-89986485 DRAFTING-A-CAD@8485 SUB19B_20170630 FORRESTFIELD MODIFIED SUBDIVISION PLAN.DWG
Forbes Chesterman 11 July 2017

Inset B 1:2,500 @ A3 (1:1,250 @ A1)

Location Plan N.T.S

The Hales - Lots 14, 15, 515, and 9002
Hawtin Road, Forrestfield



ROWEGROUP
PLANNING DESIGN DELIVERY

W: www.rowegroup.com.au
E: info@rowegroup.com.au
P: 08 9221 1991

Date Drawn: 2017/06/27
Job Ref: 8485
Scale: 1:2,500 @ A3 / 1:1,250 @ A1
Client: Satterley Property Group
Designer: F. Chesterman
Drawn: PC694
Plan ID: 8485-SUB-19-B
Cadastral supplied by MMS

REVISIONS			
Rev	Date	Drawn	By
A	2017/06/27	F. Chesterman	
B	2017/07/03	W. Clements	

0 50 Metres