
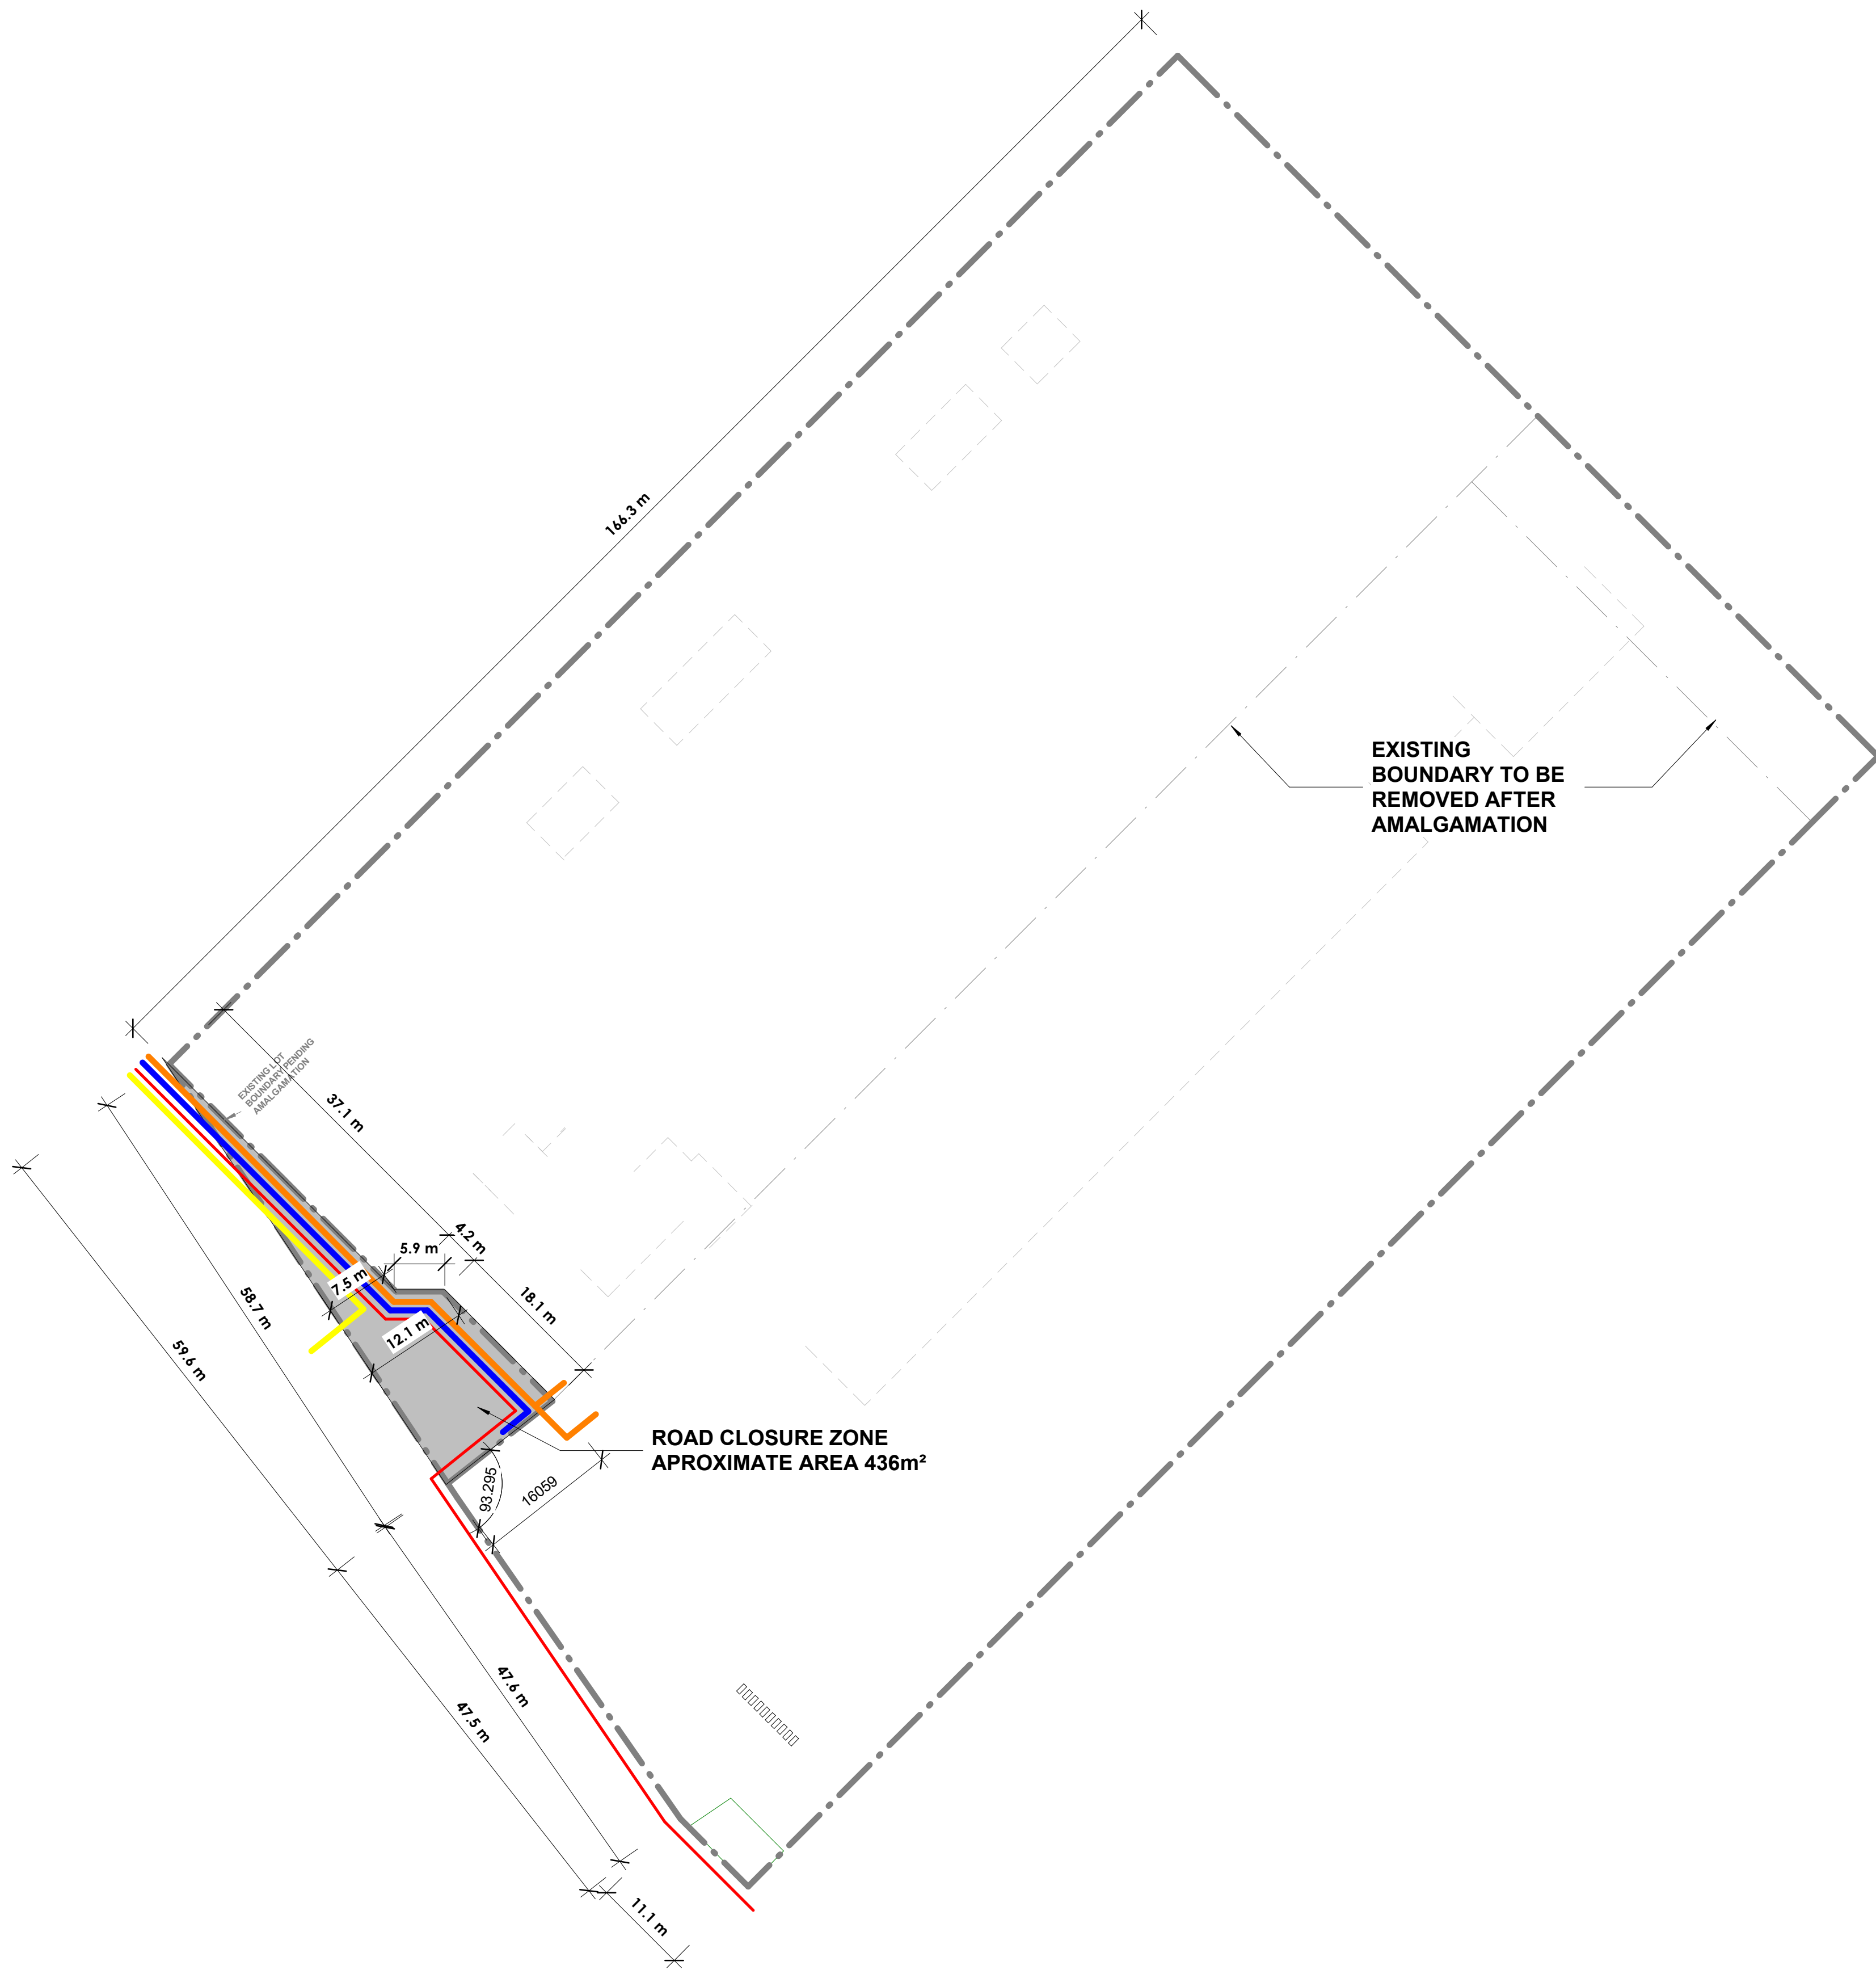


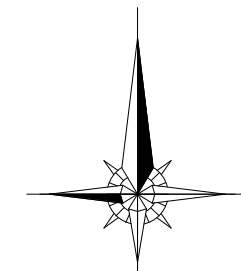

LEGEND

--- SITE BOUNDARY

EXISTING SERVICES

- GAS
- ELECTRICAL
- POTABLE WATER
- NBN

A	ROAD CLOSURE		16/04/2024
Rev	Revision Description	Issued to	Date

REALSIDE
OVEST INDUSTRIAL Pty Ltd

office: Level 6, 1008 Hay Street
PERTH 6000
Mobile: 0410 11 75 20
Email: mihail.stankov@ovest.net.au

ROAD CLOSURE DRAWING

61-67 NARDINE CLOSE WORKSHOP

© Copyright OVEST INDUSTRIAL Pty Ltd. All material contained in these documents is subject to copyright and is the property of Indev WA Pty Ltd in accordance with the Copyright Act 1968. This material must not be retained, reproduced or used without written authority from OVEST INDUSTRIAL Pty Ltd. All rights are reserved.

Address:
61-67 NARDINE CLOSE / HIGH WYCOMBE

Drawn by: Checked by: Project Status:

Author Checker

Sheet: Scale:
A1 As indicated

Date: Drawing: Rev:
16/04/2024 **AP05** **A**

21/06/2024 3:35:45 PM