

COPYRIGHT
This drawing is copyright and the property of Christou Design Group and subject to the Copyright Act must not be refines, copied or used without expressed written authority.
CONTRACTORS MUST:
Verify all figured dimensions
Report any discrepancies in writing prior to commencing on site.
CONTRACTORS MUST NOT:
Scale dimensions
Commence manufacture or construction prior to review of shop drawings by CHRISTOU and the consultant group.

J 15/08/25 REVISED SCHEMATIC DESIGN
I 01/08/25 ISSUED FOR COORDINATION
H 11/07/25 ISSUED FOR CLIENT
G 10/07/25 ISSUED FOR COORDINATION VE OPTION FH1
F 03/04/25 25% DD PACKAGE
E 28/02/25 ISSUED FOR SCHEMATIC DESIGN
D 14/02/25 ISSUED FOR COORDINATION
C 07/02/25 ISSUED FOR COORDINATION
B 05/02/25 ISSUED FOR COORDINATION
A 31/01/25 ISSUED FOR COORDINATION

REV	DATE	DESCRIPTION	BY
Structural / Civil:	AREY TAYLOR		
MEP, Fire & ESD:	LUCID CONSULTING		
Pool Hydraulics:	OCEANS		
Bushfire:	BUSHFIRE PHONE		
Acoustics:	HEWSHOTT		
Landscape & Irrigation:	REALM STUDIOS		
Environmental:	RPS		
Fire Engineer:	STRATEGIC FIRE DESIGN		
Building Certifier:	TAYCON		
Indigenous & Cultural:	ARCHAE-AUS		
Traffic:	TRANSCORE		
Waste:	ENCYCLE		
Graphic Design / Signage:	TURNER DESIGN		

Client: **City of Kalamunda**

HIGH WYCOMBE COMMUNITY HUB

Title: OVERALL GA

OVERALL LEVEL 1 GA

Job Number: 23049

Status: SCHEMATIC

Drawn: CHRISTOU Scale: 1 : 250 @ A0

Checked: CHRISTOU Approved: JC


FORMERLY JAMES CHRISTOU + PARTNERS ARCHITECTS

CHRISTOU
ARCHITECTURE / URBAN DESIGN / INTERIOR DESIGN

12 GUSSEN STREET
CLAREMONT WA 6010
T / +61 8 9285 6888
F / +61 8 9285 6893
E / studio@christou.com.au
ABN 87 52 933 885
ACN 52 933 885

Drawing Number Revision

AR-2101 J

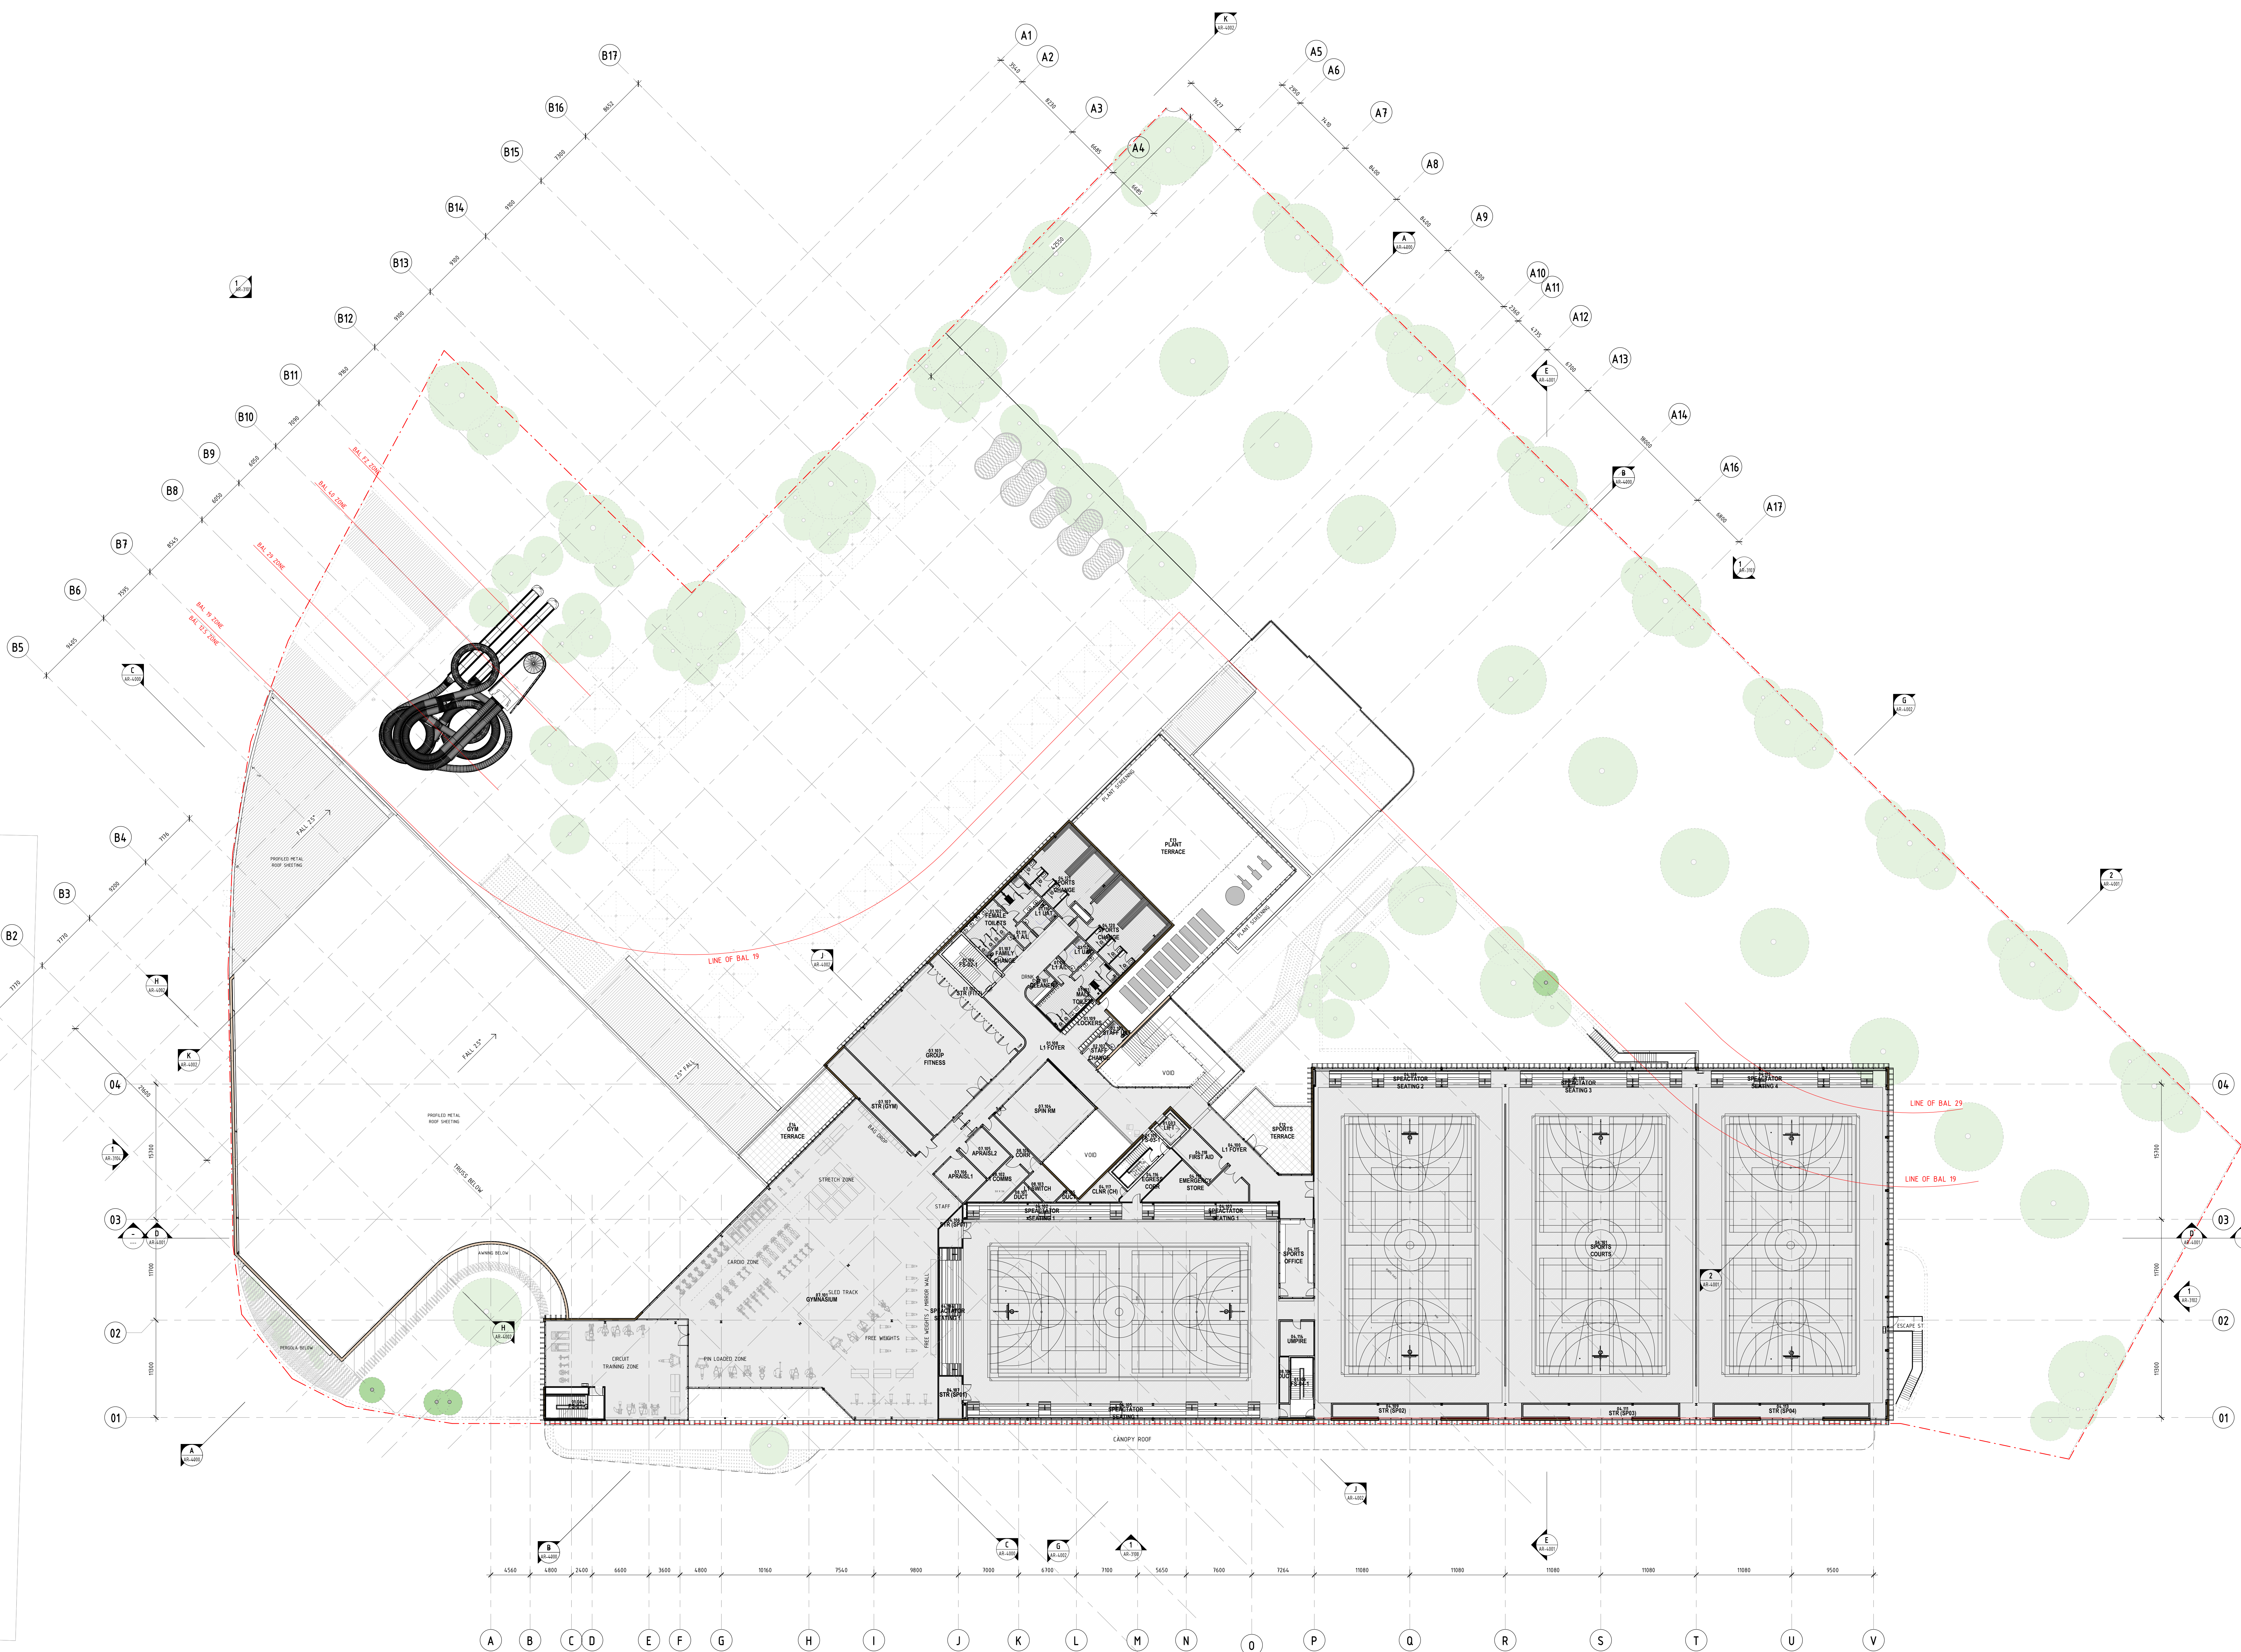

1 OVERALL LEVEL 01 GA
AR-3700 SCALE 1 : 250

0m 5m 10m 15m 20m
VISUAL SCALE 1:50 @ A3