



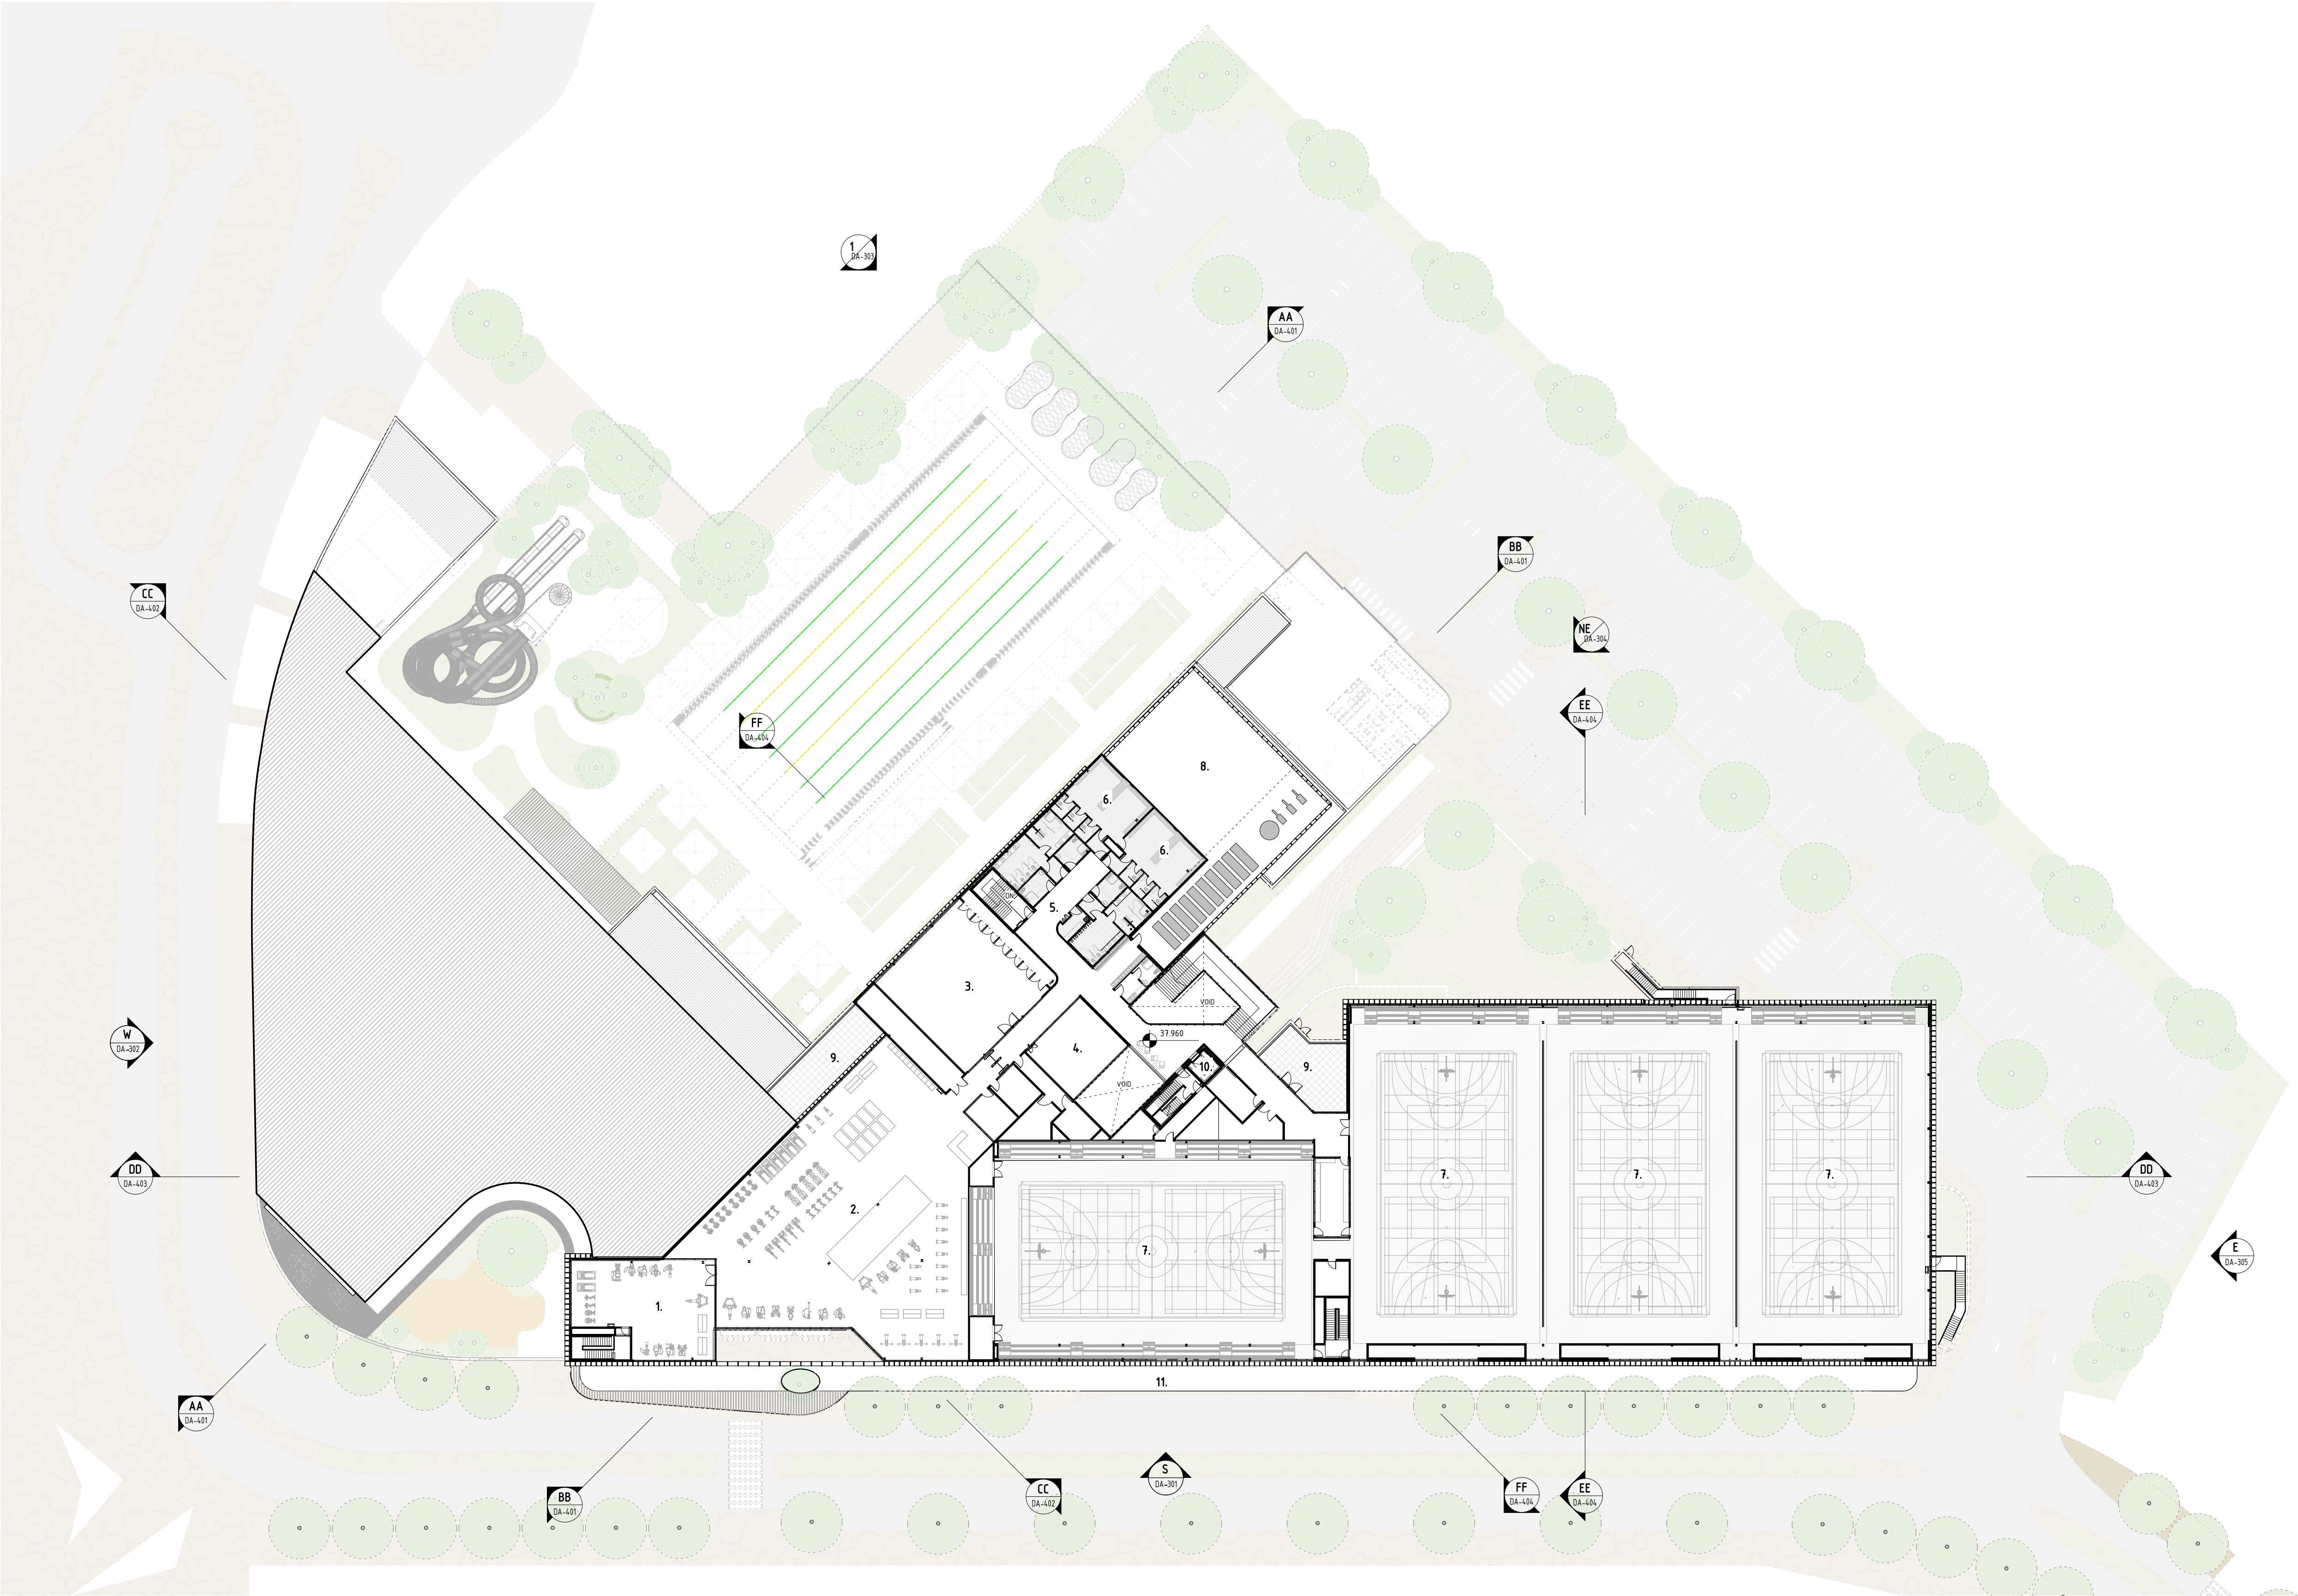

- 1. CIRCUIT TRAINING ZONE
- 2. GYMNASIUM
- 3. GROUP FITNESS
- 4. SPINNING ROOM
- 5. WASHROOM
- 6. CHANGE ROOM
- 7. SPORT COURT
- 8. MECHANICAL PLANT
- 9. TERRACE
- 10. LIFT
- 11. CANOPY ROOF

OVERALL GA
LEVEL 1 FLOOR PLAN
HIGH WYCOMBE COMMUNITY HUB

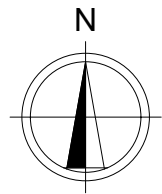

COPYRIGHT
This drawing is copyright and the property of Christou Copyright Act and must not be retained, copied aor used without authority.



DA-202

Job Number:	23049
Date:	15/08/25
Rev:	B
Scale:	1 : 400 @A1

Project 9600 High Wycombe Community Hub