

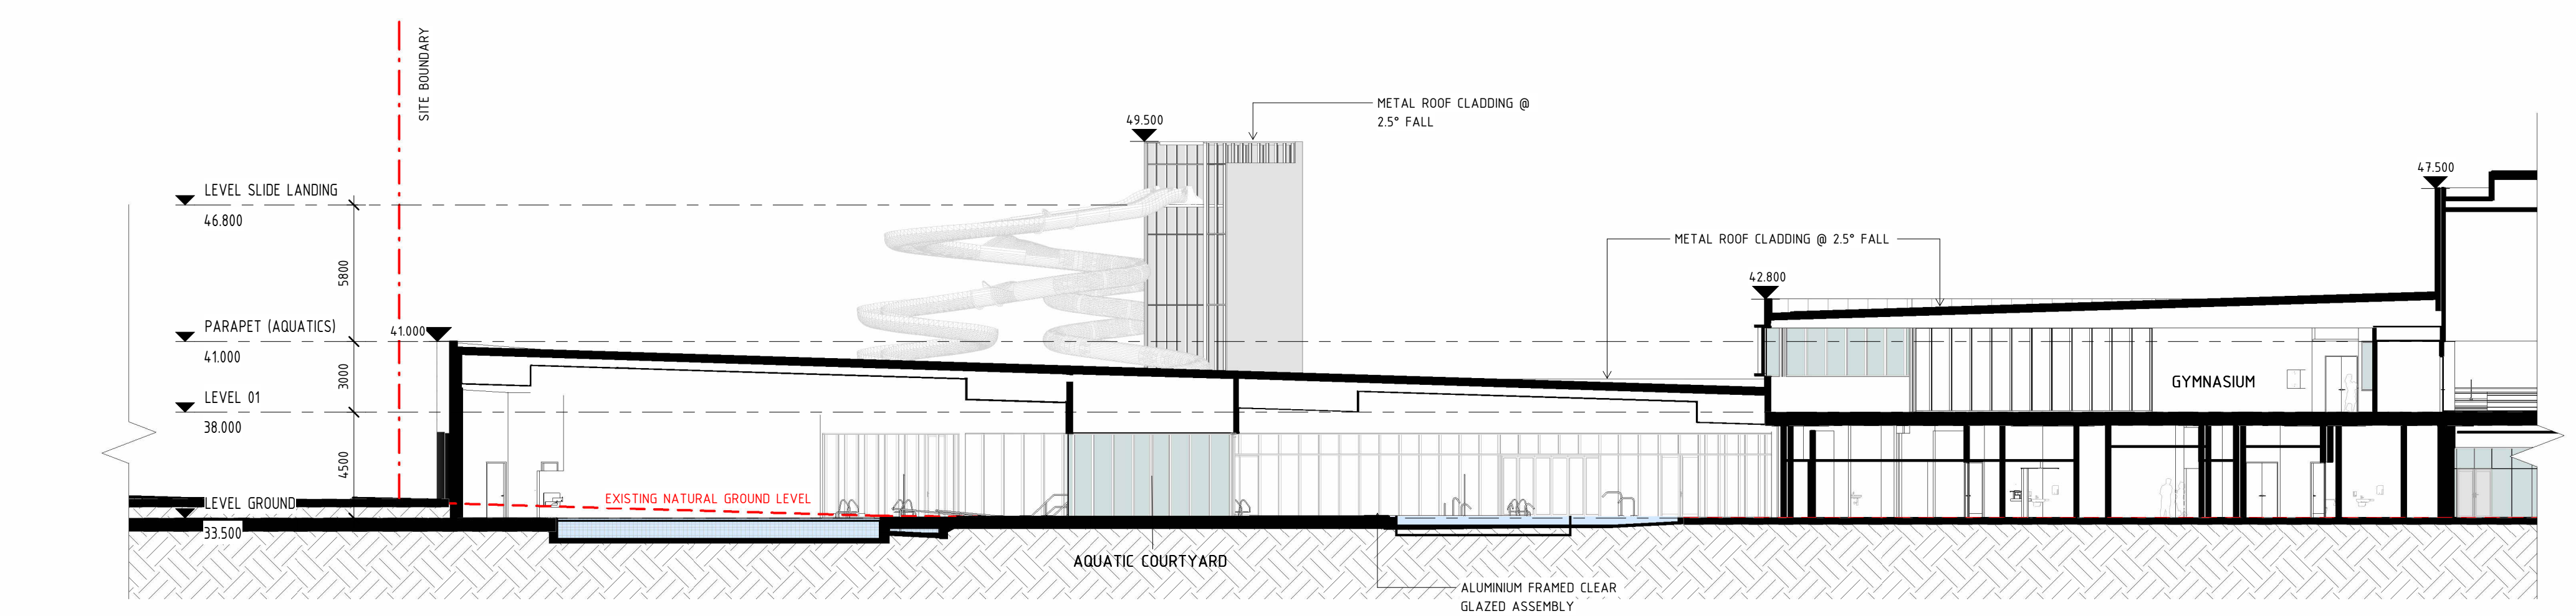


GA BUILDING SECTIONS
SECTION DD

HIGH WYCOMBE COMMUNITY HUB

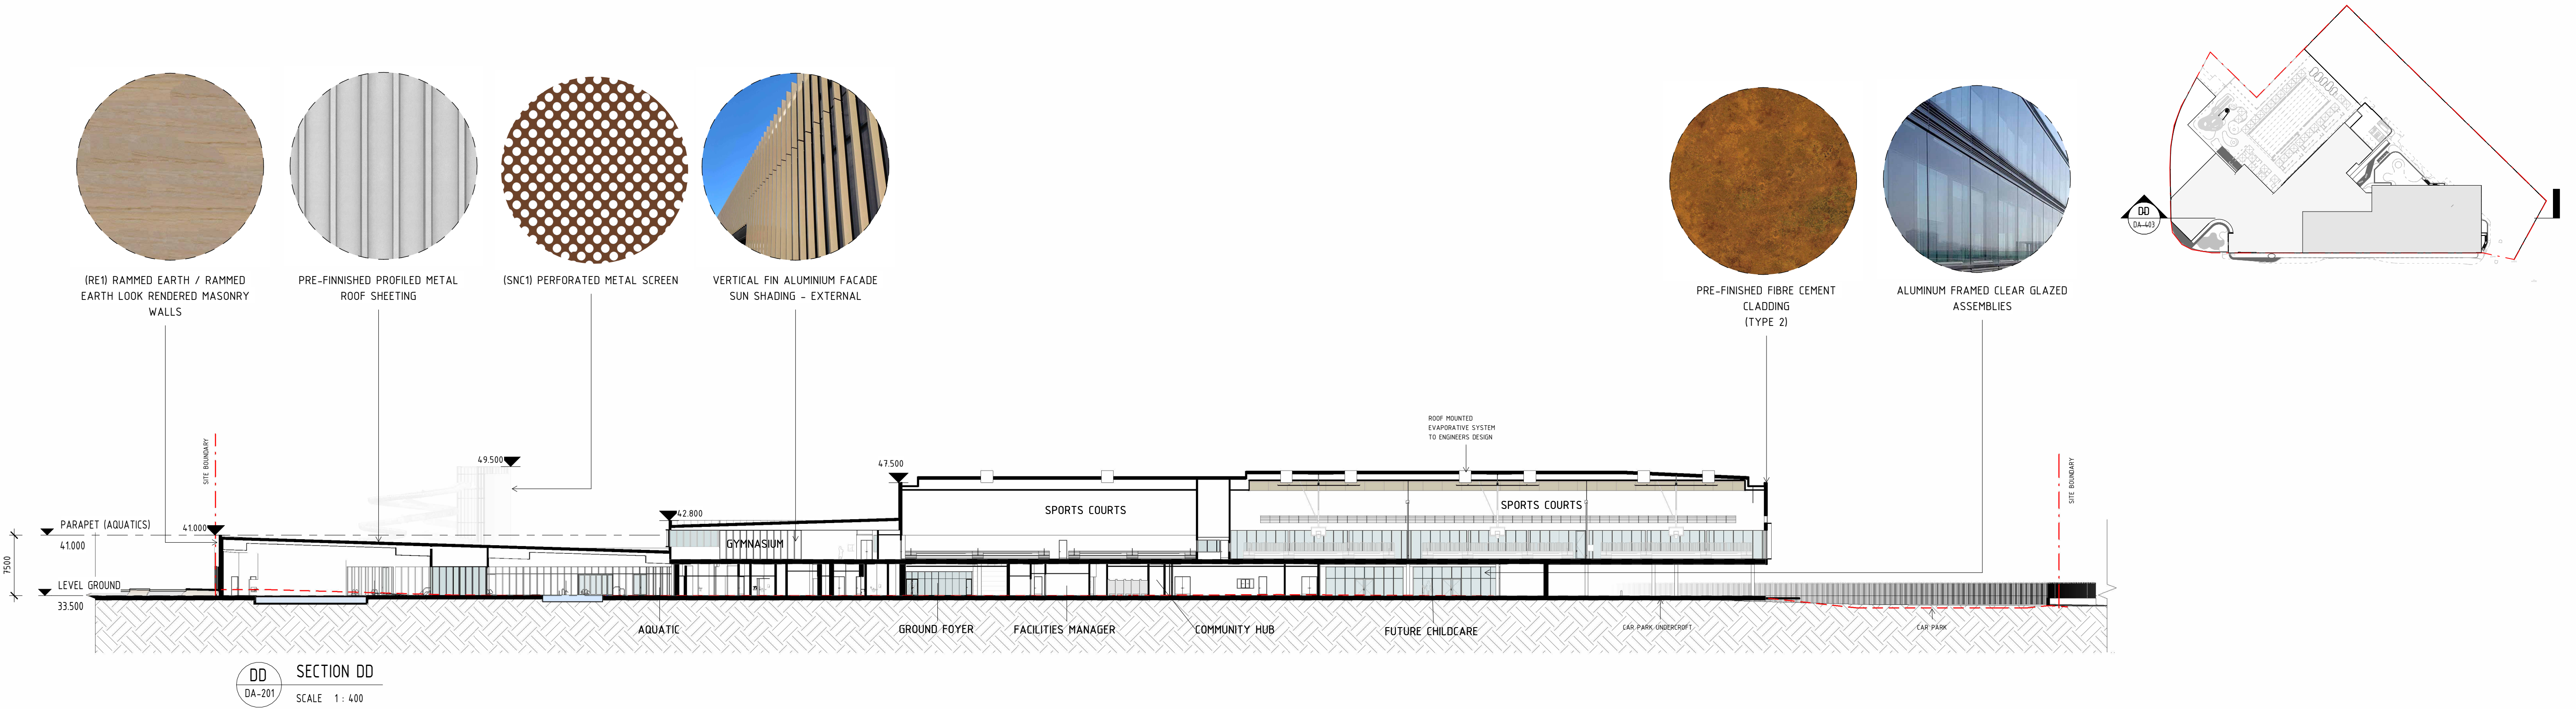

COPYRIGHT
This drawing is copyright and the property of Christou Copyright Act and must not be retained, copied or used without authority.

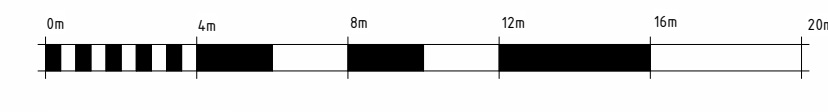

DA-403

Job Number:	23049
Date:	15/08/25
Rev:	B
Scale:	As indicated

Project 9600 High Wycombe Community Hub