



TIMBER FORTS



NATIVE ANIMAL CARVINGS



BALANCE LOGS



BABY FORT



SMALL NEST SWING



BABY SWING




WATER CHANNEL



POST WATER TAP AND DECK

This drawing is conceptual. Check scale carefully against boundary measurements. Scalebars can be inaccurate. Measurements should be checked on-site prior to quotation and construction. Plans should be printed at actual size on the same sized paper shown in the title block. Fitting to page and adding margins can alter the scale when printed.

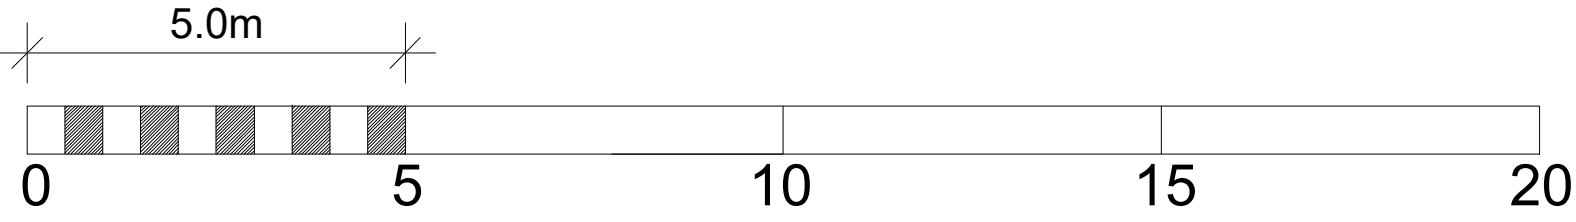

e-mail: admin@childscapes.com.au

PROJECT
CHILDCARE CENTRE
Lot 500 (#21) Berkshire Rd
FORRESTFIELD

CLIENT
DESIGN CLIENT

DRAWING
PLAYGROUND CONCEPT

DRAWING NO
L-01

SCALE
1:100

SHEET
A0

REVISION
0

ISSUE
ISSUED FOR FEEDBACK

DRAWN
CRM

DATE
25/07/25

REVISIONS

No	DATE	DRAWN	DETAILS
0	25/07/25	CRM	PLAYGROUND CONCEPT - ISSUED FOR FEEDBACK



BERSHIRE ROAD CHILDCARE

LANDSCAPE ARCHITECTURAL DRAWINGS

CONCEPT DESIGN

DWG No.	SHEET NAME	SCALE @ A1	REV
L0-1	COVER SHEET	1:200	A
L1-1	PLANTING PLAN	1:125	A
L2-1	PLANTING PALETTE & DETAILS	AS SHOWN	A

NOTES


ALL DRAWINGS TO BE READ IN COLOUR.

ALL COMPLETED WORKS TO BE PROTECTED AND MAKE GOOD ANY DAMAGE TO EXISTING WORKS CAUSED AS PART OF THIS CONTRACT. ALL WORK WITHIN DRIP LINES OF EXISTING TREES IS TO BE DONE BY HAND.

ALL SET OUT IS TO BE DONE BY A LICENSED SURVEYOR. THESE DRAWINGS WILL BE MADE AVAILABLE DIGITALLY TO THE SURVEYOR UPON REQUEST.

FIGURED DIMENSIONS SHALL TAKE PRECEDENCE OVER SCALED DIMENSIONS. INSETS AND DETAIL DRAWINGS TAKE PRECEDENCE & NOTIFY SUPERINTENDENT OF ANY IDENTIFIED DISCREPANCIES PRIOR TO UNDERTAKING WORK.

WHERE MIXED PLANTING IS PROPOSED PLANT IN GROUPS OF 3, 5 OR 7 OF THE SAME SPECIES.

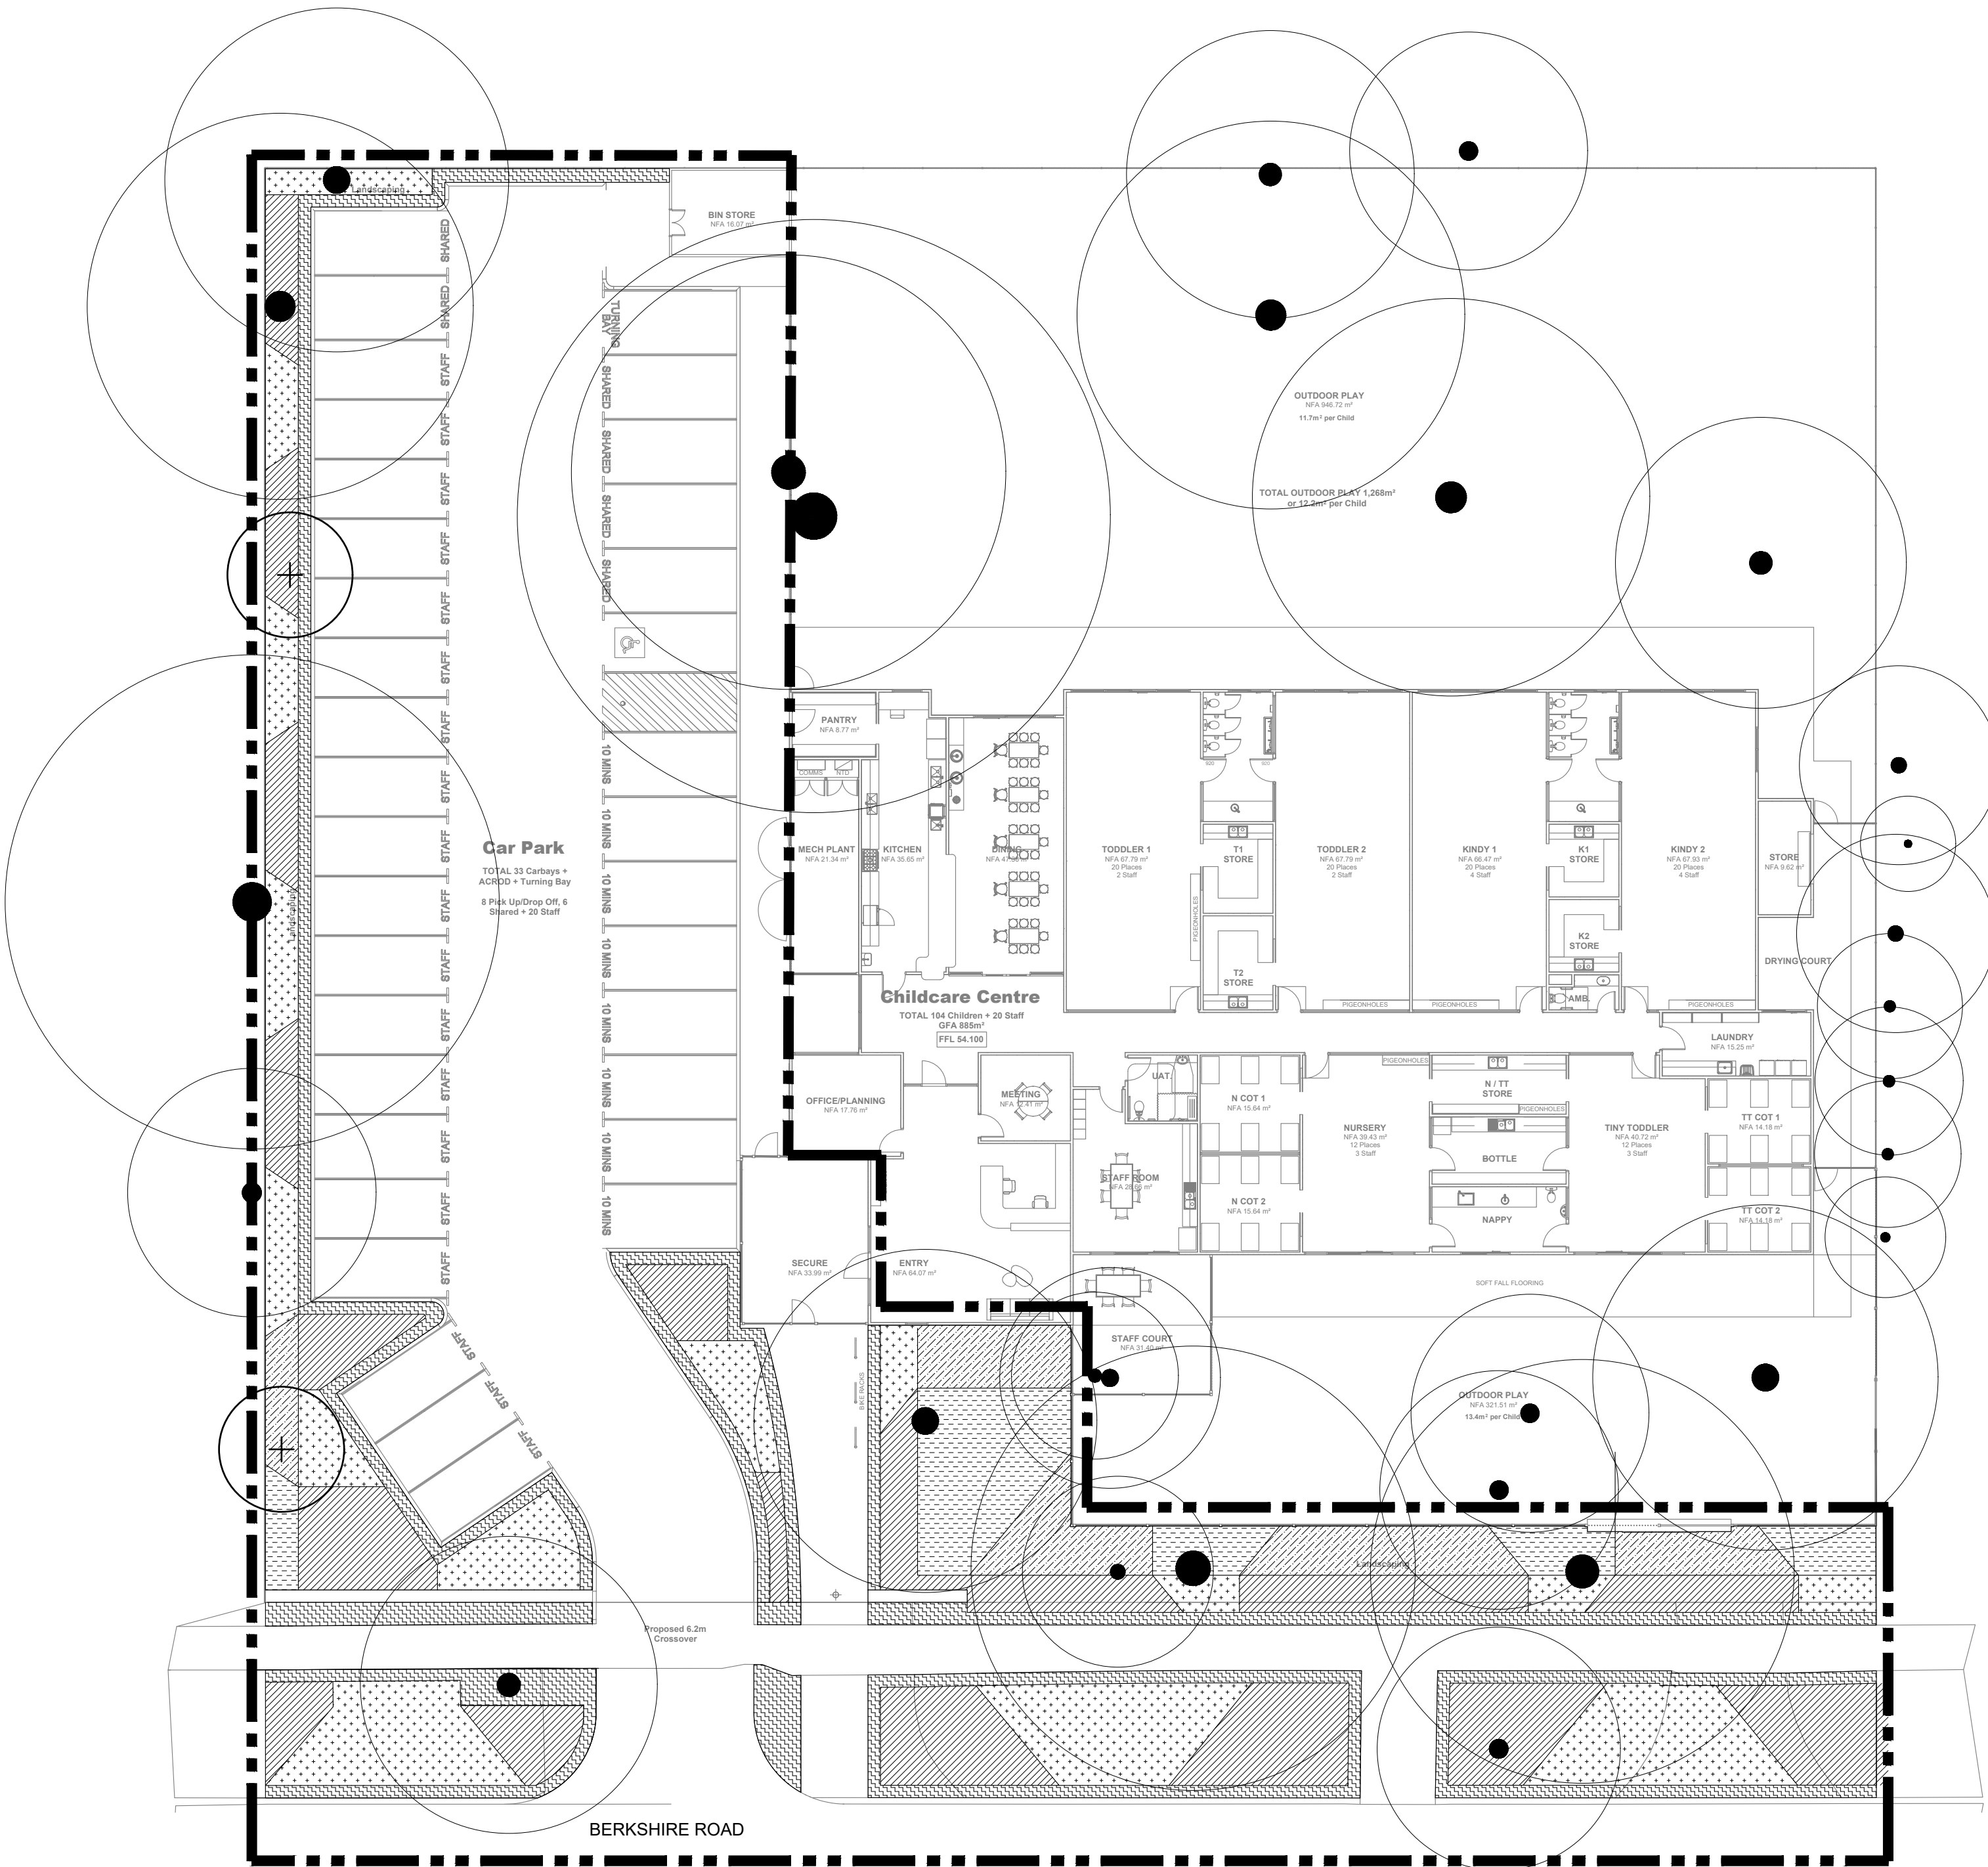

NOT FOR CONSTRUCTION




A 24/06/2025 ISSUE FOR REVIEW

REV	DATE	ISSUE
ecoscape		
1.1, 36 Adelaide Street, Fremantle (Walyup) WA 6160 (08) 9430 8955 www.ecoscape.com.au		
PROJECT BERSHIRE ROAD CHILDCARE		
CLIENT 21 BERSHIRE ROAD ASSET TRUST		PROJECT STAGE CONCEPT DESIGN
DESIGNED DT	DRAWN DT	CHECKED PJ
PROJECT No. 5175-25		ORG. SIZE A1
DRAWING TITLE COVER SHEET		

SCALE
SCALE 1:200 @ A1

DRAWING No.
L0-1



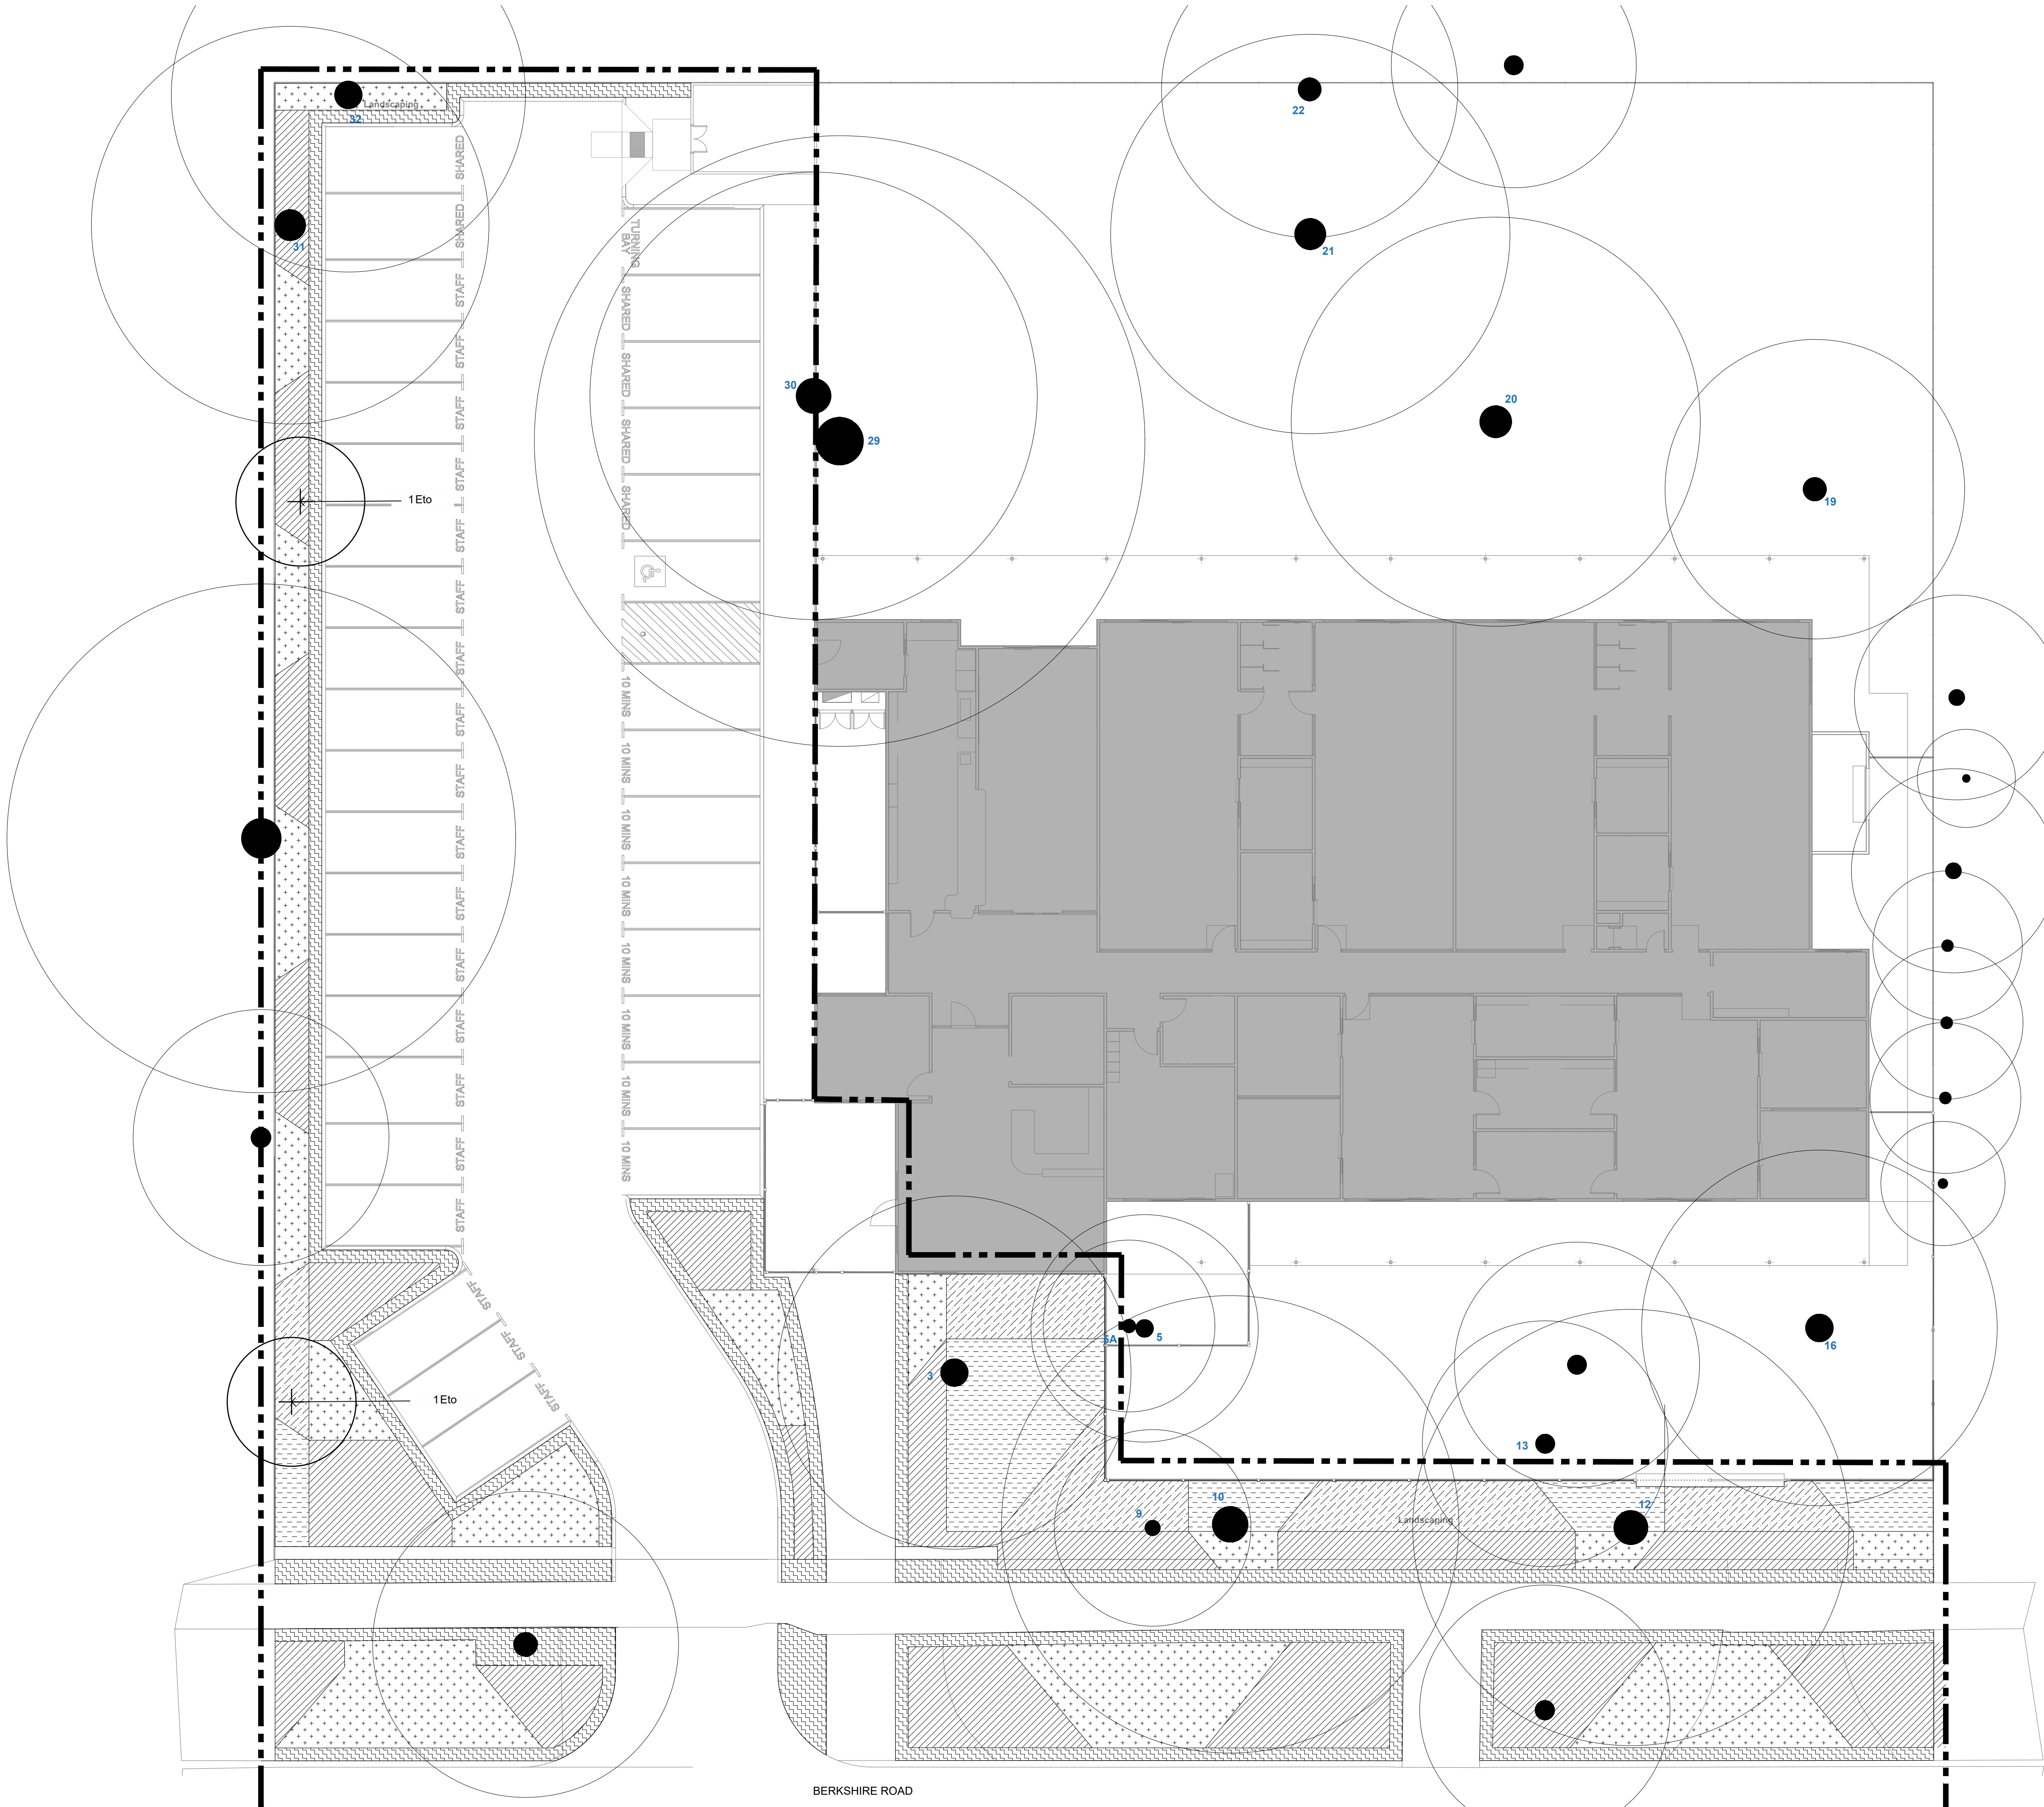

NOTES

ALL DRAWINGS TO BE READ IN COLOUR.

ALL COMPLETED WORKS TO BE PROTECTED AND MAKE GOOD ANY DAMAGE TO EXISTING WORKS CAUSED AS PART OF THIS CONTRACT. ALL WORK WITHIN DRIP LINES OF EXISTING TREES IS TO BE DONE BY HAND.

ALL SET OUT IS TO BE DONE BY A LICENSED SURVEYOR. THESE DRAWINGS WILL BE MADE AVAILABLE DIGITALLY TO THE SURVEYOR UPON REQUEST.

FIGURED DIMENSIONS SHALL TAKE PRECEDENCE OVER SCALED DIMENSIONS. INSETS AND DETAIL DRAWINGS TAKE PRECEDENCE & NOTIFY SUPERINTENDENT OF ANY IDENTIFIED DISCREPANCIES PRIOR TO UNDERTAKING WORK.

WHERE MIXED PLANTING IS PROPOSED PLANT IN GROUPS OF 3, 5 OR 7 OF THE SAME SPECIES.

- LEGEND
- EXTENT OF WORKS
 - EXISTING TREE TO BE RETAINED
 - PROPOSED TREE
 - GROUND COVER & LOW SHRUBS MIX A
 - GROUND COVER & LOW SHRUBS MIX B
 - SHRUBS MIX A
 - SHRUBS MIX B
 - MULCH ONLY

Plant Schedule

Symbol	Botanical Name	Pot Size	Height (M)	Quantity
TREES				
Eto	<i>Eucalyptus torquata</i>	45L	8	2

GROUND COVER & LOW SHRUBS MIX A

Asa	<i>Acacia saligna</i> 'prostrate'	140mm	0.3
Bbl	<i>Banksia blechnifolia</i>	140mm	0.5
Cca	<i>Conostylis candicans</i>	140mm	0.5
Gla	<i>Grevillea lanigera</i>	140mm	0.5
Hsc	<i>Hibbertia scandens</i>	140mm	0.5
Lfo	<i>Lechenaultia formosa</i>	140mm	0.5

GROUND COVER & LOW SHRUBS MIX B

Bni	<i>Banksia nivea</i>	140mm	0.5
Cae	<i>Chorizema vanum</i>	140mm	0.3
Ccn	<i>Convolvulus cneorum</i>	140mm	0.5
Hpu	<i>Hemiandra pungens</i>	140mm	0.5
Kpr	<i>Kennedia prostrata</i>	140mm	0.5
Mpa	<i>Myoporum parvifolium</i>	140mm	0.3

SHRUBS MIX A

Any	<i>Anigozanthos x hybrid</i>	140mm	1
Bas	<i>Banksia ashbyi</i> 'Dwarf'	140mm	1.5
Cgr	<i>Callistemon hybrid</i> 'Green Envy'	140mm	1
Cqu	<i>Calothamnus quadrifidus</i>	140mm	0.8
Cco	<i>Chorizema cordatum</i>	140mm	1
Dci	<i>Darwinia citriodora</i>	140mm	1.5


SHRUBS MIX B

Acu	<i>Adenanthos cuneatus</i>	140mm	1.2
Ama	<i>Anigozanthos manglesii</i>	140mm	1
Dre	<i>Dianella revoluta</i>	140mm	1
Eni	<i>Eremophila nivea</i>	140mm	2
Gpr	<i>Grevillea preissii</i> gilt dragon	140mm	0.9
Hmy	<i>Hakea myrtoides-x-petiolaris</i>	140mm	1.5

NOT FOR CONSTRUCTION



A		24/06/2025	ISSUE FOR REVIEW	
REV	DATE		ISSUE	
<div>ecoscape</div> <div>L1, 38 Adelaide Street, Fremantle (Walyalup) WA 6160 (08) 9430 9555 www.ecoscape.com.au</div>			<div>NORTH</div> <div></div>	
PROJECT BERSHIRE ROAD CHILDCARE				
CLIENT 21 BERSHIRE ROAD ASSET TRUST			PROJECT STAGE CONCEPT DESIGN	
DESIGNED DT	DRAWN DT	CHECKED PJ	PROJECT No. 5175-25	ORG. SIZE A1
DRAWING TITLE PLANTING PLAN				

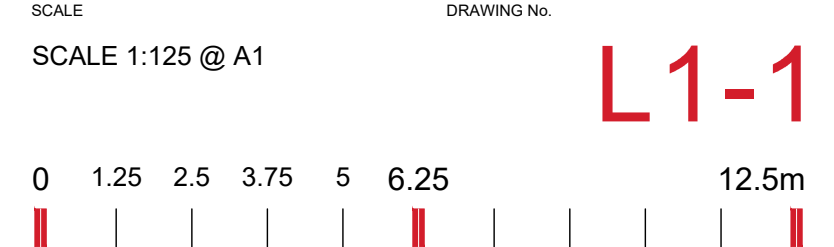

NOTES


ALL DRAWINGS TO BE READ IN COLOUR.

ALL COMPLETED WORKS TO BE PROTECTED AND MAKE GOOD ANY DAMAGE TO EXISTING WORKS CAUSED AS PART OF THIS CONTRACT. ALL WORK WITHIN DRIP LINES OF EXISTING TREES IS TO BE DONE BY HAND.


ALL SET OUT IS TO BE DONE BY A LICENSED SURVEYOR. THESE DRAWINGS WILL BE MADE AVAILABLE DIGITALLY TO THE SURVEYOR UPON REQUEST.

FIGURED DIMENSIONS SHALL TAKE PRECEDENCE OVER SCALED DIMENSIONS. INSETS AND DETAIL DRAWINGS TAKE PRECEDENCE & NOTIFY SUPERINTENDENT OF ANY IDENTIFIED DISCREPANCIES PRIOR TO UNDERTAKING WORK.

WHERE MIXED PLANTING IS PROPOSED PLANT IN GROUPS OF 3, 5 OR 7 OF THE SAME SPECIES.

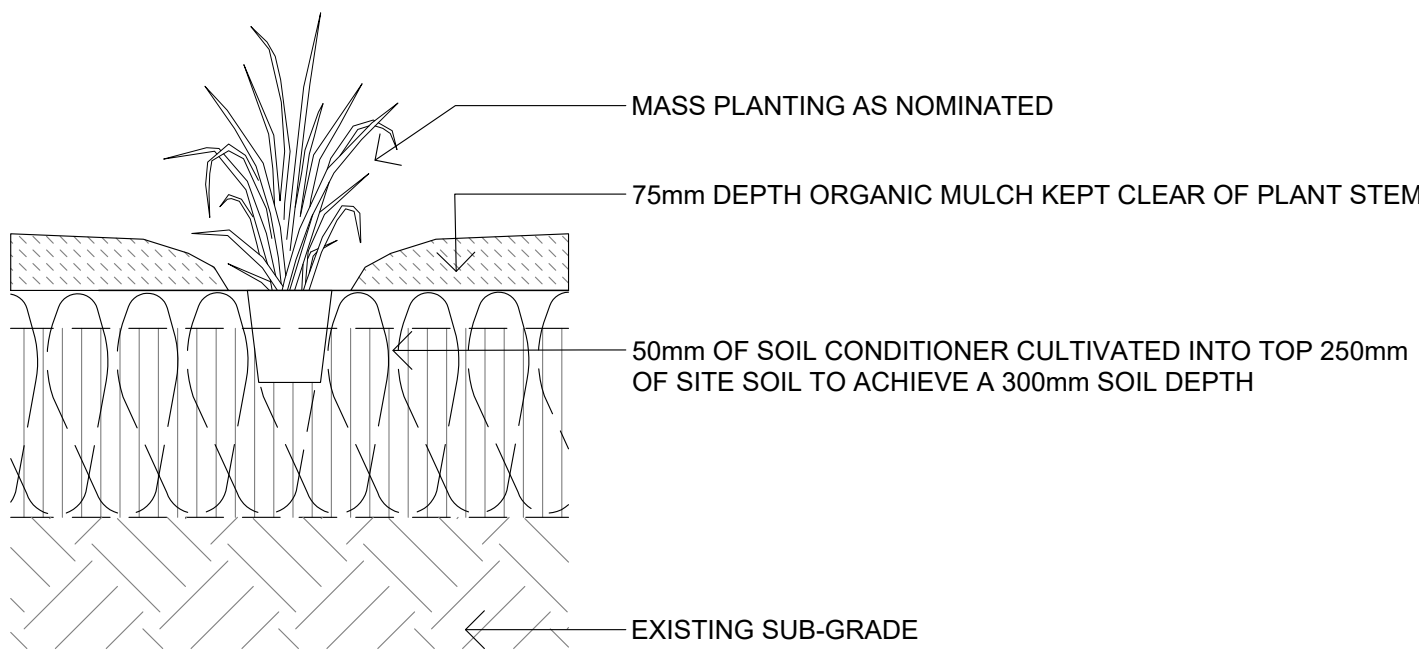

01 MASS PLANTING
TYPICAL SECTION
1:10 SCALE

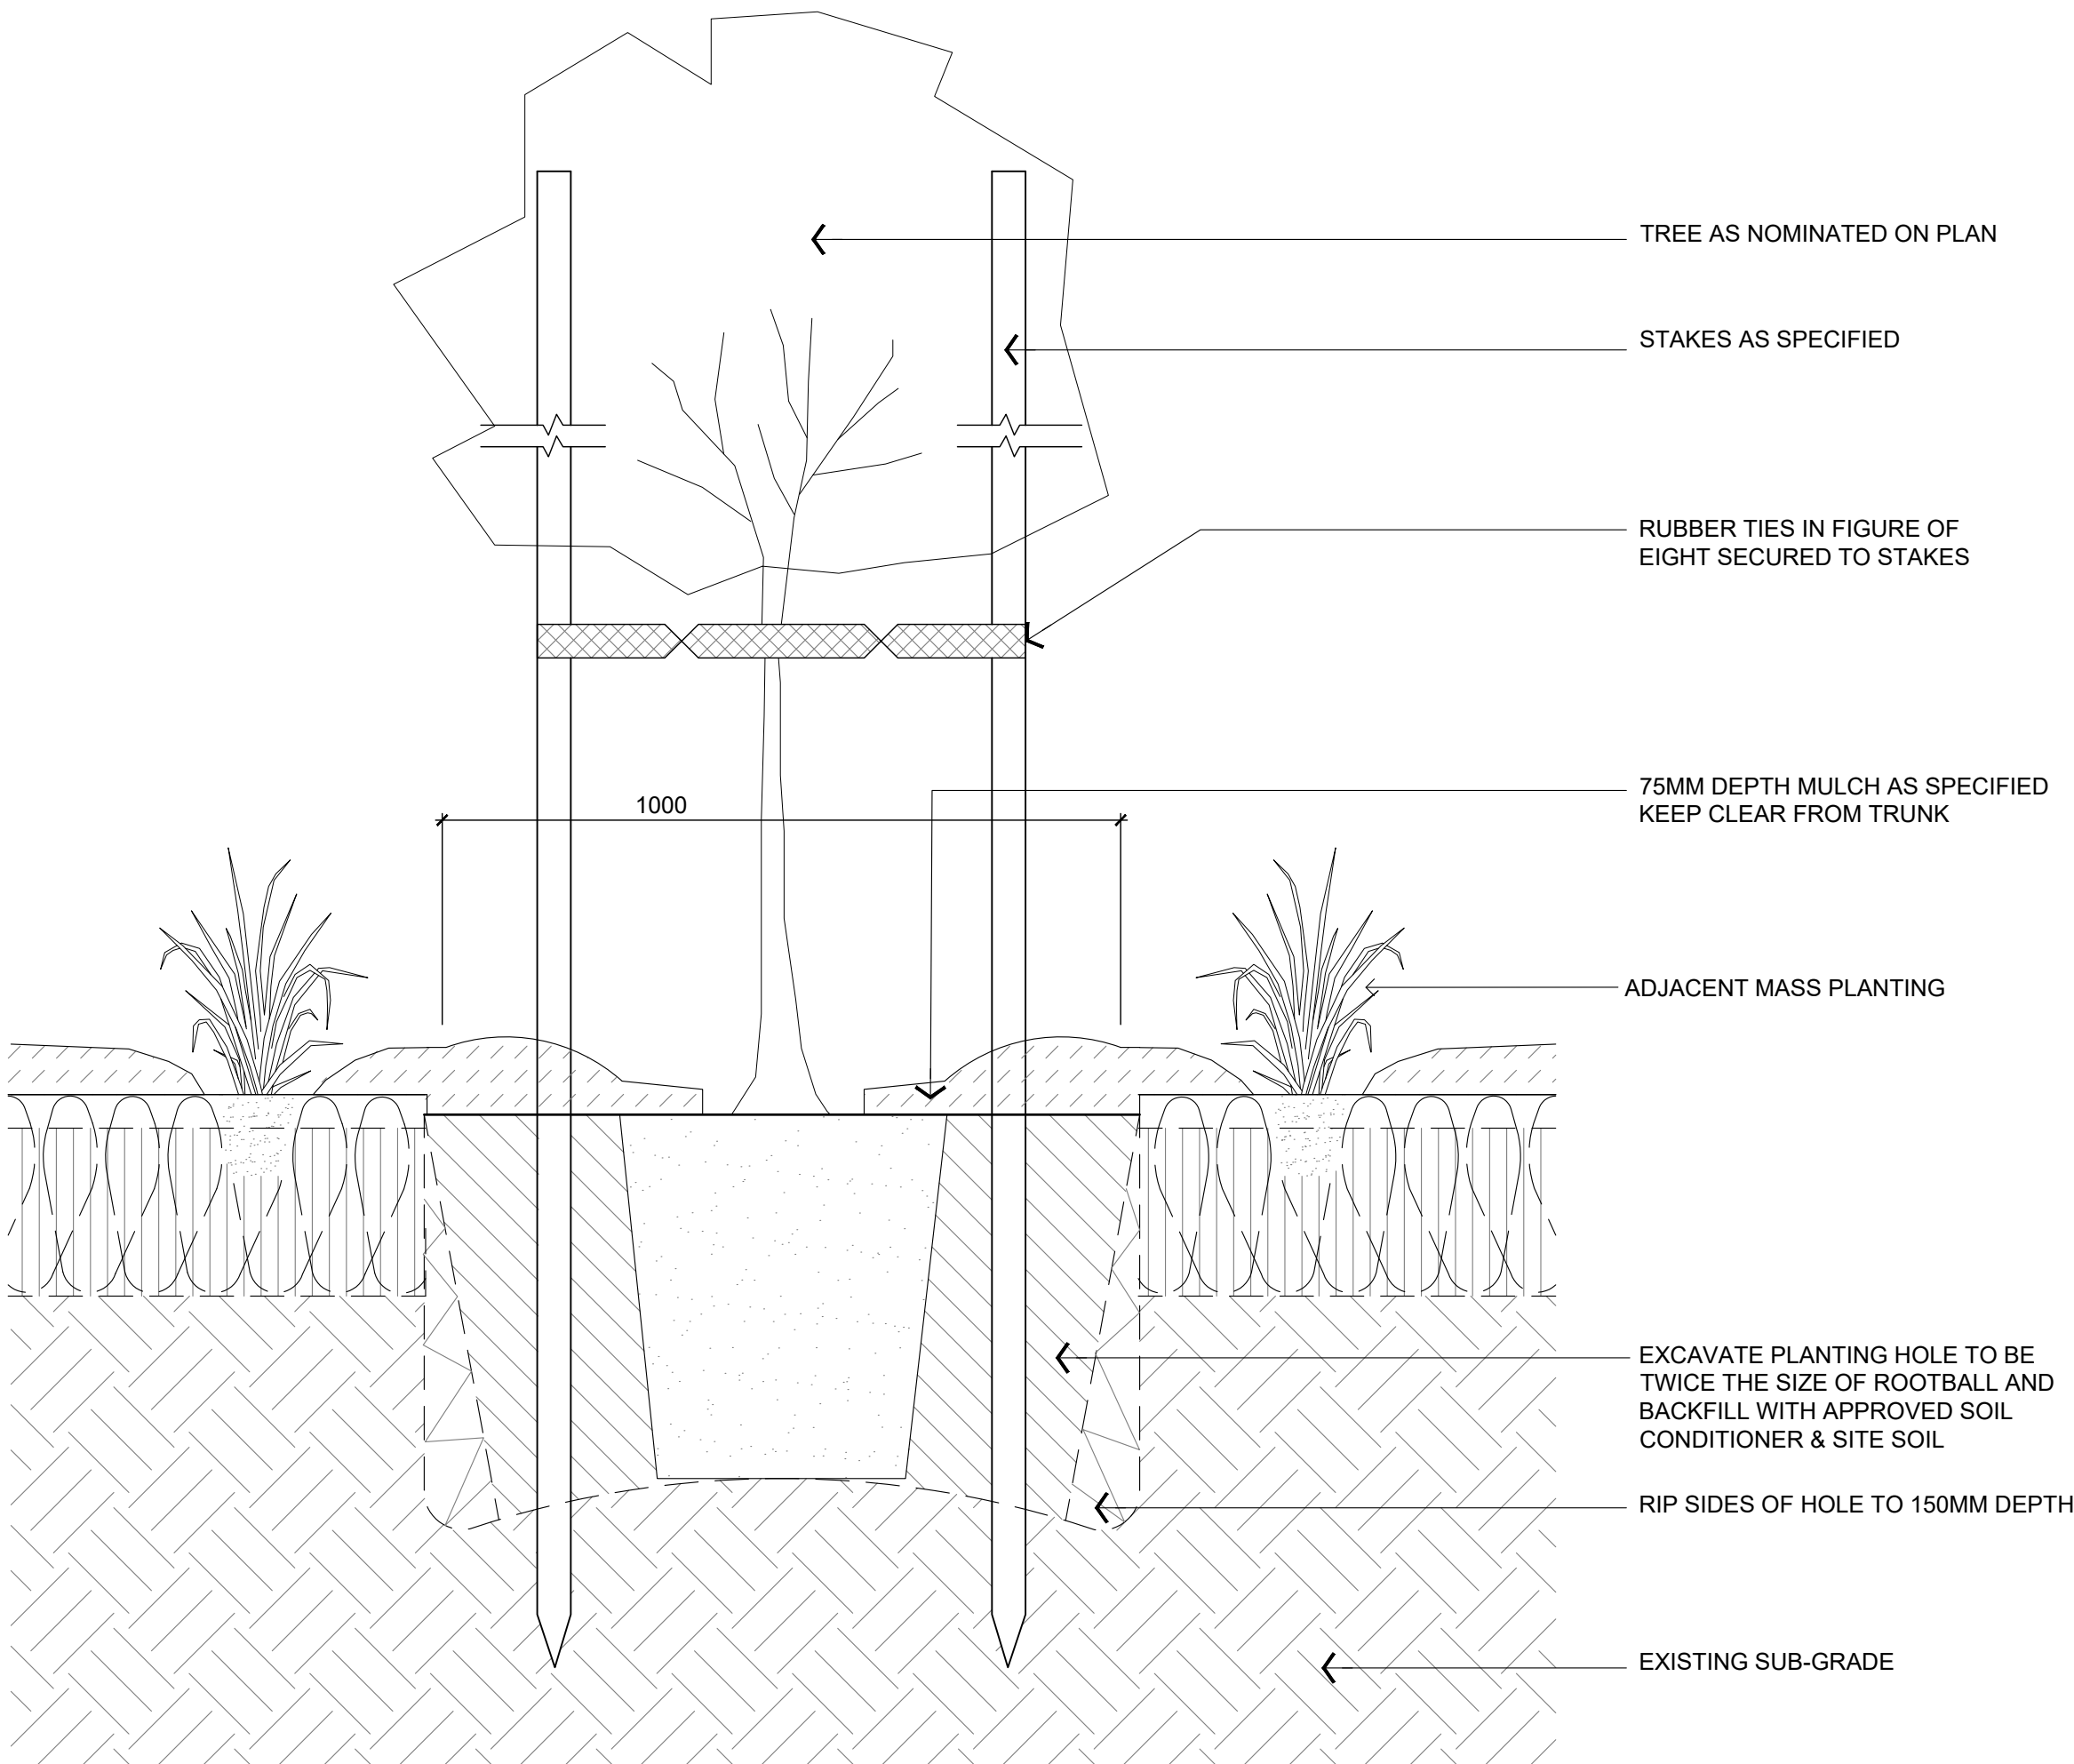

02 TREE PLANTING
TYPICAL SECTION
1:10 SCALE

Plant Palette
TREE



Eucalyptus torquata

GROUND COVER & LOW SHRUBS MIX A



Acacia saligna 'prostrate'



Banksia blechnifolia



Conostylis candicans



Grevillea lanigera



Hibbertia scandens



Lechenaultia formosa

GROUND COVER & LOW SHRUBS MIX B



Banksia nivea



Chorizema Varium



Convolvulus cneorum



Hemiantra pungens



Kennedia prostrata



Myoporum parvifolium

SHRUBS MIX A



Anigozanthos x hybrid



Banksia ashbyi 'Dwarf'



Callistemon hybrid 'Green Envy'



Calothamnus quadrifidus



Chorizema Cordatum



Darwinia citriodora

SHRUBS MIX B



Adenanthos cuneatus



Anigozanthos manglesii



Dianella revoluta



Eremophila Nivea



Grevillea preissii gilt dragon



Hakea myrtoides-x-petiolaris

NOT FOR CONSTRUCTION



A 24/06/2025 ISSUE FOR REVIEW

REV	DATE	ISSUE

L1, 38 Adelaide Street, Fremantle (Walyup) WA 6160
(08) 9430 8955 www.ecoscope.com.au

PROJECT
BERSHIRE ROAD CHILDCARE

CLIENT
21 BERKSHIRE ROAD ASSET TRUST

PROJECT STAGE
CONCEPT DESIGN

DESIGNED
DT

DRAWN
DT

CHECKED
PJ

PROJECT No.
5175-25

ORG. SIZE
A1

DRAWING TITLE
PLANTING PALETTE & DETAILS

SCALE AS SHOWN

0 0 0 0 0 0 0m

L2-1