


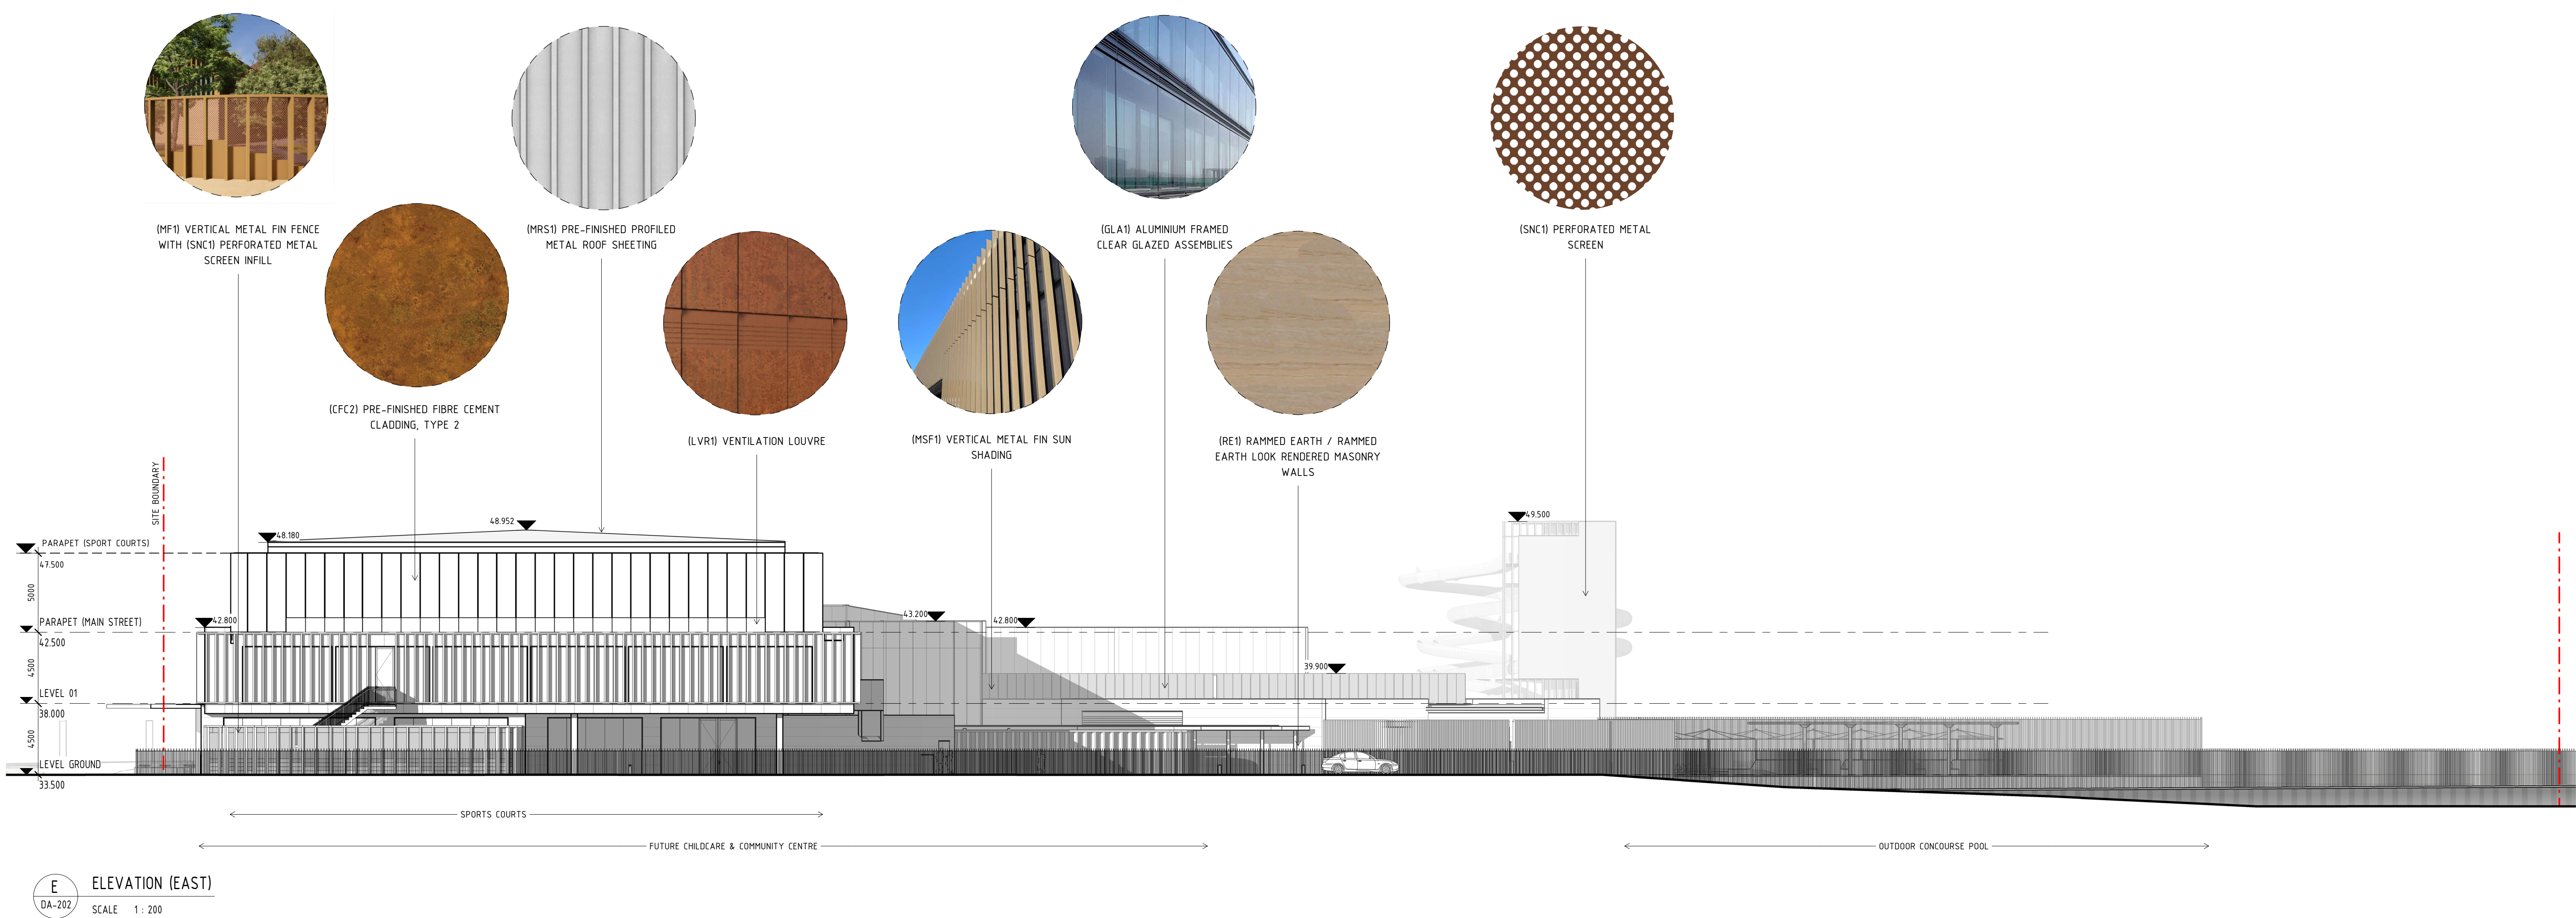


GA BUILDING ELEVATIONS
BUILDING ELEVATION (EAST)

HIGH WYCOMBE COMMUNITY HUB



VISUAL SCALE 1200 @ A1

COPYRIGHT
This drawing is copyright and the property of Christou Copyright Act and must not be retained, copied or used without authority.

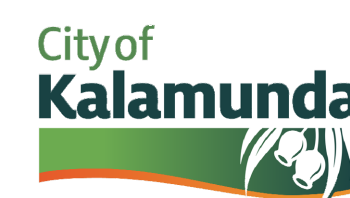

CHRISTOU
ARCHITECTURE / URBAN DESIGN / INTERIOR DESIGN

DA-305	Job Number: 23049
	Date: 15/08/25
	Rev: B
	Scale: As indicated

Project 9600 High Wycombe Community Hub